



FIRST FLOOR PLAN

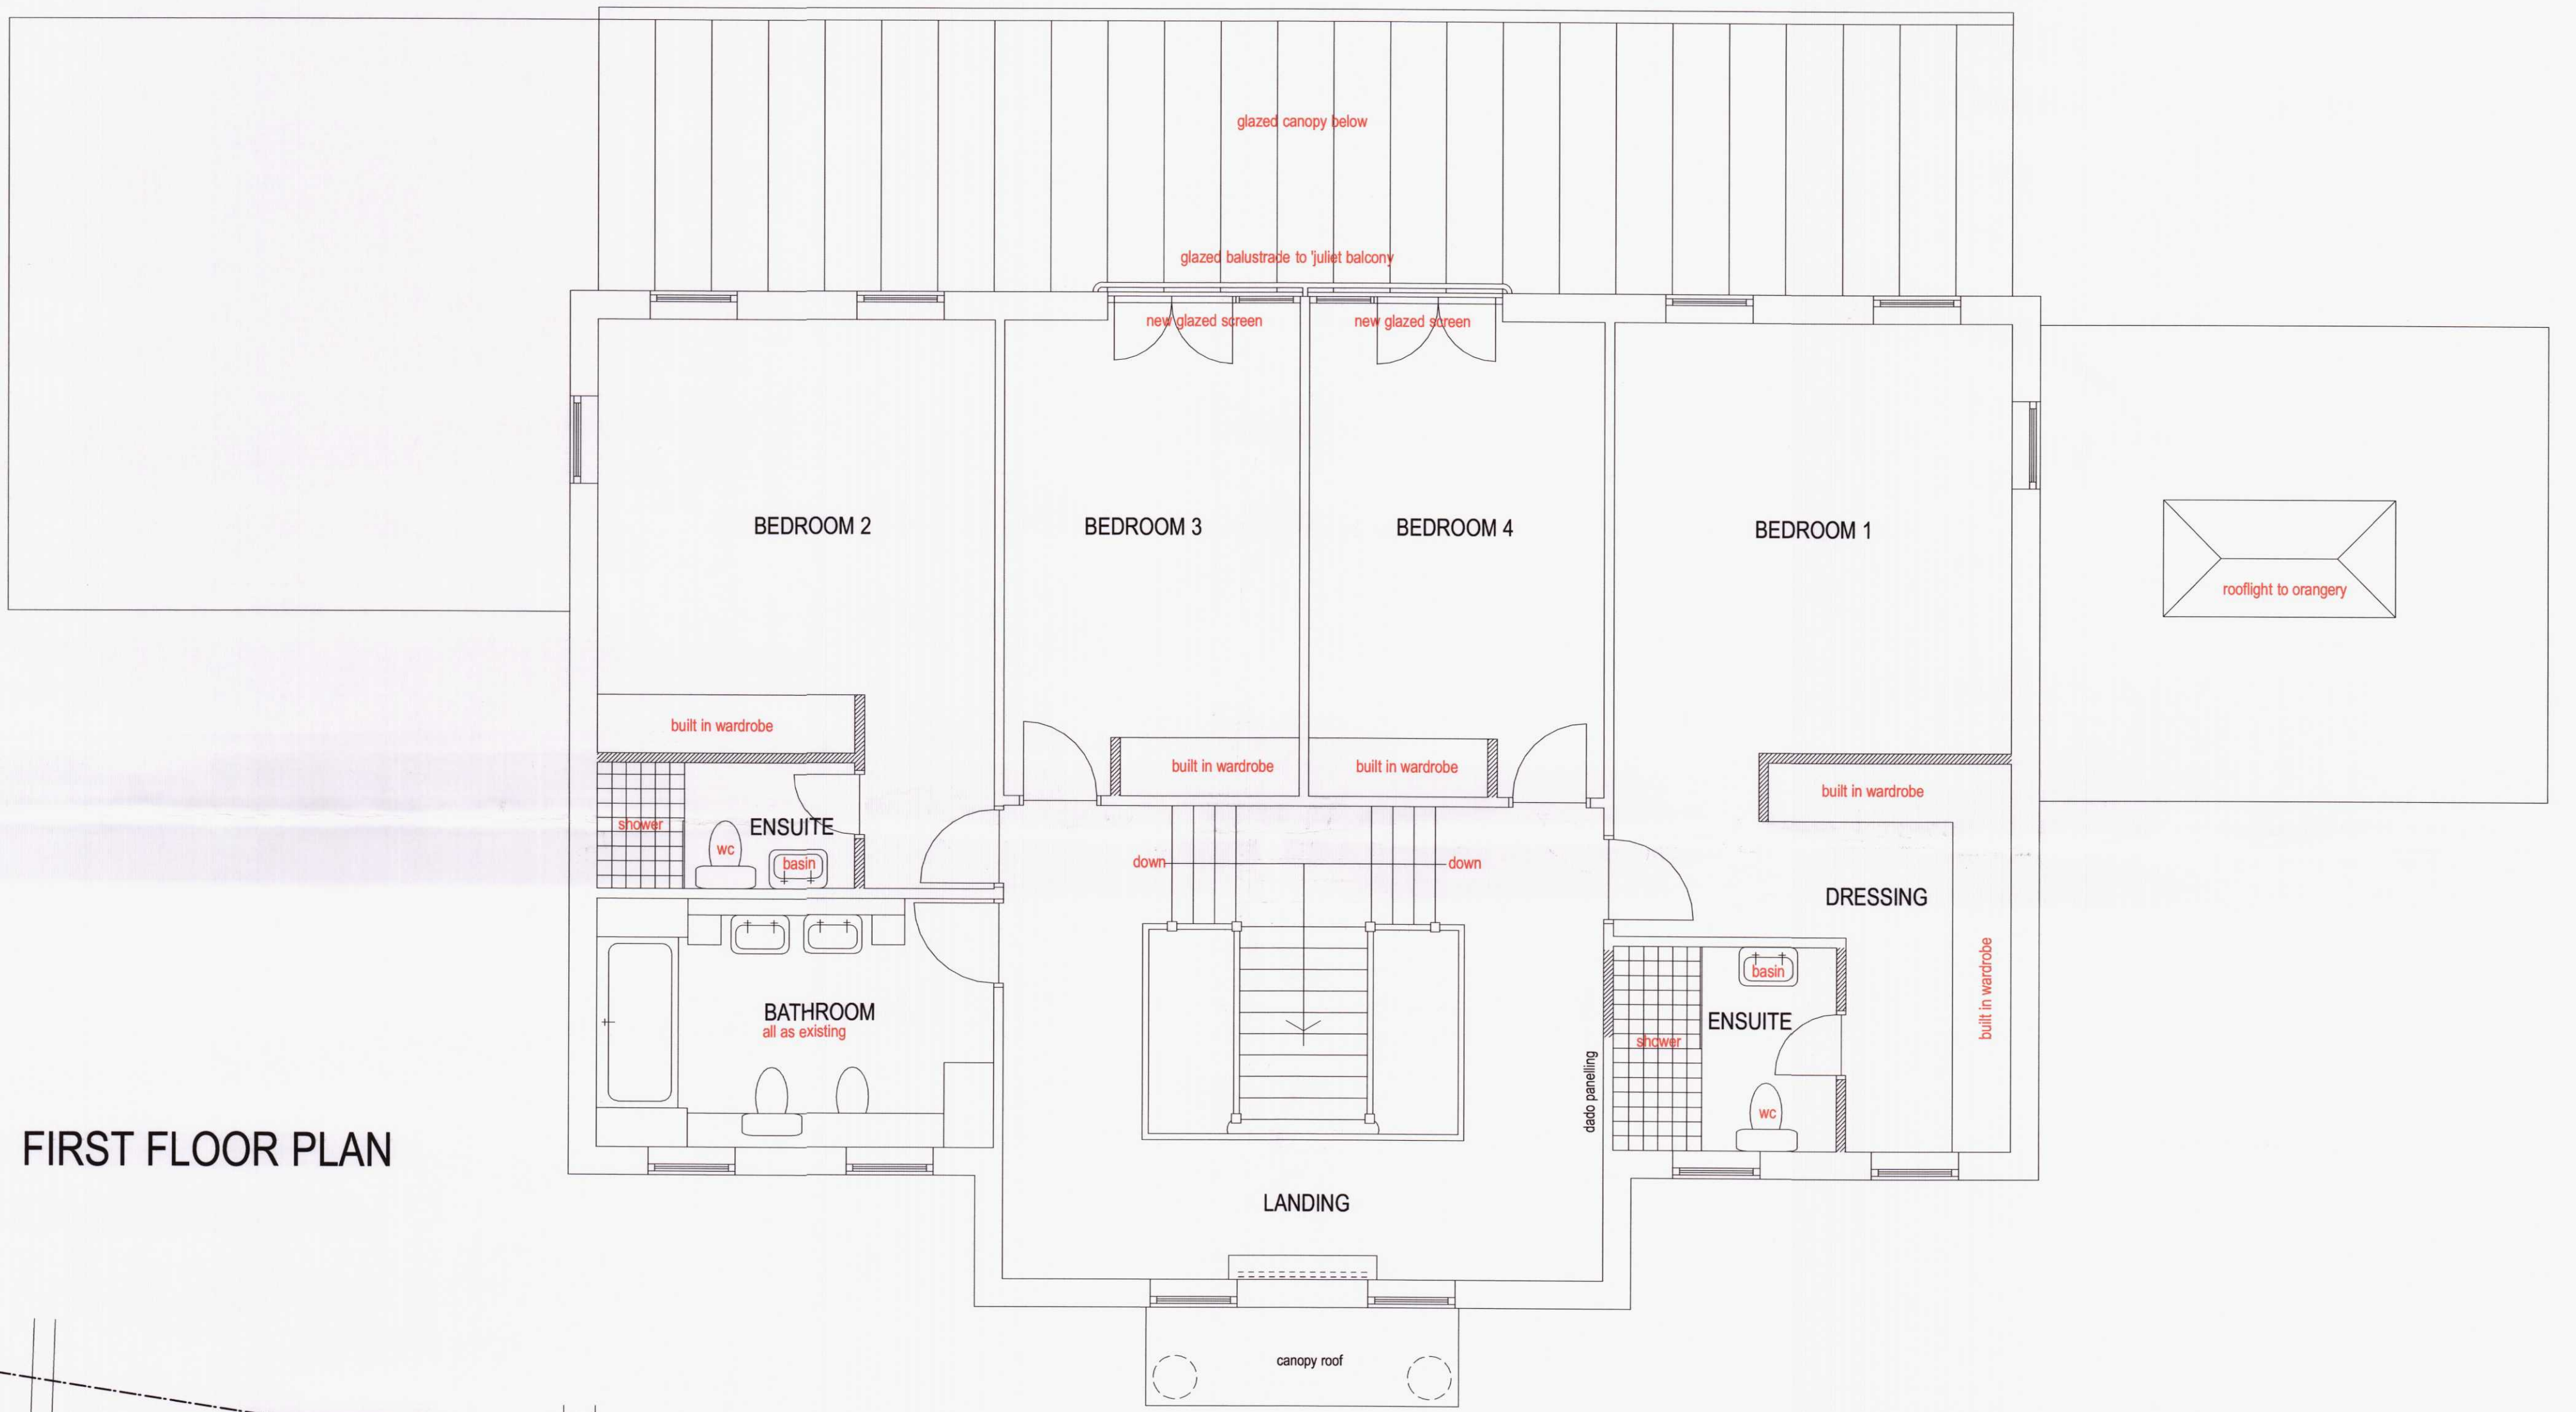

GROUND FLOOR PLAN

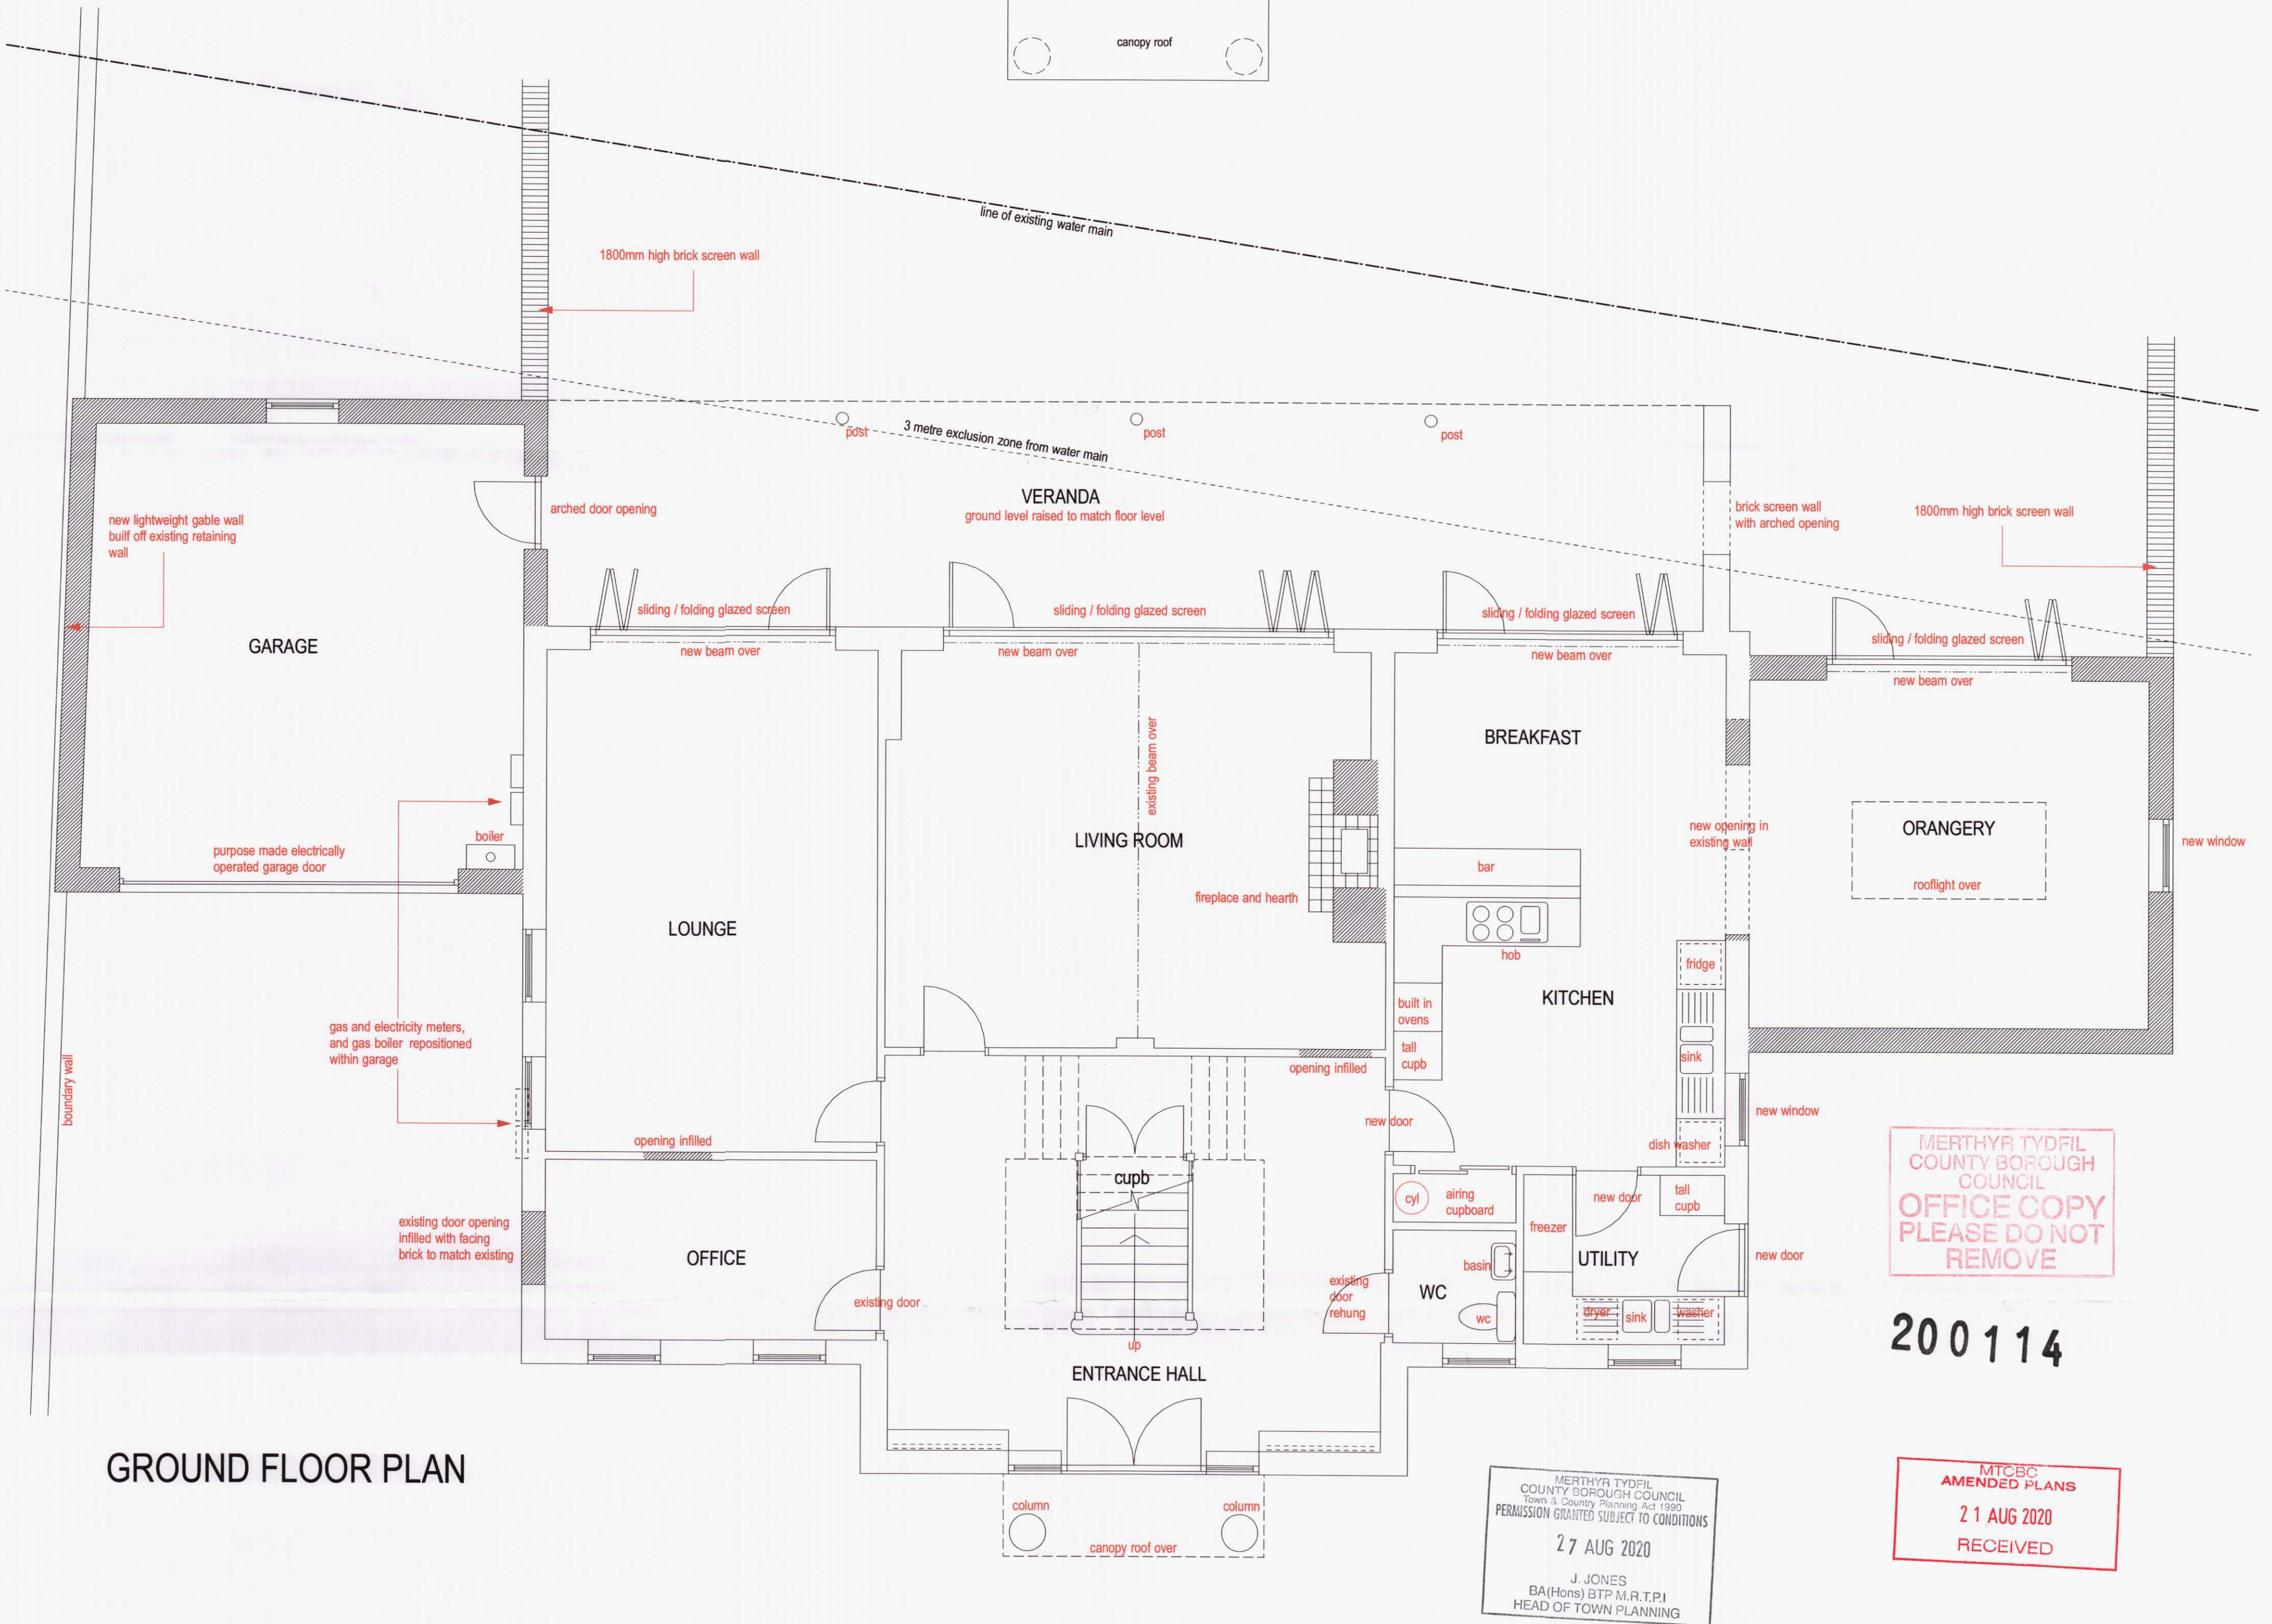

MERTHYR TYDFIL
COUNTY BOROUGH COUNCIL
OFFICE COPY
PLEASE DO NOT
REMOVE

200114

MERTHYR TYDFIL
COUNTY BOROUGH COUNCIL
Town & Country Planning Act 1990
PERMISSION GRANTED SUBJECT TO CONDITIONS
27 AUG 2020
J. JONES
BA(Hons) BTP M.R.T.P.I
HEAD OF TOWN PLANNING

MTCCB
AMENDED PLANS
21 AUG 2020
RECEIVED

ALTERATIONS AND EXTENSION TO GRAWEN HOUSE, GRAWEN LANE, CEFN COED, MERTHYR TYDFIL


SCALE 1 : 50 @ A1

FOR

MARCH 2020

MRS J. DAVIES

Paul Overton Architects, 97A High street, Merthyr Tydfil, CF47 8UD; tel.01685 371 194, mobile.07929 659 282, email.paul@pro-architects.co.uk

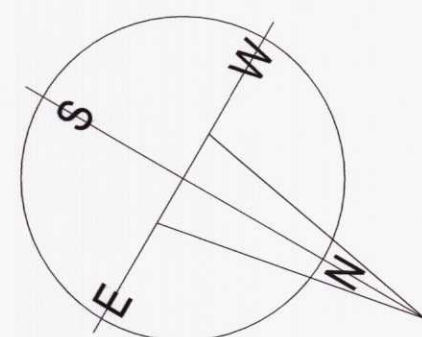

9048 - 03E

PROPOSALS
PLANS