


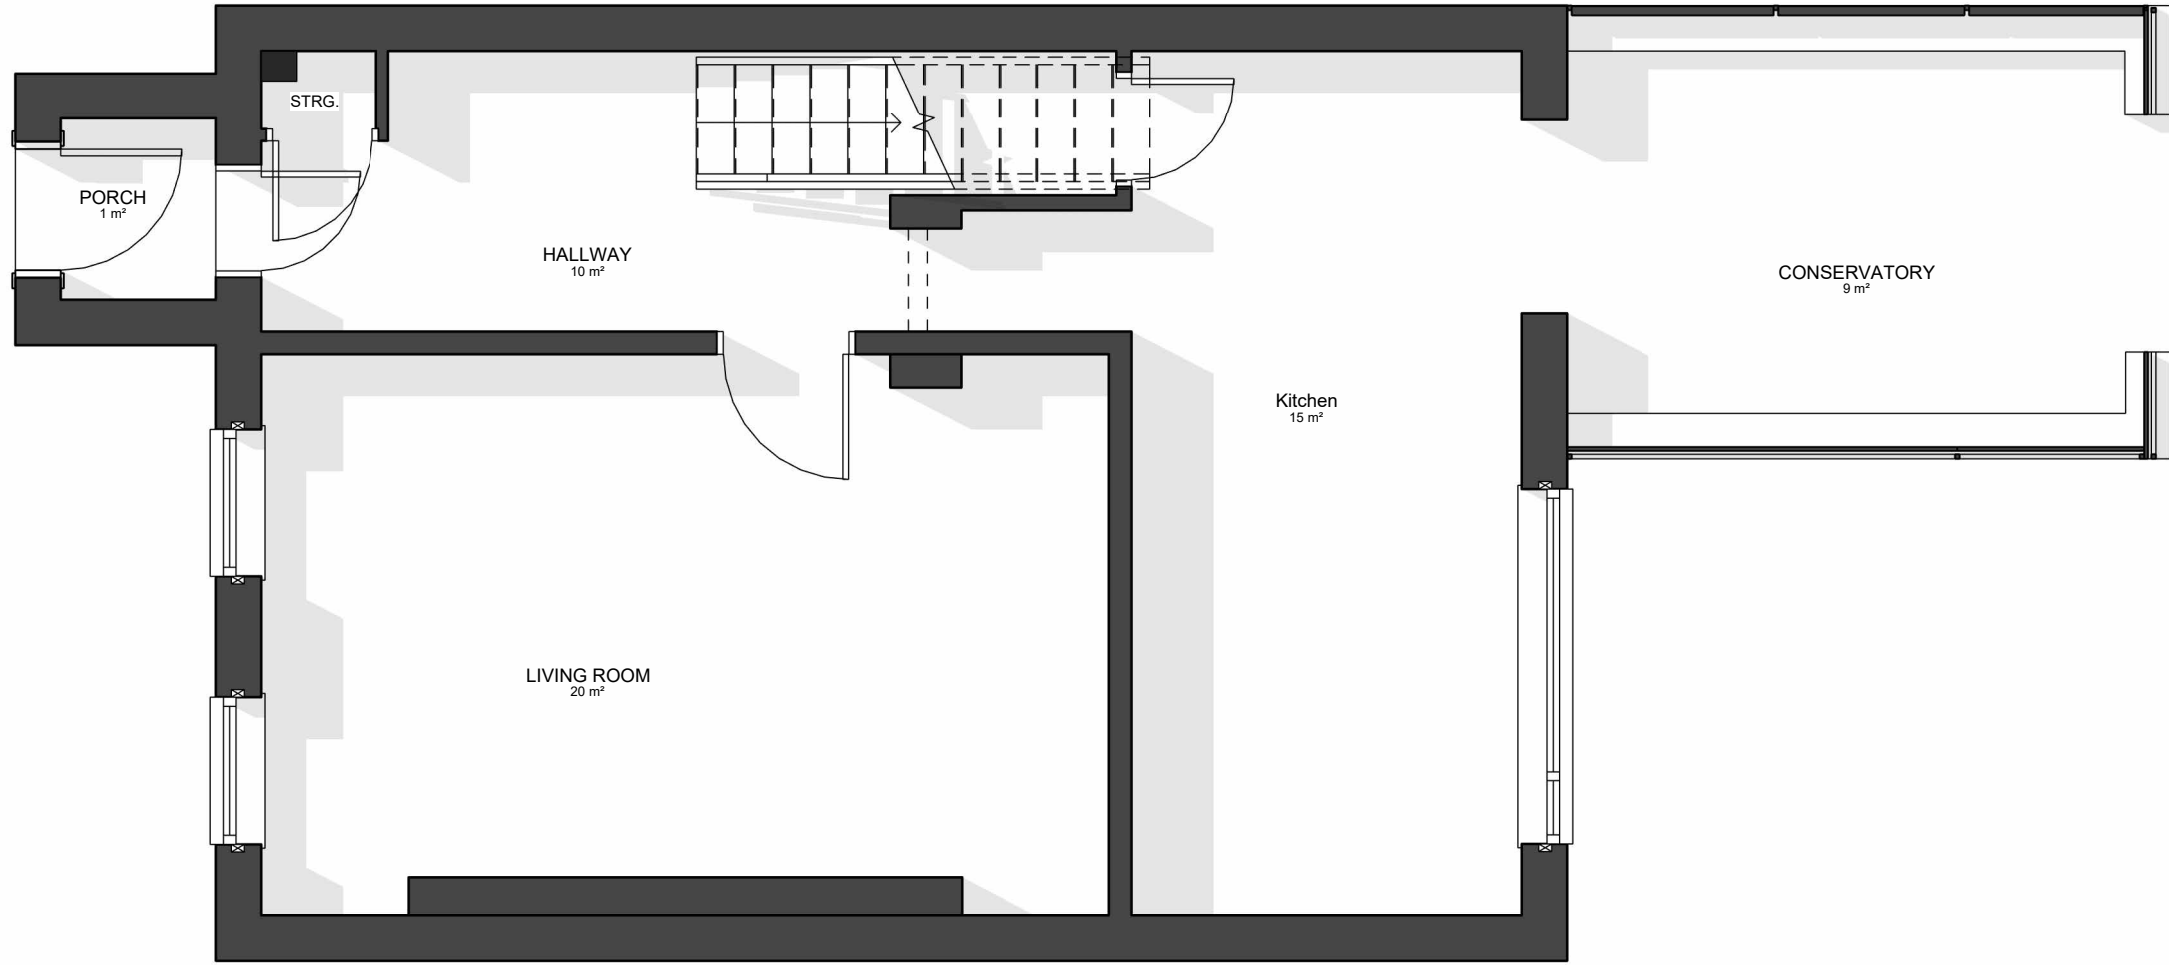


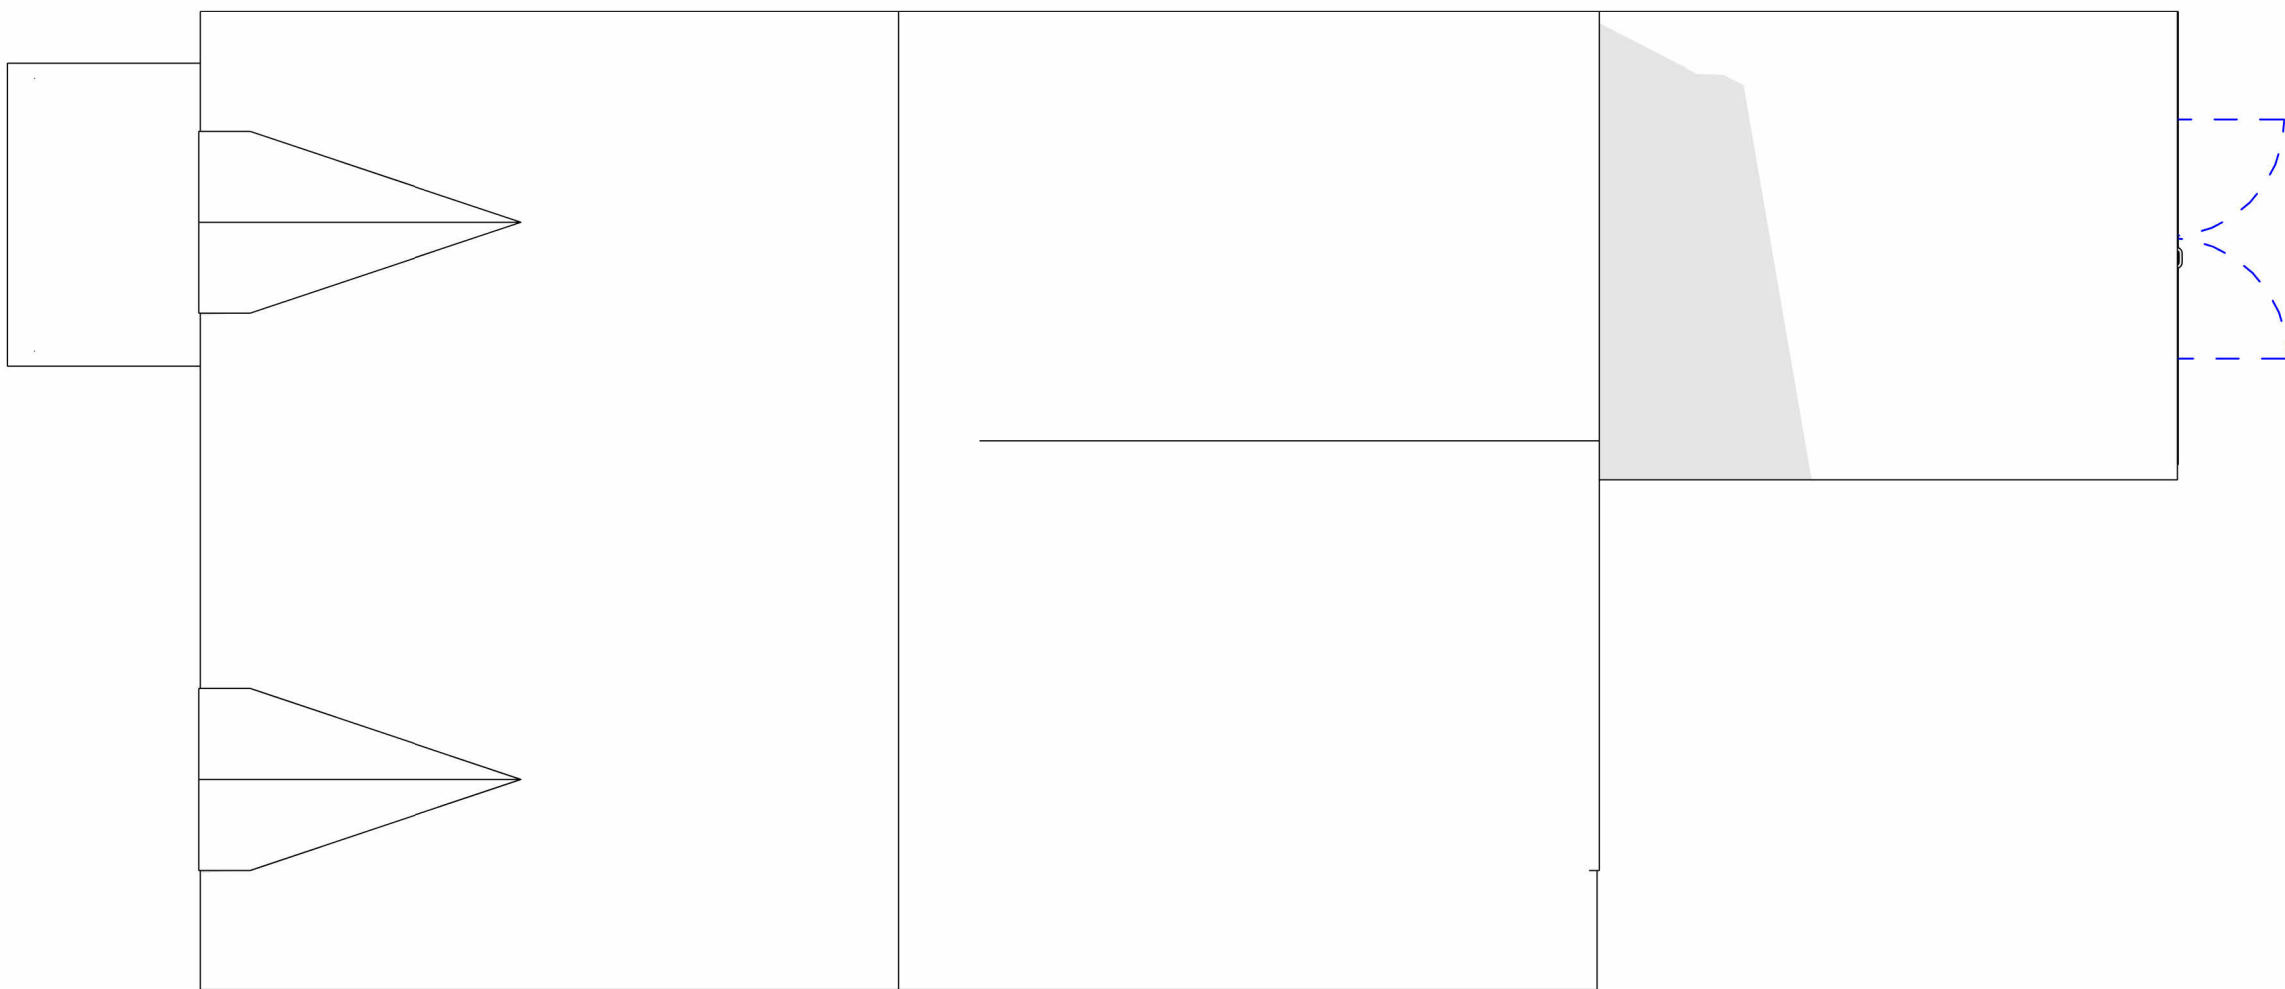


GROUND FLOOR
1 : 50

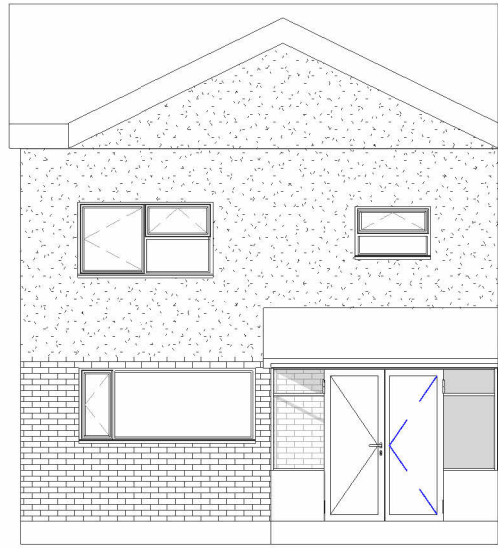



ROOF PLAN
1 : 50

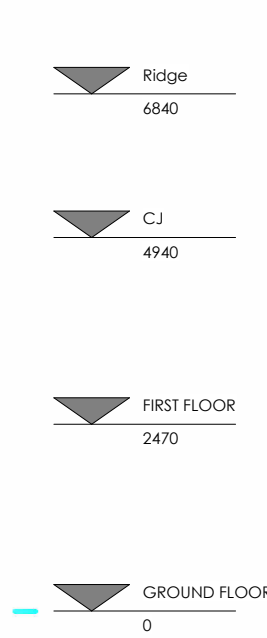



EAST ELEVATION
1 : 100

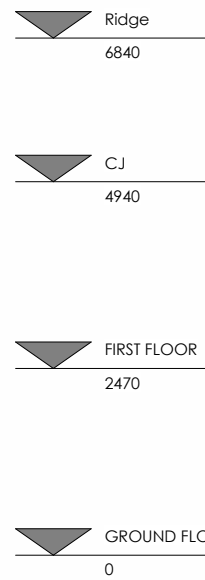

WEST ELEVATION
1 : 100

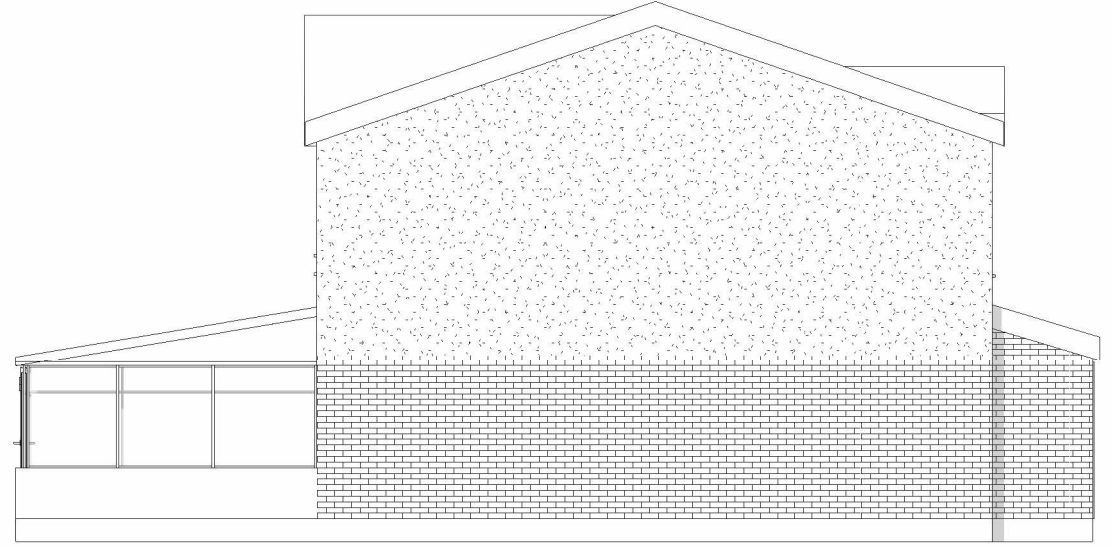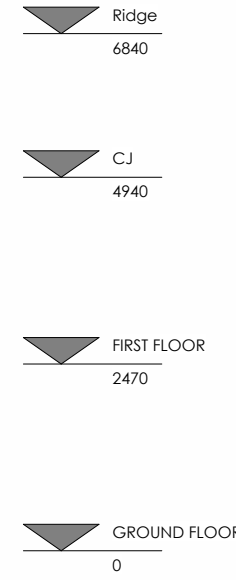

NORTH ELEVATION
1 : 100

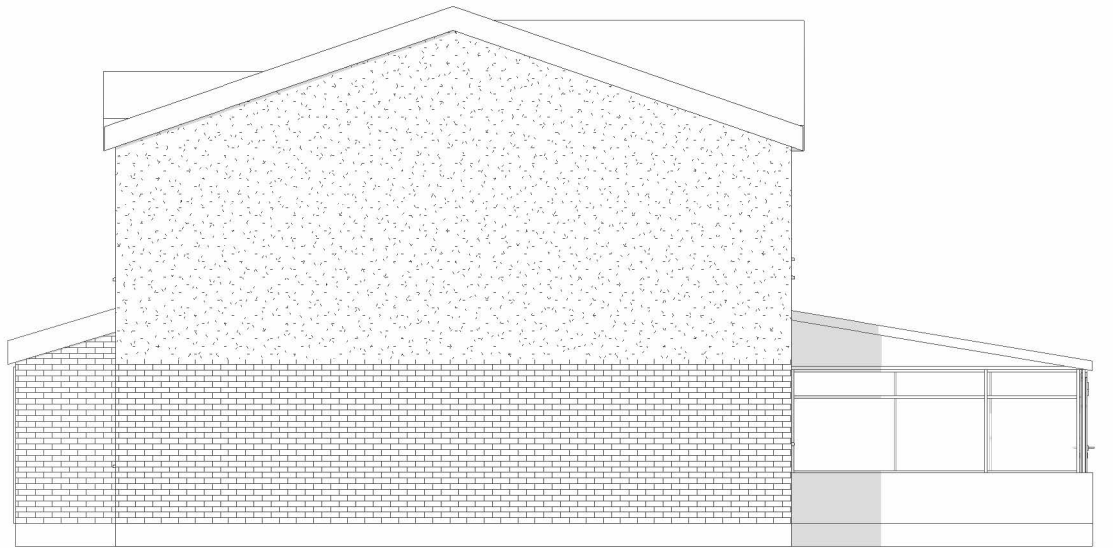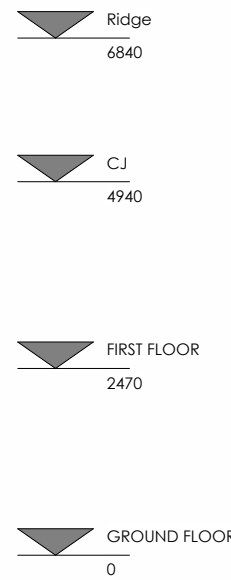

SOUTH ELEVATION
1 : 100

NOTE: All dimensions to be checked on site. Do not scale this drawing. All discrepancies should be reported to Blackbrick Studio. Copyright: 2024 Blackbrick Studio. This drawing and this design are copyright of Blackbrick Studio. This drawing is not to be used or copied without written consent.

REVISIONS		
REVISION	DESCRIPTION	DATE

STATUS: FOR PLANNING

BLACK
BRICK

Blackbrick Studio, Platform, Bute St,
Cardiff CF10 5LE
hello@blackbrick-studio.com
02922520485

CLIENT:	XXX		
ADDRESS:	63 Heolgerig, Merthyr Tydfil CF48 1RP		
TITLE:	Existing Plans and Elevations		
DRAWN:	CHECKED:	APPROVED:	REVISION:
WP	RD	RH	
SHEET:	SCALE:	DATE:	
PL003	As indicated@A1	20/05/2024	

