



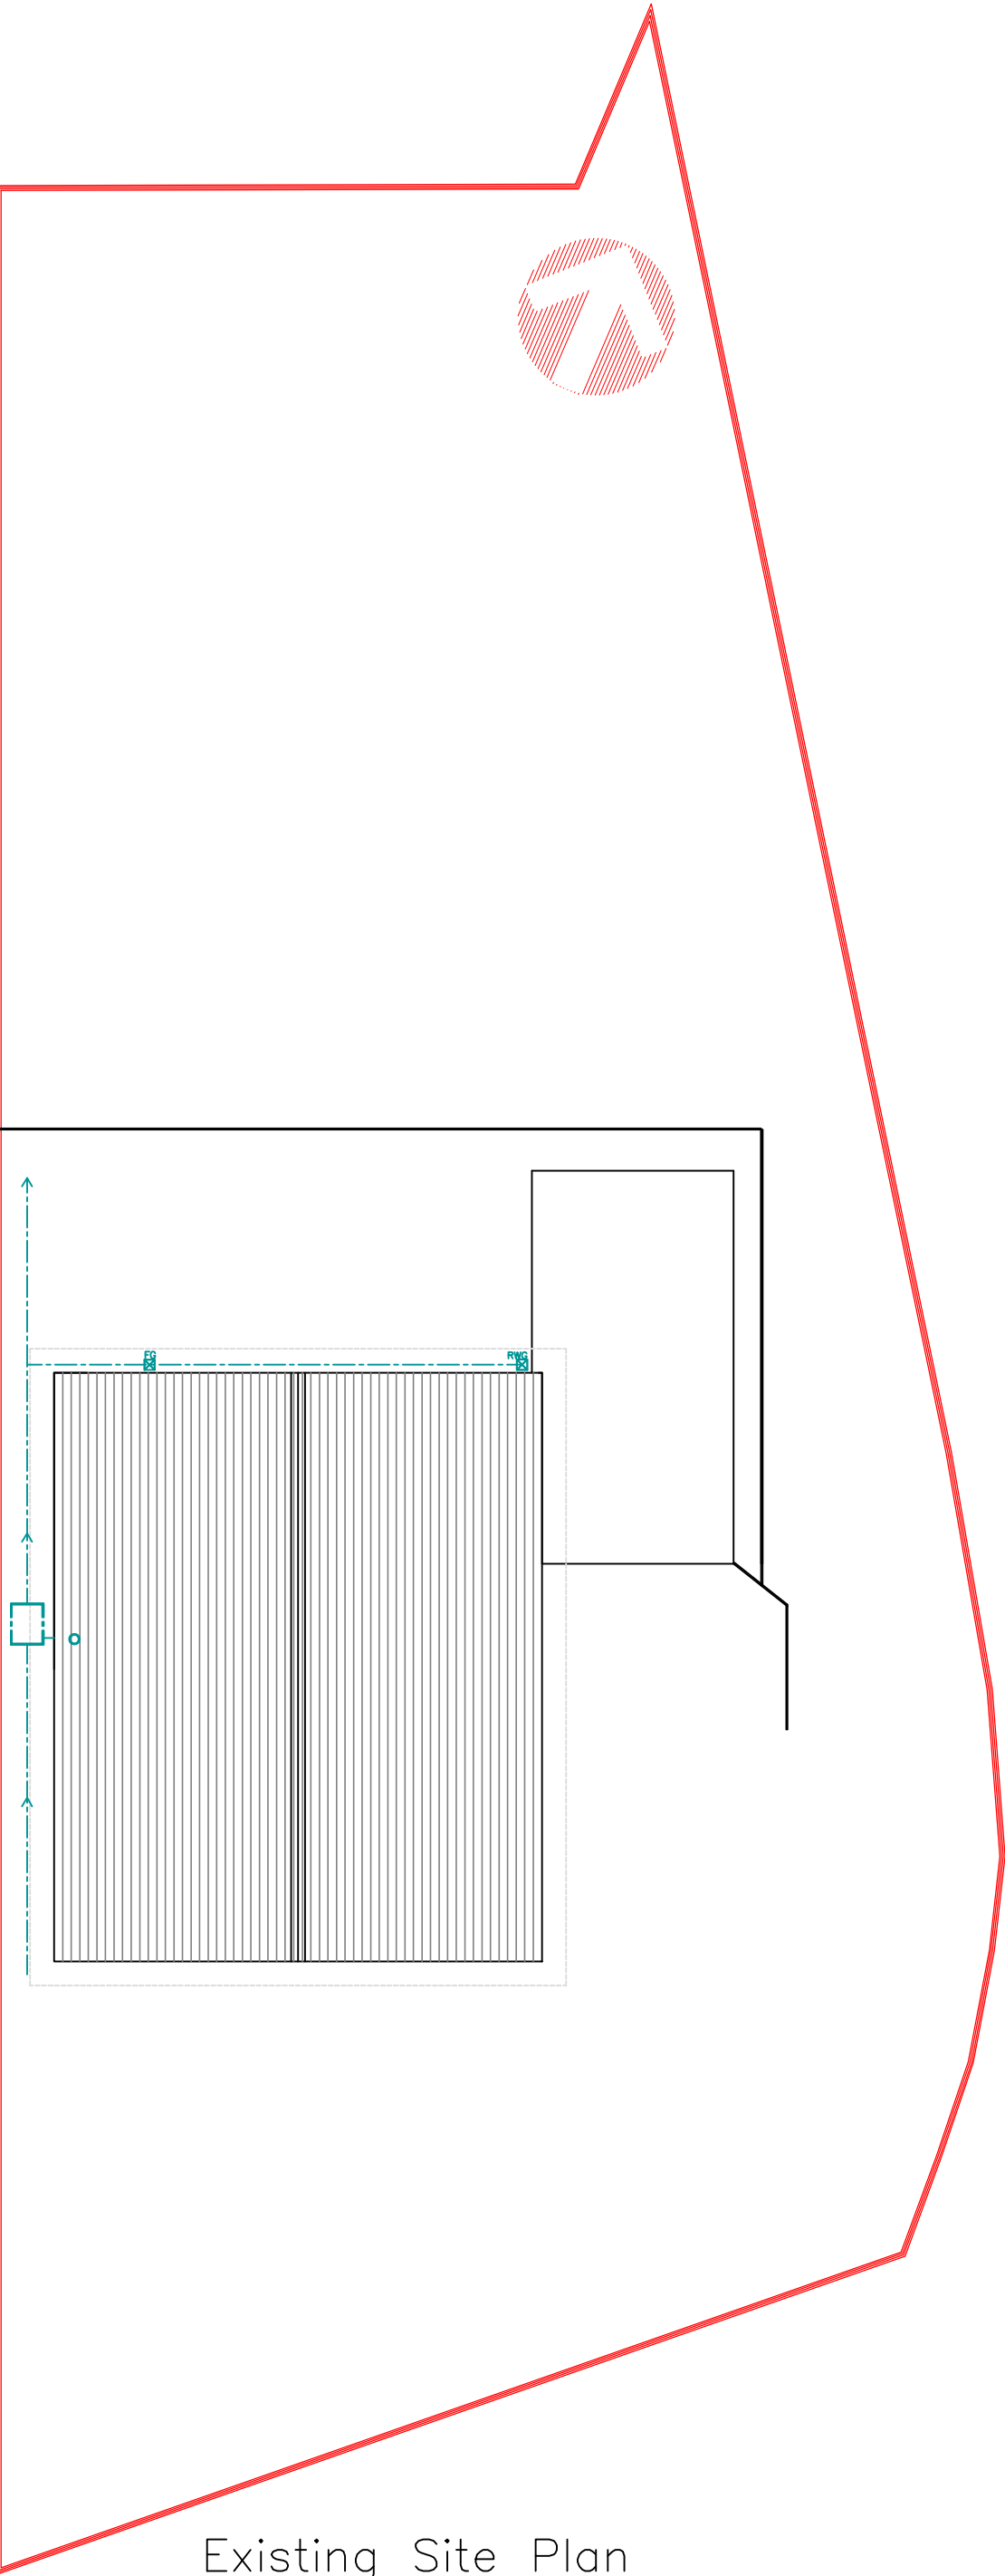

Existing Site Plan
1:100

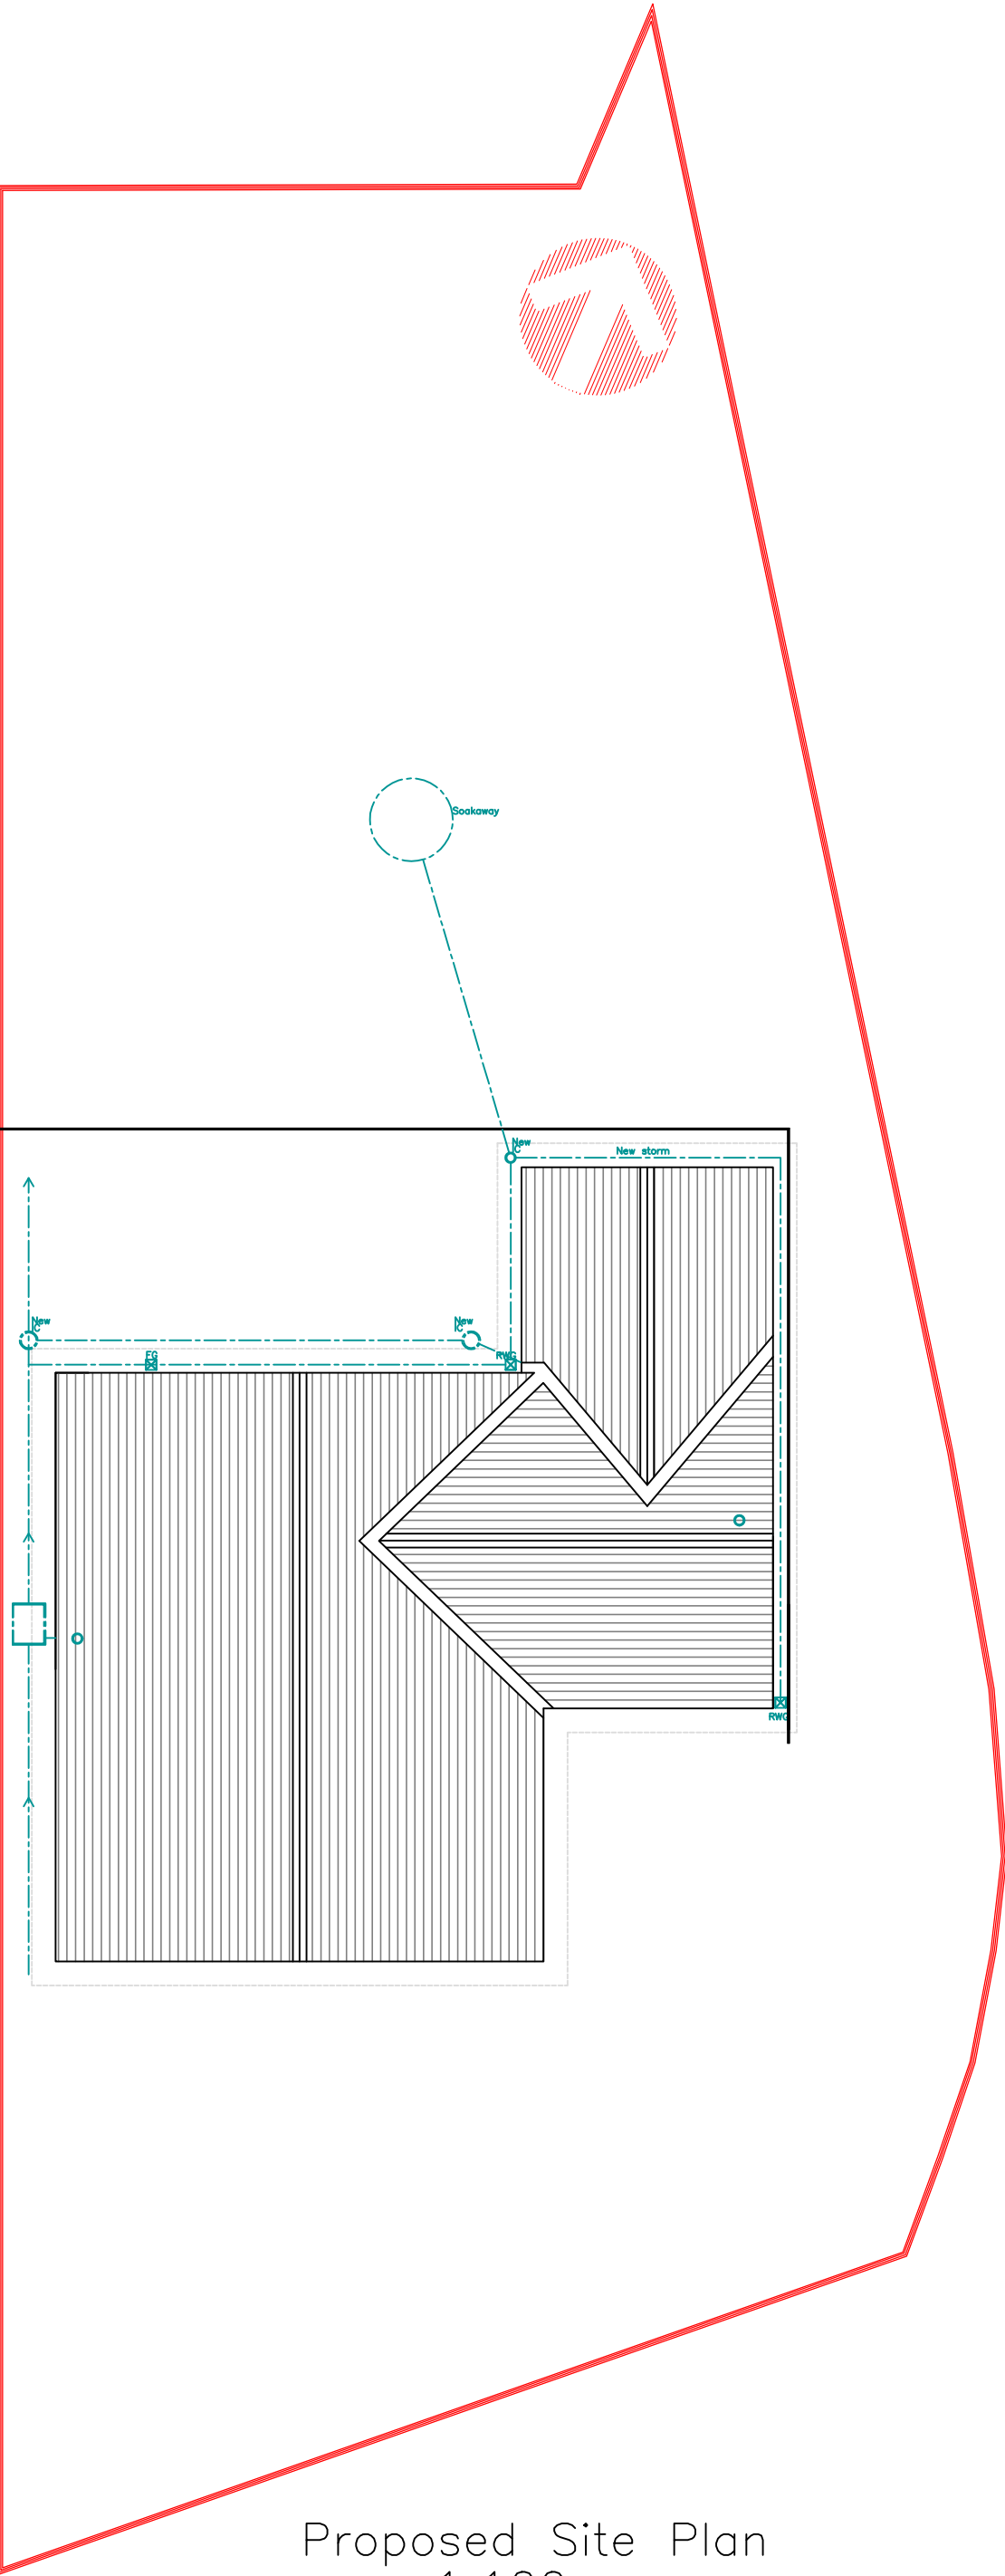

Proposed Site Plan
1:100

Drawing Status: FOR PLANNING/BUILD CONTROL PURPOSES ONLY	
Address	45, Brecon Rise Pant, Dowlais Merthyr Tydfil CF48 2BW
Project	Proposed Two Storey Side Extension with Alterations
Paper	A2
Title	26.01.2022
Existing & Proposed Plans	Scale 1:50 1:100
	Drwg No Brec Rise 45 02