




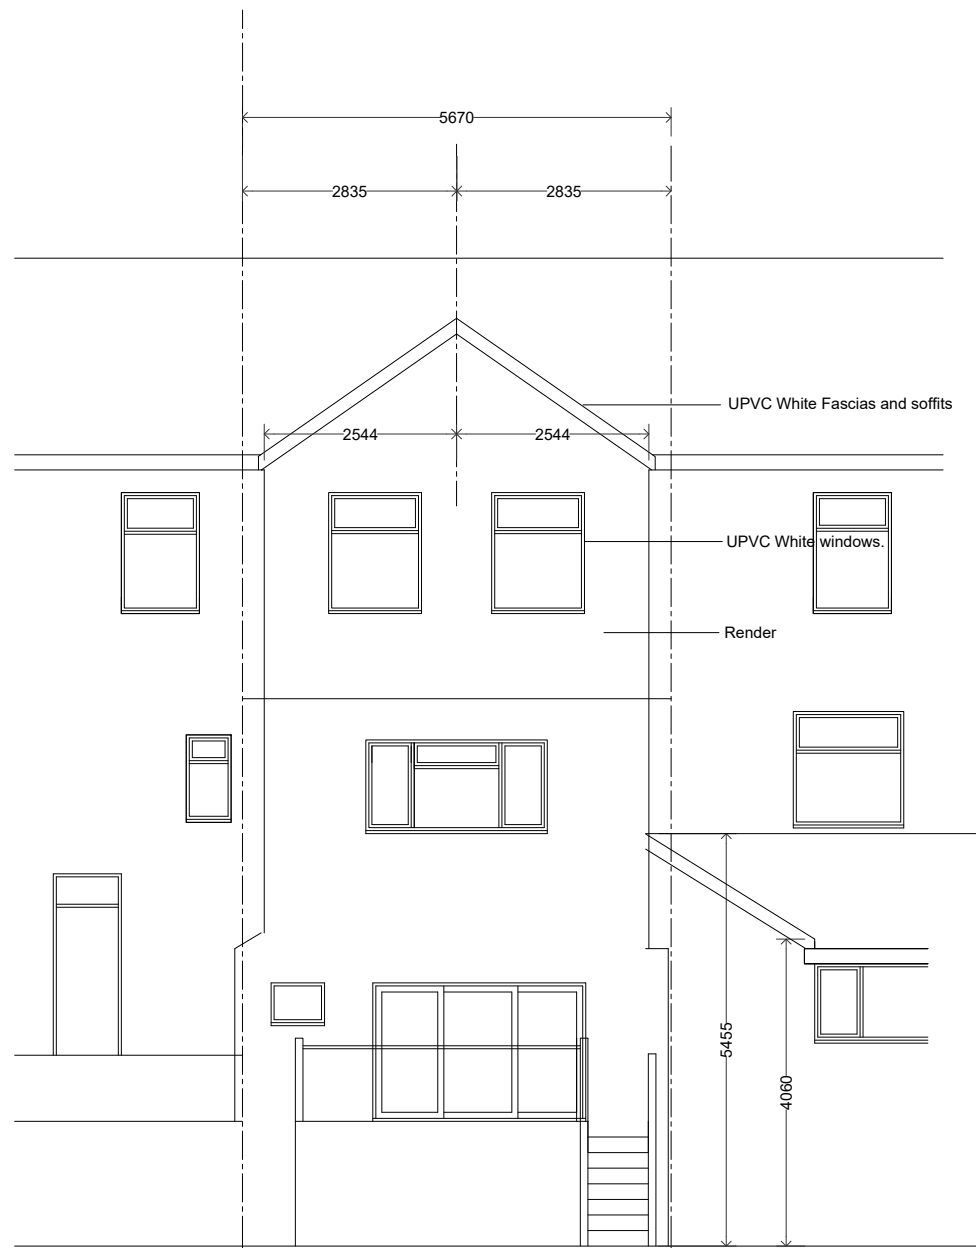

PROPOSED REAR ELEVATION

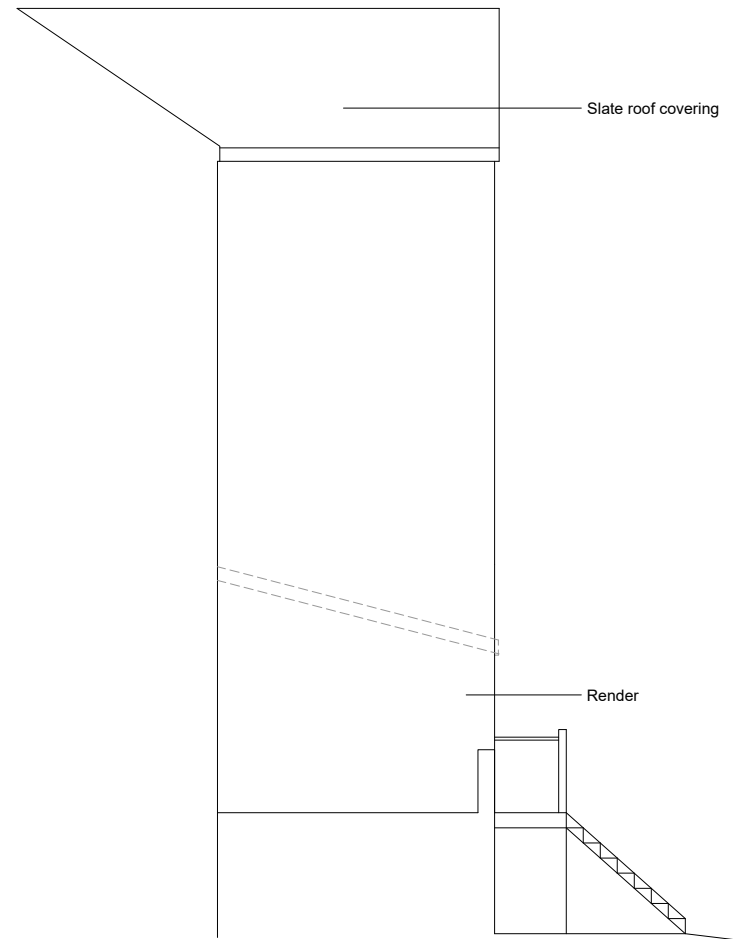

PROPOSED SIDE ELEVATION

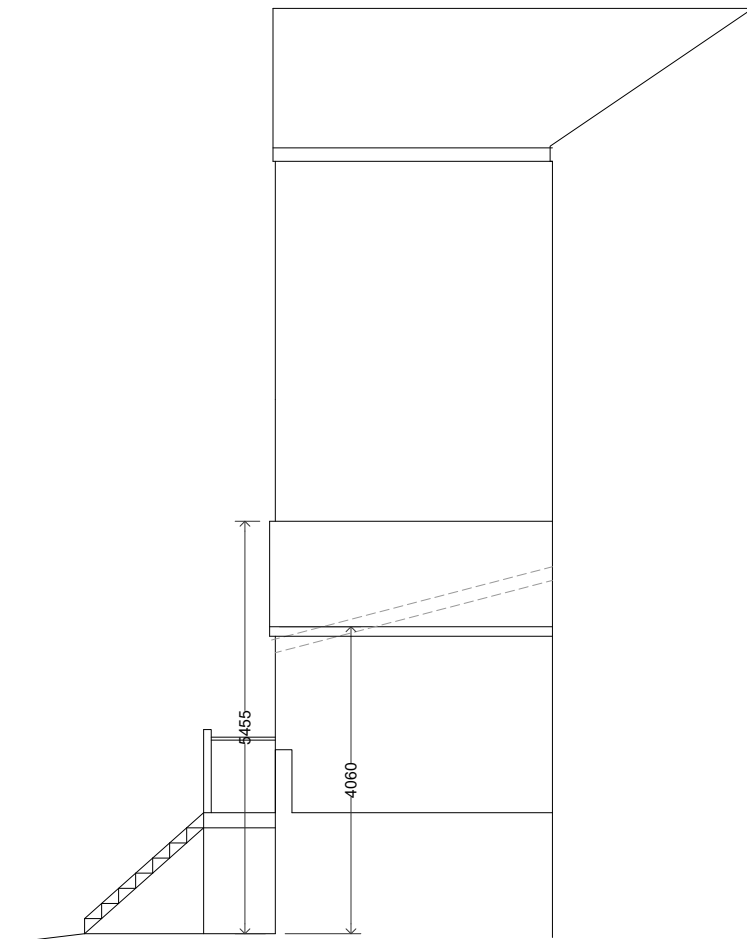

PROPOSED SIDE ELEVATION

k.j.lloyd AADip. RIBA CHARTERED ARCHITECT		49 Coed Y Pia, Llanbradach Caerphilly, CF83 3PT
PROJECT	PROPOSED REAR EXTENSION 23 HANOVER STREET MERTHYR TYDFIL CF47 8SW	SCALE 1:100 @ A3 DATE AUG 2021 DRAWN KL DRG. NO. 04
DRAWING PROPOSED ELEVATIONS		
THIS DRAWING IS COPYRIGHT		