


SECTION A-A 1:200

SECTION B-B 1:200

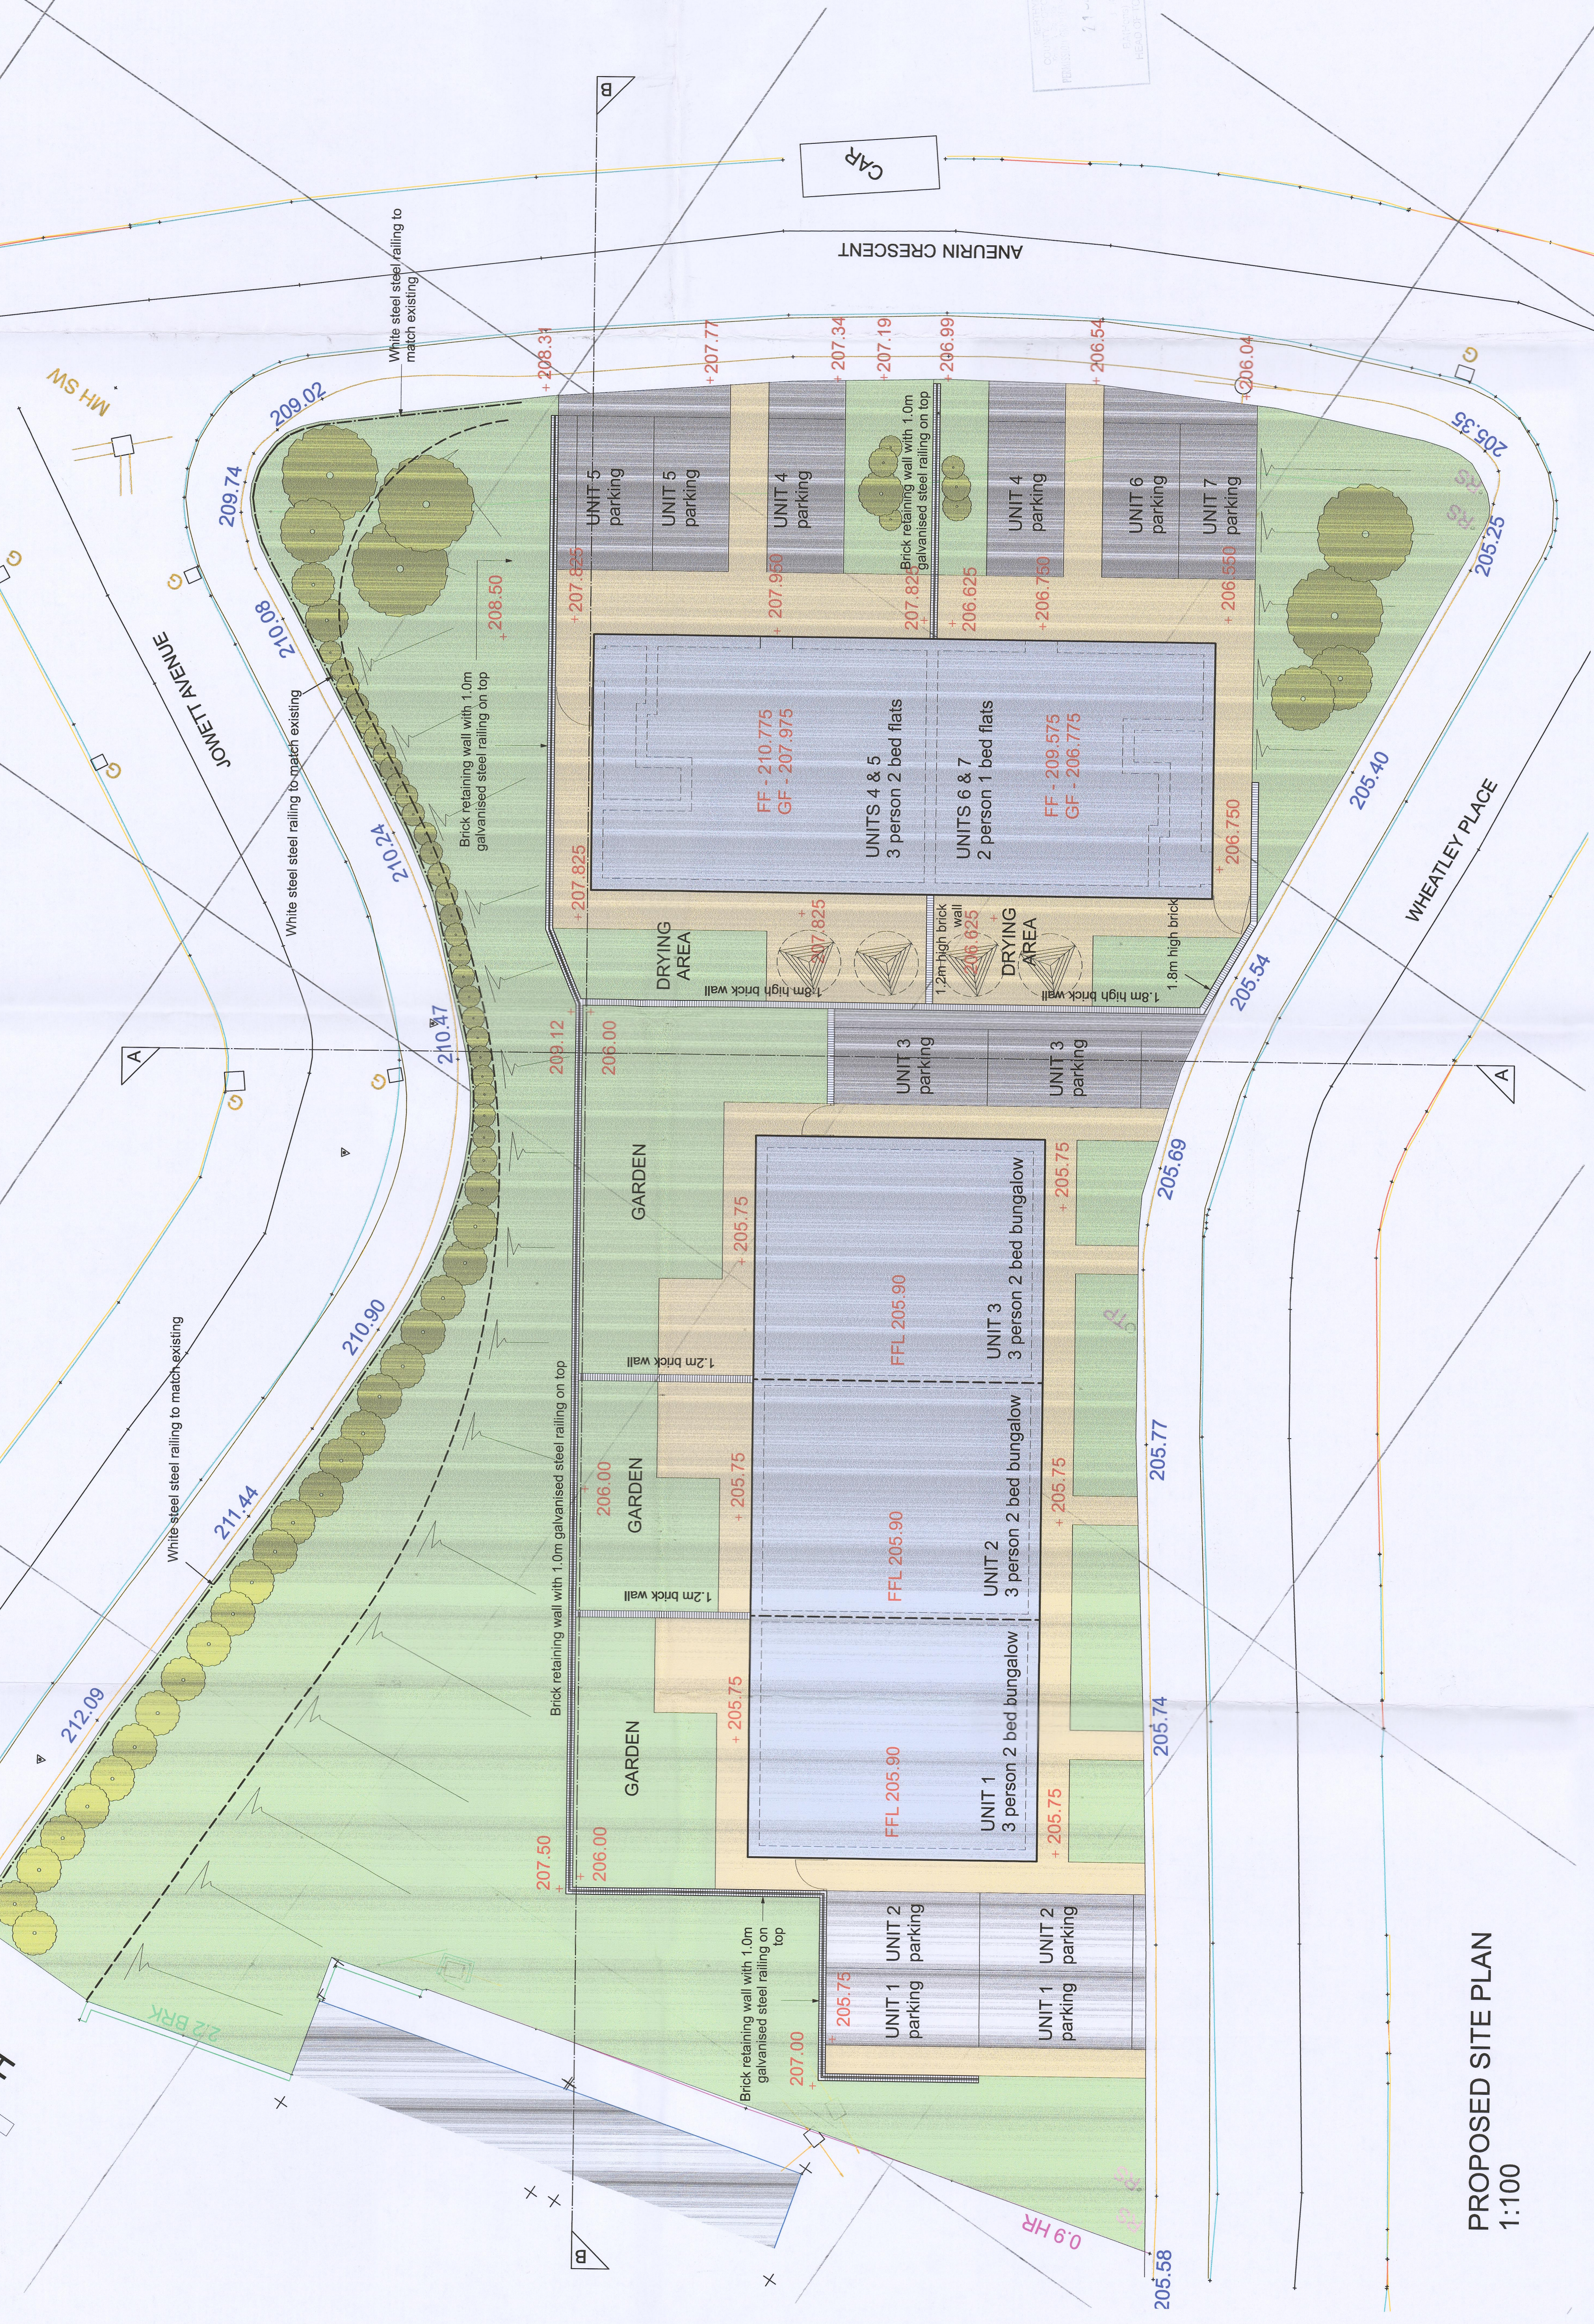

PROPOSED SITE PLAN
1:100

210371

MTCC
PLANNING DEPARTMENT
25 OCT 2021
PROVIDED

MERTHYR TYDFIL
COUNTY BOROUGH
COUNCIL
OFFICE OF THE
PLANNING
MANAGER

RECEIVED
PLANNING
21 OCT 2021
MERTHYR TYDFIL
COUNTY BOROUGH
COUNCIL

The client, the architect and the contractor shall be responsible for the accuracy of the information provided. The client shall be responsible for the accuracy of the information provided. The architect shall be responsible for the accuracy of the information provided. The contractor shall be responsible for the accuracy of the information provided.	
All heights, levels, areas and dimensions to be checked on site before any work is undertaken.	
PAUL OVERTON ARCHITECTS 10, WINDY STREET MERTHYR TYDFIL SAFON-AR-LLYDIAU SAFON-AR-LLYDIAU	
Client	Merthyr Valleys Homes
Project	Development at Aneurin Crescent, Merthyr Tydfil
Drawing Title	Proposed Site Plan 5
CAD ref	Drawn MST
Date	August 2018
Scale	1:100 @ A1
Project No.	7858
Drawing No.	10
Revision	