

CLIENT:

K. Thomas

PROJECT:

Tyla-glas Farm
Bedinog
CF46 6SN

SHEET TITLE:

Existing Elevations Plan

General Utility Building

SCALE: DATE: DRAWN:

1:100 on A2


Sept 24

RAP


DRAWING No

REV


072 03

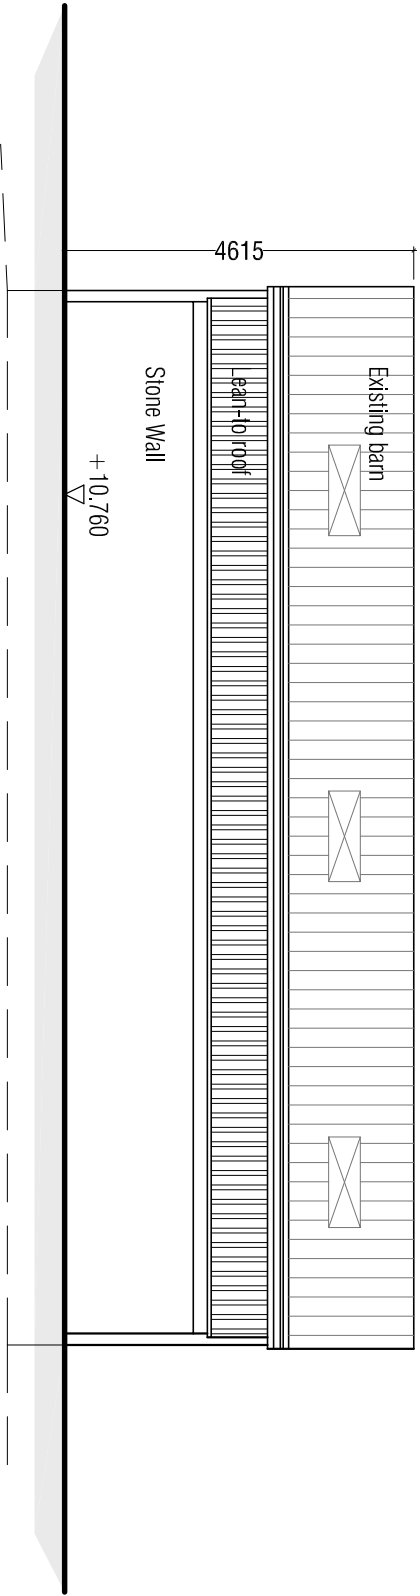


Existing North Elevation

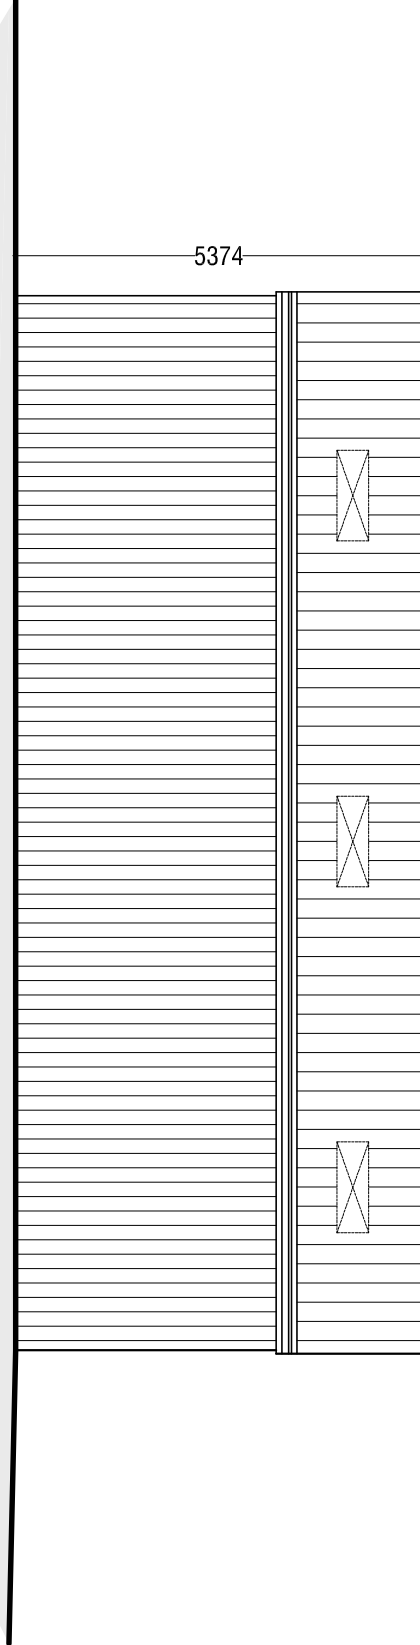

Existing South Elevation

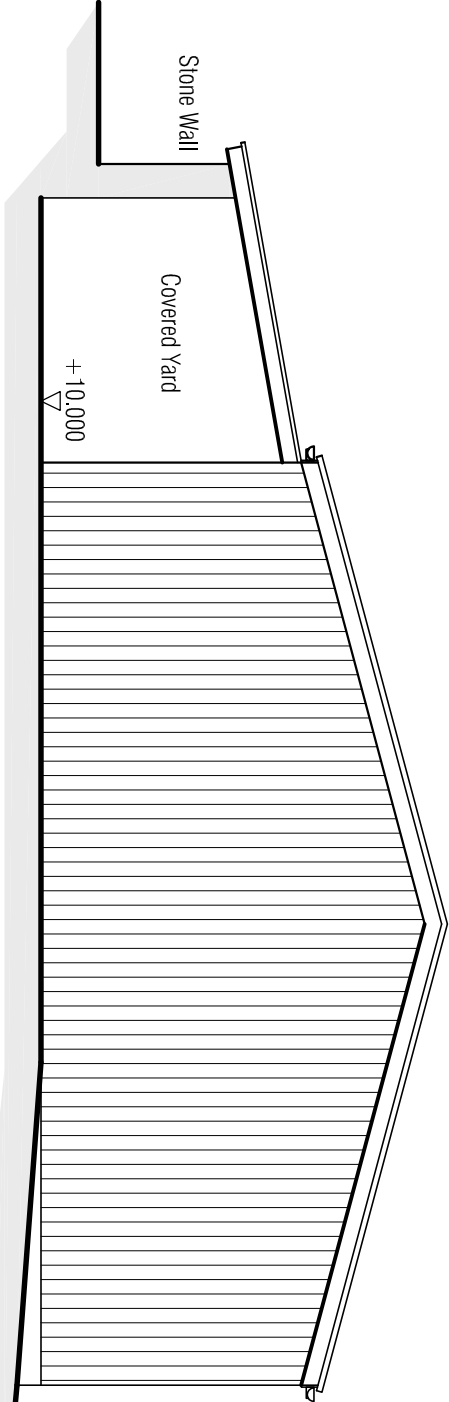

Existing West Elevation

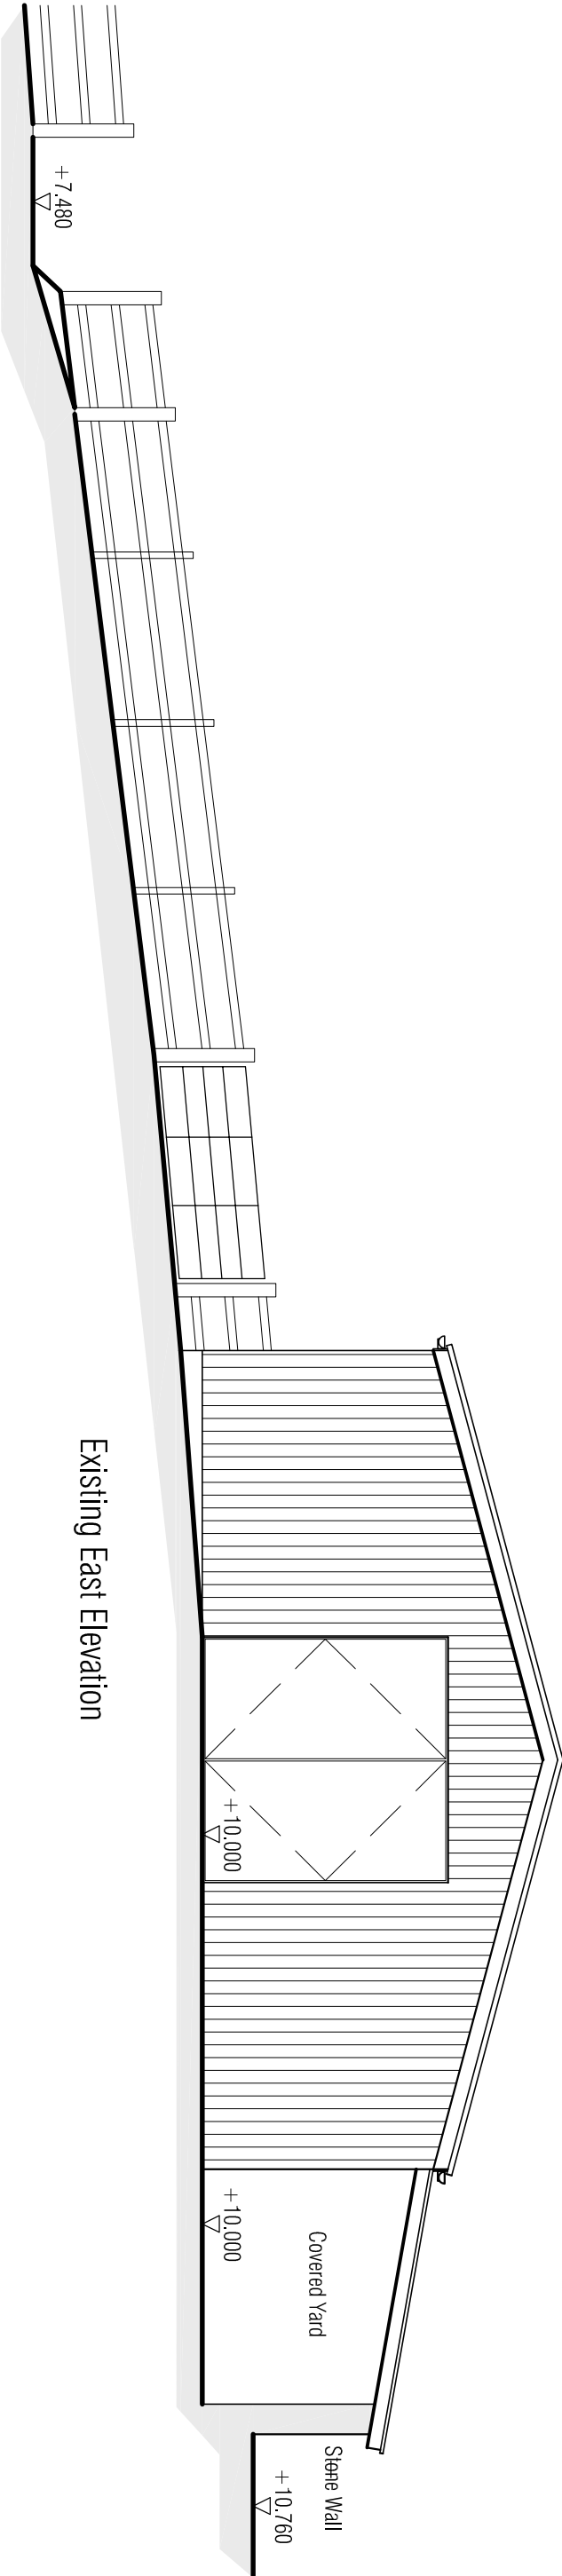

Existing East Elevation

NOTES: Existing Building

- Walls - Green coated profile metal sheeting.
- Roofing - 15' profile 6, cement fibre sheet.
- Doors - Galvanized
- Rainwater goods - deep flow Upvc