






Elevations as Existing  
Scale 1:100

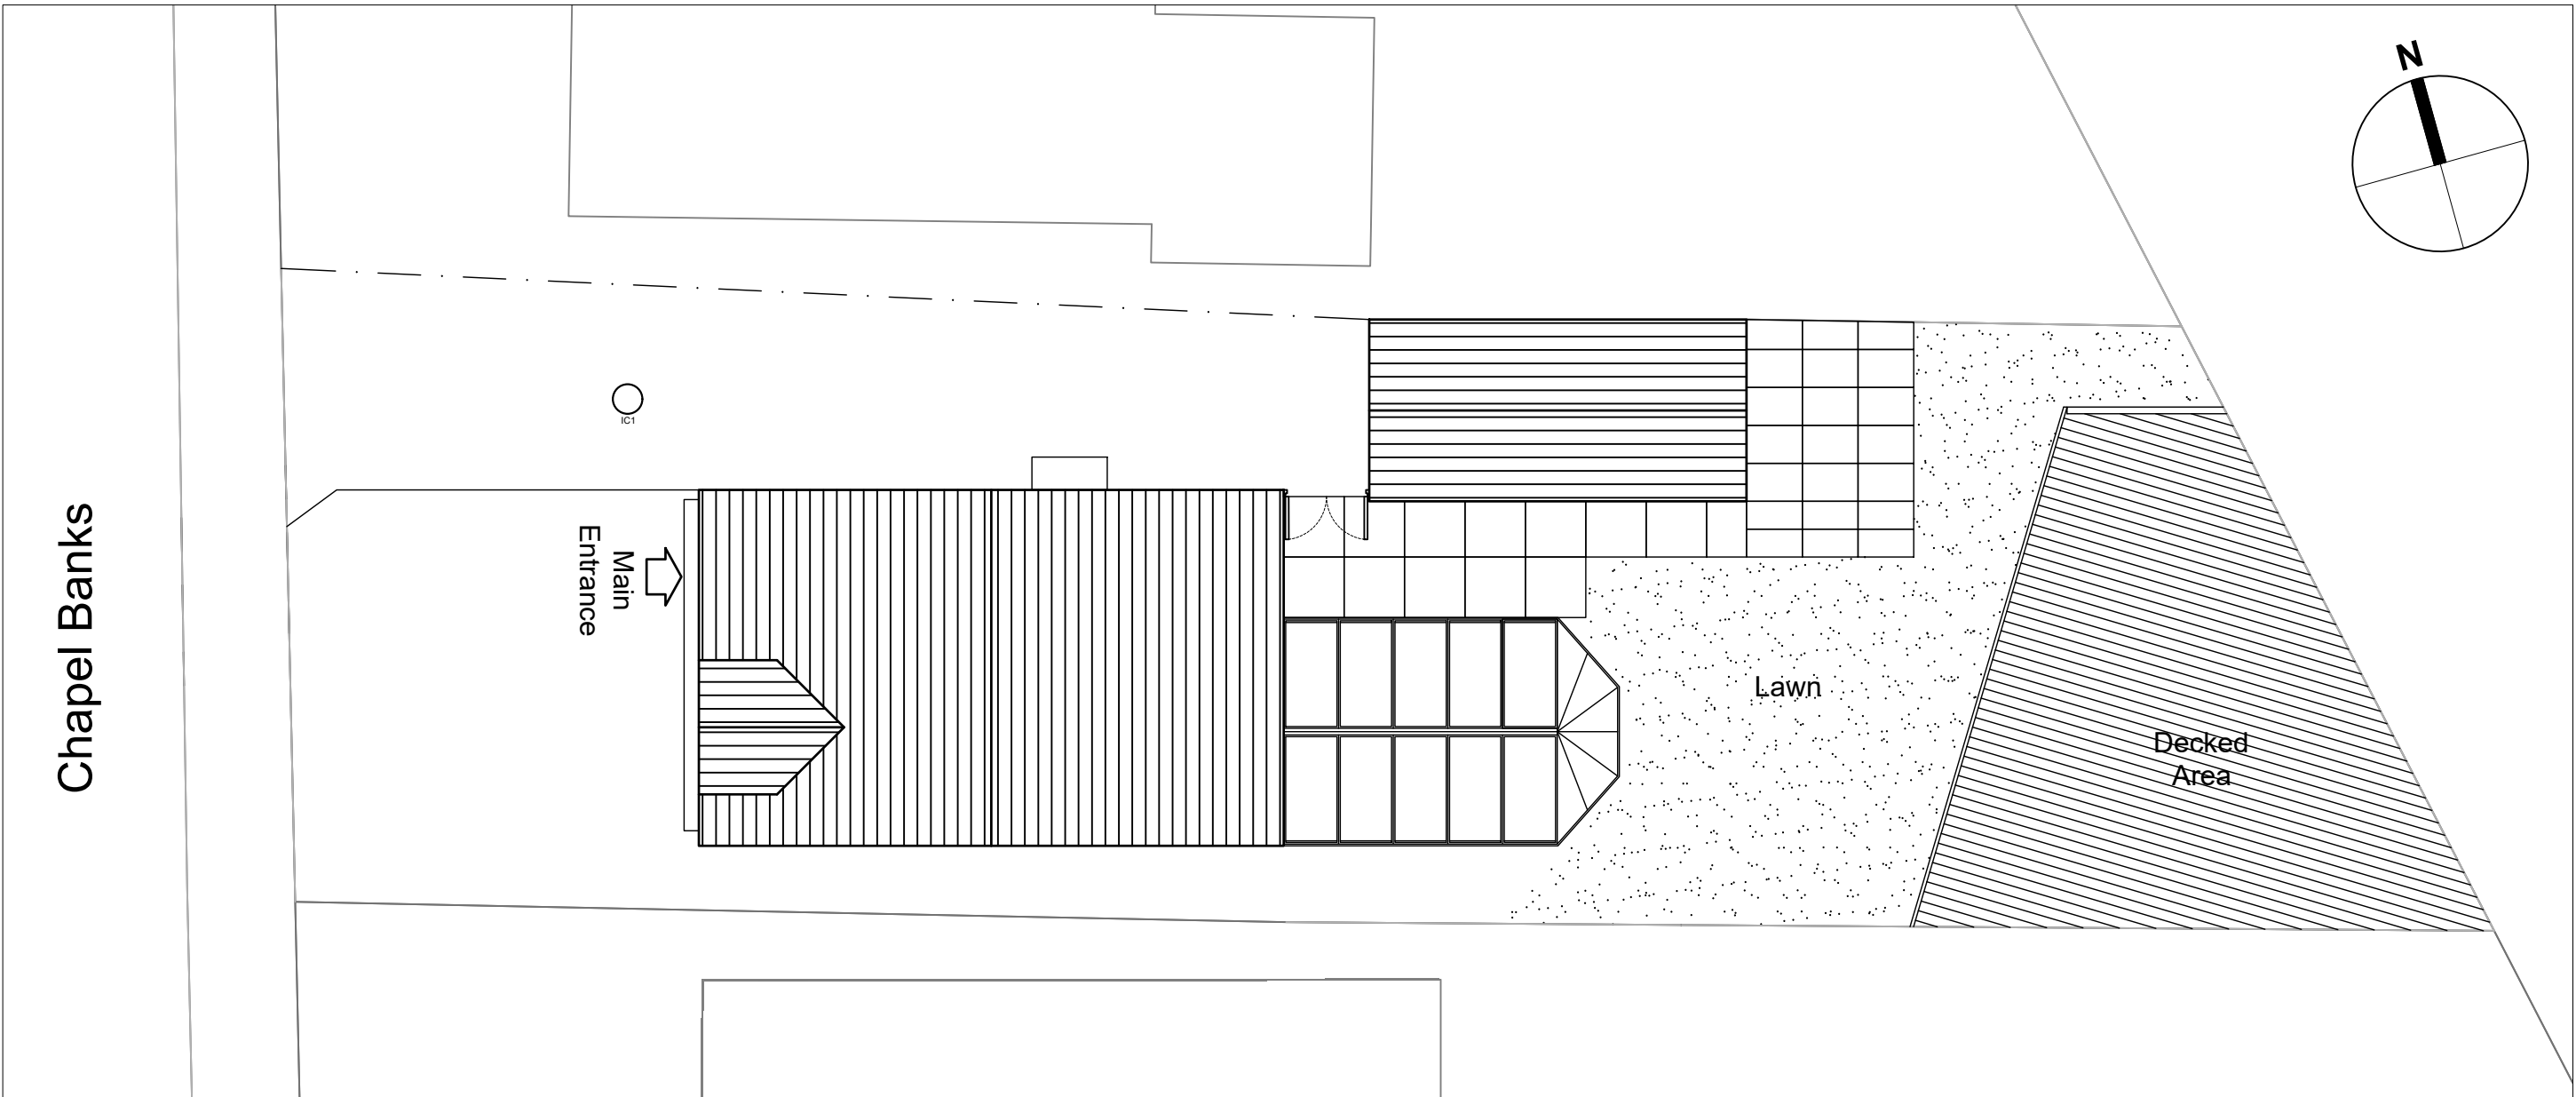


Site Plan as Existing  
Scale 1:100

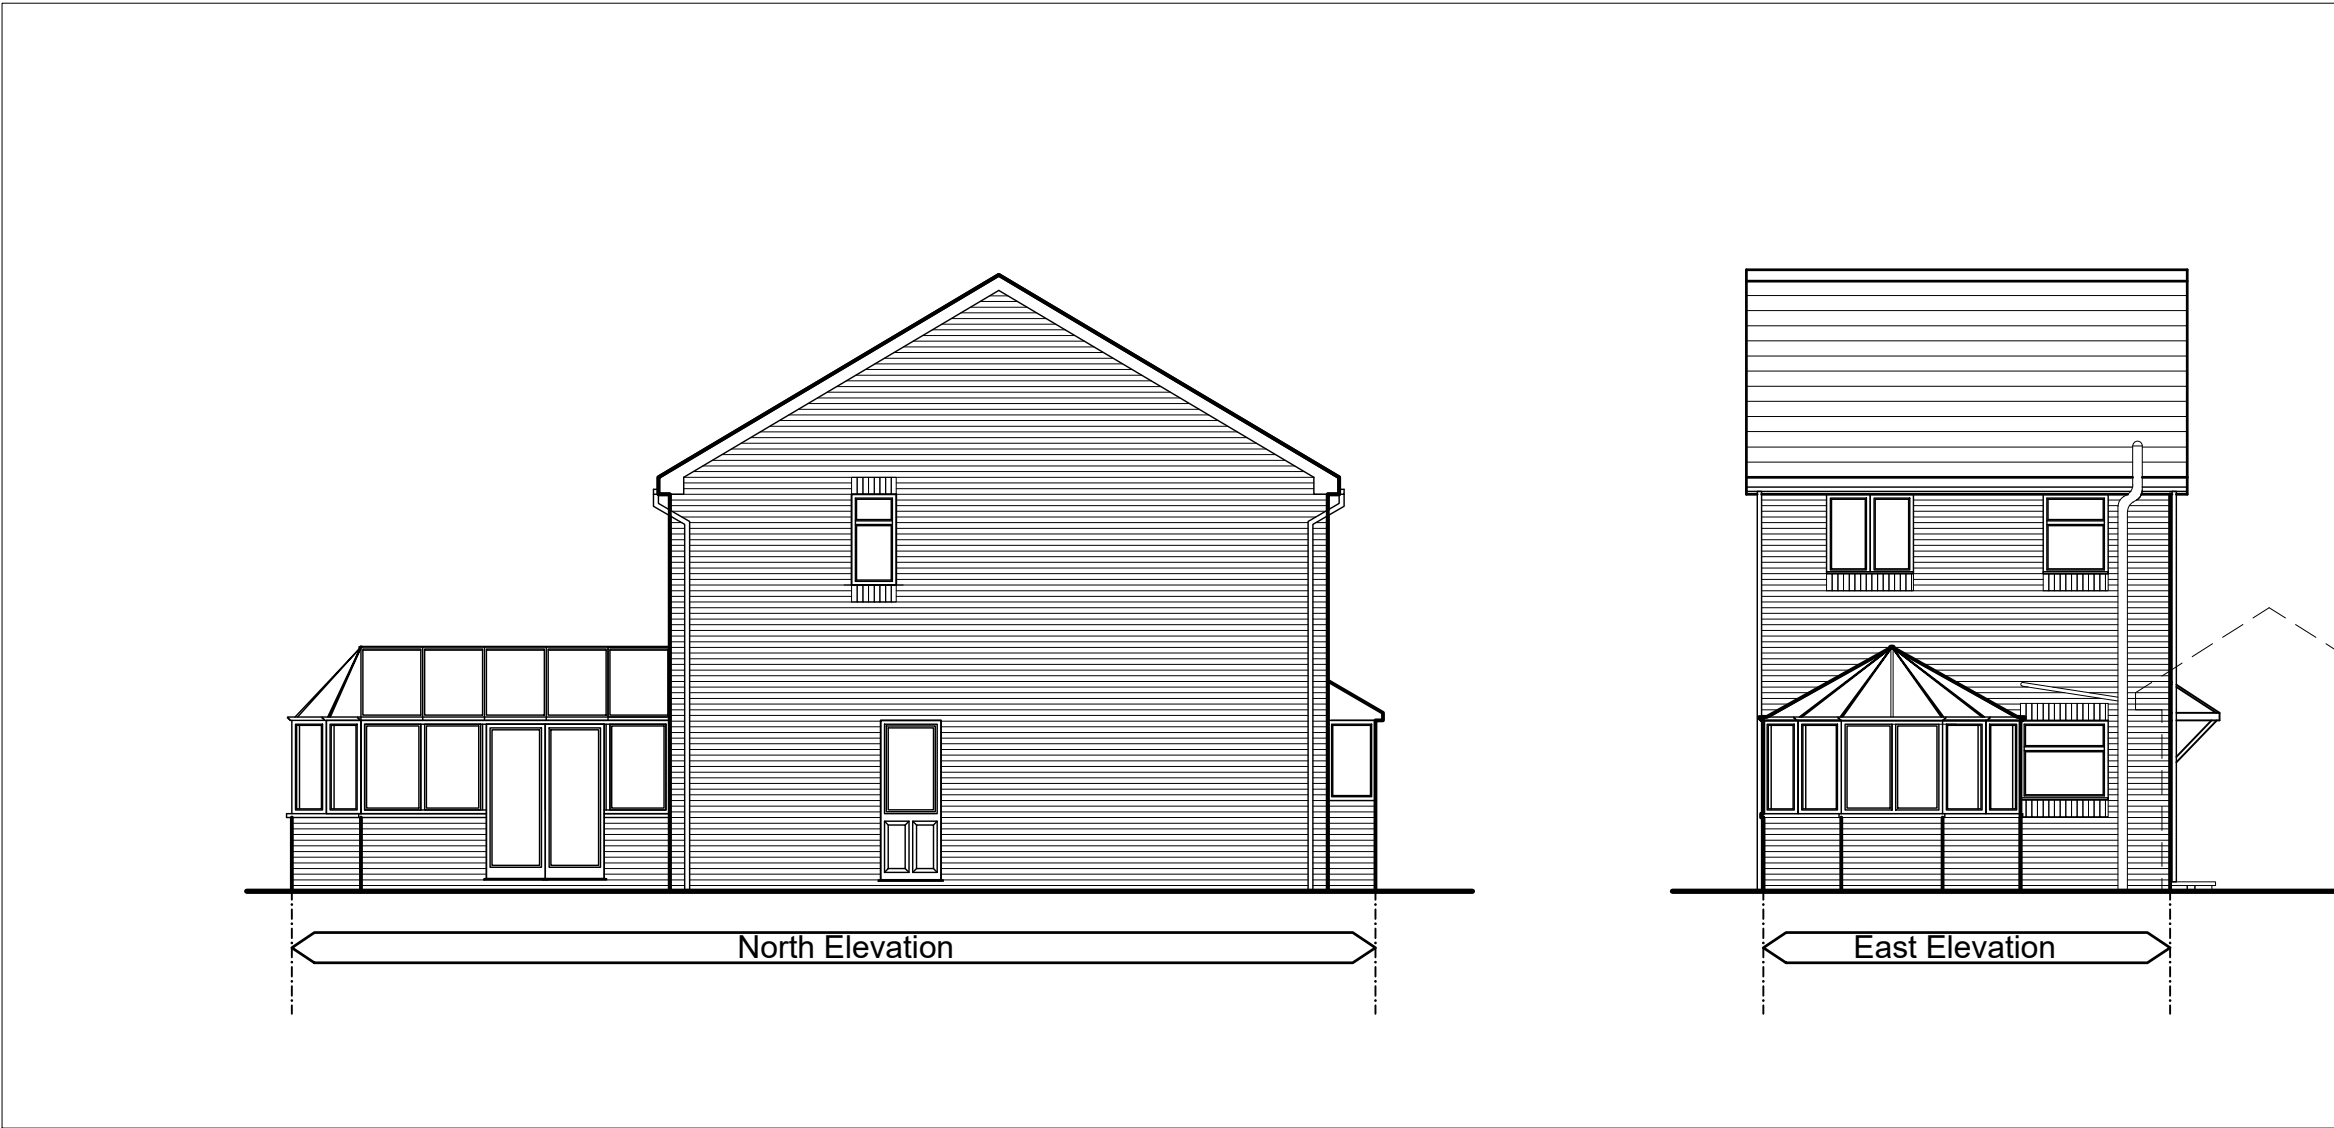

Ordnance Survey Plan  
Scale 1:500

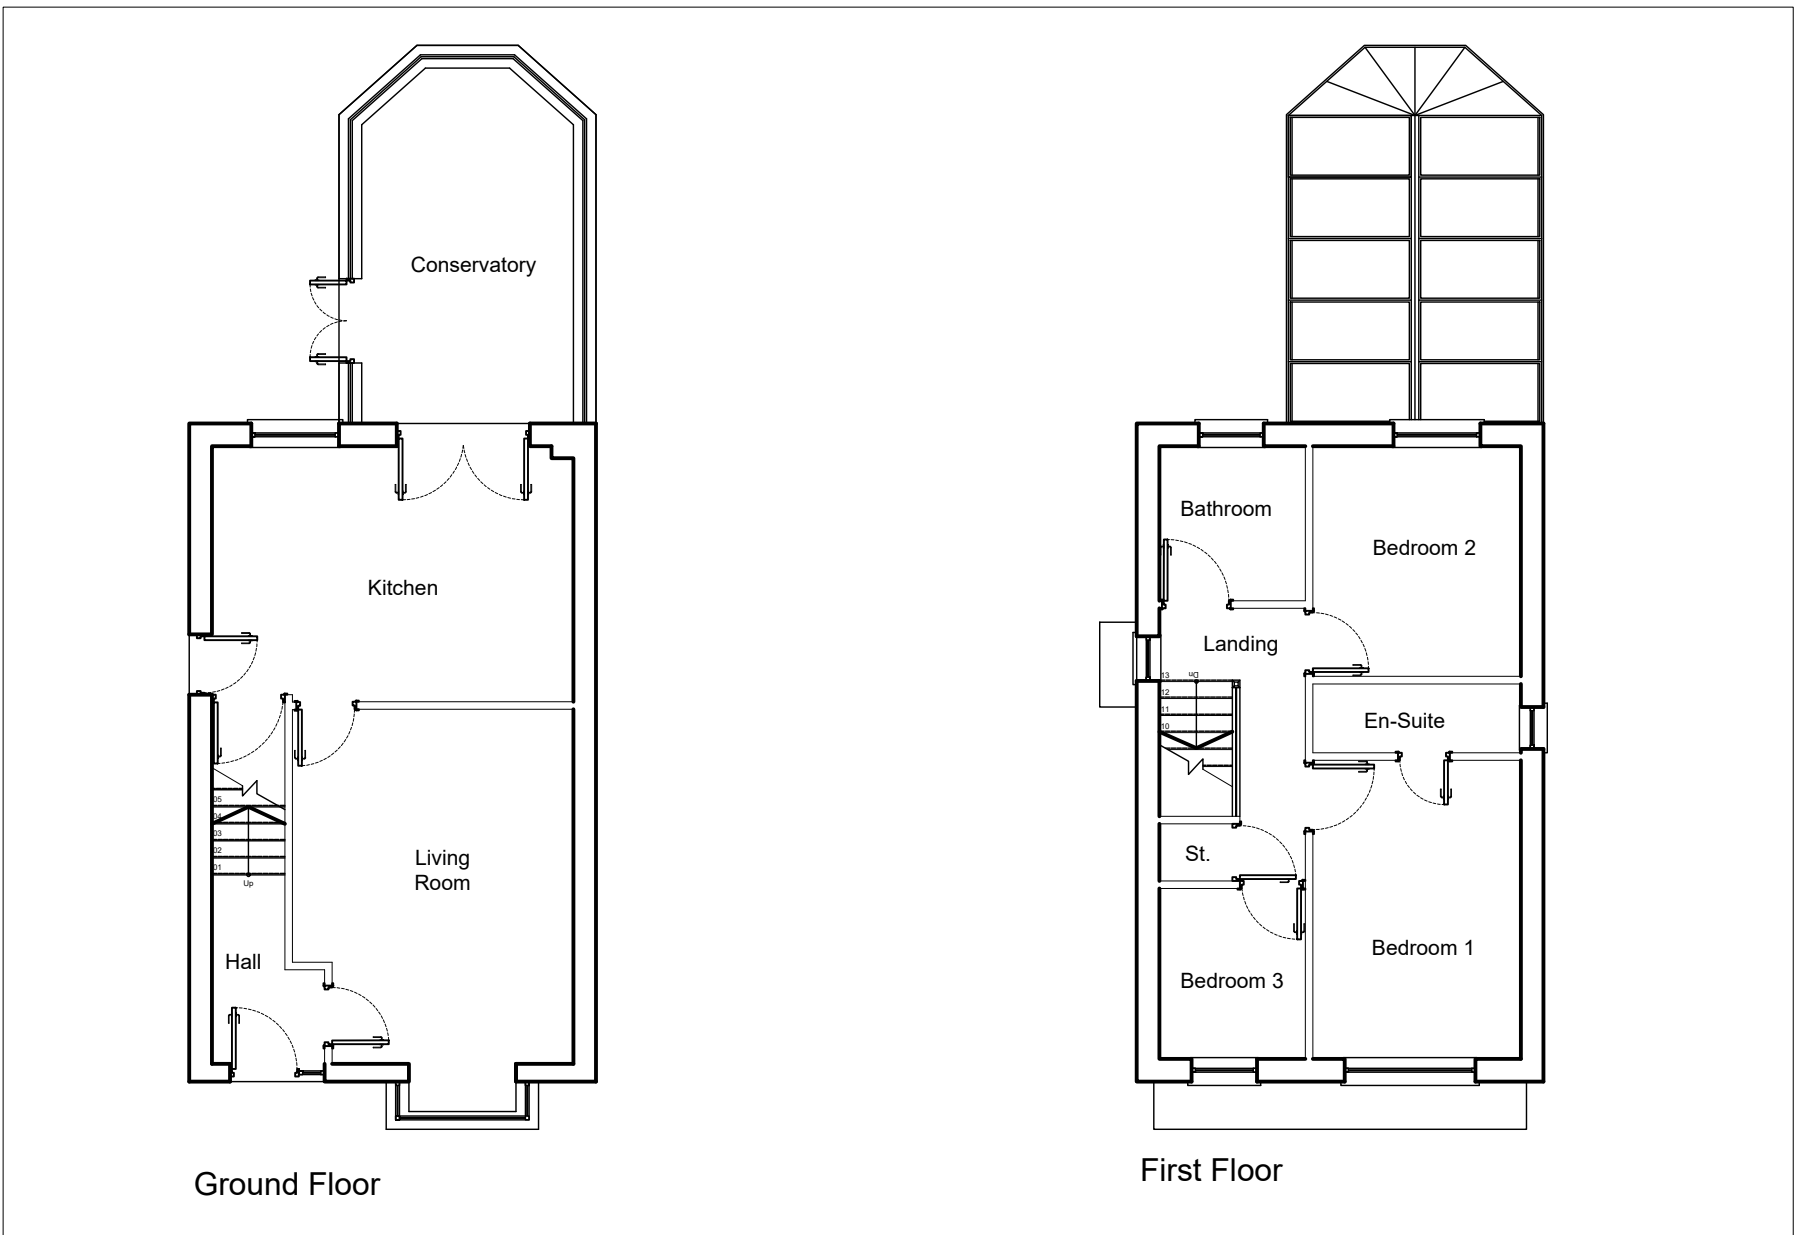

Floor Plans as Existing  
Scale 1:100

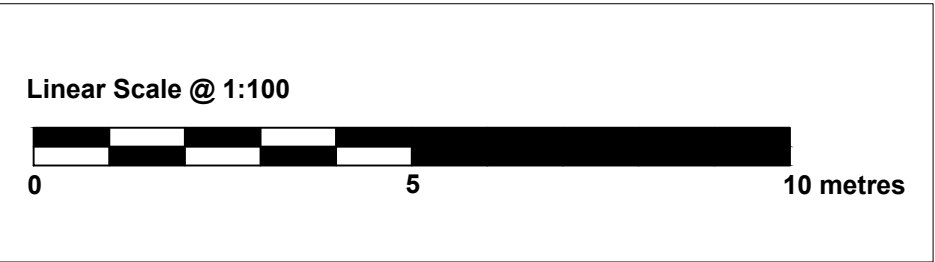

| Revision                                                                | Description  | Date                   |
|-------------------------------------------------------------------------|--------------|------------------------|
|                                                                         |              |                        |
| Project<br>Proposed Orangery and Demolition of Conservatory             |              |                        |
| Title<br>44 Chapel Banks,<br>Georgetown,<br>Merthyr Tydfil,<br>CF48 1BP |              |                        |
| Drawn by<br>PTB                                                         | Checked<br>- | Status<br>Preliminary  |
| Drawing Number                                                          | Revision     | Scale<br>1:50/100 @ A1 |
| CB44/001                                                                | -            | Date<br>15/11/2022     |