




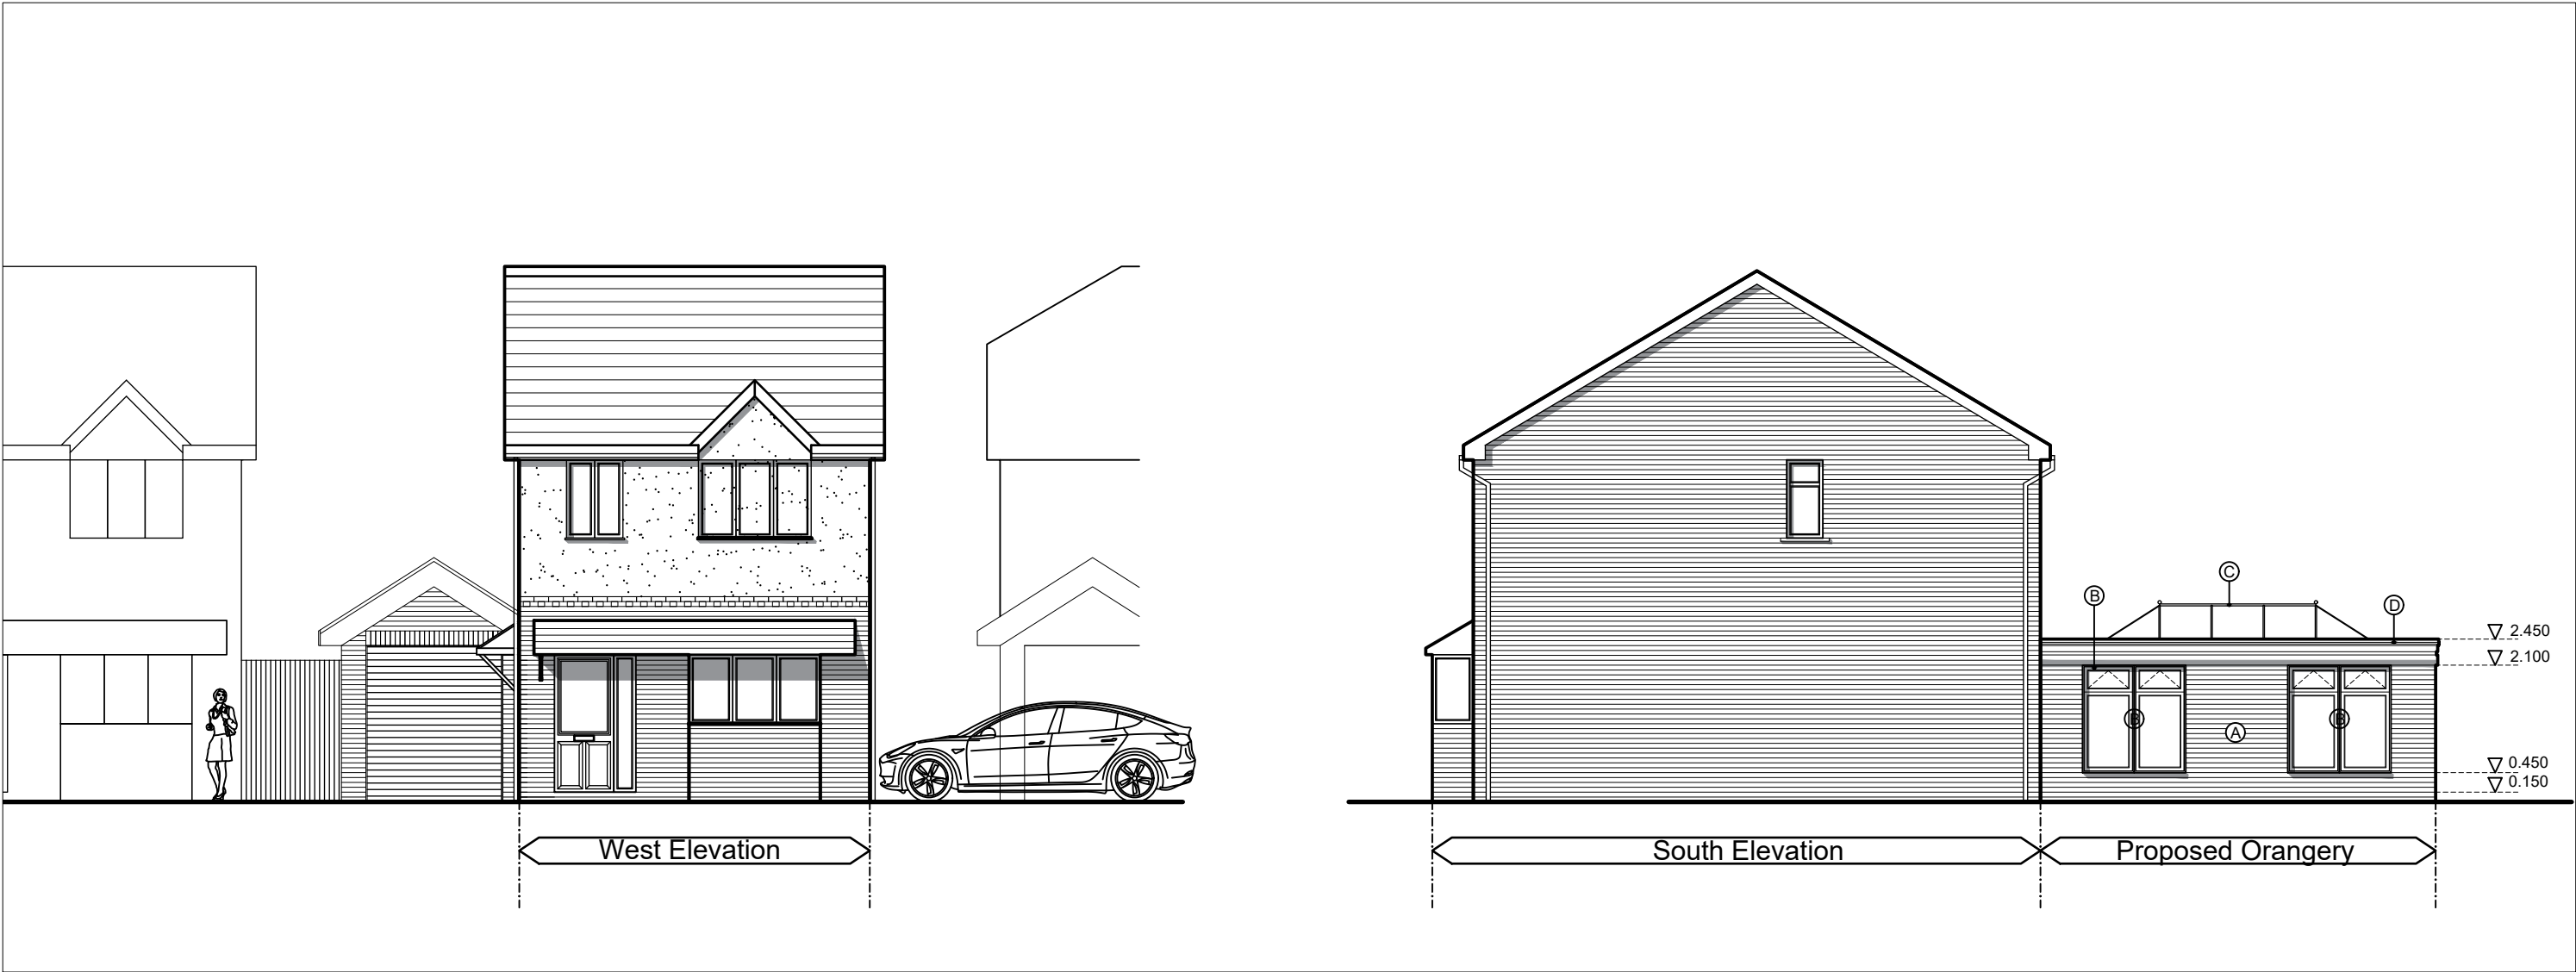


Elevations as Proposed
Scale 1:100

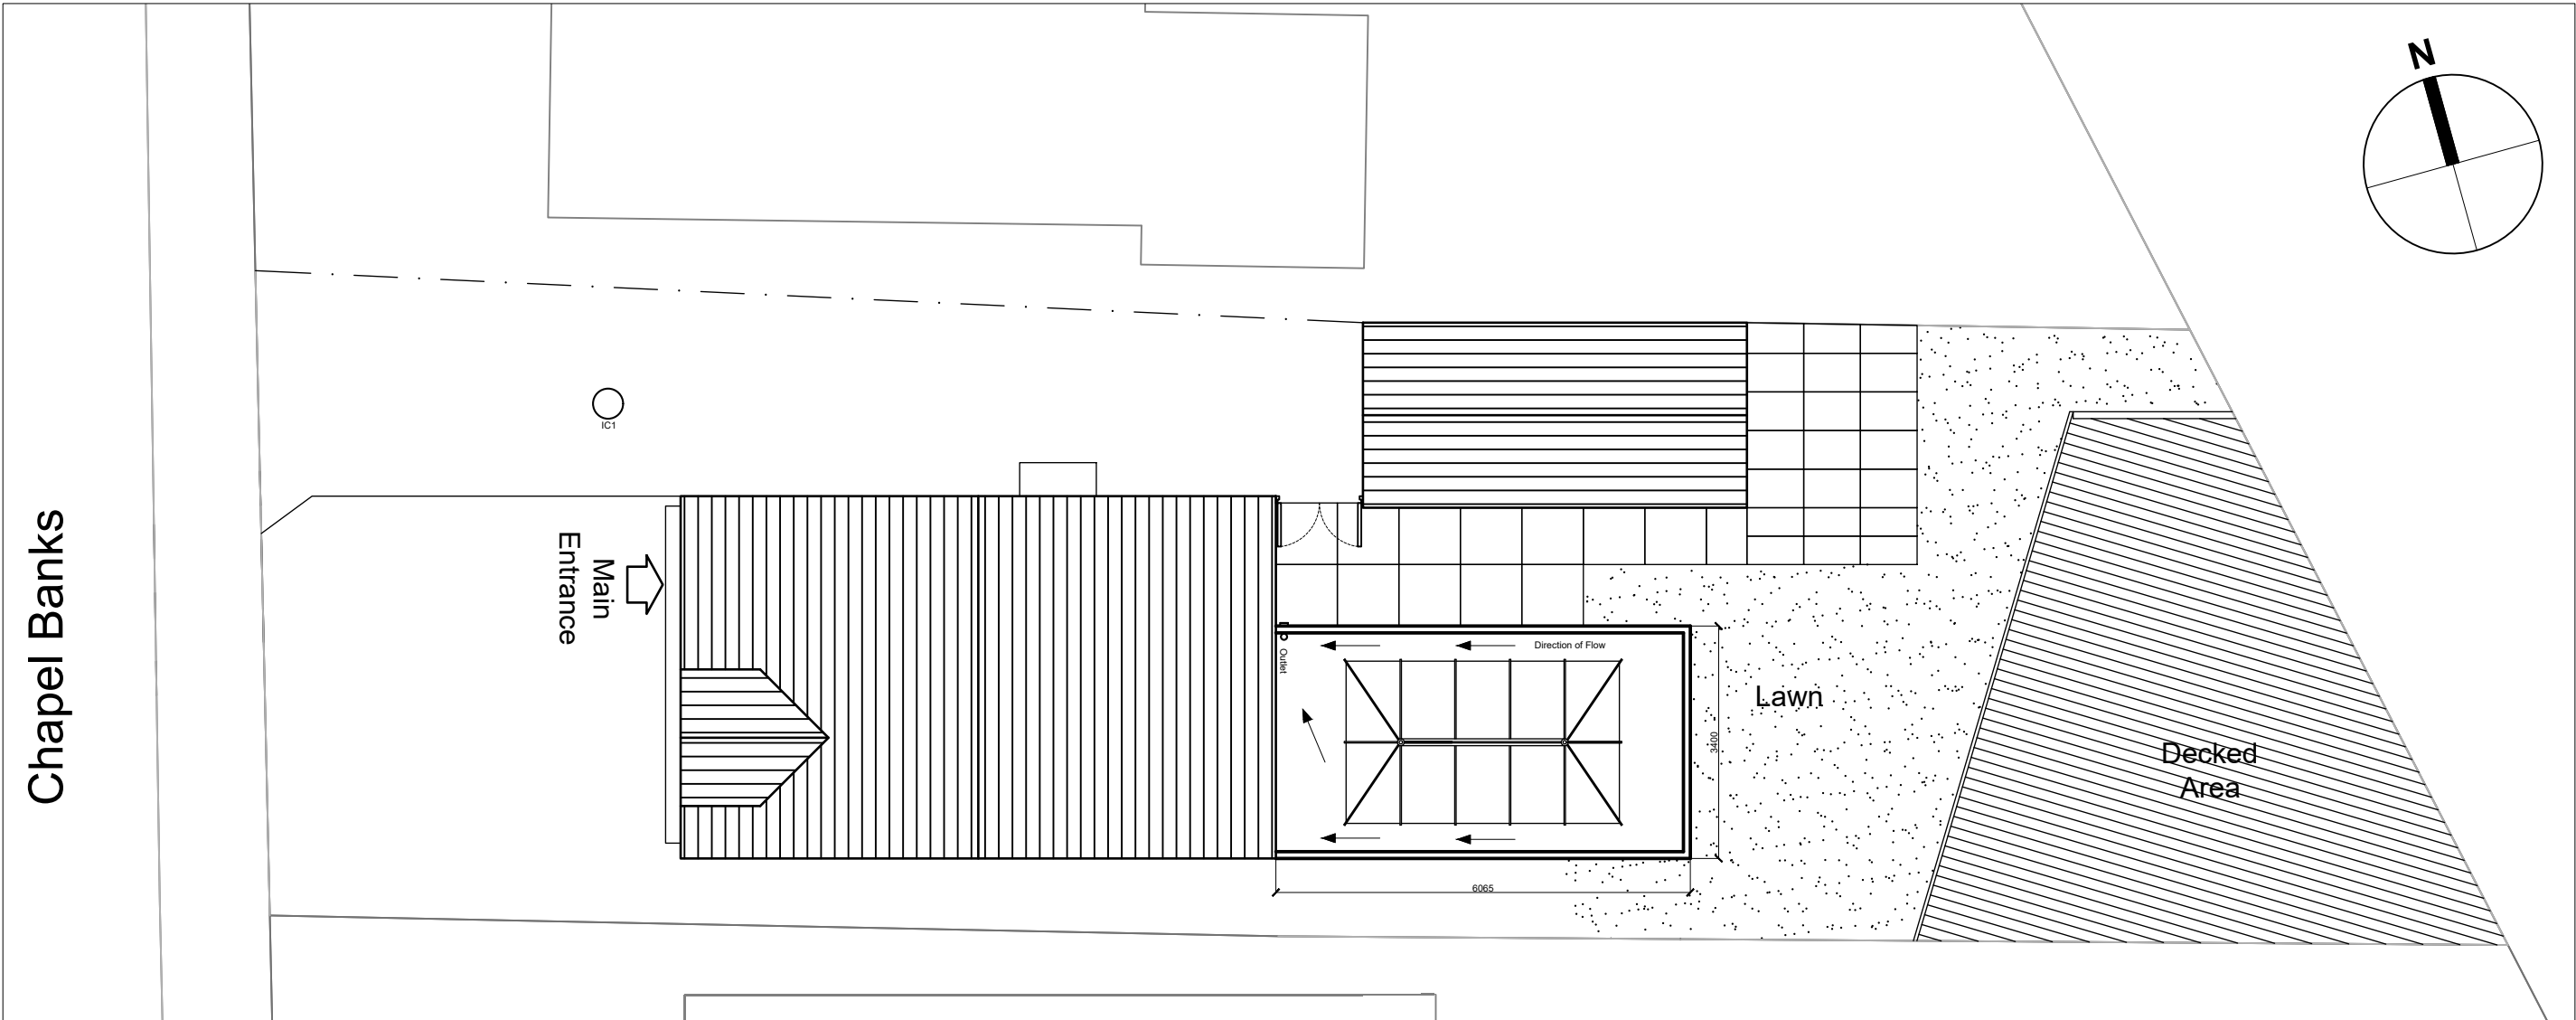


Site Plan as Proposed
Scale 1:100

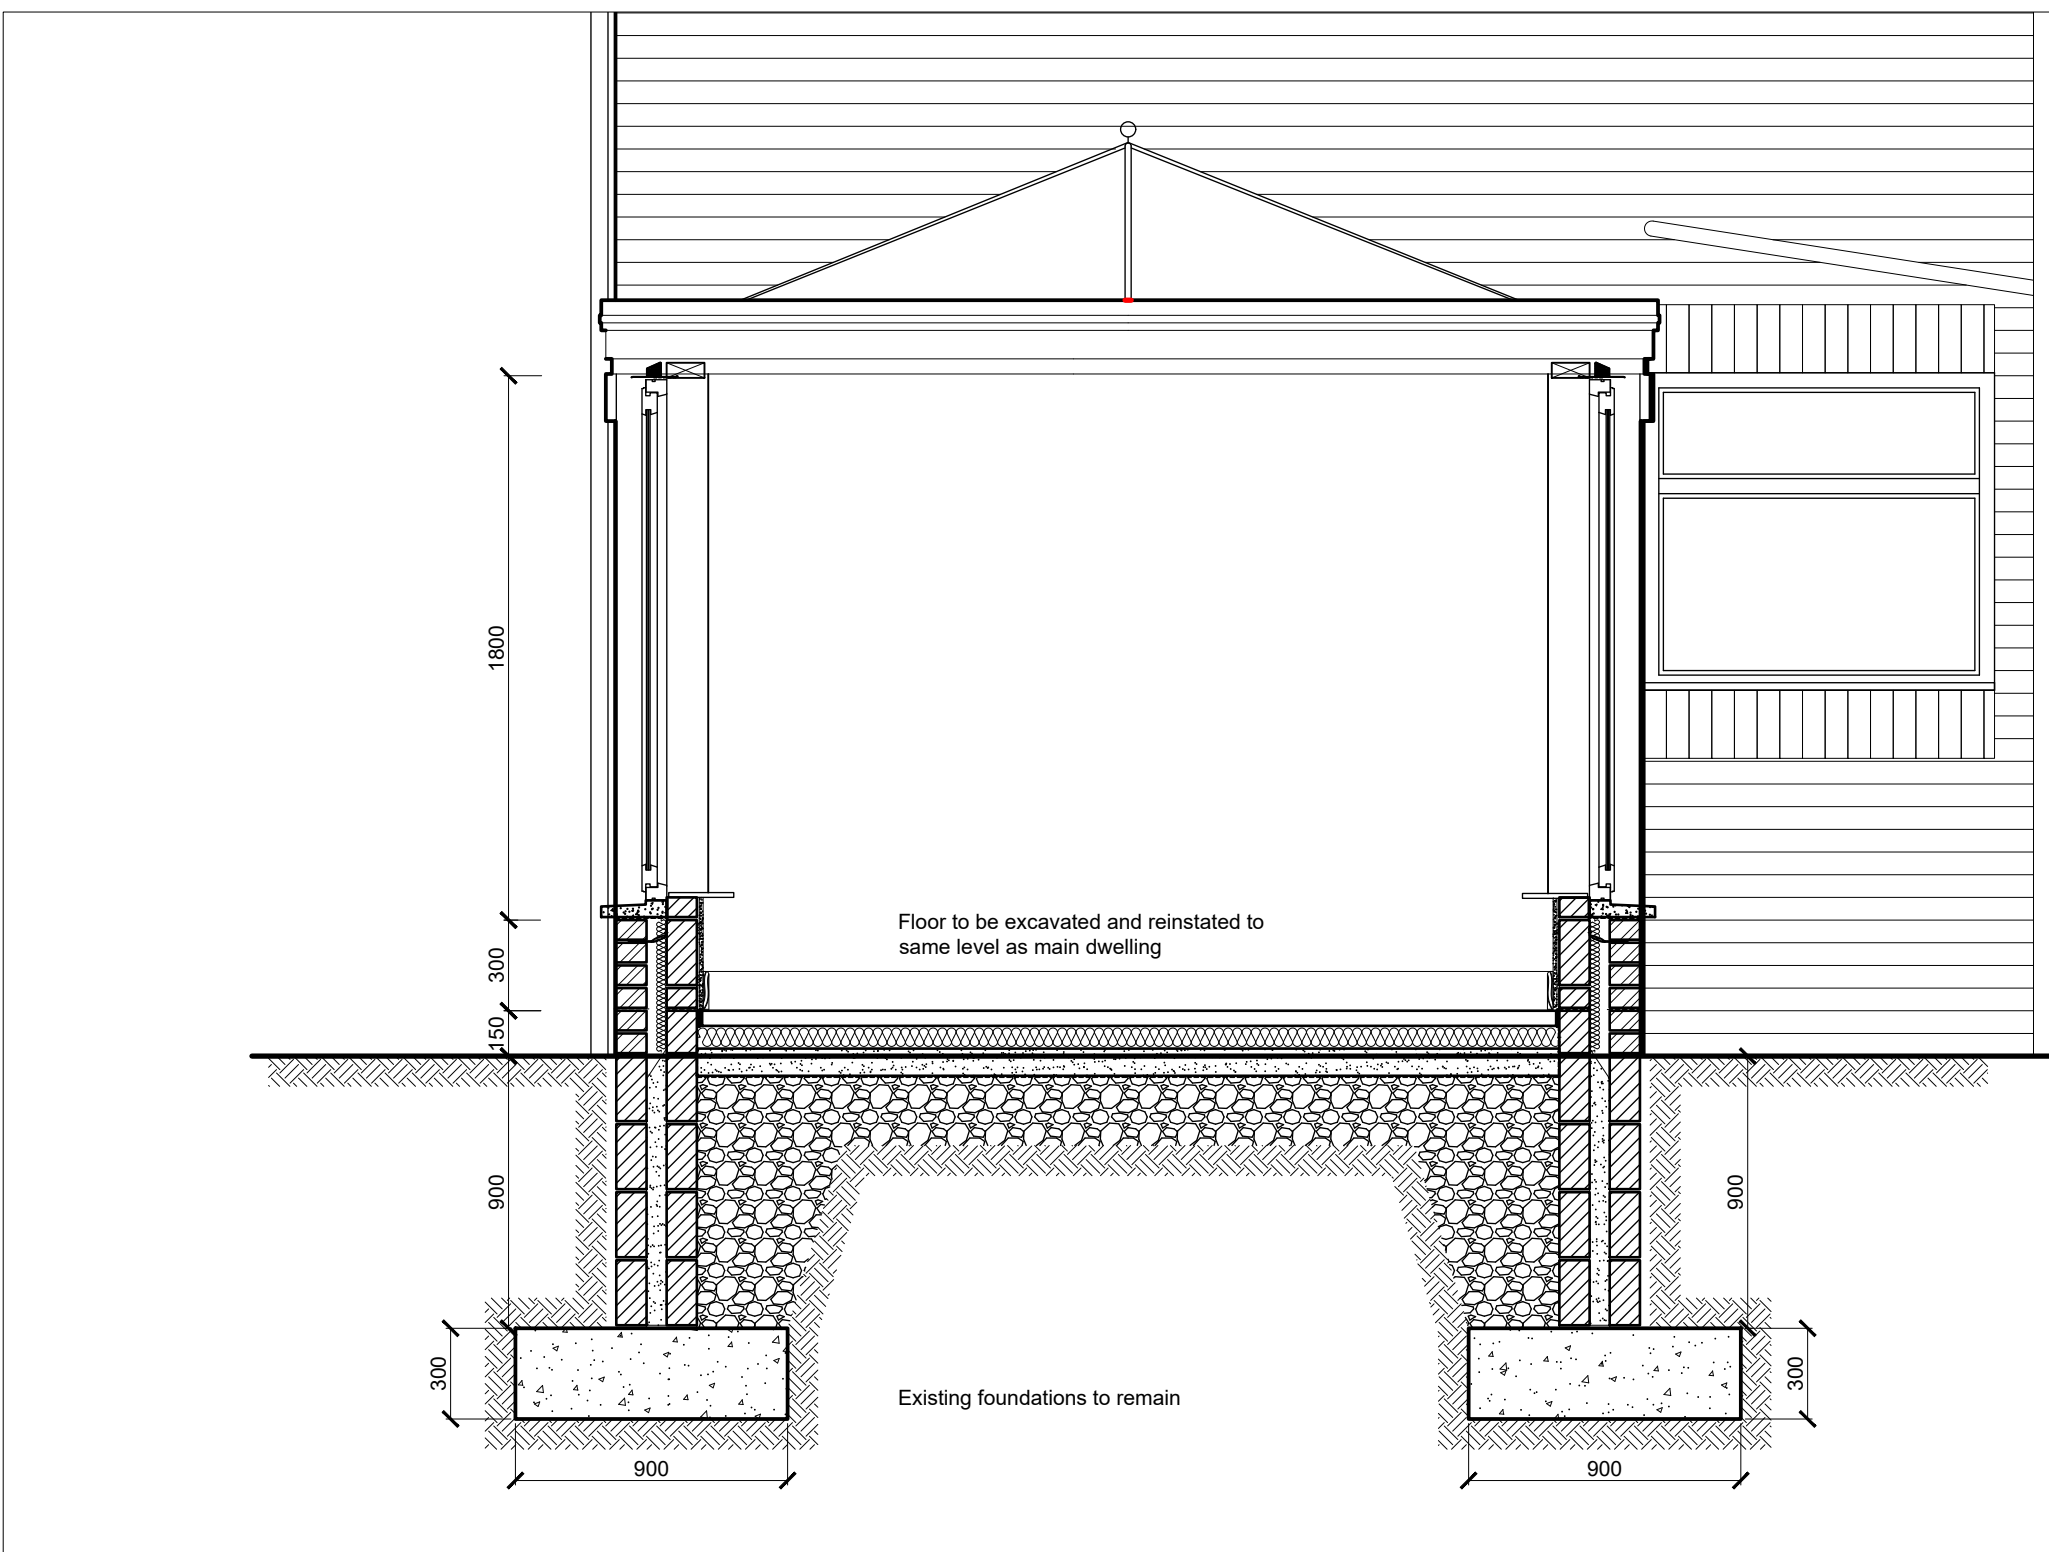


Section A - A as Proposed
Scale 1:25

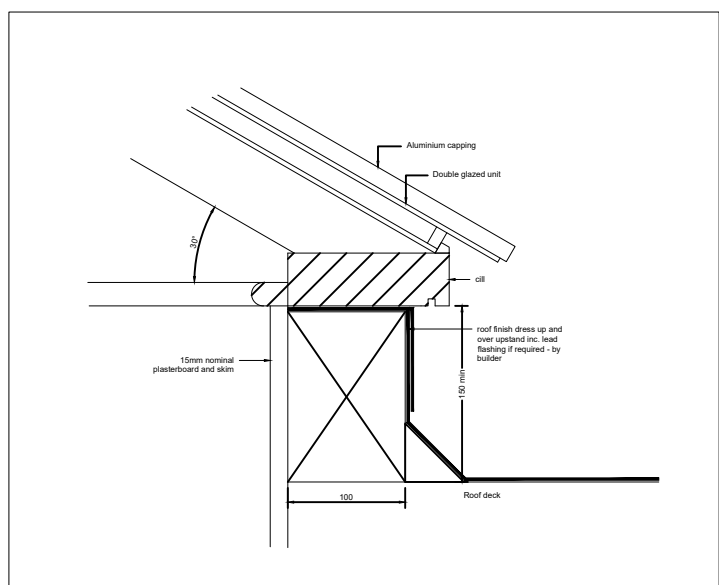

Typical Upstand Detail
Scale NTS

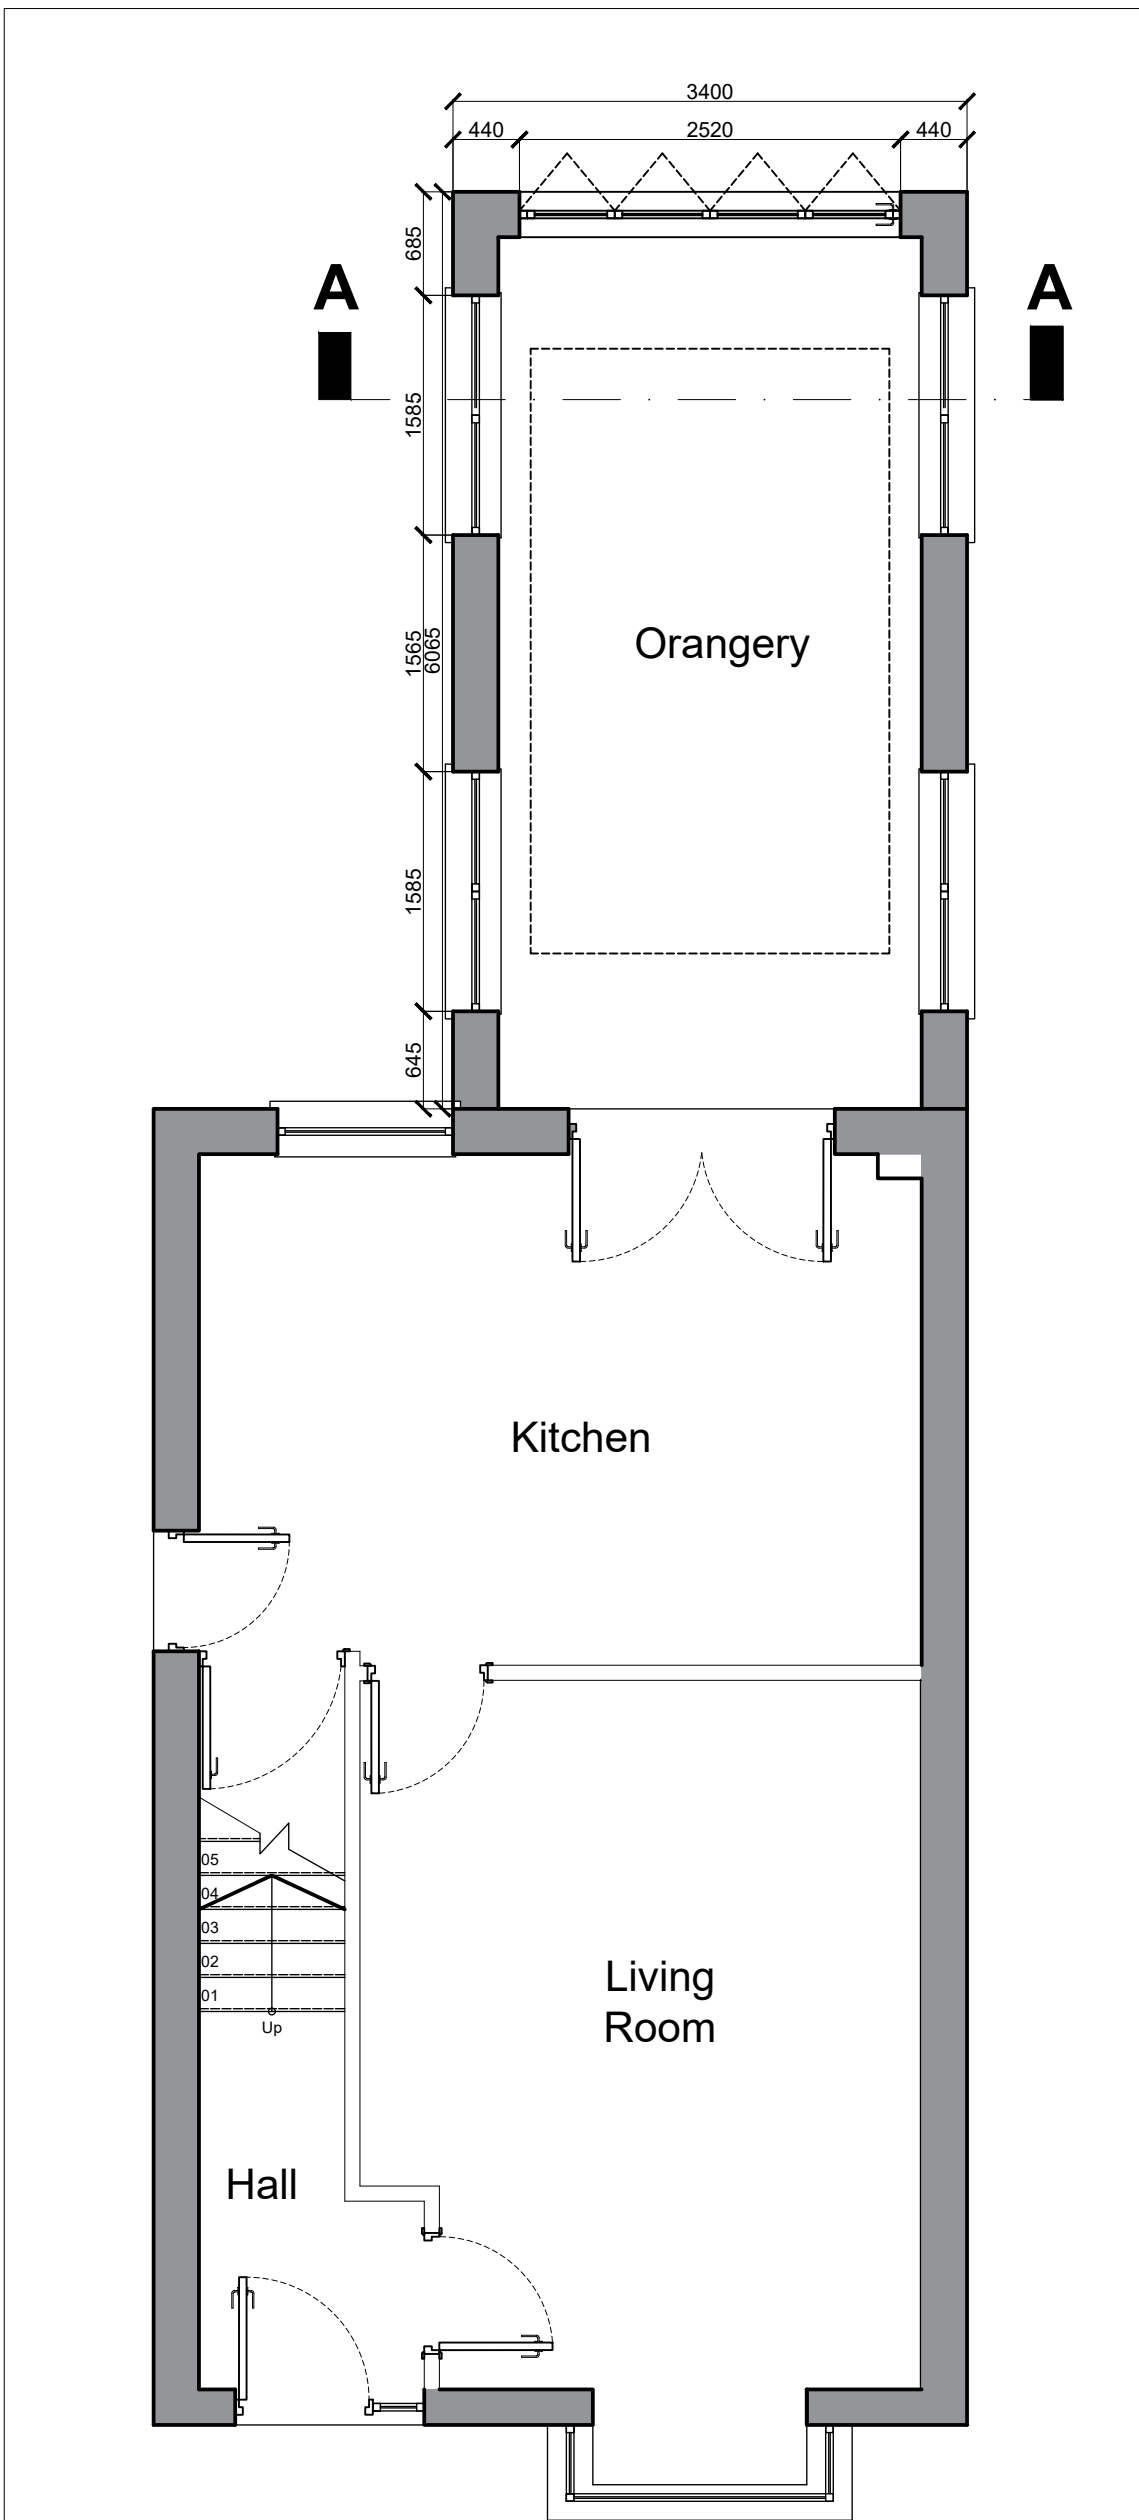

Floor Plans as Proposed
Scale 1:50

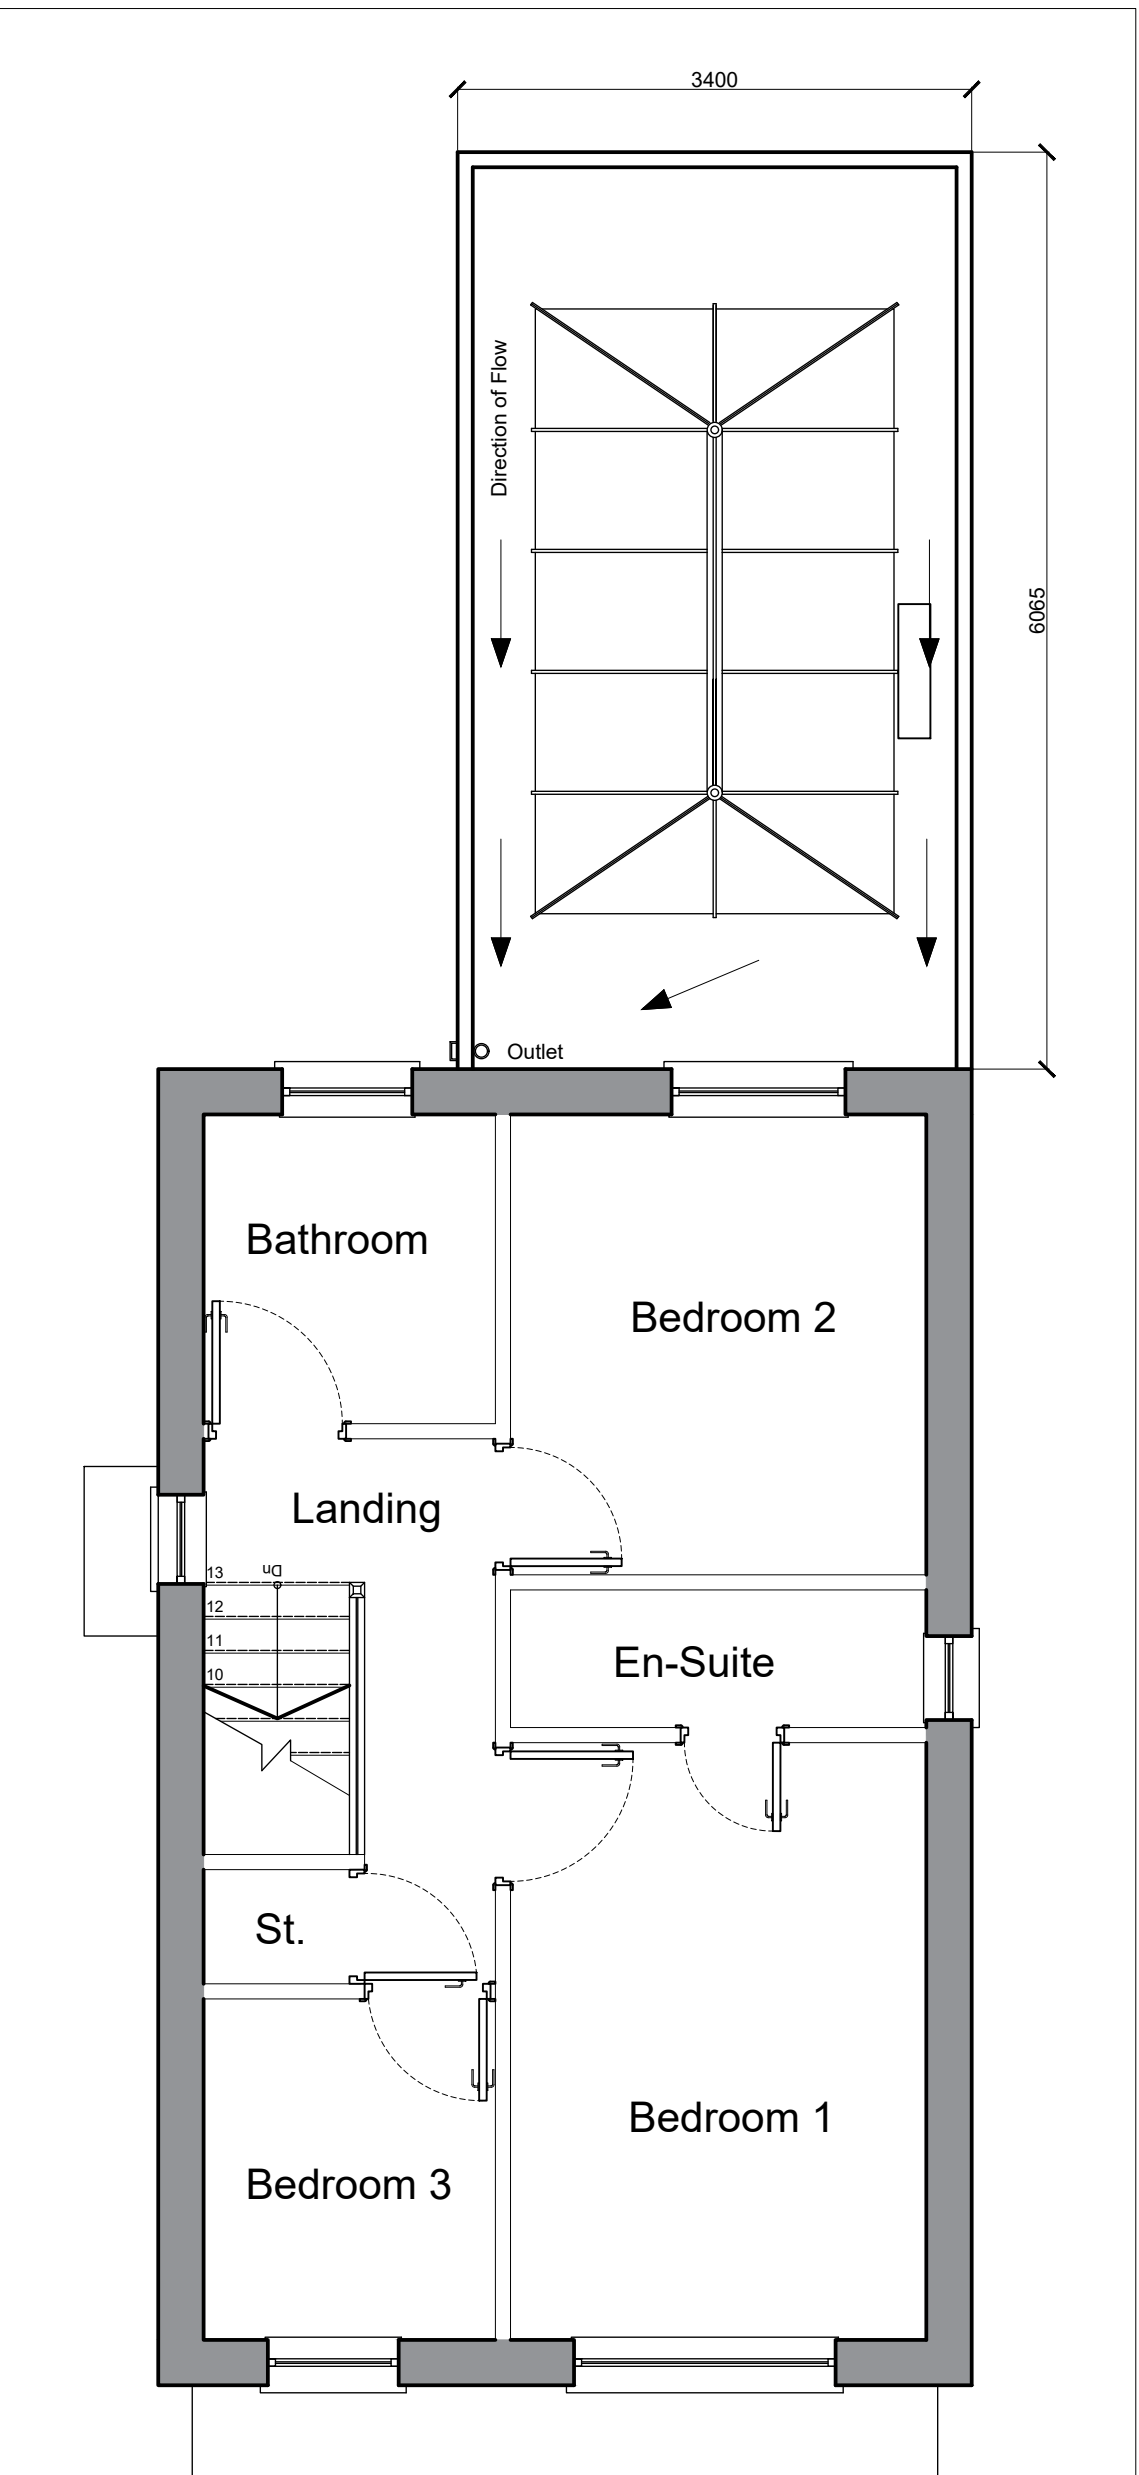

First Floor

Schedule of Materials

- A Brickwork to match existing, laid in stretcher bond
- B Windows, Polyvinyl Chloride, unplasterised, (PVCu) colour:Rosewood exterior, white interior
- C Lantern Light, Polyester powder coated aluminium, colour:white RAL9010
- D Fascia, Polyvinyl Chloride, unplasterised, (PVCu) colour:black to match existing
- E Rainwater goods, Polyvinyl Chloride, unplasterised (PVCu), colour:black to match existing
- F Bi-Fold door, Polyester powder coated aluminium, interior:White RAL9010, exterior:RAL050 30 36 colour:Rosewood, toughened laminated glass

Revision	Description	Date
----------	-------------	------

--	--	--

Project Proposed Orangery and Demolition of Conservatory
Title 44 Chapel Banks, Georgelown, Merthyr Tydfil, CF48 1BP

Drawn by PTB	Checked -	Status Preliminary
Drawing Number CB44/001	Revision -	Scale 1:50/100 @ A1 Date 15/11/2022