




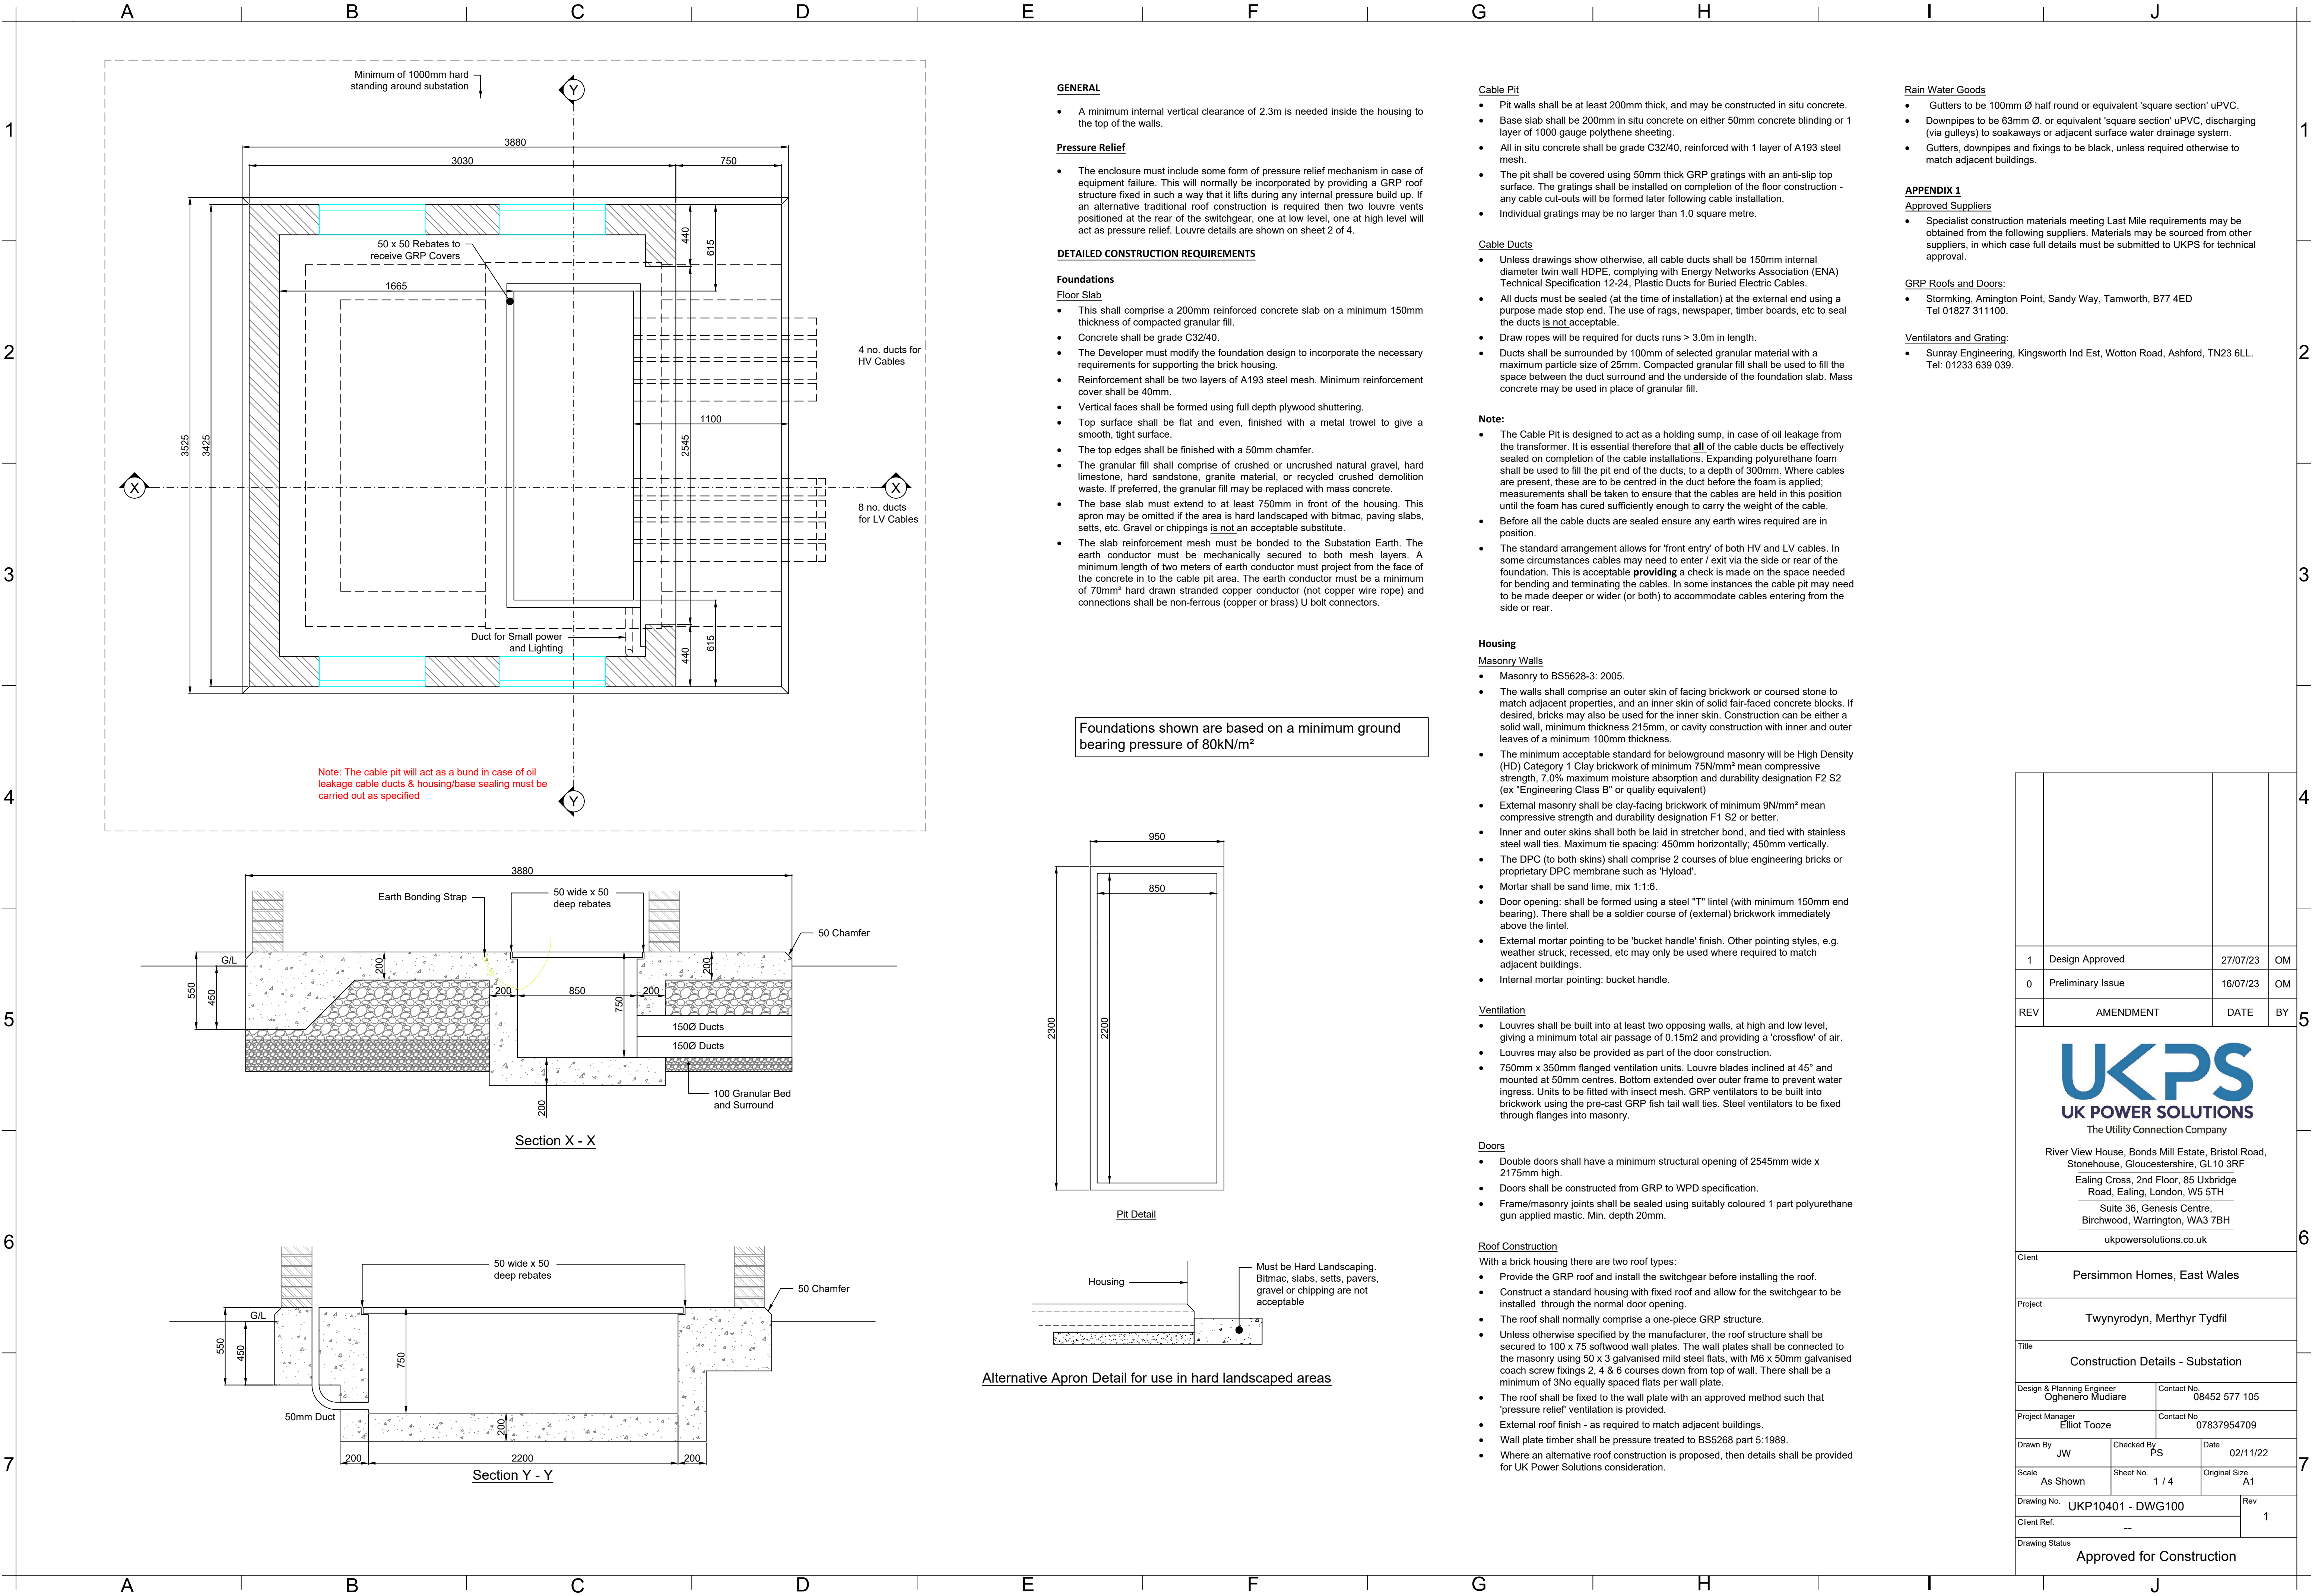


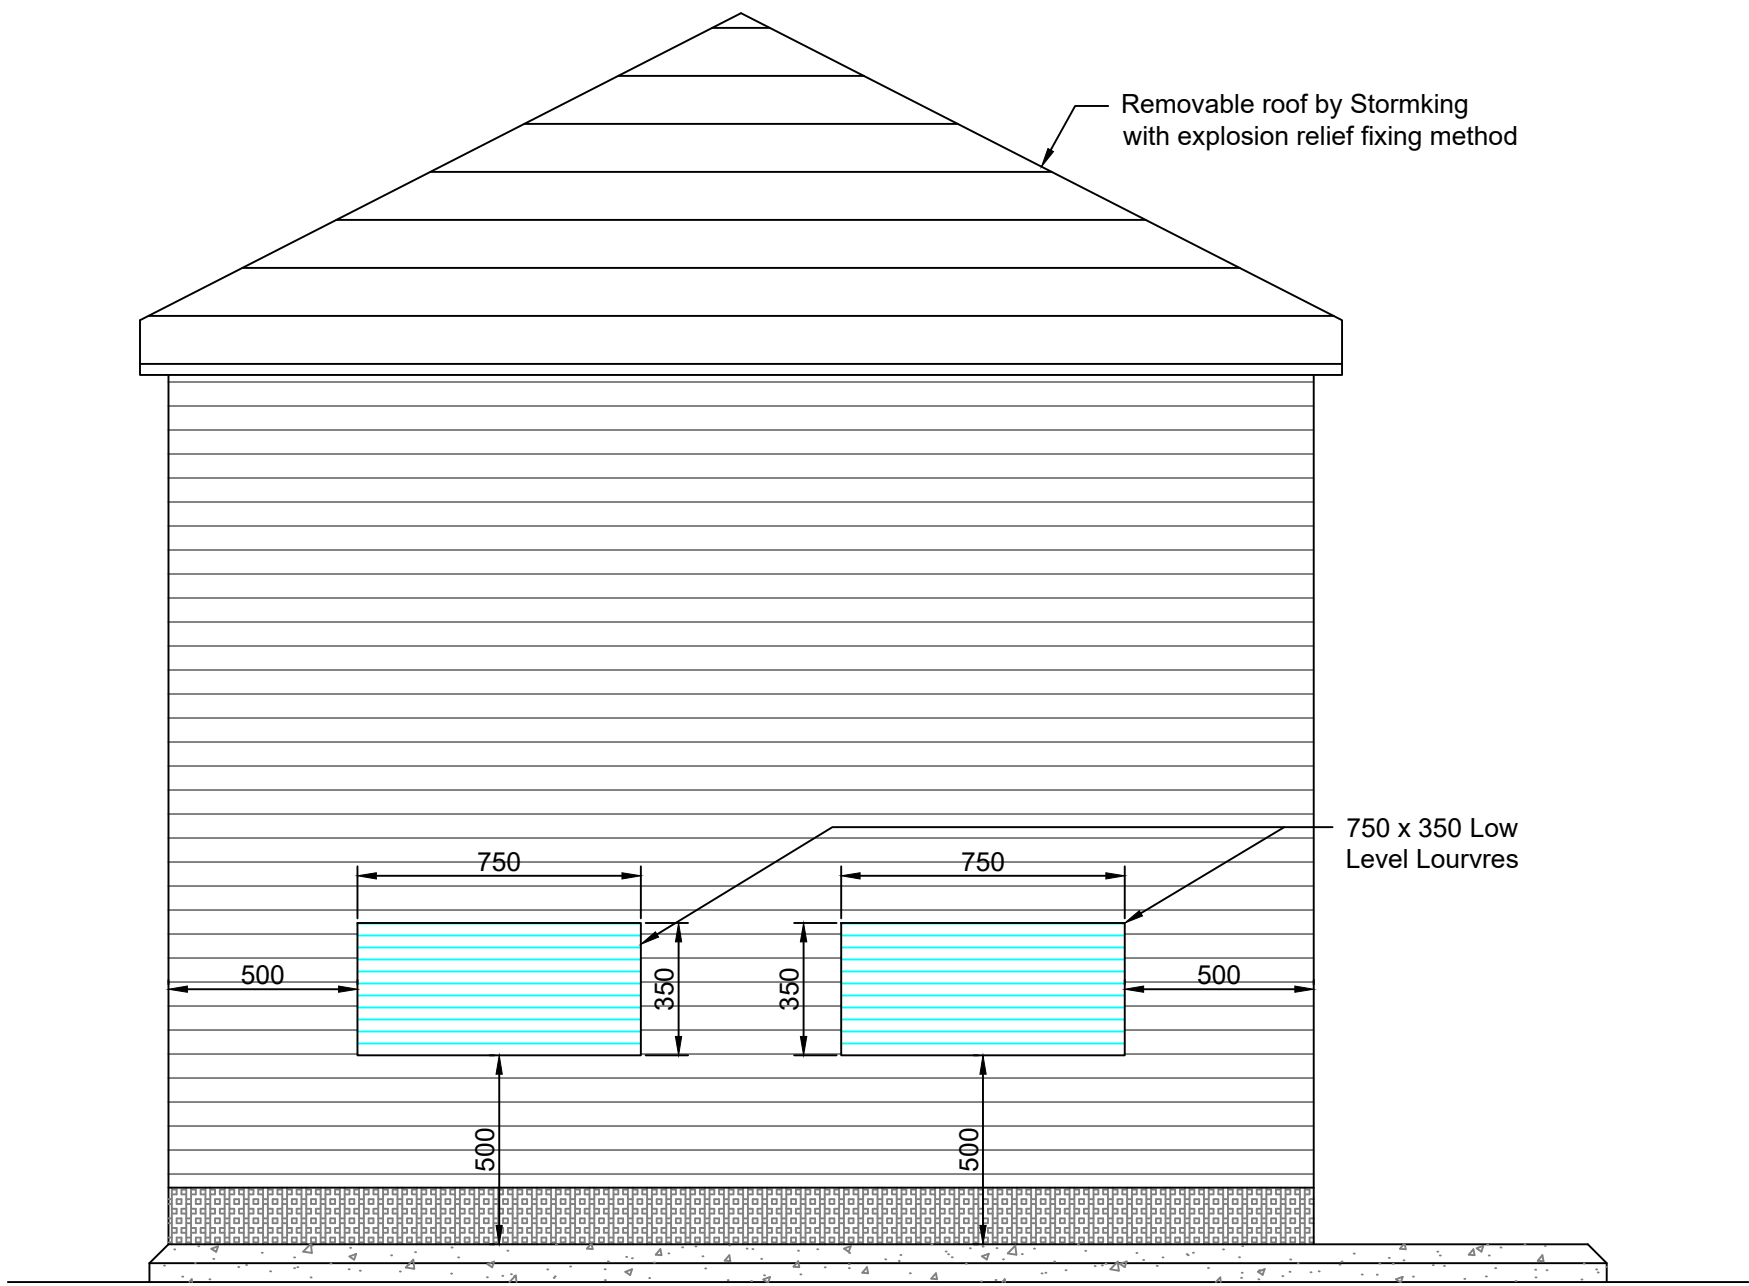


Side Elevation

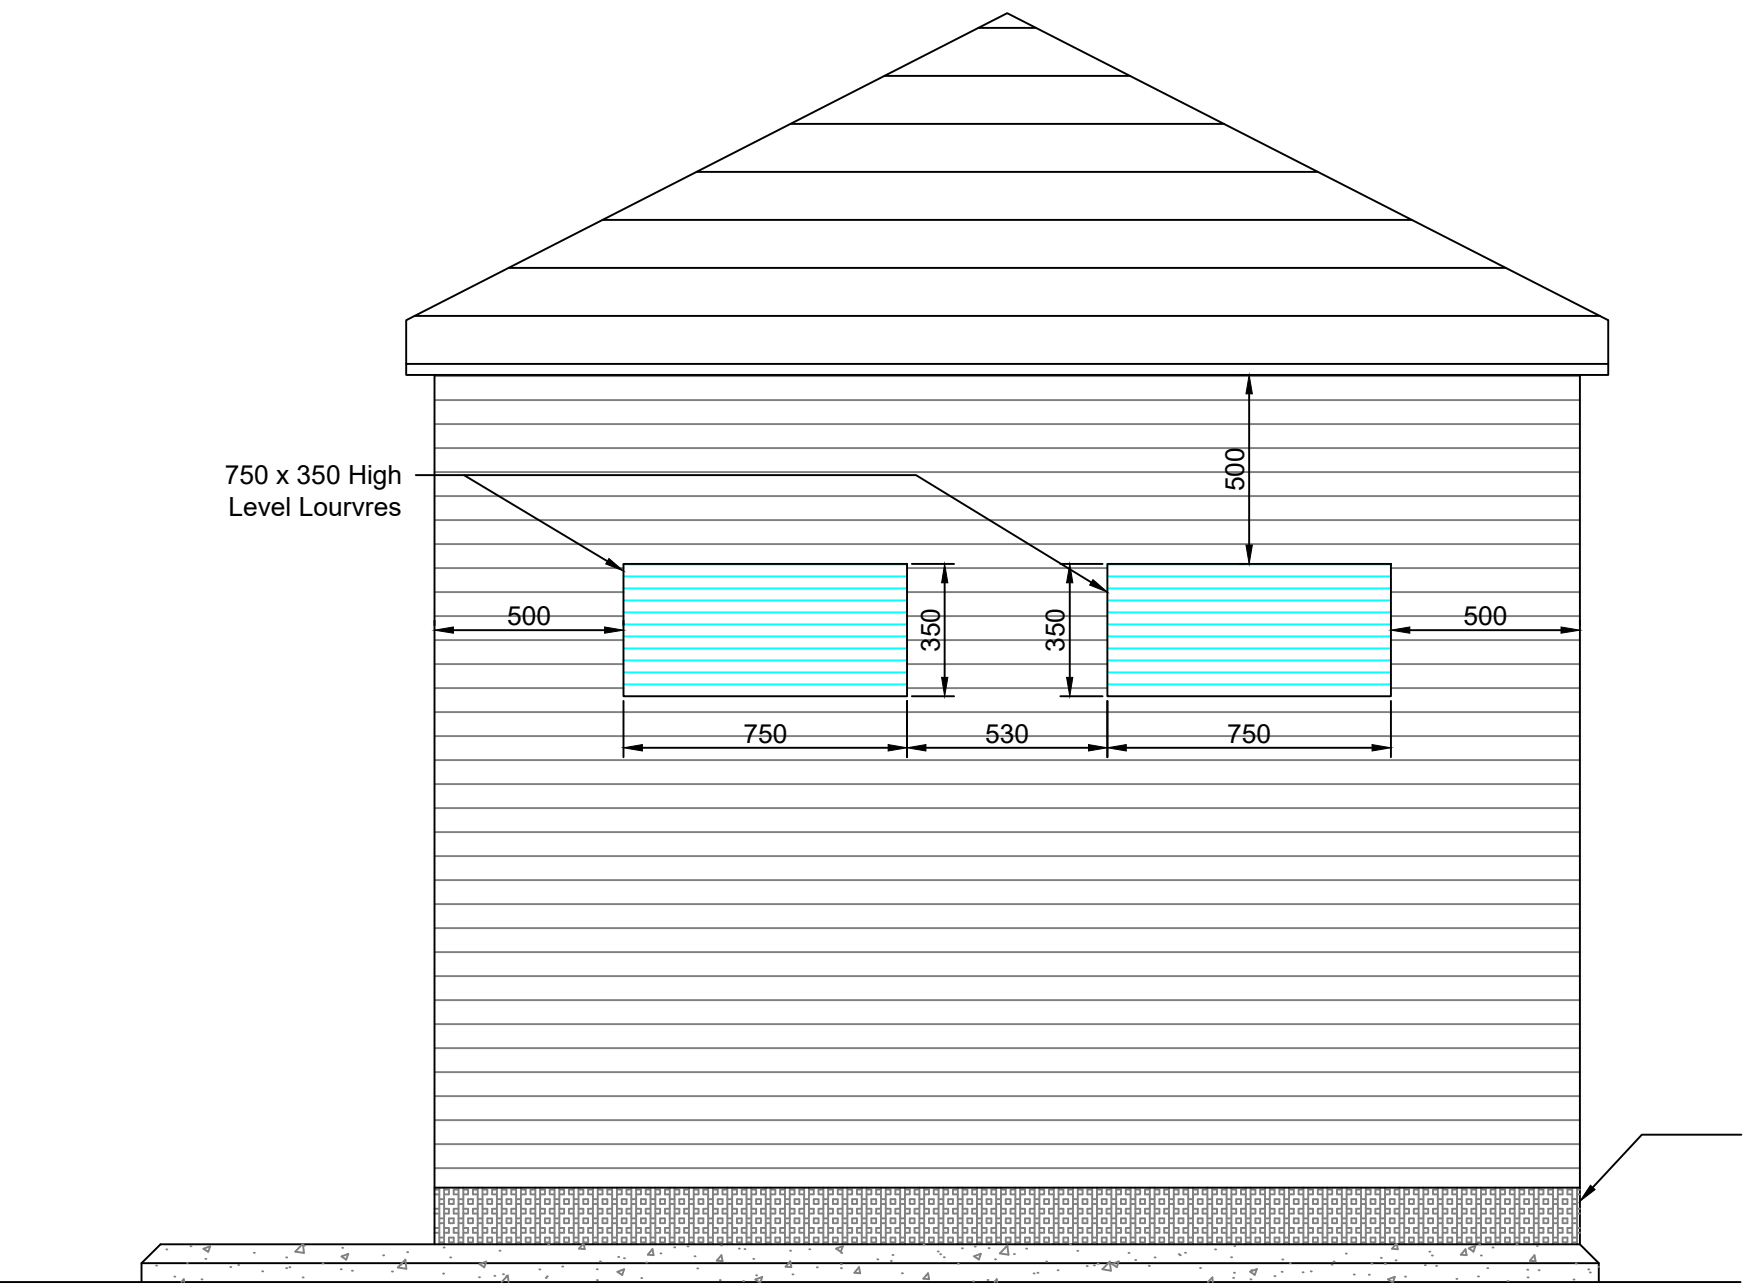


Side Elevation

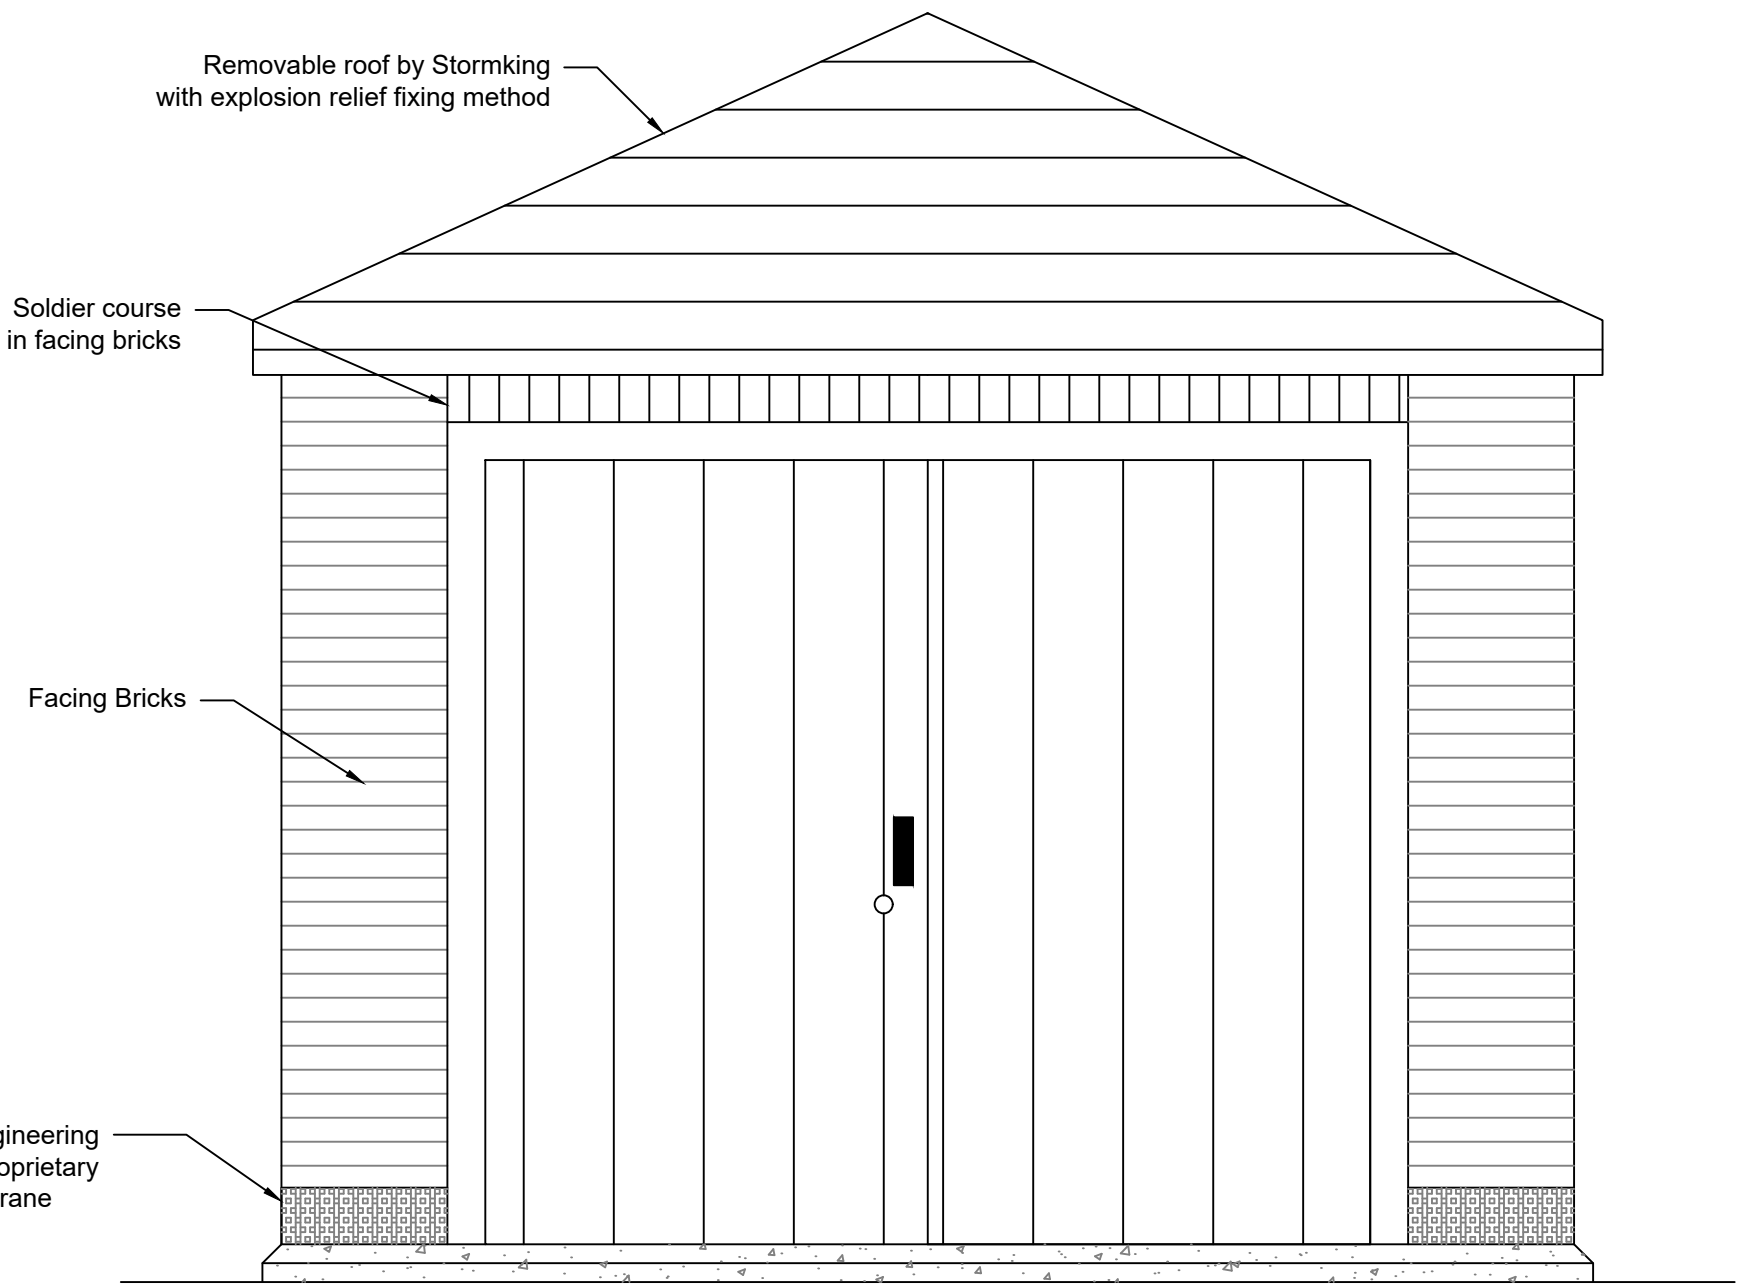


Front Elevation

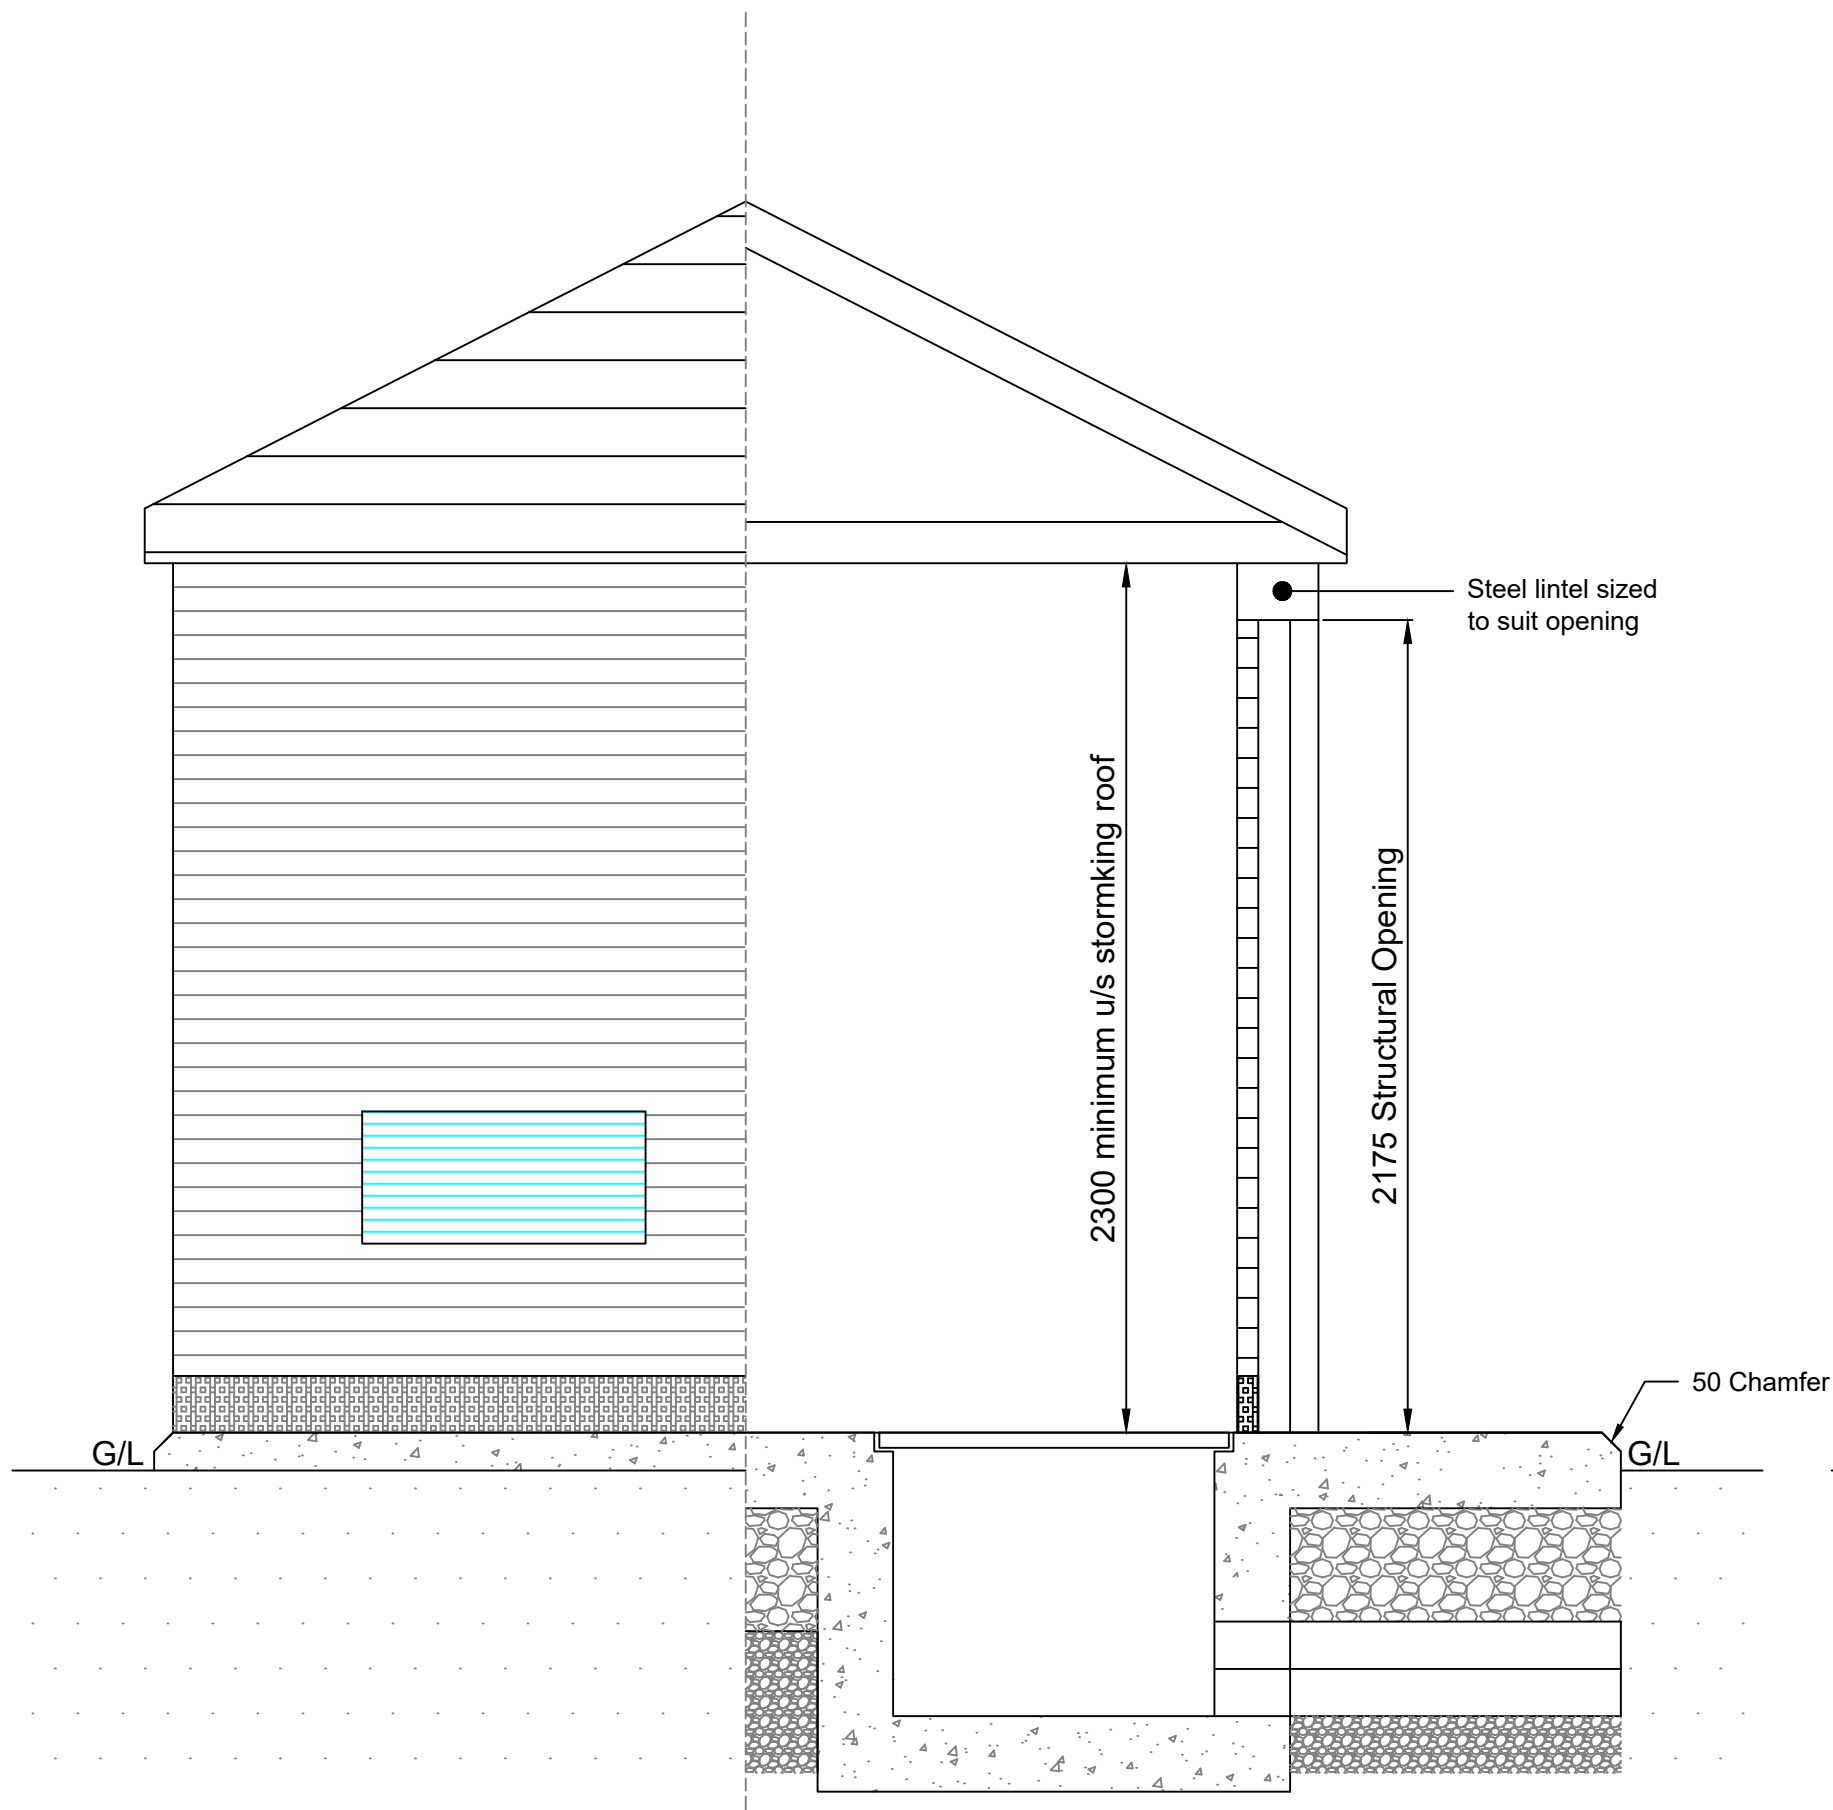

Side Elevation

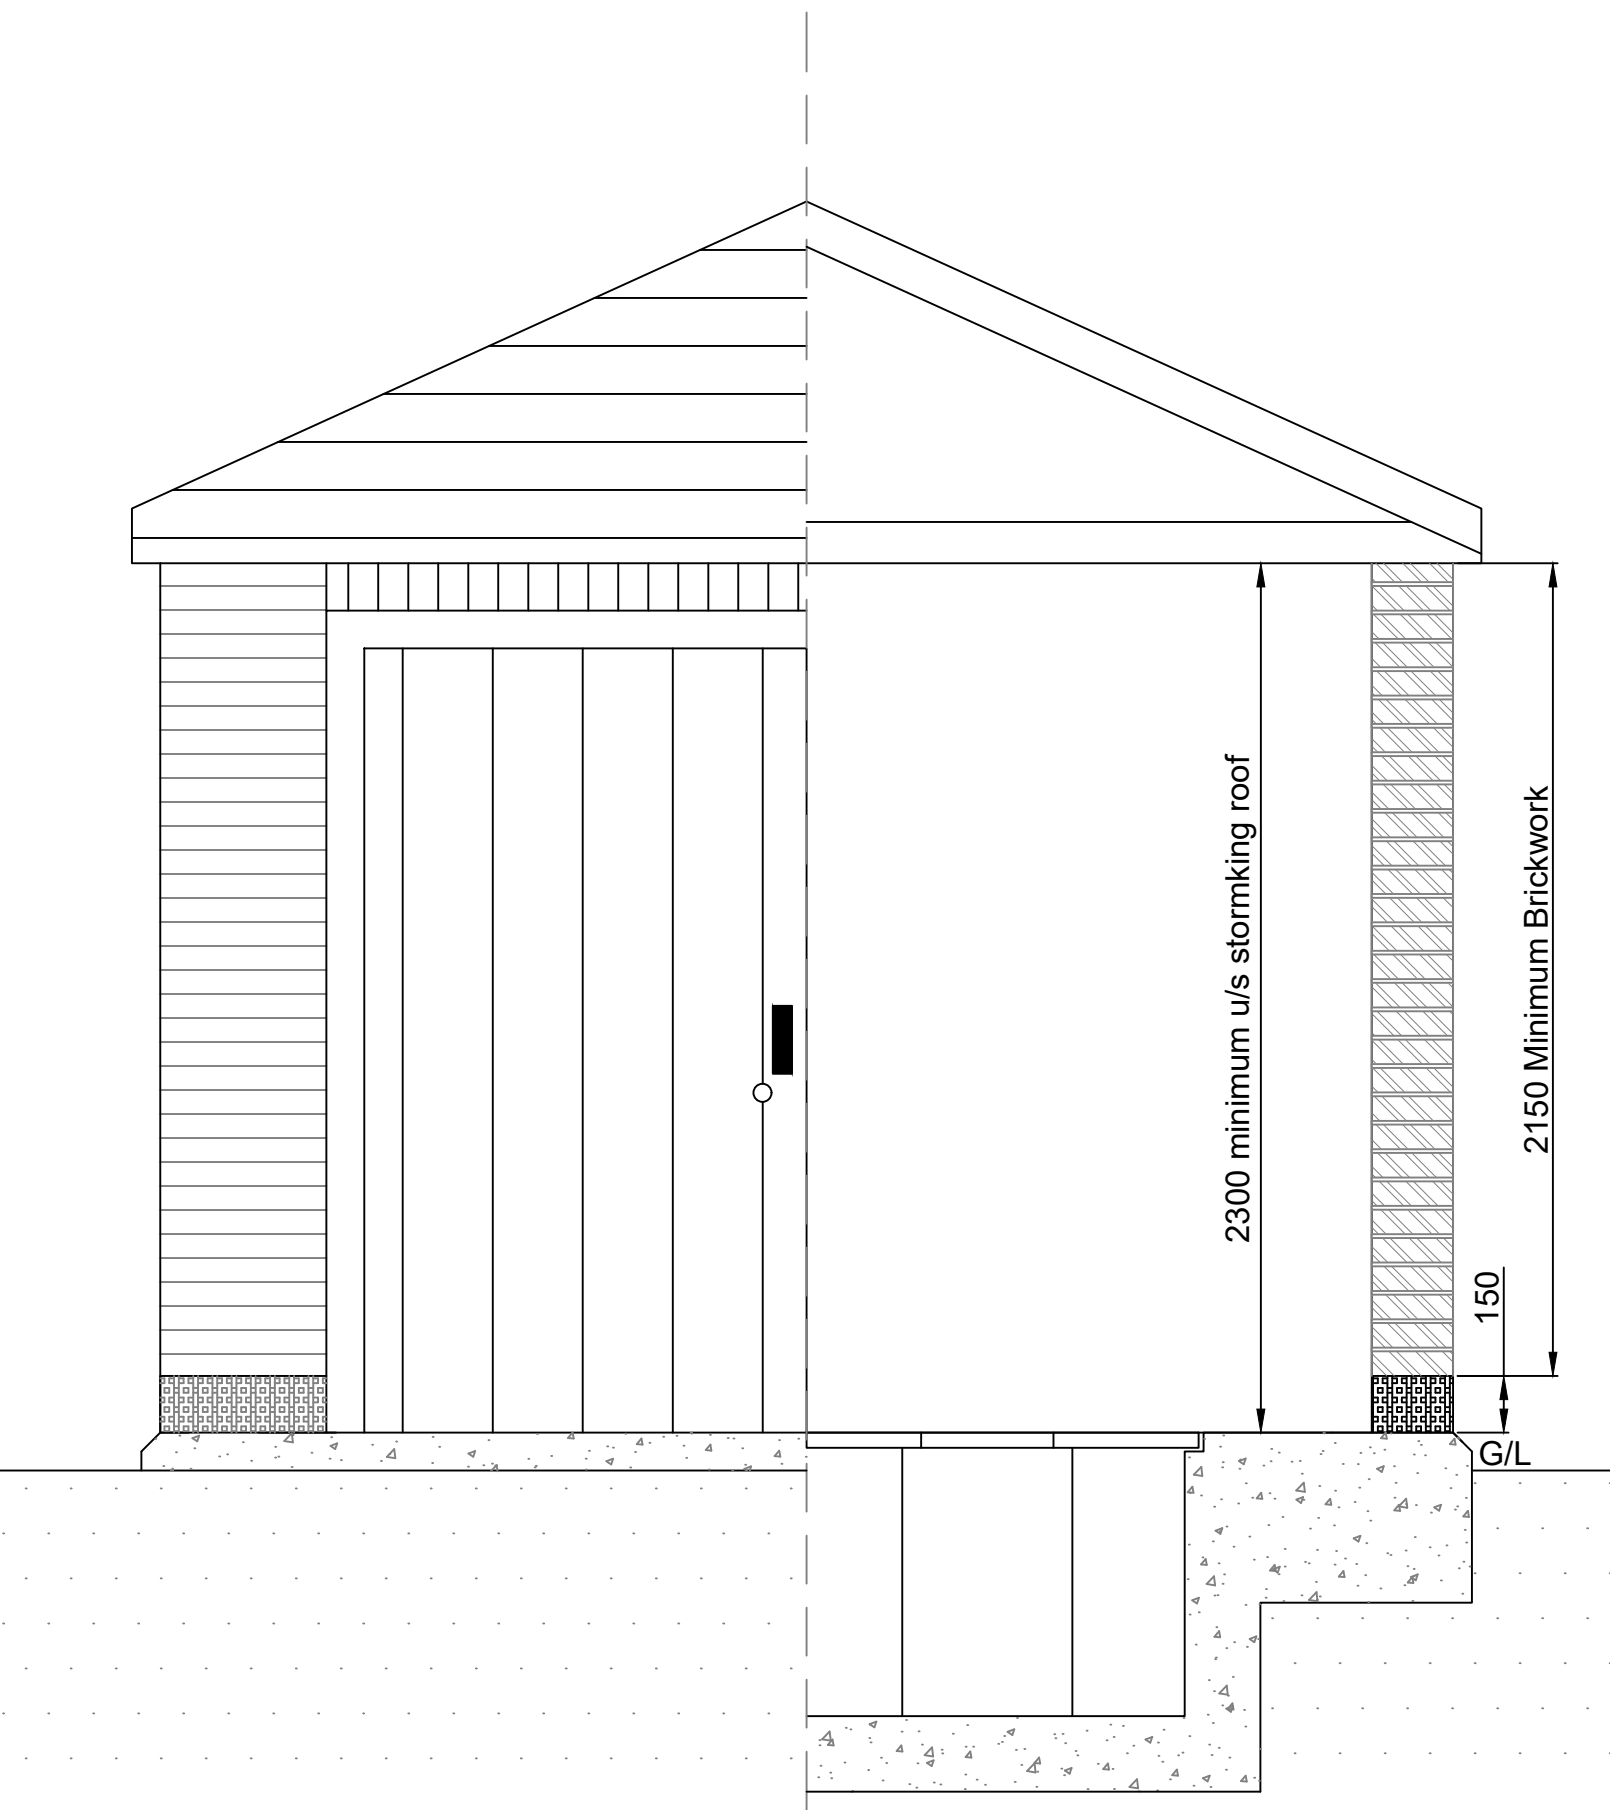


Front Elevation

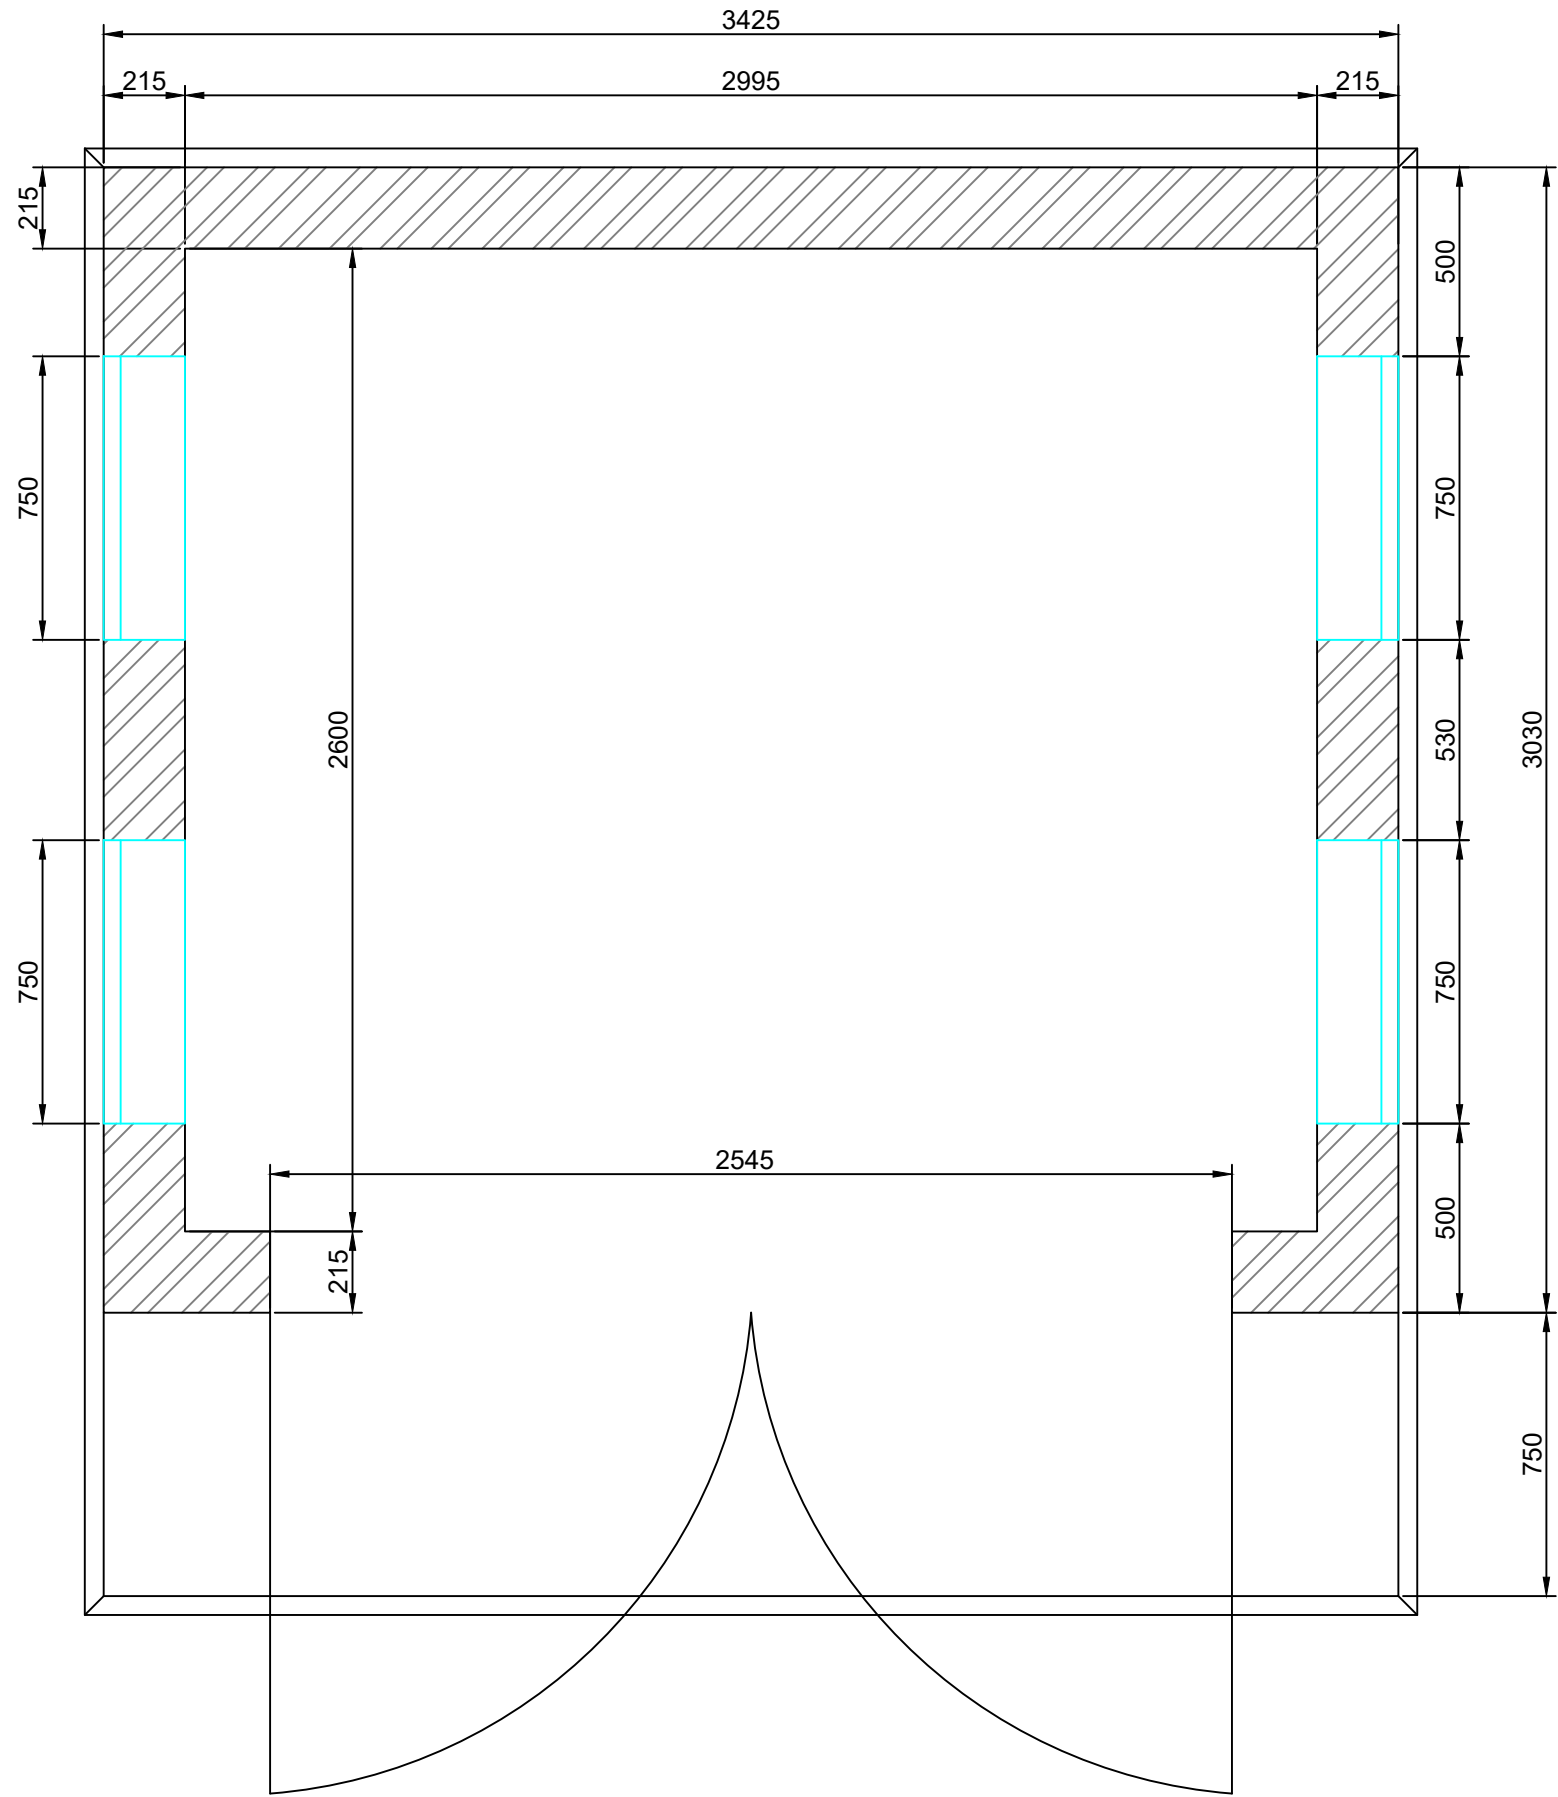

Setting Out Plan

|   |                                   |                     |          |
|---|-----------------------------------|---------------------|----------|
| 1   | Design Approved                   | 27/07/23            | OM       |
| 0   | Preliminary Issue                 | 16/07/23            | OM       |
| REV   | AMENDMENT                         | DATE                | BY       |
| <b>UKPS</b><br>UK POWER SOLUTIONS<br>The Utility Connection Company<br>River View House, Bonds Mill Estate, Bristol Road,<br>Stonehouse, Gloucestershire, GL10 3RF<br>Ealing Cross, 2nd Floor, 85 Uxbridge<br>Road, Ealing, London, W5 5TH<br>Suite 36, Genesis Centre,<br>Birchwood, Warrington, WA3 7BH<br>ukpowersolutions.co.uk |                                   |                     |          |
| Client   | Persimmon Homes, East Wales       |                     |          |
| Project   | Twyniodyn, Merthyr Tydfil         |                     |          |
| Title   | Construction Details - Substation |                     |          |
| Design & Planning Engineer<br>Oghenero Mudiare   | Contact No.                       | 08452 577 105       |          |
| Project Manager<br>Elliot Tooze   | Contact No.                       | 07837954709         |          |
| Drawn By<br>JW   | Checked By<br>PS                  | Date                | 02/11/22 |
| Scale<br>As Shown   | Sheet No.<br>2 / 4                | Original Size<br>A1 |          |
| Drawing No.<br>UKP10401 - DWG100   | Rev<br>1                          |                     |          |
| Client Ref.<br>--   |                                   |                     |          |
| Drawing Status   | Approved for Construction         |                     |          |

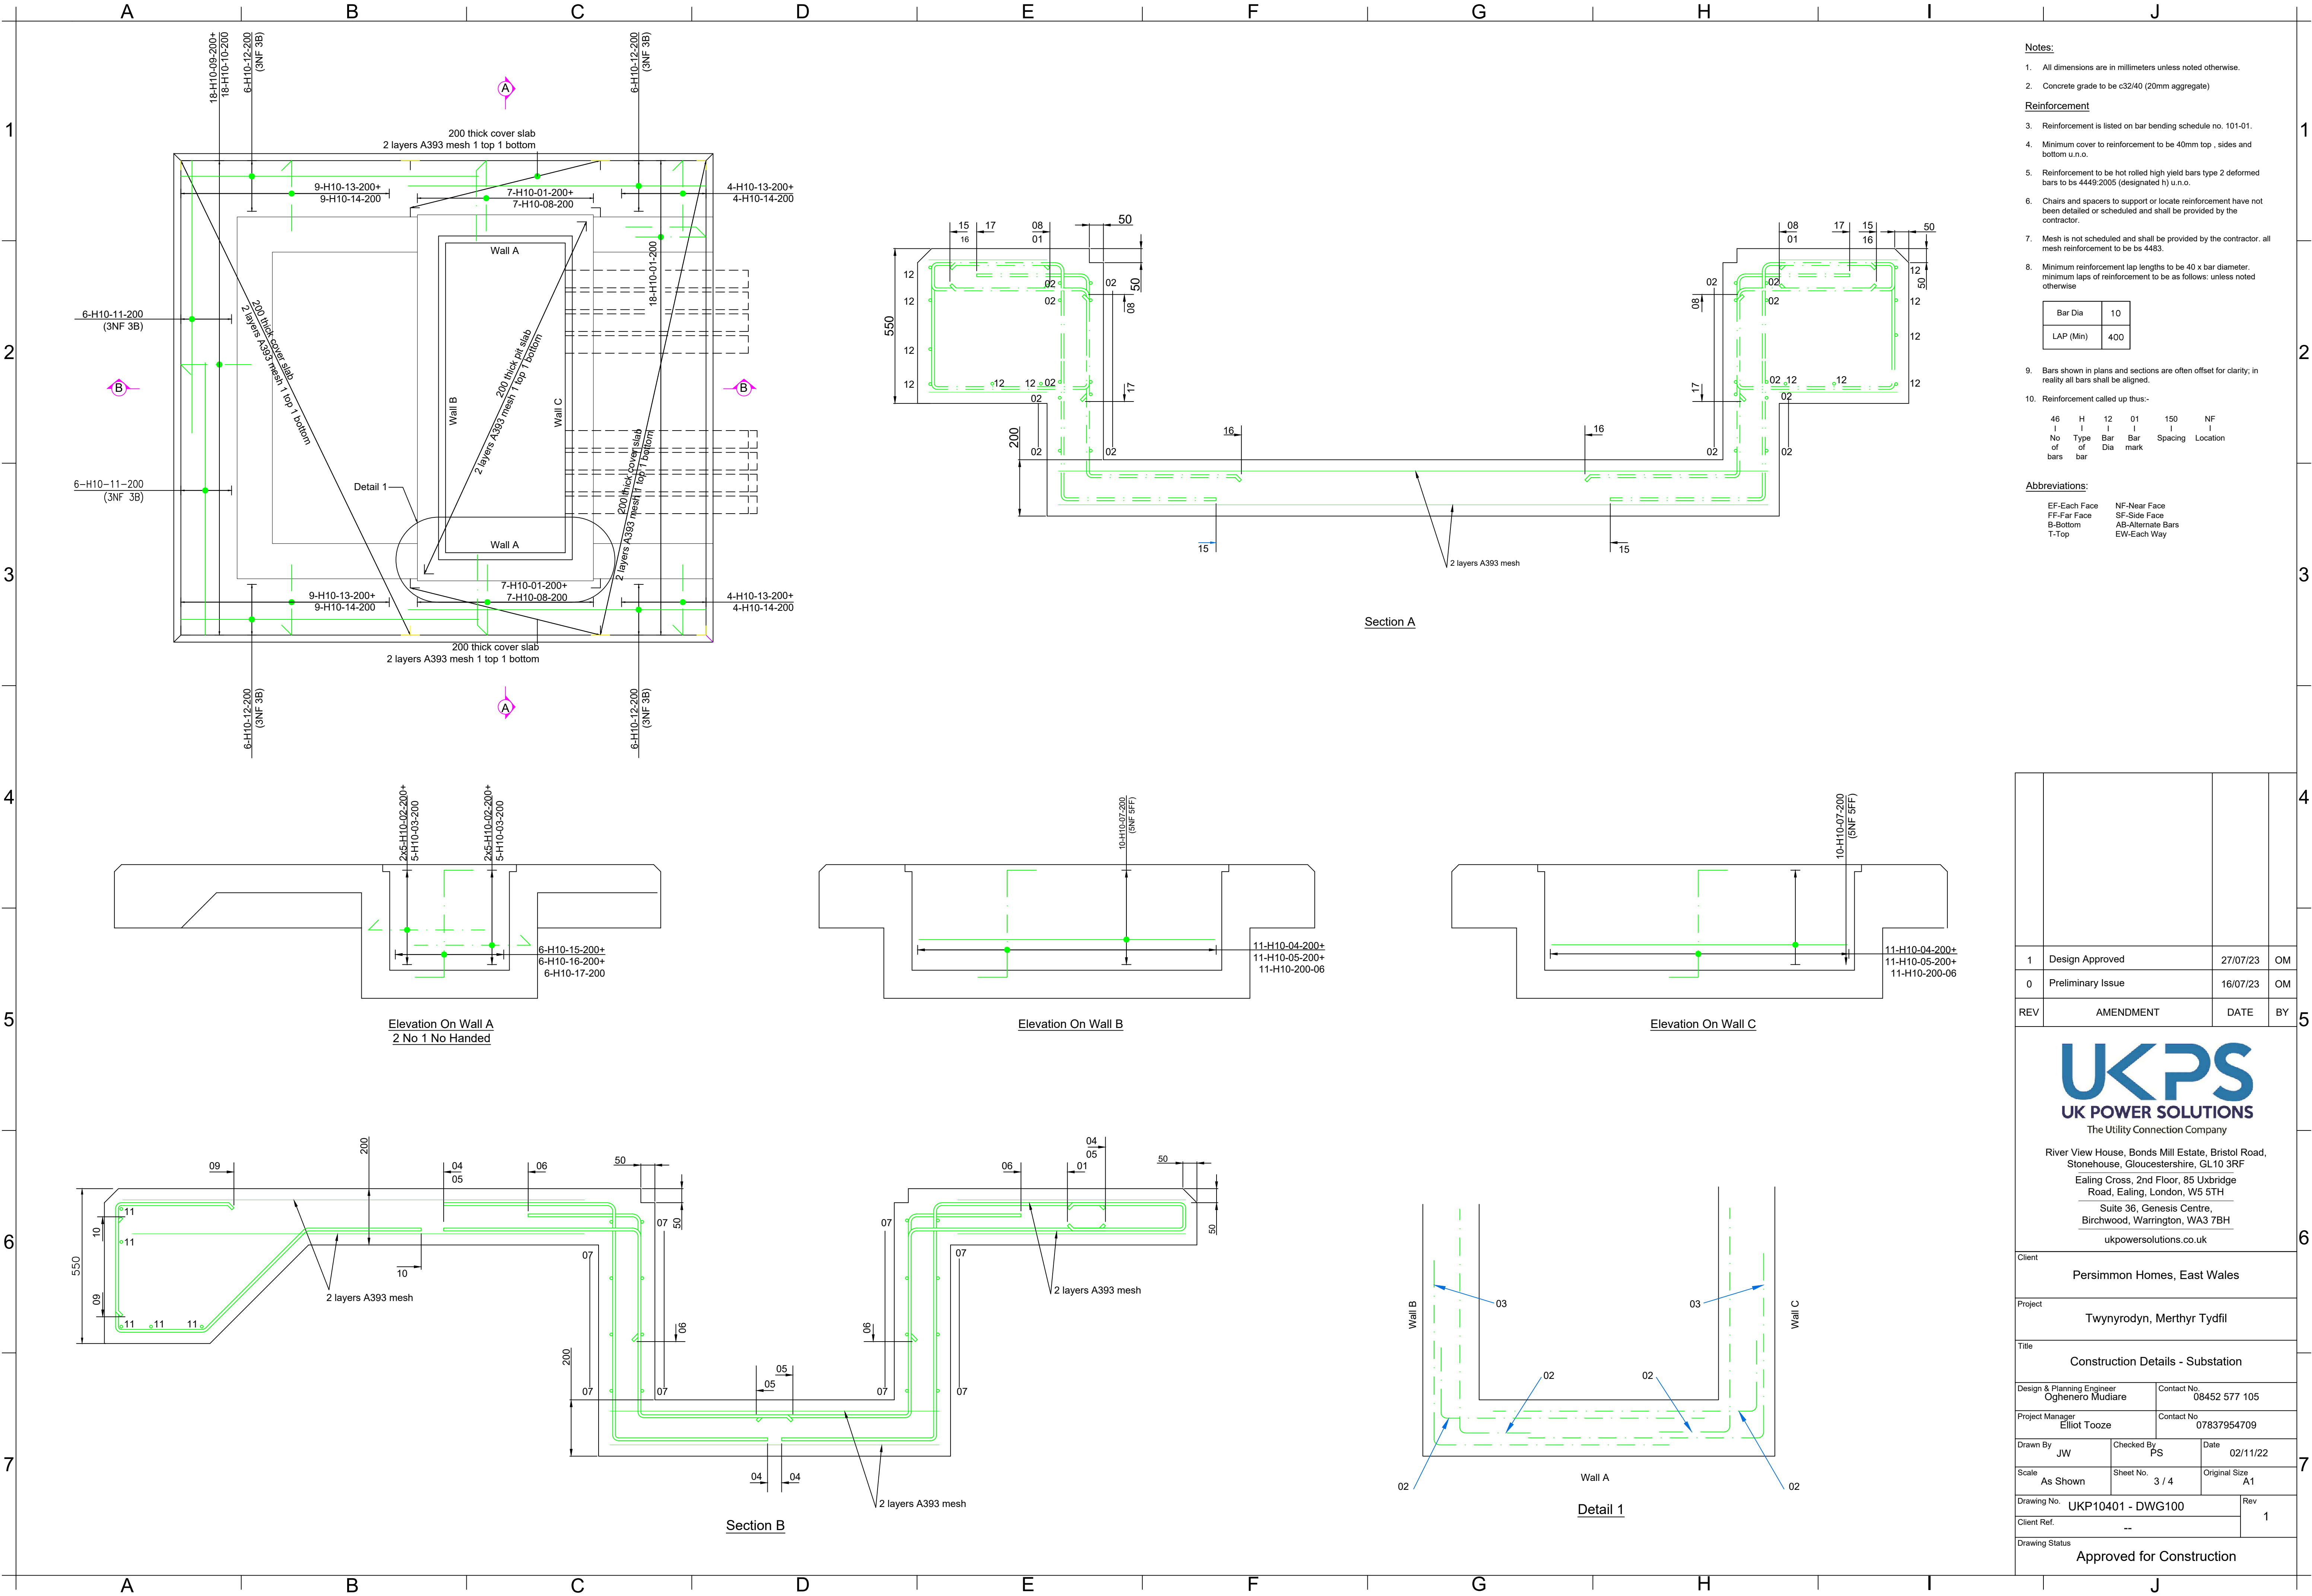

**Notes:**

- All dimensions are in millimeters unless noted otherwise.
- Concrete grade to be c32/40 (20mm aggregate)

**Reinforcement**

- Reinforcement is listed on bar bending schedule no. 101-01.
- Minimum cover to reinforcement to be 40mm top, sides and bottom u.n.o.
- Reinforcement to be hot rolled high yield bars type 2 deformed bars to bs 4449:2005 (designated h) u.n.o.
- Chairs and spacers to support or locate reinforcement have not been detailed or scheduled and shall be provided by the contractor.
- Mesh is not scheduled and shall be provided by the contractor. all mesh reinforcement to be bs 4483.
- Minimum reinforcement lap lengths to be 40 x bar diameter. minimum laps of reinforcement to be as follows: unless noted otherwise

| Bar Dia   | 10  |
|-----------|-----|
| LAP (Min) | 400 |

9. Bars shown in plans and sections are often offset for clarity; in reality all bars shall be aligned.

10. Reinforcement called up thus:-

| 46         | H           | 12      | 01       | 150     | NF       |
|------------|-------------|---------|----------|---------|----------|
| No of bars | Type of bar | Bar Dia | Bar mark | Spacing | Location |
|            |             |         |          |         |          |

**Abbreviations:**

|              |                   |
|--------------|-------------------|
| EF-Each Face | NF-Near Face      |
| FF-Far Face  | SF-Side Face      |
| B-Bottom     | AB-Alternate Bars |
| T-Top        | EW-Each Way       |

|     |                   |          |    |
|-----|-------------------|----------|----|
| 1   | Design Approved   | 27/07/23 | OM |
| 0   | Preliminary Issue | 16/07/23 | OM |
| REV | AMENDMENT         | DATE     | BY |

The Utility Connection Company

River View House, Bonds Mill Estate, Bristol Road, Stonehouse, Gloucestershire, GL10 3RF

Ealing Cross, 2nd Floor, 85 Uxbridge Road, Ealing, London, W5 5TH

Suite 36, Genesis Centre, Birchwood, Warrington, WA3 7BH

ukpowersolutions.co.uk

|                            |                                   |             |               |
|----------------------------|-----------------------------------|-------------|---------------|
| Client                     | Persimmon Homes, East Wales       |             |               |
| Project                    | Twynirodyn, Merthyr Tydfil        |             |               |
| Title                      | Construction Details - Substation |             |               |
| Design & Planning Engineer | Oghenero Mudiare                  | Contact No. | 08452 577 105 |
| Project Manager            | Elliot Tooze                      | Contact No. | 07837954709   |
| Drawn By                   | JW                                | Checked By  | PS            |
| Scale                      | As Shown                          | Sheet No.   | 3 / 4         |
| Drawing No.                | UKP10401 - DWG100                 |             | Rev           |
| Client Ref.                | --                                |             | 1             |
| Drawing Status             | Approved for Construction         |             |               |

| A | B | C | D | E | F | G | H | I | J |
|---|---|---|---|---|---|---|---|---|---|
| 1 |   |   |   |   |   |   |   |   | 1 |
| 2 |   |   |   |   |   |   |   |   | 2 |
| 3 |   |   |   |   |   |   |   |   | 3 |
| 4 |   |   |   |   |   |   |   |   | 4 |
| 5 |   |   |   |   |   |   |   |   | 5 |
| 6 |   |   |   |   |   |   |   |   | 6 |
| 7 |   |   |   |   |   |   |   |   | 7 |
| A | B | C | D | E | F | G | H | I | J |

|                                                                                       |          |             |             |                     |           |                         |            |      |     |                        |     |               |      |
|---------------------------------------------------------------------------------------|----------|-------------|-------------|---------------------|-----------|-------------------------|------------|------|-----|------------------------|-----|---------------|------|
| Project Title<br>Last Mile SUBSTATION<br>PLINTH                                       |          |             |             |                     |           |                         |            |      |     | Bar schedule<br>101/01 |     | Revision<br>1 |      |
|                                                                                       |          |             |             |                     |           |                         |            |      |     | Prep. by<br>TL         |     | Checked<br>MJ |      |
|                                                                                       |          |             |             |                     |           |                         |            |      |     | Date<br>23-02-17       |     | Rev. Date     |      |
|                                                                                       |          |             |             |                     |           |                         |            |      |     | Job No.<br>N17135      |     |               |      |
| Member                                                                                | Bar mark | Type & Size | No. of mbrs | No. of bars in each | Total no. | Length of each bar 1 mm | Shape code | A*   | B*  | C*                     | D*  | E/R*          | Rev. |
| SLAB                                                                                  | 01       | H10         | 1           | 32                  | 32        | 1075                    | 21         | 500  | 110 | 500                    |     |               | 2    |
|                                                                                       | 08       | H10         |             | 14                  | 14        | 1625                    | 31         | 400  | 420 | 525                    | 335 |               | 2    |
|                                                                                       | 09       | H10         |             | 18                  | 18        | 825                     | 11         | 420  | 420 |                        |     |               | 2    |
|                                                                                       | 10       | H10         |             | 18                  | 18        | 1700                    | 34         | 400  | 520 | 365                    | 370 | 420           | 2    |
|                                                                                       | 11       | H10         |             | 12                  | 12        | 1975                    | 00         | 1975 |     |                        |     |               | 2    |
|                                                                                       | 12       | H10         |             | 24                  | 24        | 2125                    | 00         | 2125 |     |                        |     |               | 2    |
|                                                                                       | 13       | H10         |             | 26                  | 26        | 800                     | 11         | 410  | 410 |                        |     |               | 2    |
|                                                                                       | 14       | H10         |             | 26                  | 26        | 1675                    | 34         | 400  | 520 | 365                    | 370 | 410           | 2    |
| WALL A                                                                                | 02       | H10         | 2           | 20                  | 40        | 925                     | 11         | 300  | 635 |                        |     |               | 2    |
|                                                                                       | 03       | H10         |             | 10                  | 20        | 1425                    | 11         | 800  | 635 |                        |     |               | 2    |
|                                                                                       | 15       | H10         |             | 6                   | 12        | 1775                    | 23         | 450  | 820 | 550                    |     |               | 2    |
|                                                                                       | 16       | H10         |             | 6                   | 12        | 1725                    | 23         | 495  | 700 | 550                    |     |               | 2    |
|                                                                                       | 17       | H10         |             | 6                   | 12        | 850                     | 11         | 400  | 450 |                        |     |               | 2    |
|                                                                                       |          |             |             |                     |           |                         |            |      |     |                        |     |               | 2    |
| WALL B                                                                                | 04       | H10         | 1           | 11                  | 11        | 1850                    | 23         | 500  | 820 | 550                    |     |               | 2    |
|                                                                                       | 05       | H10         |             | 11                  | 11        | 1825                    | 23         | 600  | 700 | 550                    |     |               | 2    |
|                                                                                       | 06       | H10         |             | 11                  | 11        | 850                     | 11         | 400  | 450 |                        |     |               | 2    |
|                                                                                       | 07       | H10         |             | 10                  | 10        | 2100                    | 00         | 2100 |     |                        |     |               | 2    |
|                                                                                       |          |             |             |                     |           |                         |            |      |     |                        |     |               | 2    |
| WALL C                                                                                | 04       | H10         | 1           | 11                  | 11        | 1850                    | 23         | 500  | 820 | 550                    |     |               | 2    |
|                                                                                       | 05       | H10         |             | 11                  | 11        | 1825                    | 23         | 600  | 700 | 550                    |     |               | 2    |
|                                                                                       | 06       | H10         |             | 11                  | 11        | 850                     | 11         | 400  | 450 |                        |     |               | 2    |
|                                                                                       | 07       | H10         |             | 10                  | 10        | 2100                    | 00         | 2100 |     |                        |     |               | 2    |
| This schedule complies with BS 8666                                                   |          |             |             |                     |           |                         |            |      |     |                        |     |               |      |
| *Specified in multiples of 5mm.                      !Specified in multiples of 25mm. |          |             |             |                     |           |                         |            |      |     |                        |     |               |      |

|   |                    |                             |          |
|---|--------------------|-----------------------------|----------|
|   |                    |                             |          |
| 1   | Design Approved    | 27/07/23                    | OM       |
| 0   | Preliminary Issue  | 16/07/23                    | OM       |
| REV   | AMENDMENT          | DATE                        | BY       |
| <div><div><div>UKPS</div><div>UK POWER SOLUTIONS</div><div>The Utility Connection Company</div></div><div><div>River View House, Bonds Mill Estate, Bristol Road,<br/>Stonehouse, Gloucestershire, GL10 3RF</div><div>Ealing Cross, 2nd Floor, 85 Uxbridge<br/>Road, Ealing, London, W5 5TH</div><div>Suite 36, Genesis Centre,<br/>Birchwood, Warrington, WA3 7BH</div><div>ukpowersolutions.co.uk</div></div></div> |                    |                             |          |
| Client<br>Persimmon Homes, East Wales   |                    |                             |          |
| Project<br>Twynyrodyn, Merthyr Tydfil   |                    |                             |          |
| Title<br>Construction Details - Substation   |                    |                             |          |
| Design & Planning Engineer<br>Oghenero Mudiare   |                    | Contact No<br>08452 577 105 |          |
| Project Manager<br>Elliot Tooze   |                    | Contact No<br>07837954709   |          |
| Drawn By<br>JW   | Checked By<br>PS   | Date<br>02/11/22            |          |
| Scale<br>As Shown   | Sheet No.<br>4 / 4 | Original Size<br>A1         |          |
| Drawing No. UKP10401 - DWG100   |                    |                             | Rev<br>1 |
| Client Ref.   |                    |                             |          |
| Drawing Status<br>Approved for Construction   |                    |                             |          |