



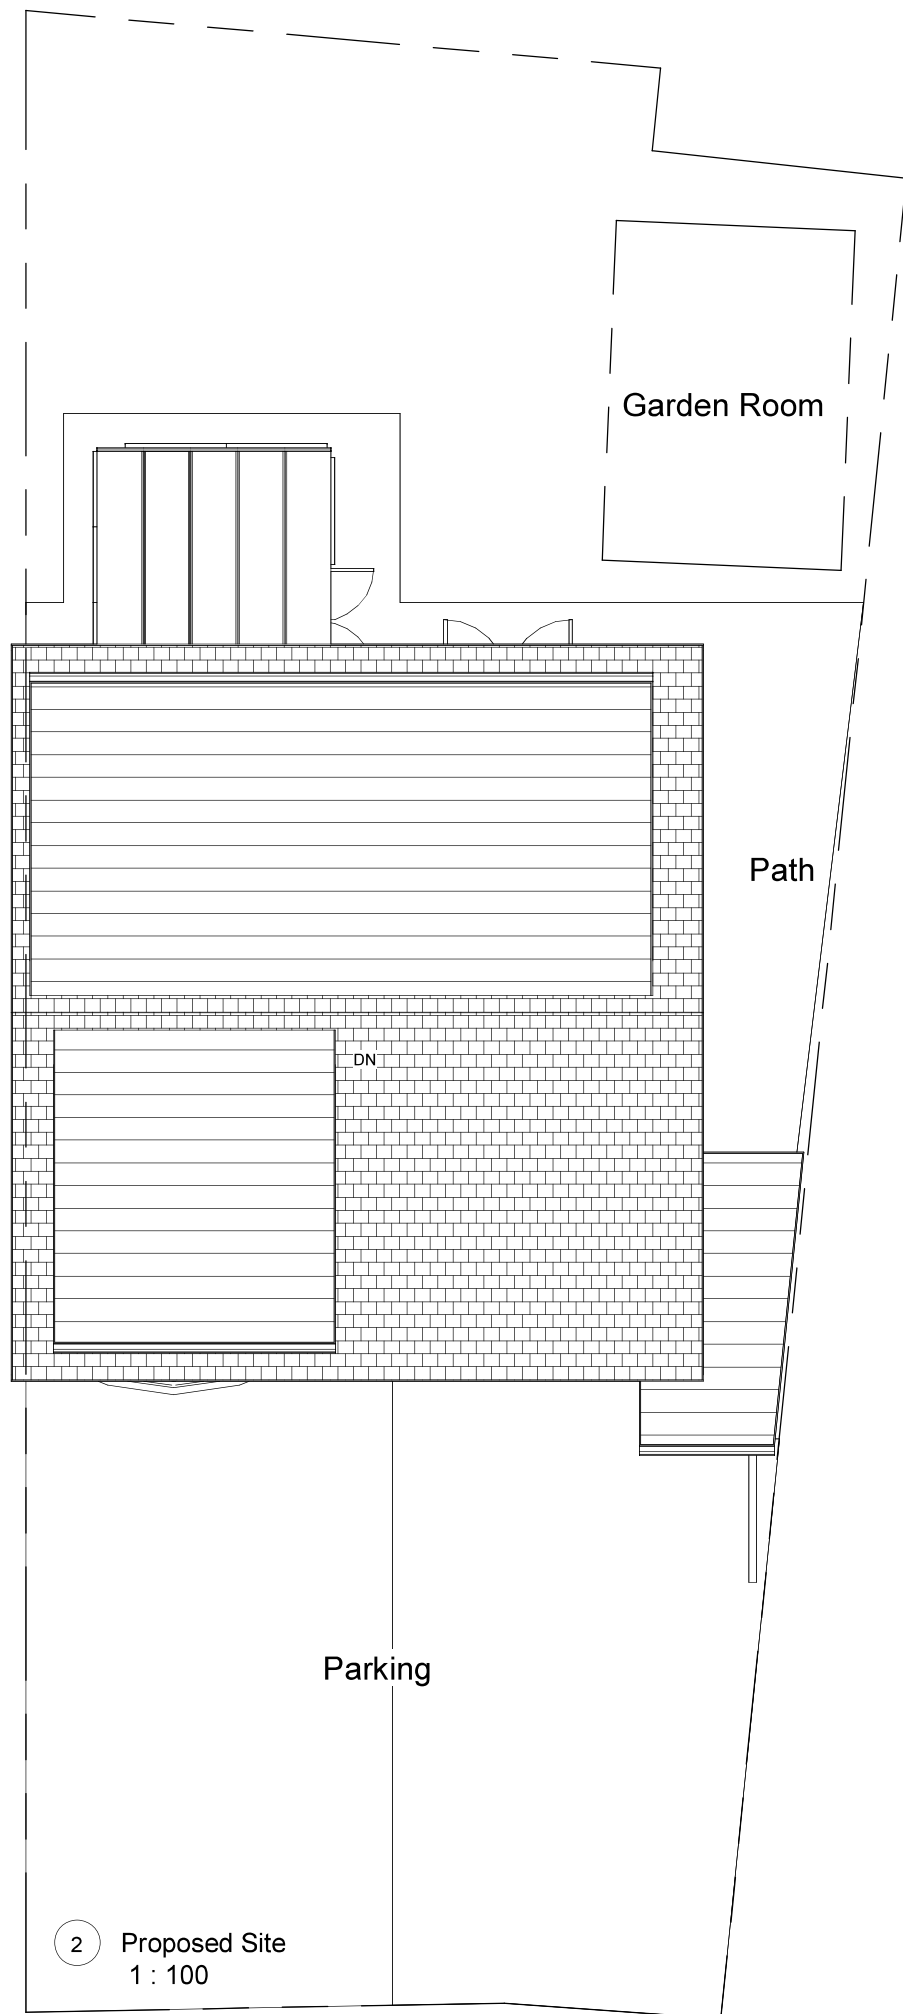

INDIGO DESIGN (Part of 3dcadwales Ltd) 5 Ashlea Drive,
Merthyr Tydfil, CF47 0NY Tele 01685 385746 Mob -
07940913216 Email: philip@3dcadwales.co.uk

This Drawing is Copyright,
Dimensions to be checked
on site and not scaled from
this drawing

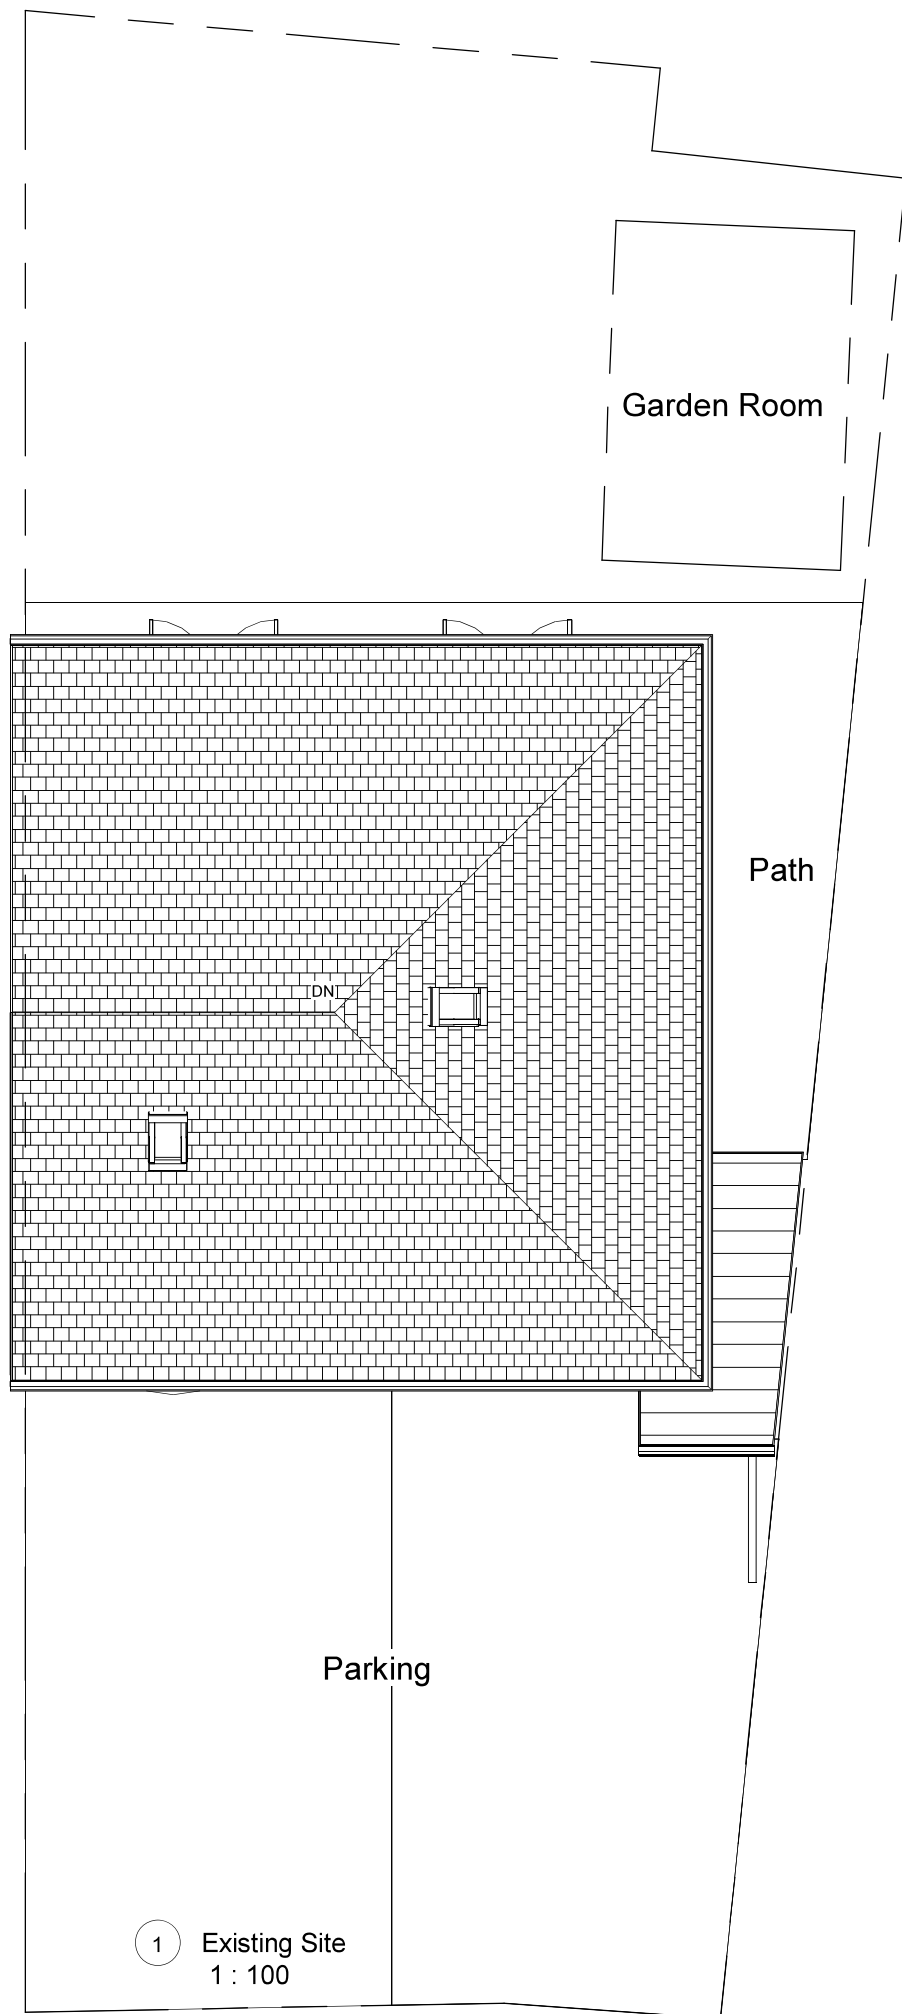

PURPOSE OF ISSUE	DRWAING NUMBER
Planning Approval	VC-03

PROJECT	New first floor and rear extensions
---------	-------------------------------------

SHEET	Site Plans
-------	------------

Address	16 Vernon Close, Penyard, Merthyr Tydfil. CF47 0HY
---------	---

Checked by	Drawn by	Scale (@ A3)
JH	PH	1 : 100

Rev No	Description	Date
A	Issue	19/09/2024
B	Front dormer amended	20/11/2024