


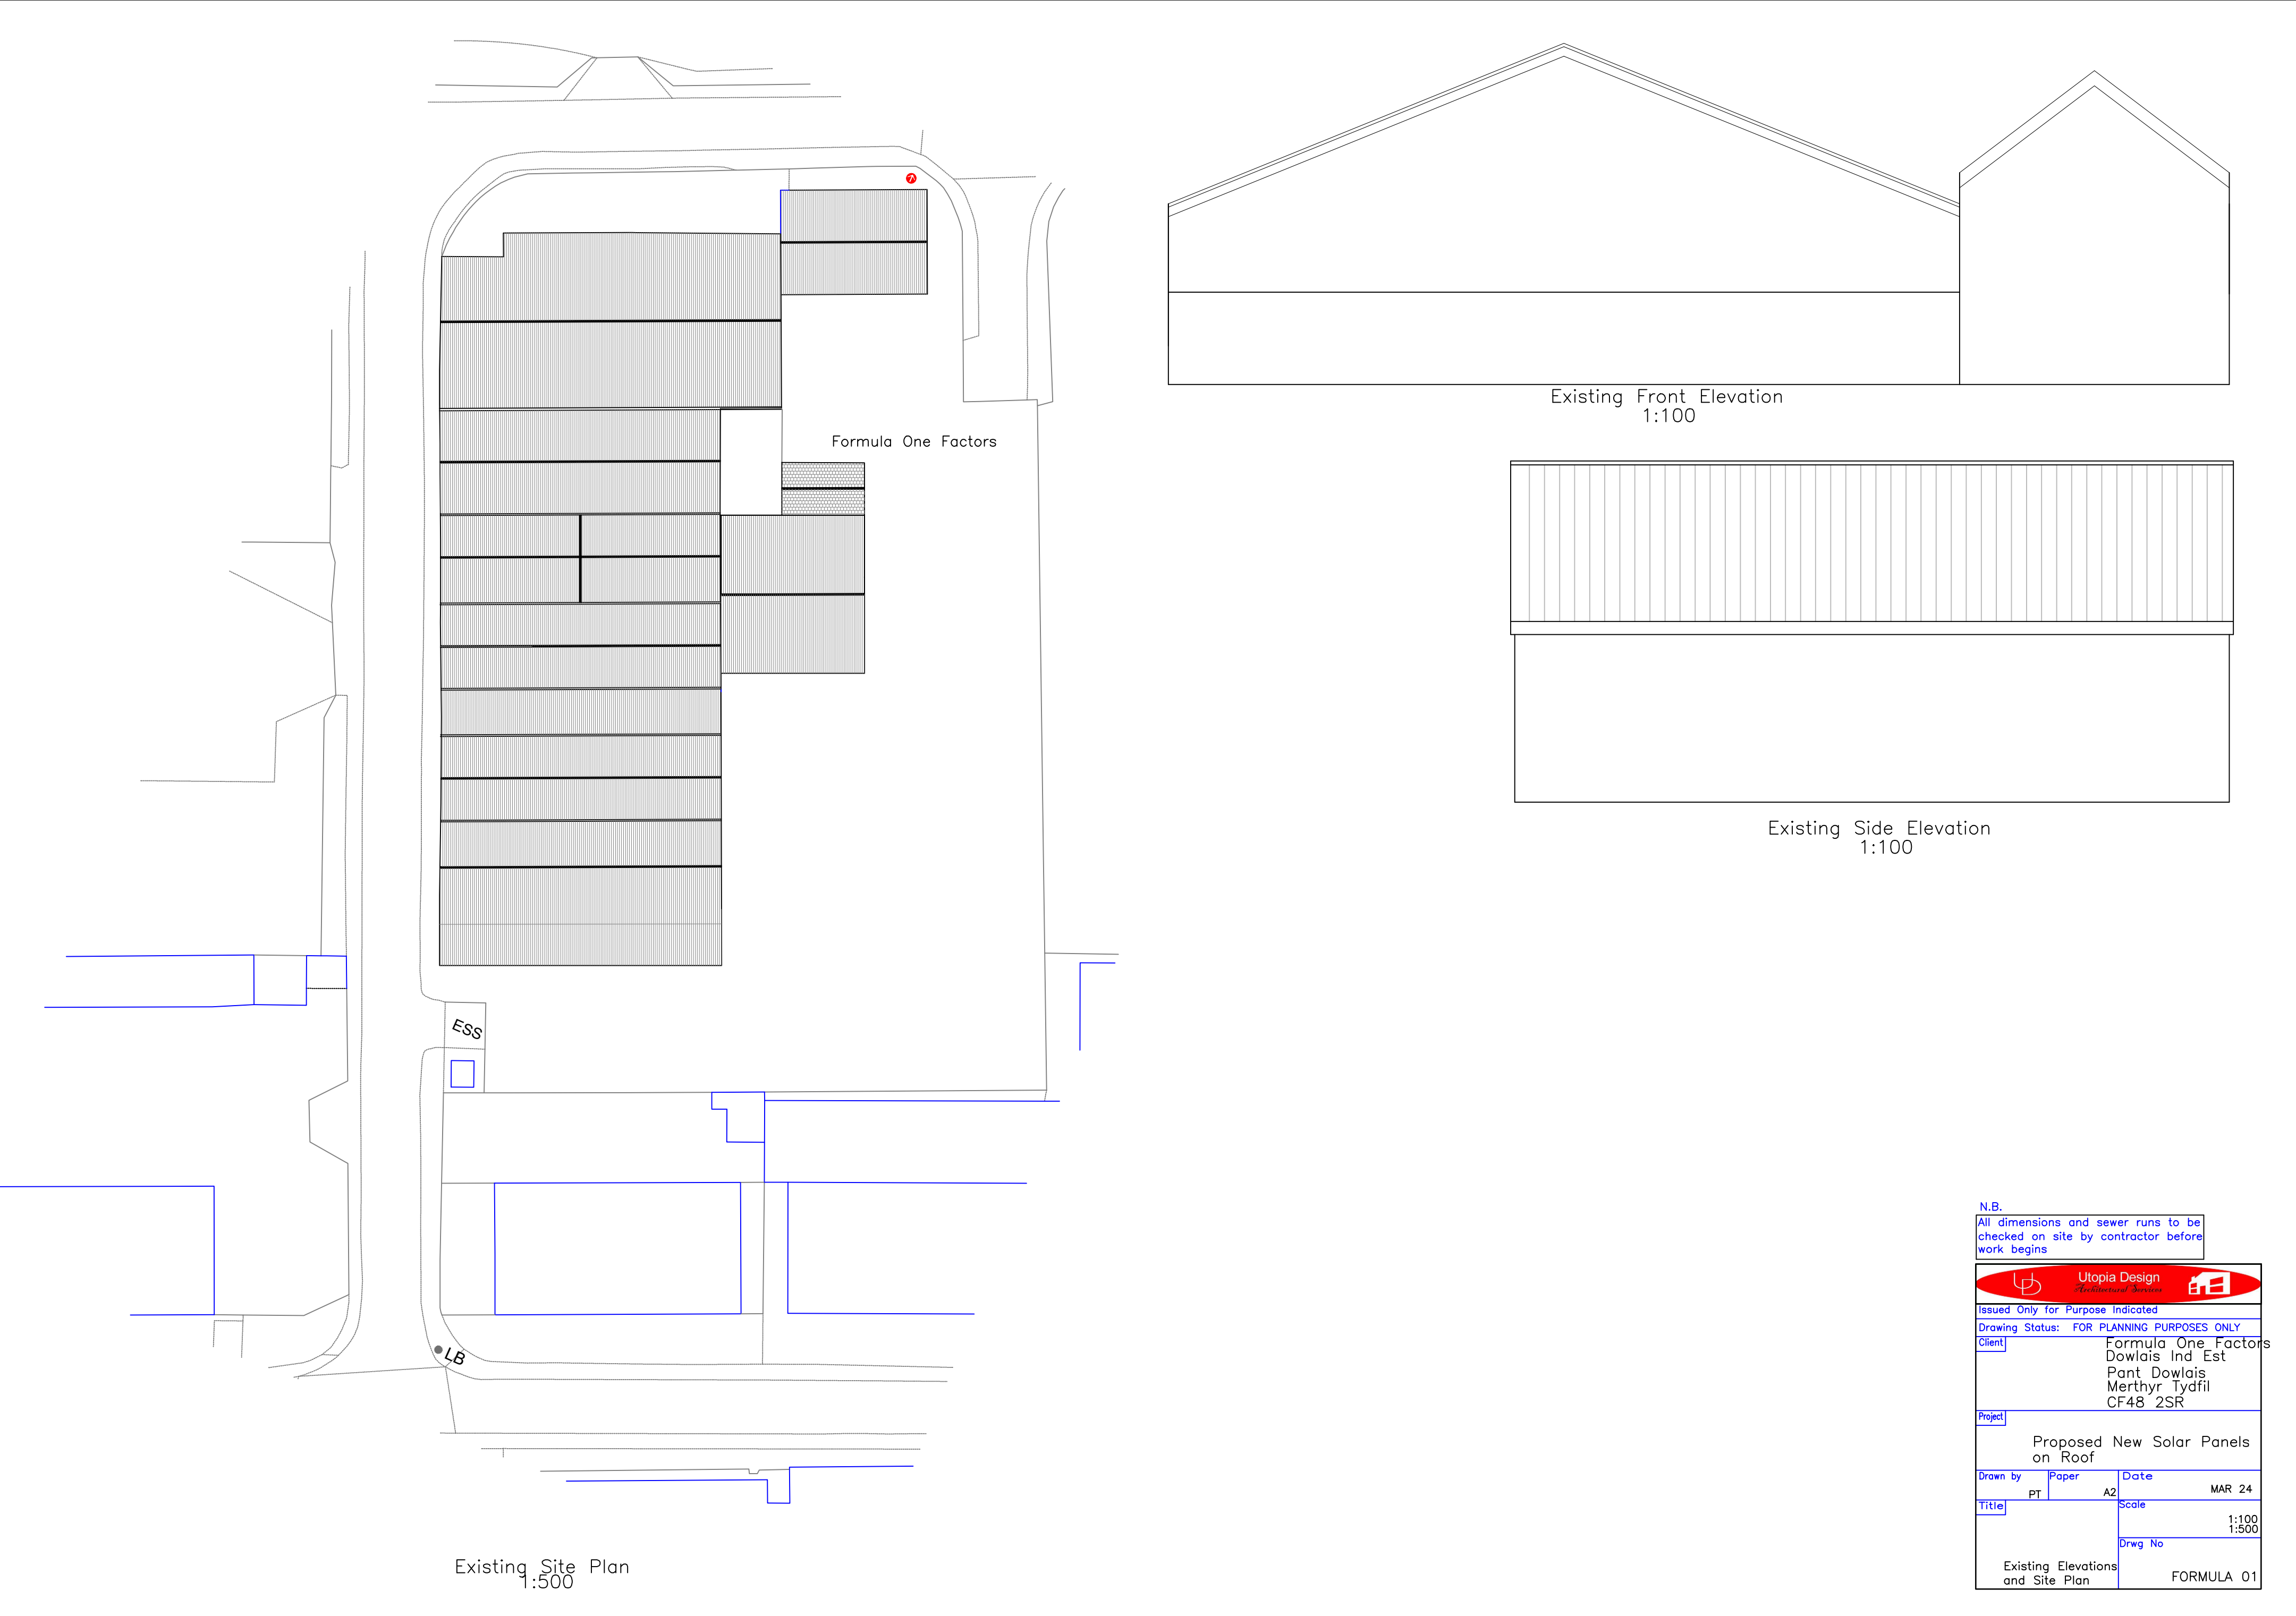

N.B.
All dimensions and sewer runs to be checked on site by contractor before work begins

Utopia Design Architectural Services			
Issued Only for Purpose Indicated			
Drawing Status: FOR PLANNING PURPOSES ONLY			
Client	Formula One Factors Dowlais Ind Est Pant Dowlais Merthyr Tydfil CF48 2SR		
Project	Proposed New Solar Panels on Roof		
Drawn by	Paper	Date	MAR 24
PT	A2	Scale	1:100 1:500
Title	Existing Elevations and Site Plan		
Drwg No	FORMULA 01		