



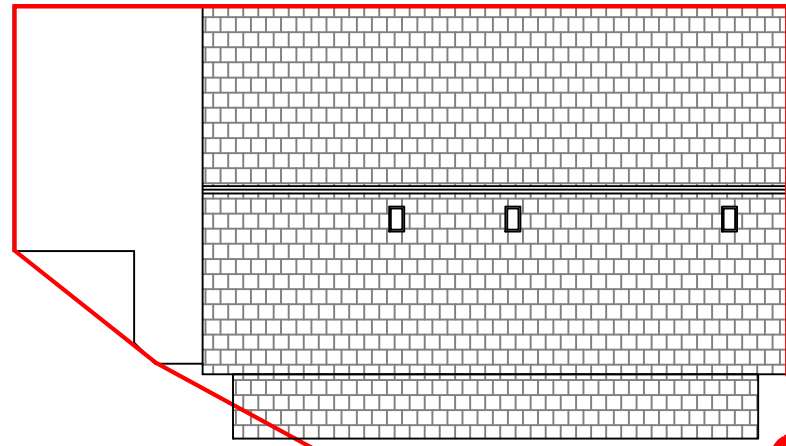


Existing Site Plan
1:200

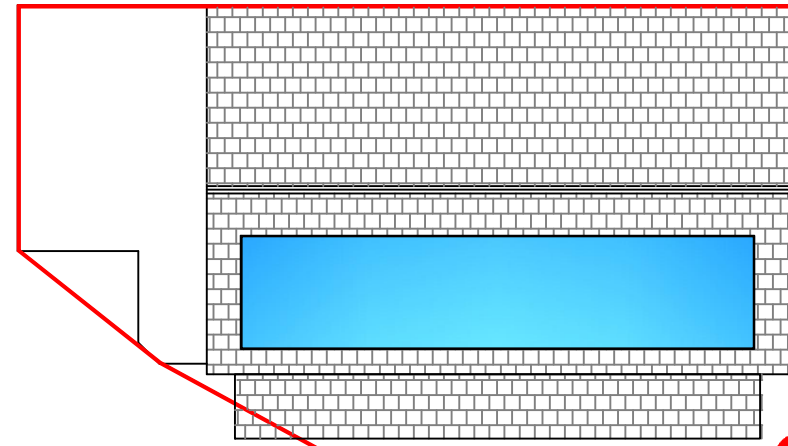


Proposed Site Plan
1:200

PV module min 35mm depth
K2 Minirail 385x85.4x35mm deep
Maximum protrusion 75mm
Min 1m from roof edge


Extg roof

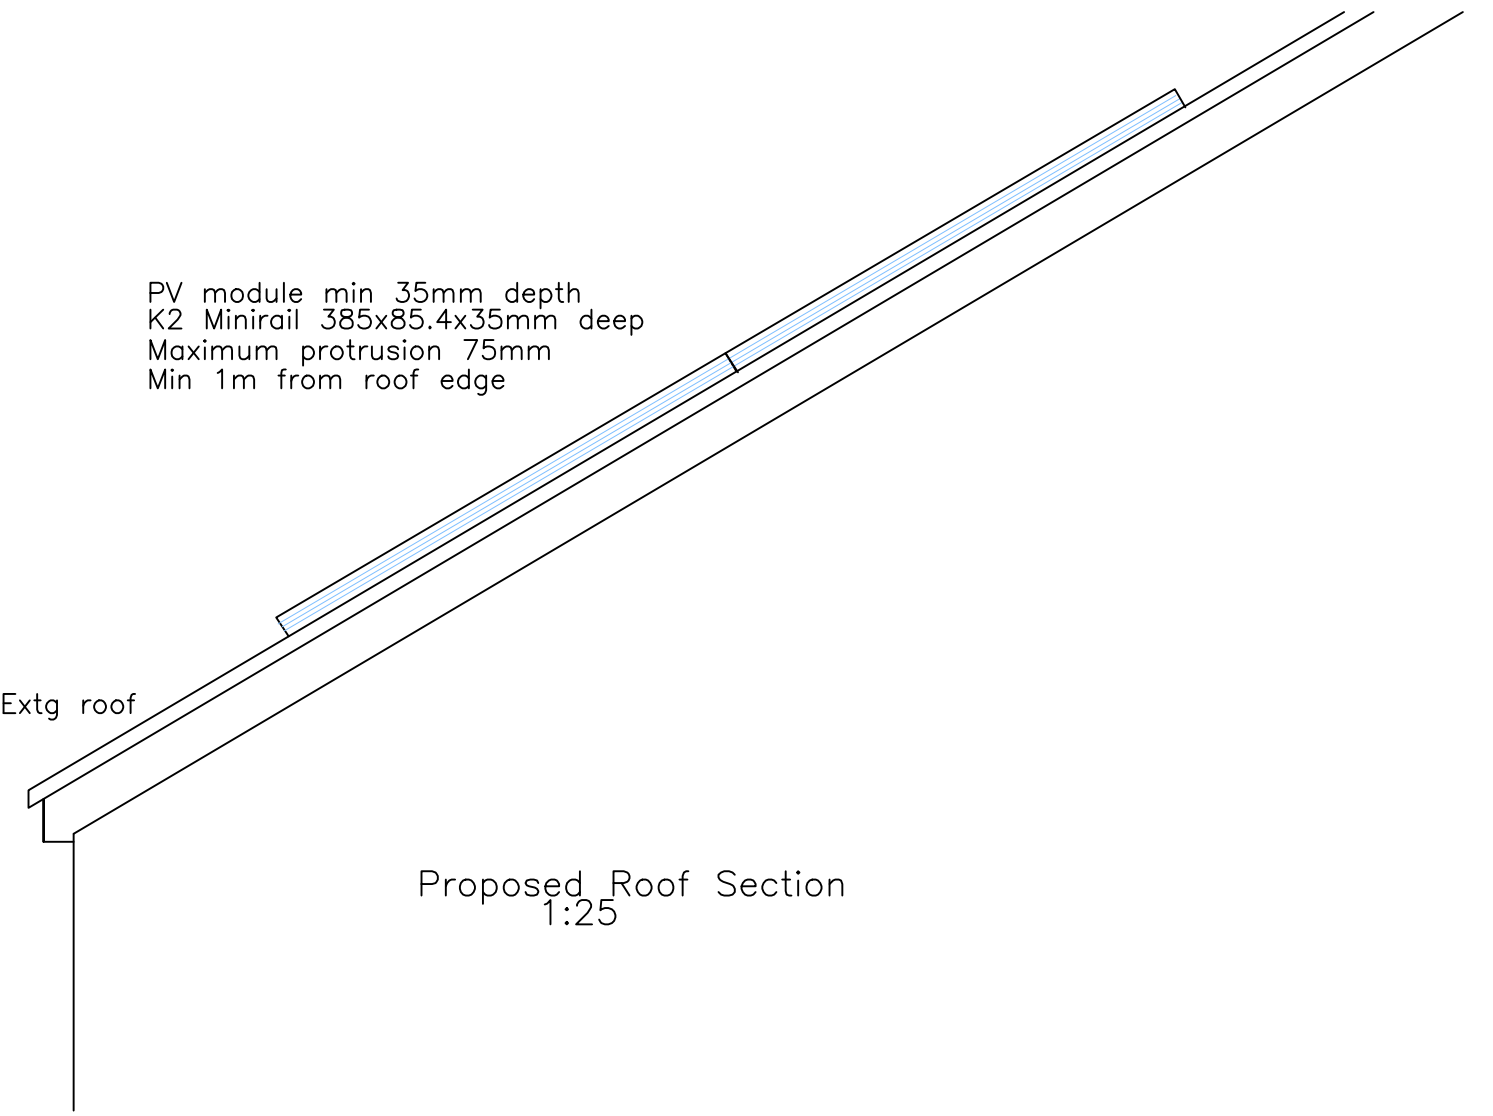


Proposed Roof Section
1:25

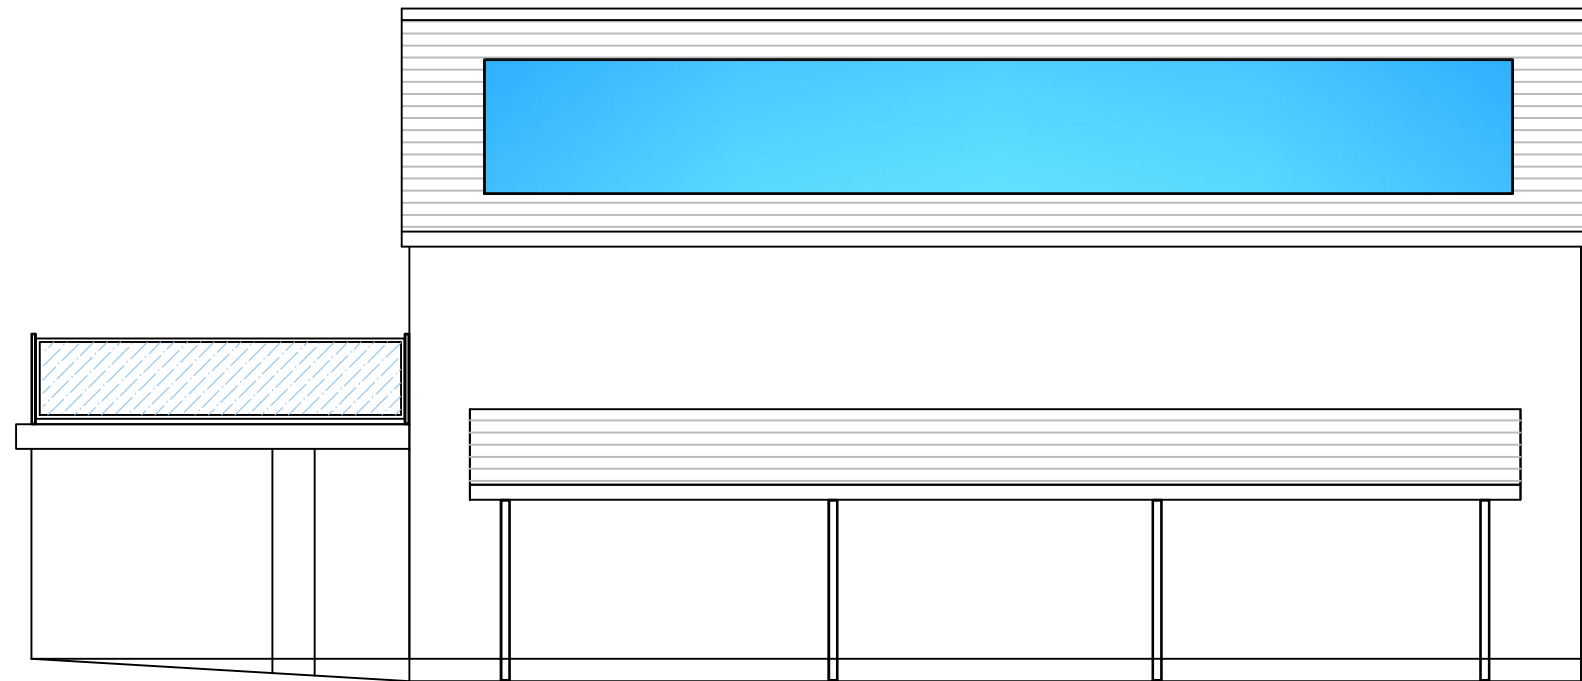


Proposed Front Elevation
1:100

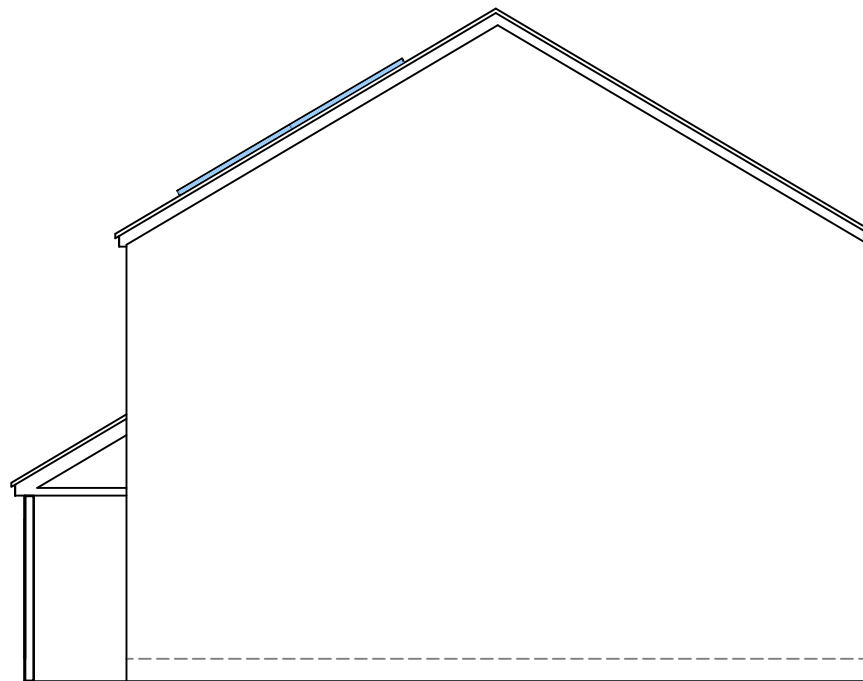


Proposed Side Elevation
1:100

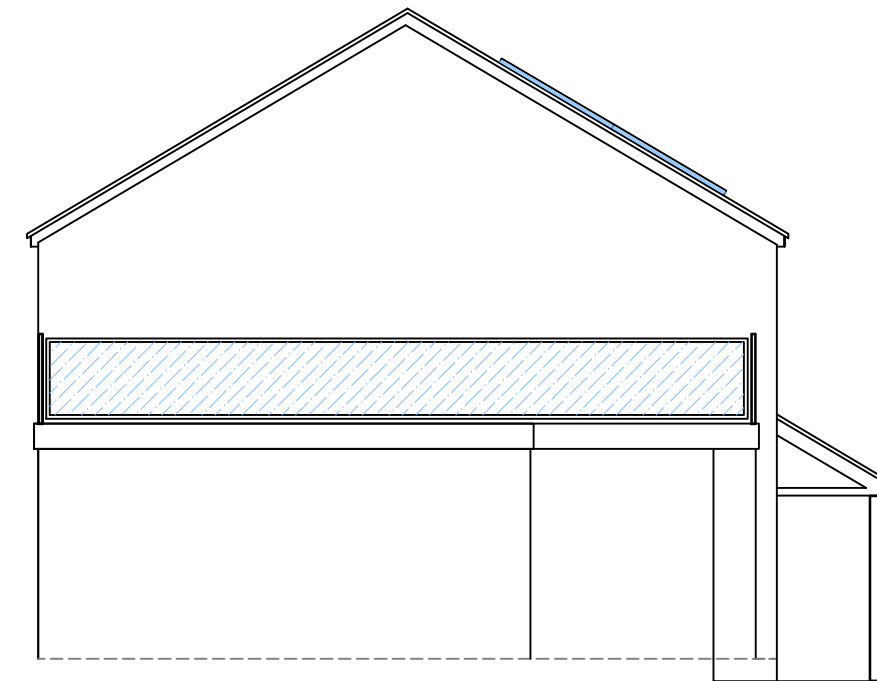


Proposed Side Elevation
1:100

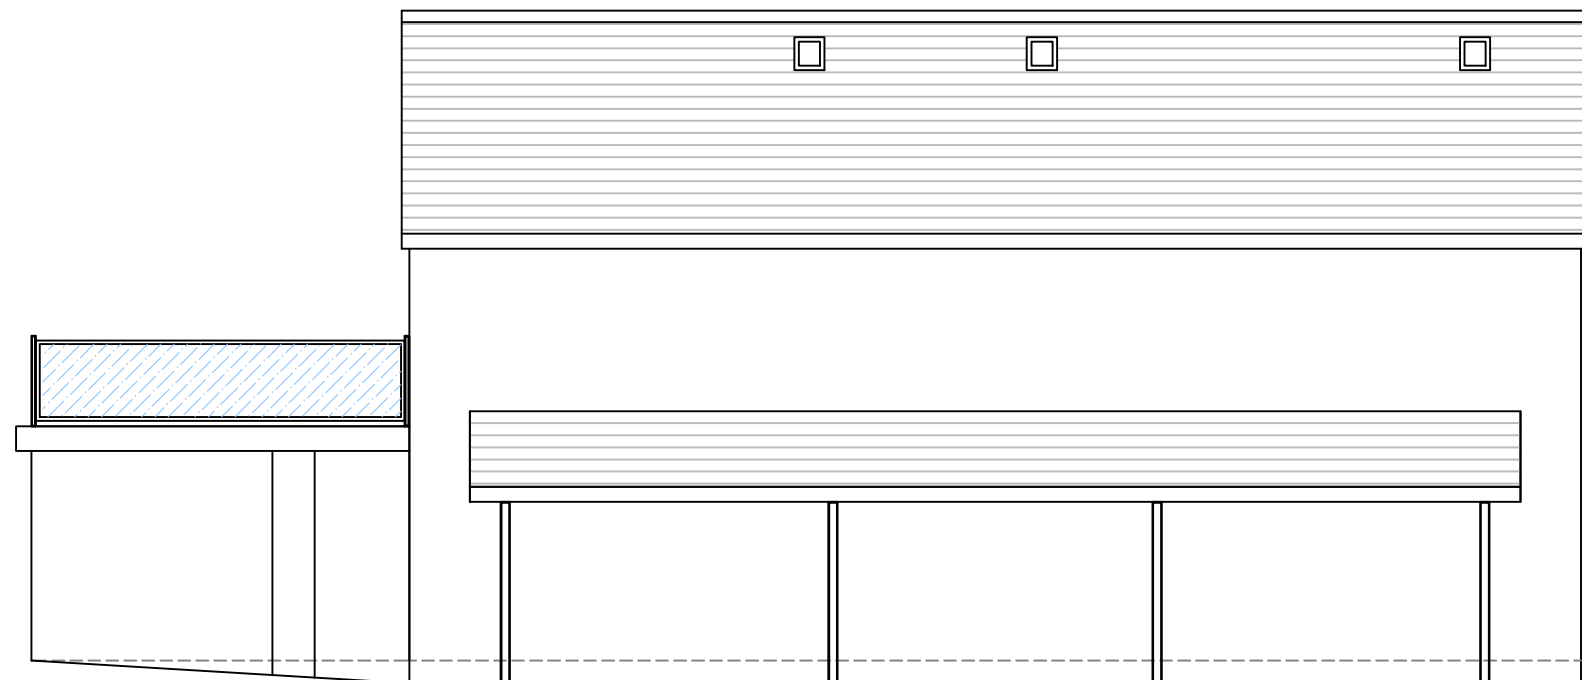

Existing Front Elevation
1:100

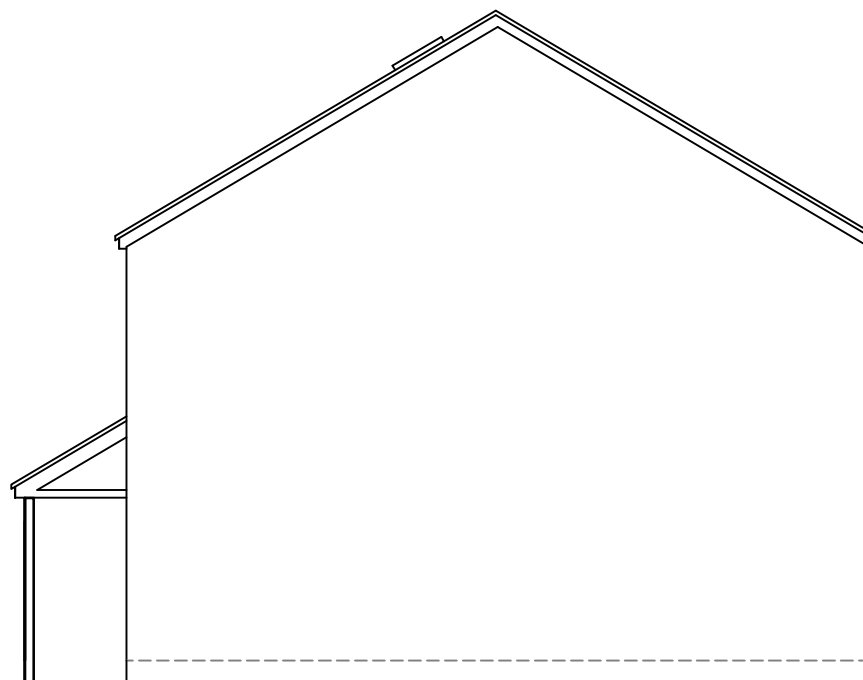

Existing Side Elevation
1:100

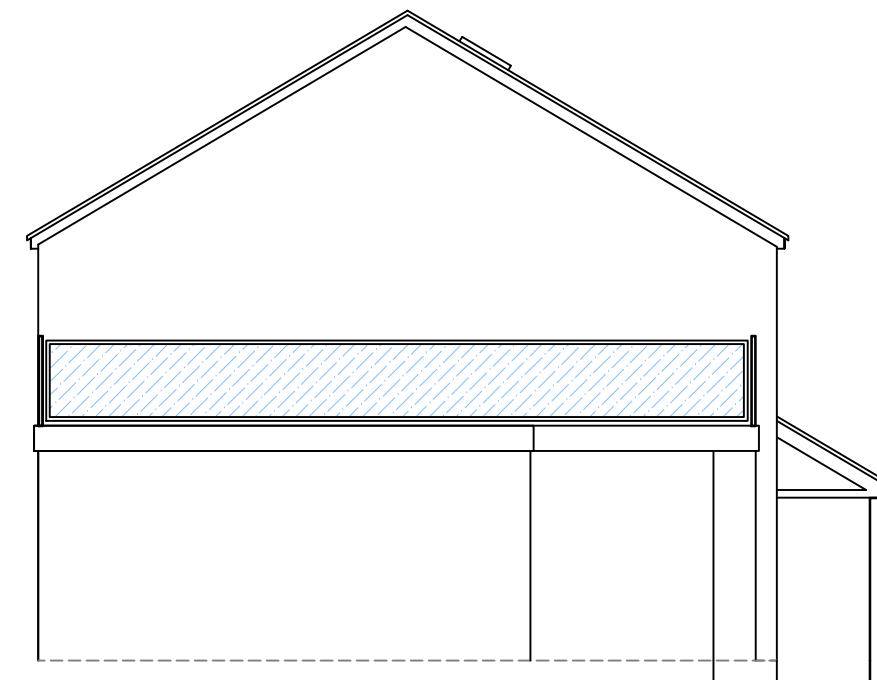

Existing Side Elevation
1:100

Utopia Design Architectural Services			
Issued Only for Purpose Indicated			
Drawing Status: FOR PLANNING PURPOSES ONLY			
Client	Glantaff Inn Cardiff Road Quakers Yard Treharris Merthyr Tydfil CF46 5AH		
Project	Proposed New Solar Panels on Roof		
Drawn by	Paper	Date	
PT	A2	MAR 24	
Title	Scale		1:25 1:100 1:200
		Drwg No	
Proposed Elevations and Detail		GLANTAFF 01	