



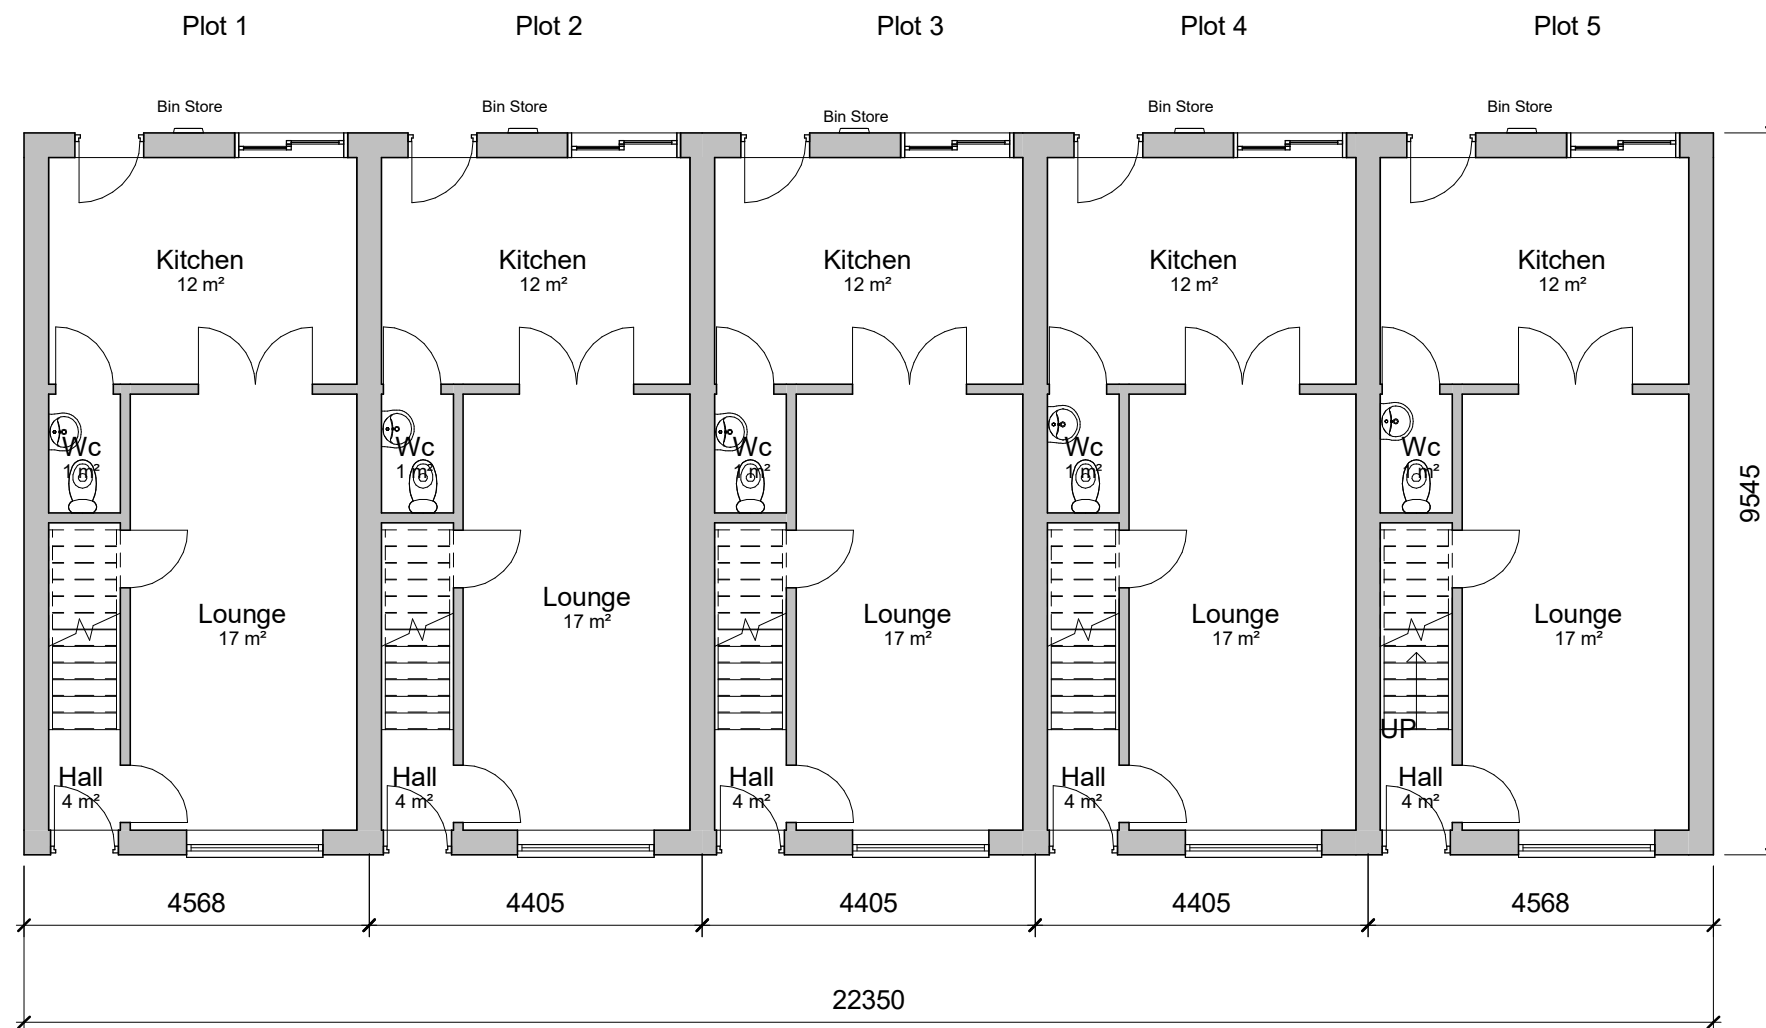

Ground Floor

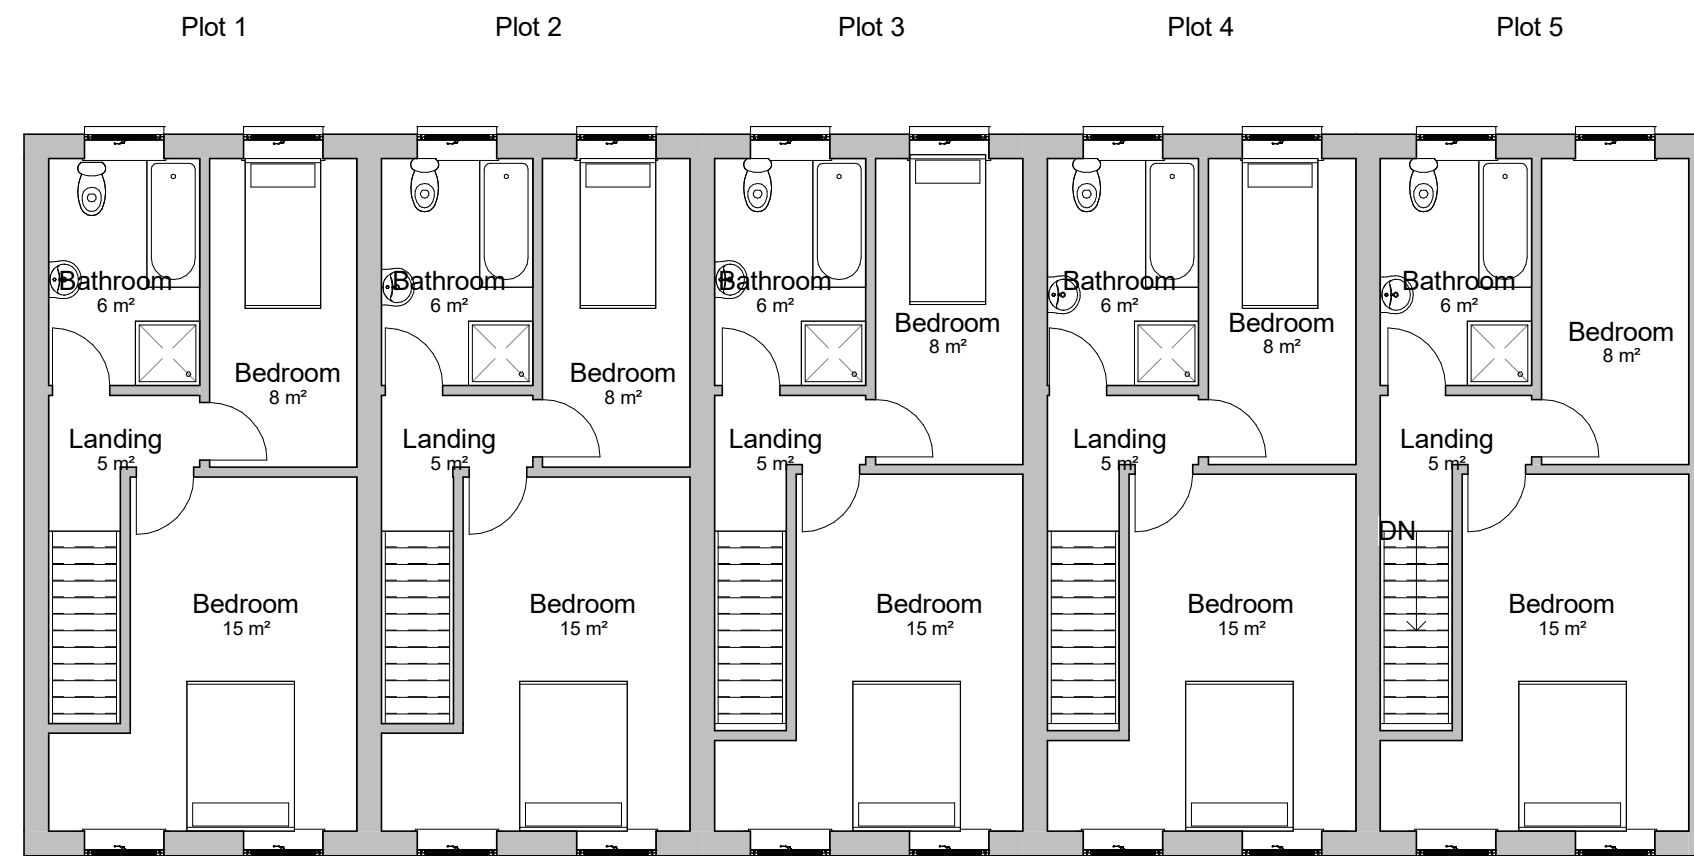

First Floor



INDIGO DESIGN (Part of 3dcadwales Ltd) 5 Ashlea Drive, Merthyr Tydfil, CF47 0NY Tele 01685 385746 Mob - 07940913216 Email: enquiries@indigo-3d-design.co.uk

This Drawing is Copyright, Dimensions to be checked on site and not scaled from this drawing



PURPOSE OF ISSUE
Planning Approval

DRWAING NUMBER
91028022-01

PROJECT
Five new Dwellings

SHEET
Plans and Elevations

Address
Brecon Road, Merthyr Tydfil

Checked by
JH


Drawn by
PH

Scale (@ A3)
1 : 100

Rev No	Description	Date
A	Issue	15/11/19
B	Scale bar added and boundary	20/11/19




Front Elevation

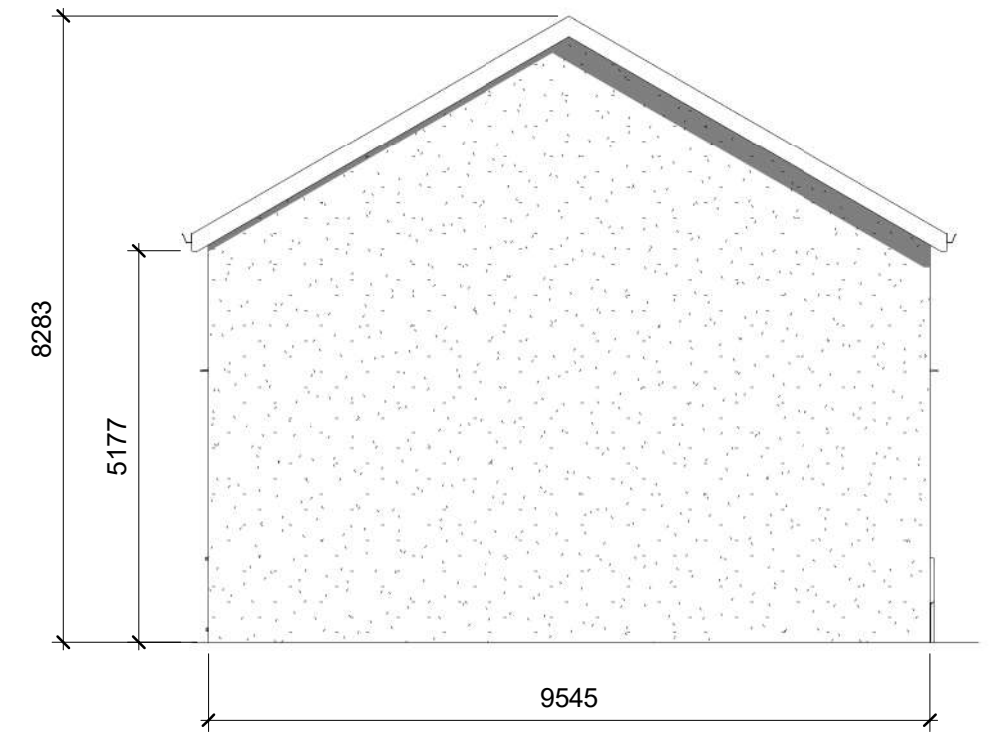

Side1 Elevation



Rear Elevation

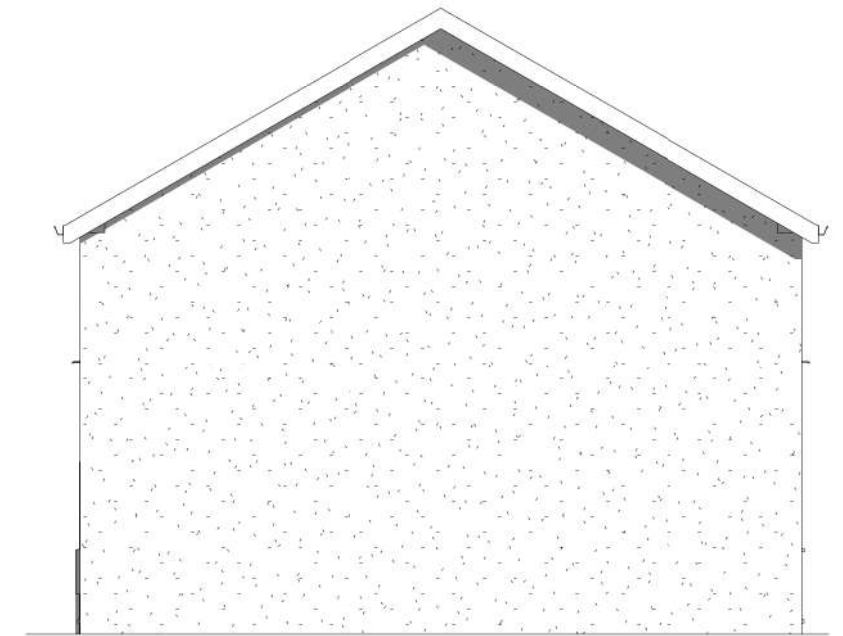

Side 2 Elevation

Proposed Element	Materials and finishes
Roof	Interlocking concrete tiles
Walls	Render
Doors	White PVCu
Windows	White PVCu
Fascias & Soffits	White PVCu
Gutters & downpipes	White PVCu
Boundary	Timber fence




PROJECT	Five new Dwellings	SHEET	Elevations
INDIGO DESIGN (Part of 3dcadwales Ltd) 5 Ashlea Drive, Merthyr Tydfil, CF47 0NY Tele 01685 385746 Mob - 07940913216 Email: enquiries@indigo-3d-design.co.uk	Address	Brecon Road, Merthyr Tydfil	


This Drawing is Copyright, Dimensions to be checked on site and not scaled from this drawing		Checked by	Drawn by	Scale (@ A3)
		JH	PH	1 : 100
		Rev No	Description	Date
PURPOSE OF ISSUE	DRWAING NUMBER			
Planning Approval	91028022-02			




Existing Site Plan

 

INDIGO DESIGN (Part of 3dcadwales Ltd) 5 Ashlea Drive, Merthyr Tydfil, CF47 0NY Tele 01685 385746 Mob - 07940913216 Email: enquiries@indigo-3d-design.co.uk																	
This Drawing is Copyright, Dimensions to be checked on site and not scaled from this drawing	 Indigo 3d Design																
PURPOSE OF ISSUE Planning Approval	DRWAING NUMBER 91028022-03																
PROJECT Five new Dwellings																	
SHEET Existing Site Plans																	
Address Brecon Road, Merthyr Tydfil																	
Checked by JH	Drawn by PH	Scale (@ A3) 1 : 200															
<table><tr><td>Rev No</td><td>Description</td><td>Date</td></tr><tr><td>A</td><td>Issue</td><td>15/11/19</td></tr><tr><td>B</td><td>Scale bar added and boundary</td><td>20/11/19</td></tr><tr><td></td><td></td><td></td></tr><tr><td></td><td></td><td></td></tr></table>			Rev No	Description	Date	A	Issue	15/11/19	B	Scale bar added and boundary	20/11/19						
Rev No	Description	Date															
A	Issue	15/11/19															
B	Scale bar added and boundary	20/11/19															

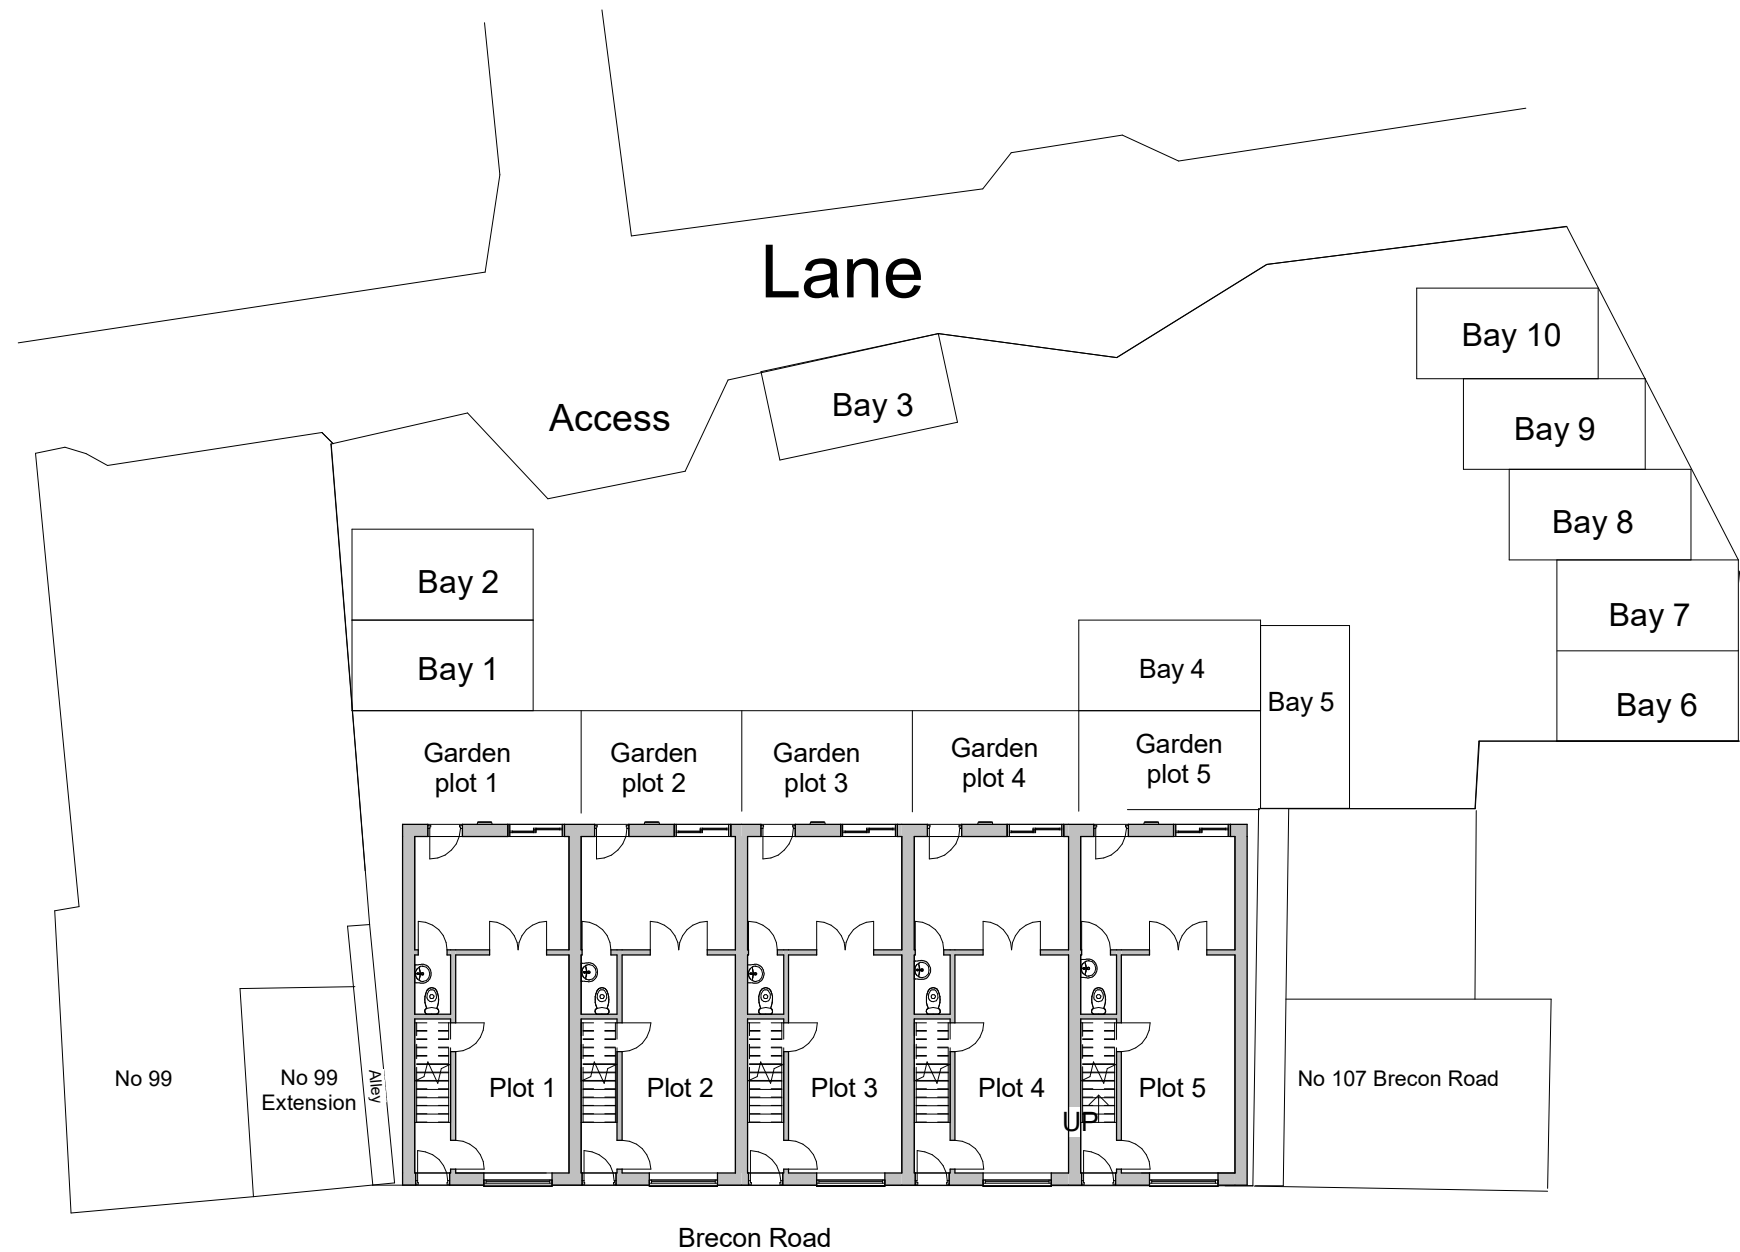

Proposed Site Plan

 

INDIGO DESIGN (Part of 3dcadwales Ltd) 5 Ashlea Drive, Merthyr Tydfil, CF47 0NY Tele 01685 385746 Mob - 07940913216 Email: enquiries@indigo-3d-design.co.uk		
This Drawing is Copyright, Dimensions to be checked on site and not scaled from this drawing		 Indigo 3d Design
PURPOSE OF ISSUE Planning Approval	DRWAING NUMBER 91028022-04	
PROJECT Five new Dwellings		
SHEET Proposed Site Plans		
Address Brecon Road, Merthyr Tydfil		
Checked by JH	Drawn by PH	Scale (@ A3) 1 : 200
Rev No	Description	Date
A	Issue	15/11/19