


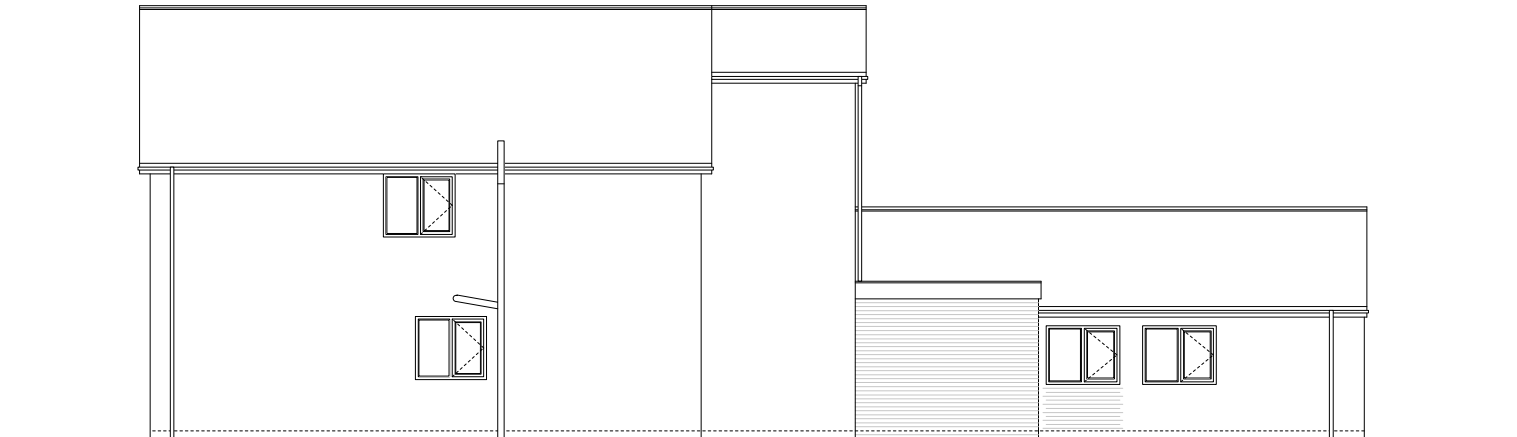


PROPOSED SIDE ELEVATION
Scale 1:50



PROPOSED REAR ELEVATION
Scale 1:50



PROPOSED FRONT ELEVATION
Scale 1:50

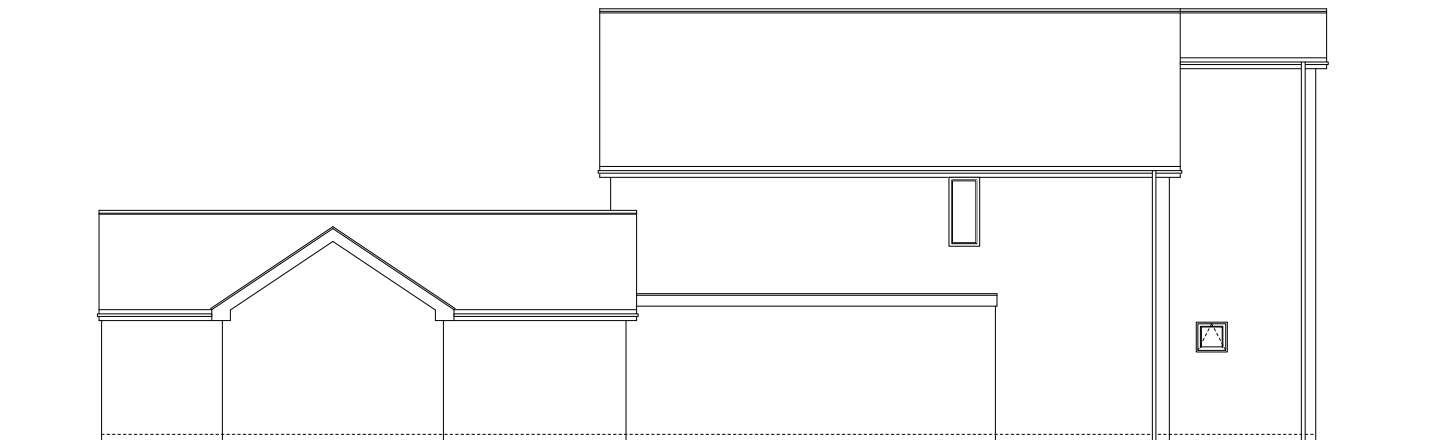

PROPOSED SIDE ELEVATION
Scale 1:50

SPECTOR DESIGN
ARCHITECTURE AND SURVEYING
E: Lee@Spectordesign.co.uk
M: 07881923447 T: 01902 404910

Rev	Date	Comments	Rev	Ch

Project Address
8a THE GROVE, MERTHYR TYDFIL, CF47 8YR

Drawing Title
PROPOSED ELEVATIONS

Client Name/Organisation
KEYS GROUP

Drawing Number
1817 - 04

Scale
1:50 @ A1

Original Paper Size
A1 Landscape