




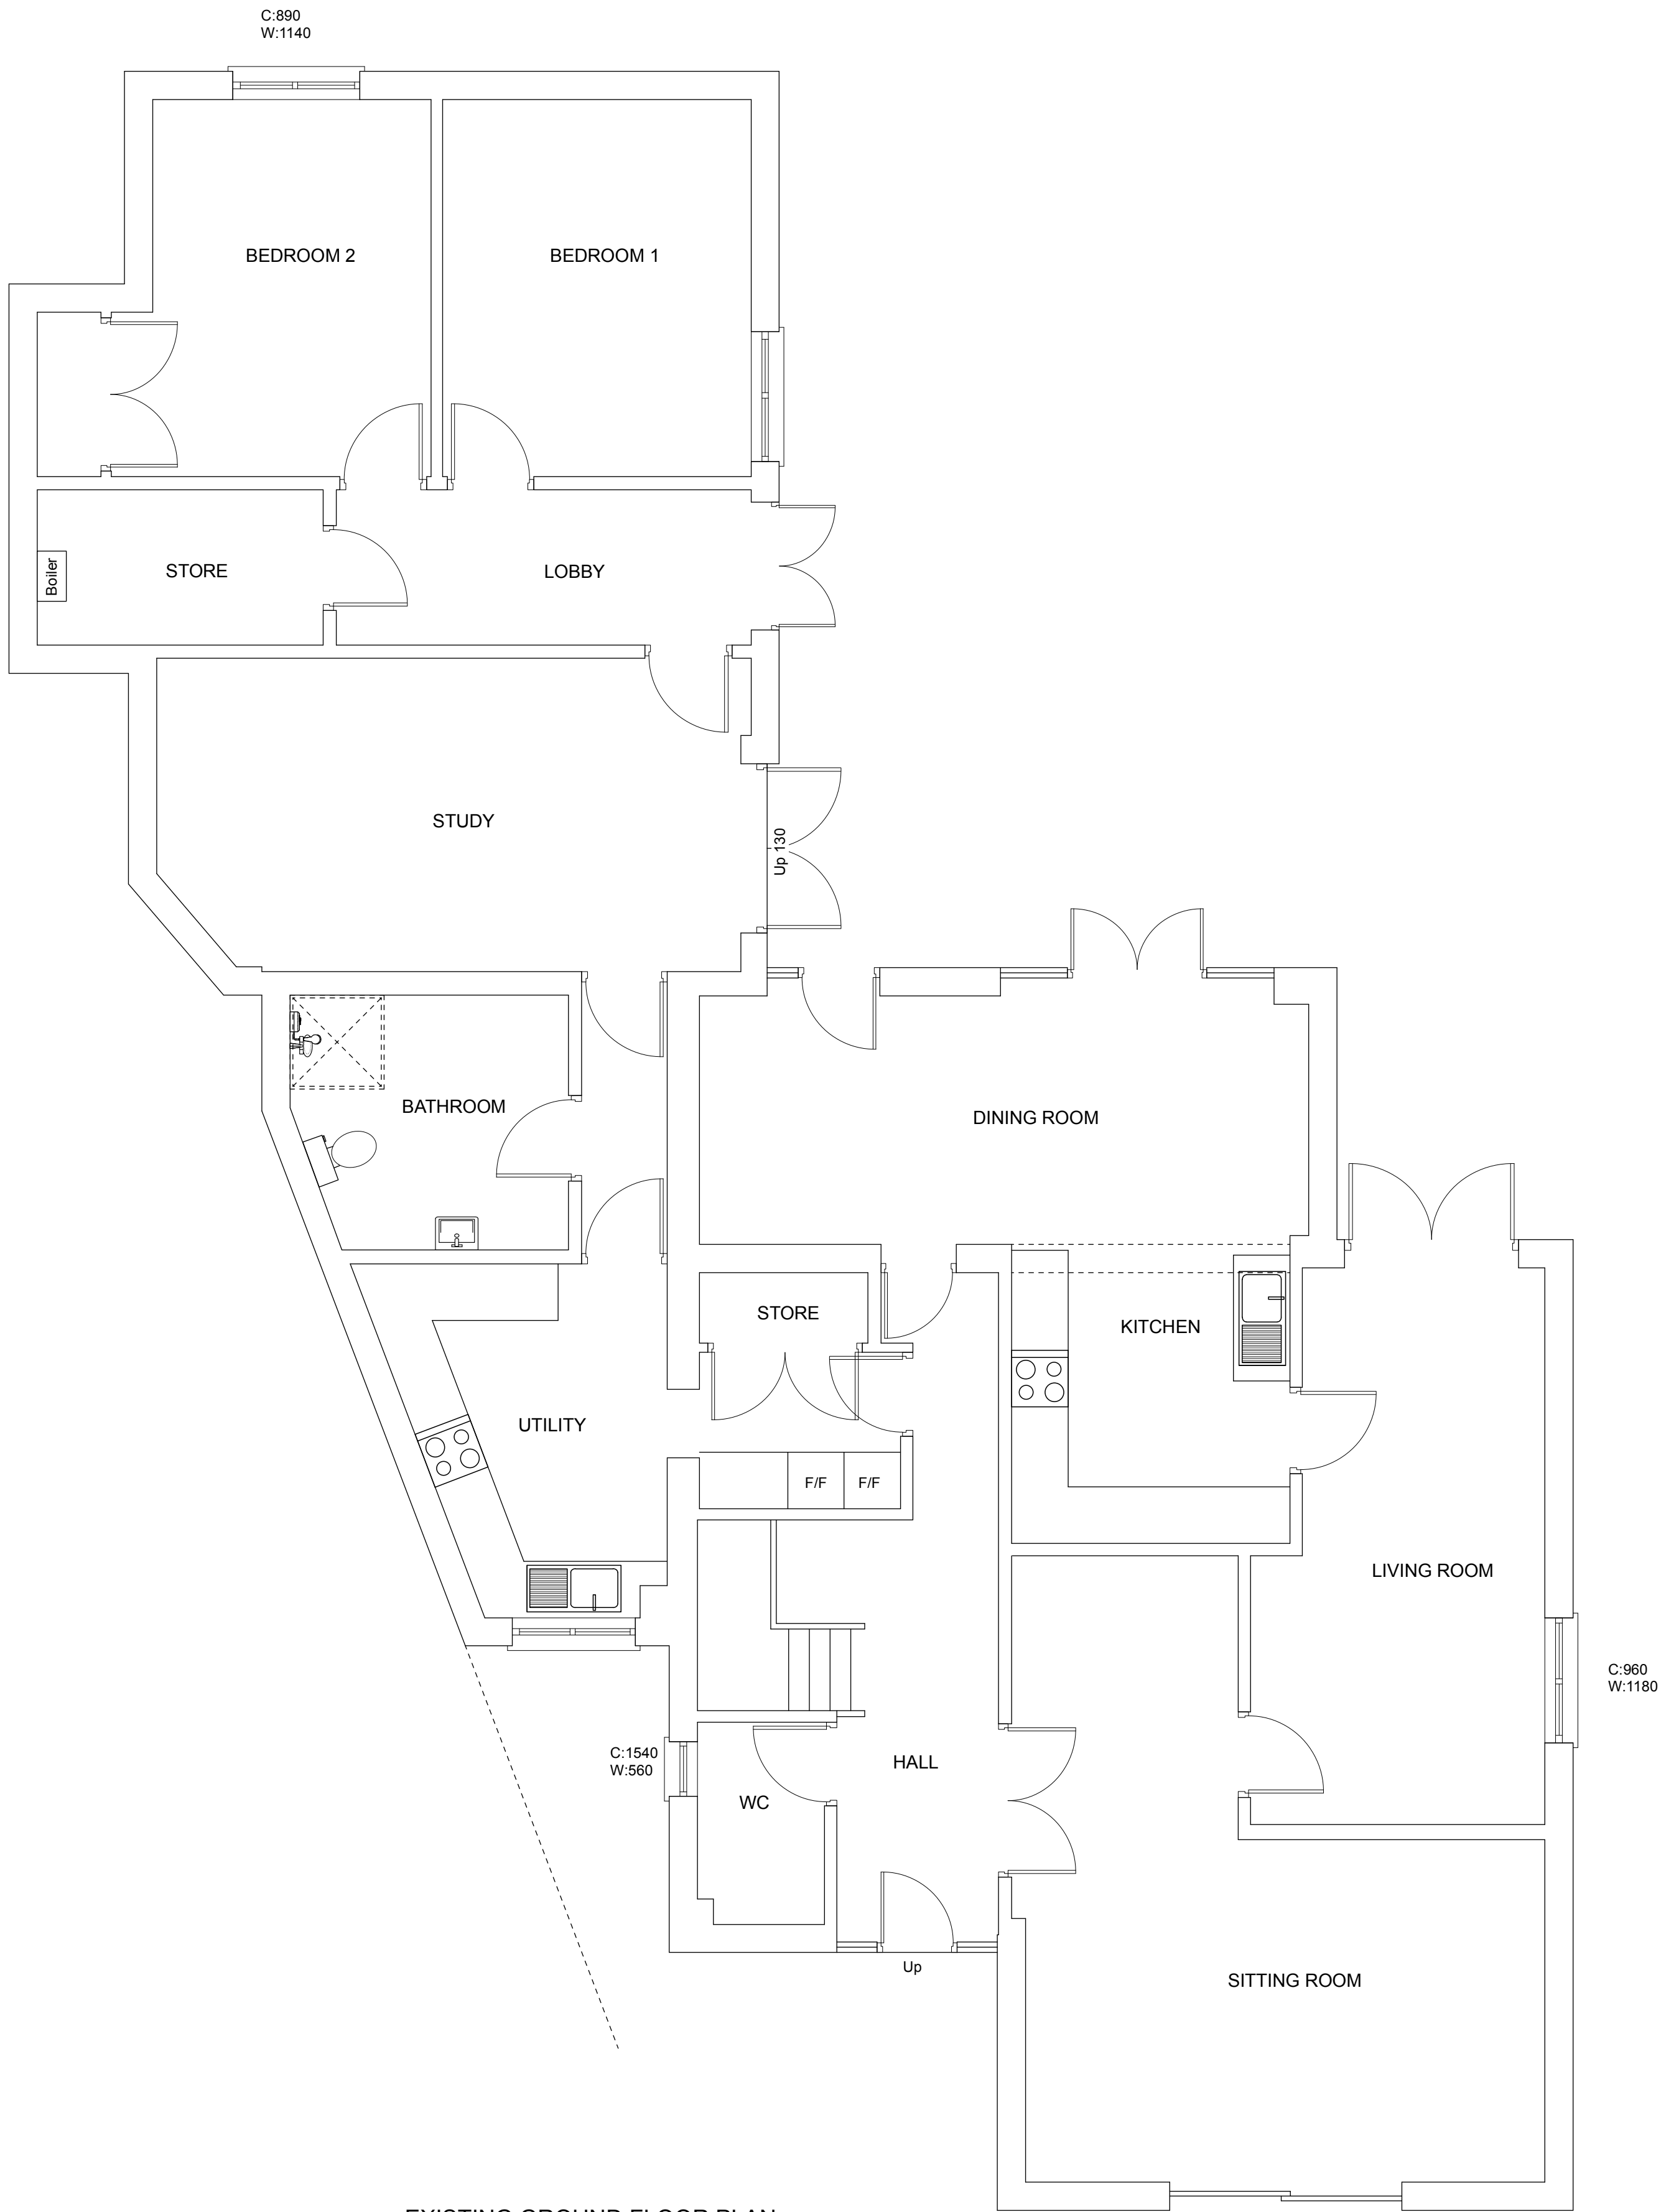



EXISTING GROUND FLOOR PLAN
Scale 1:50

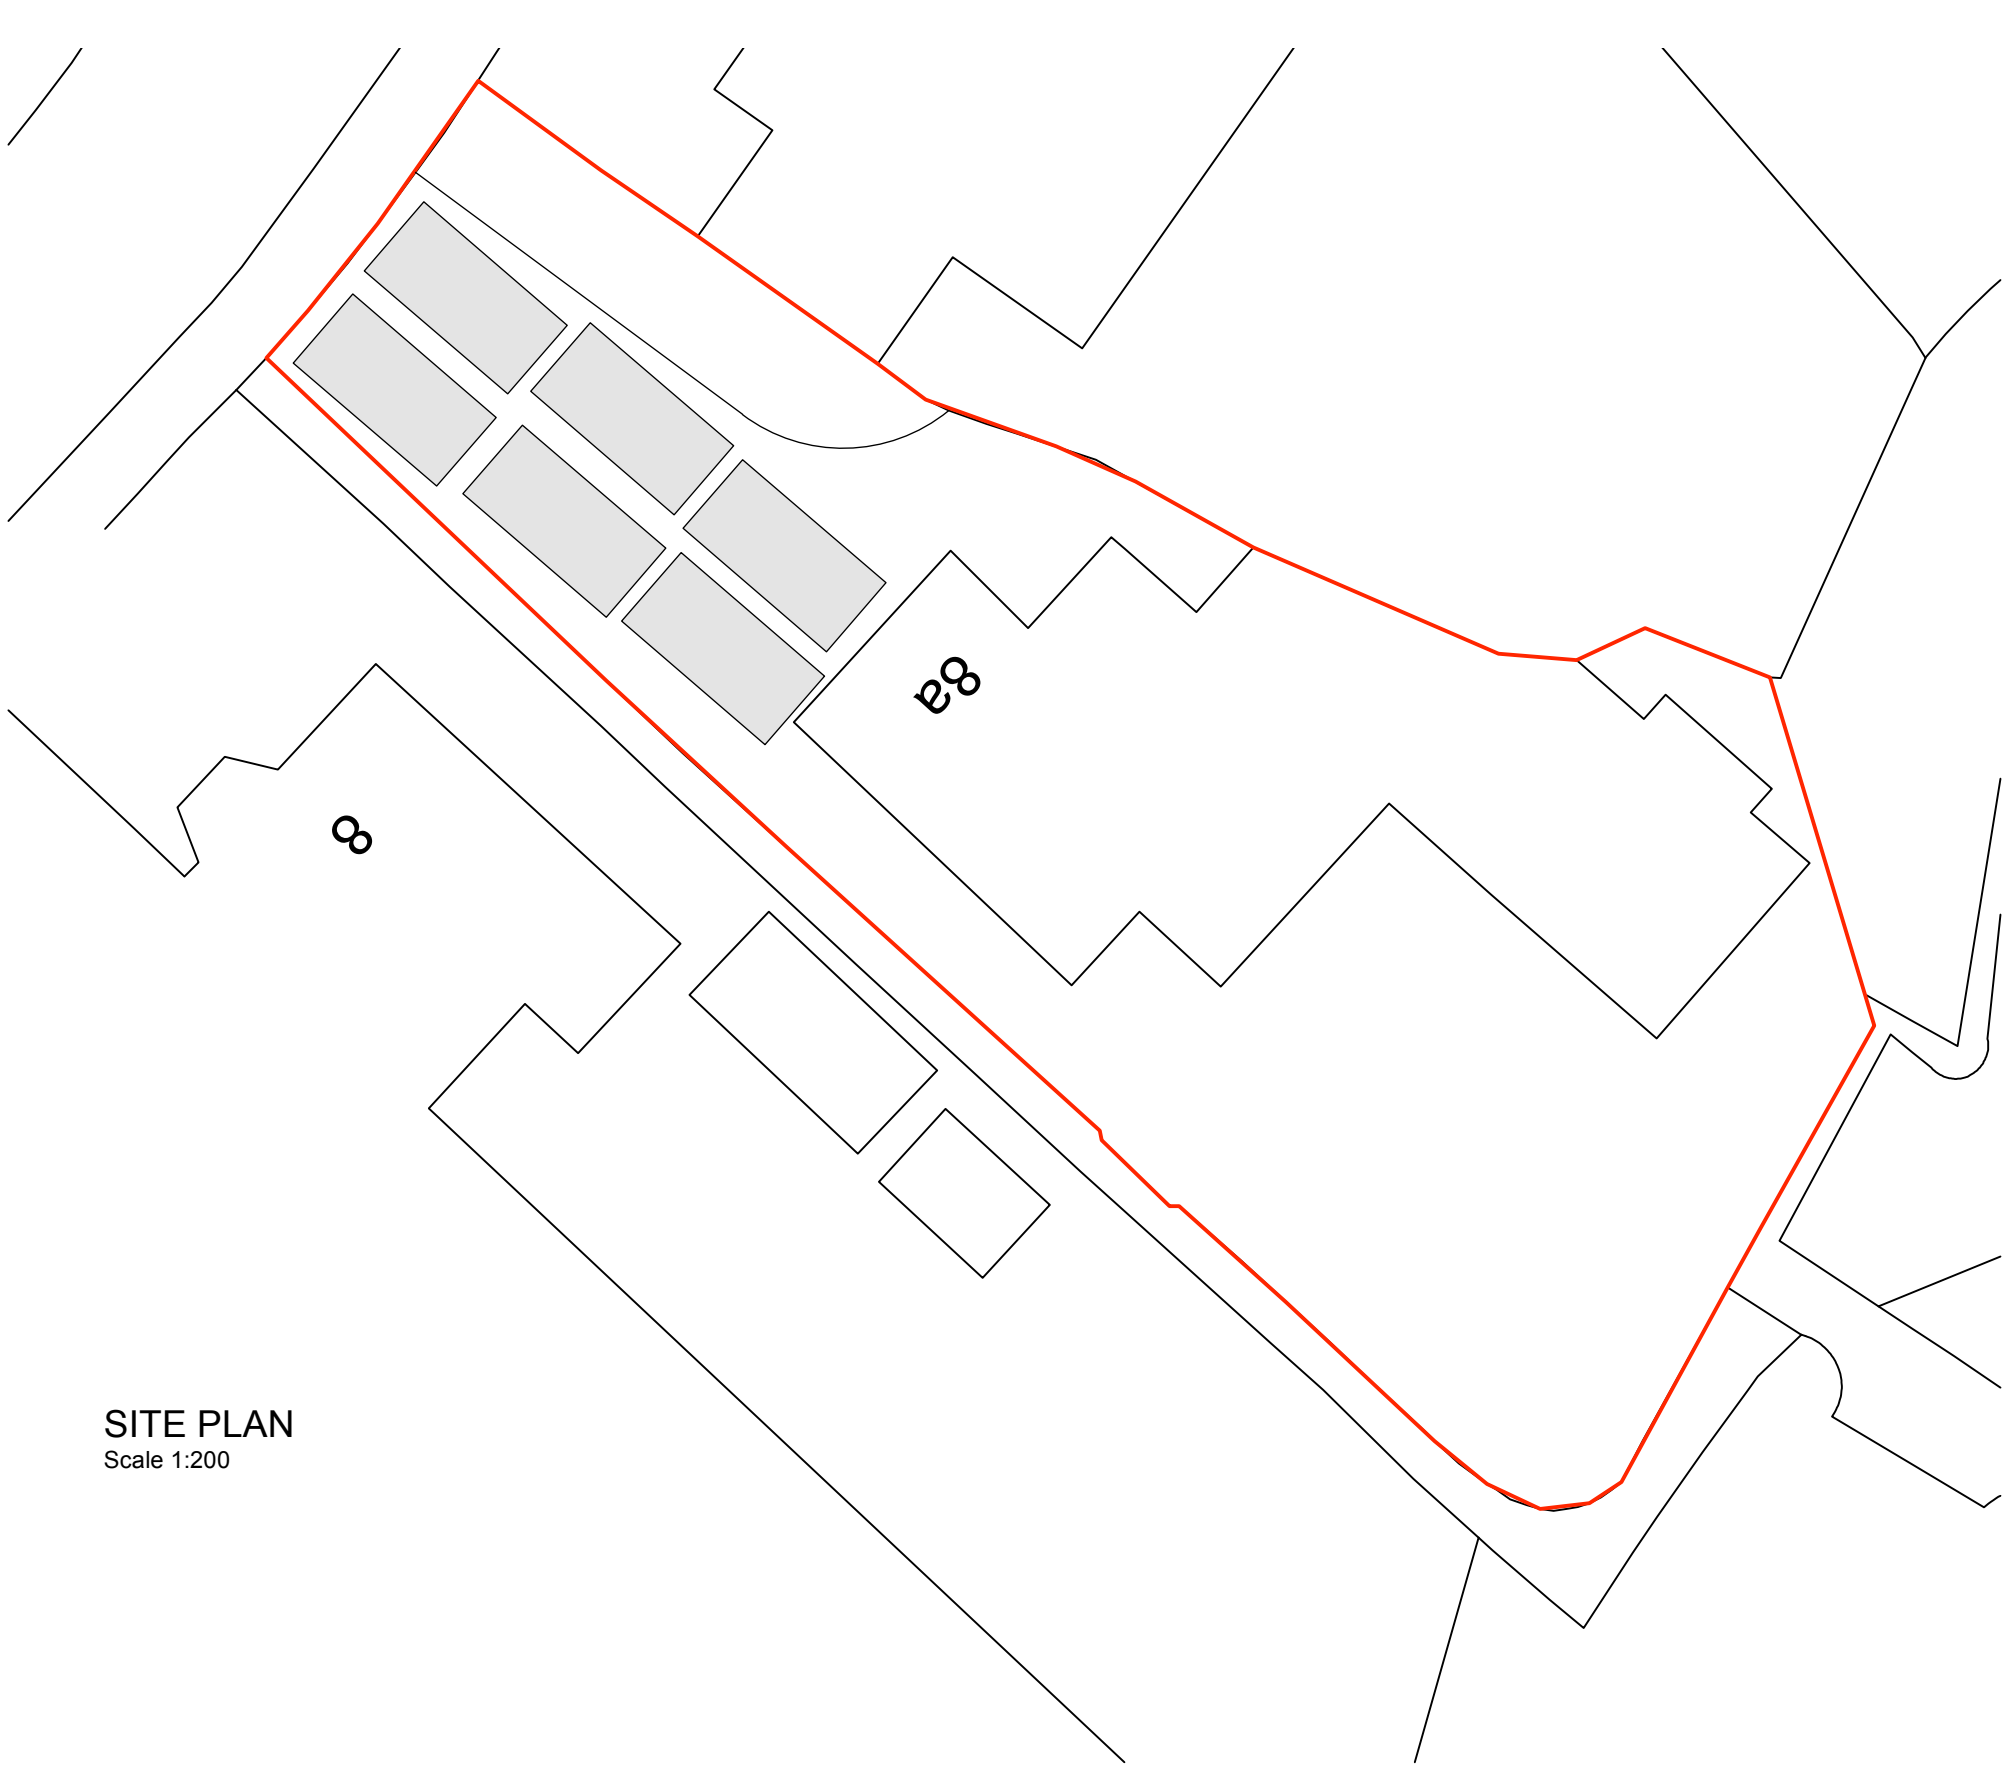

SITE PLAN
Scale 1:200

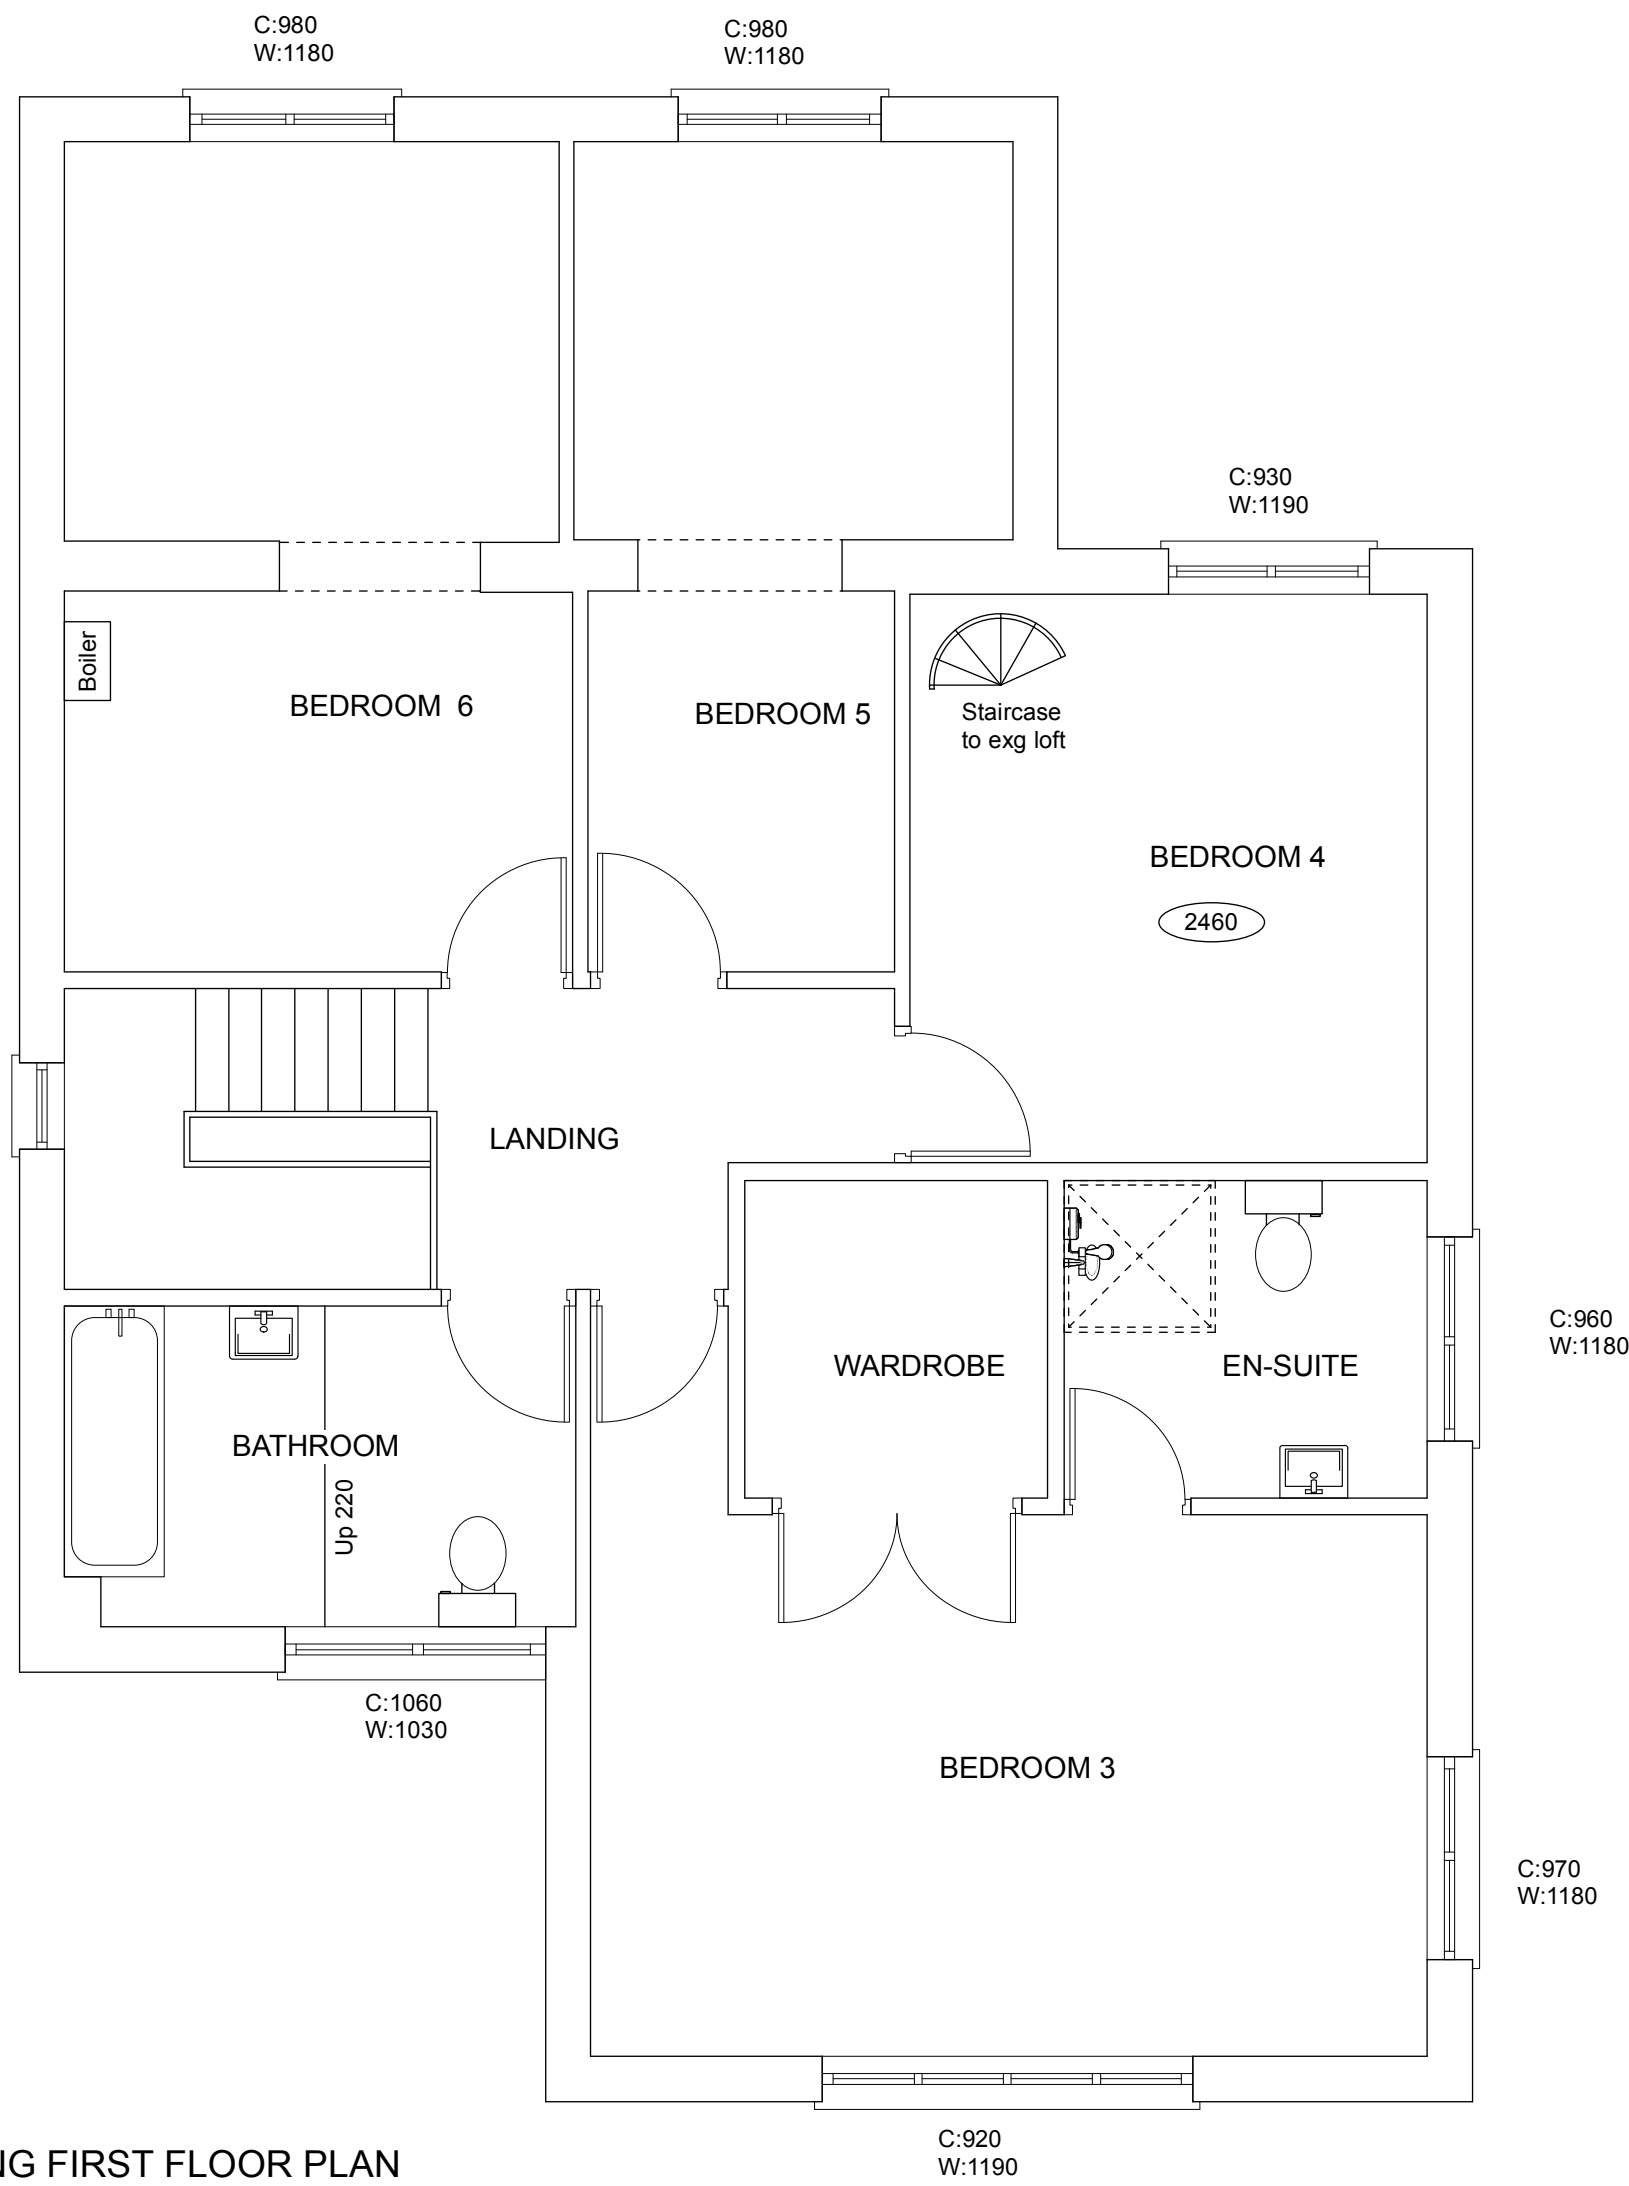

EXISTING FIRST FLOOR PLAN
Scale 1:50

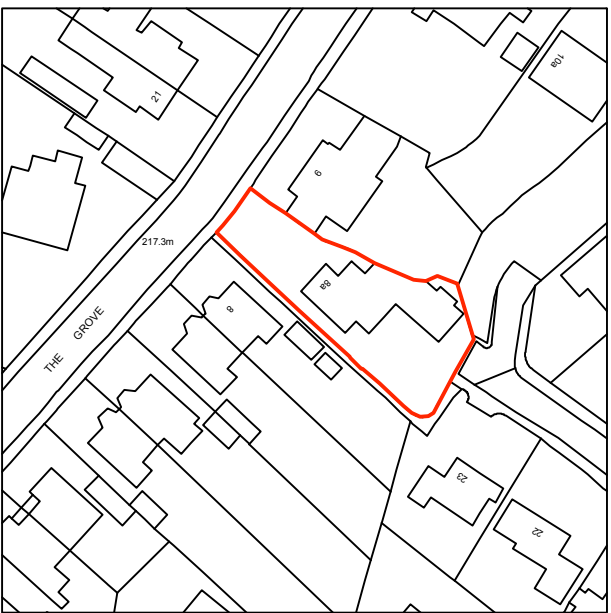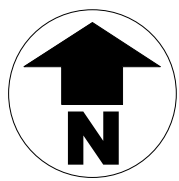

OS MAP
Scale 1:1250



E: Lee@Spectordesign.co.uk
M: 07881923447 T: 01902 404910

Rev	Date	Comments	Rev	Ch
-----	------	----------	-----	----

Project Address
8a THE GROVE, MERTHYR TYDFIL, CF47 8YR


Drawing Title
EXISTING LAYOUT

Client Name/Organisation
KEYS GROUP

Scales
1:50 @ A1

Drawing Number
1817 - 01

Original Paper Size
A1 Landscape

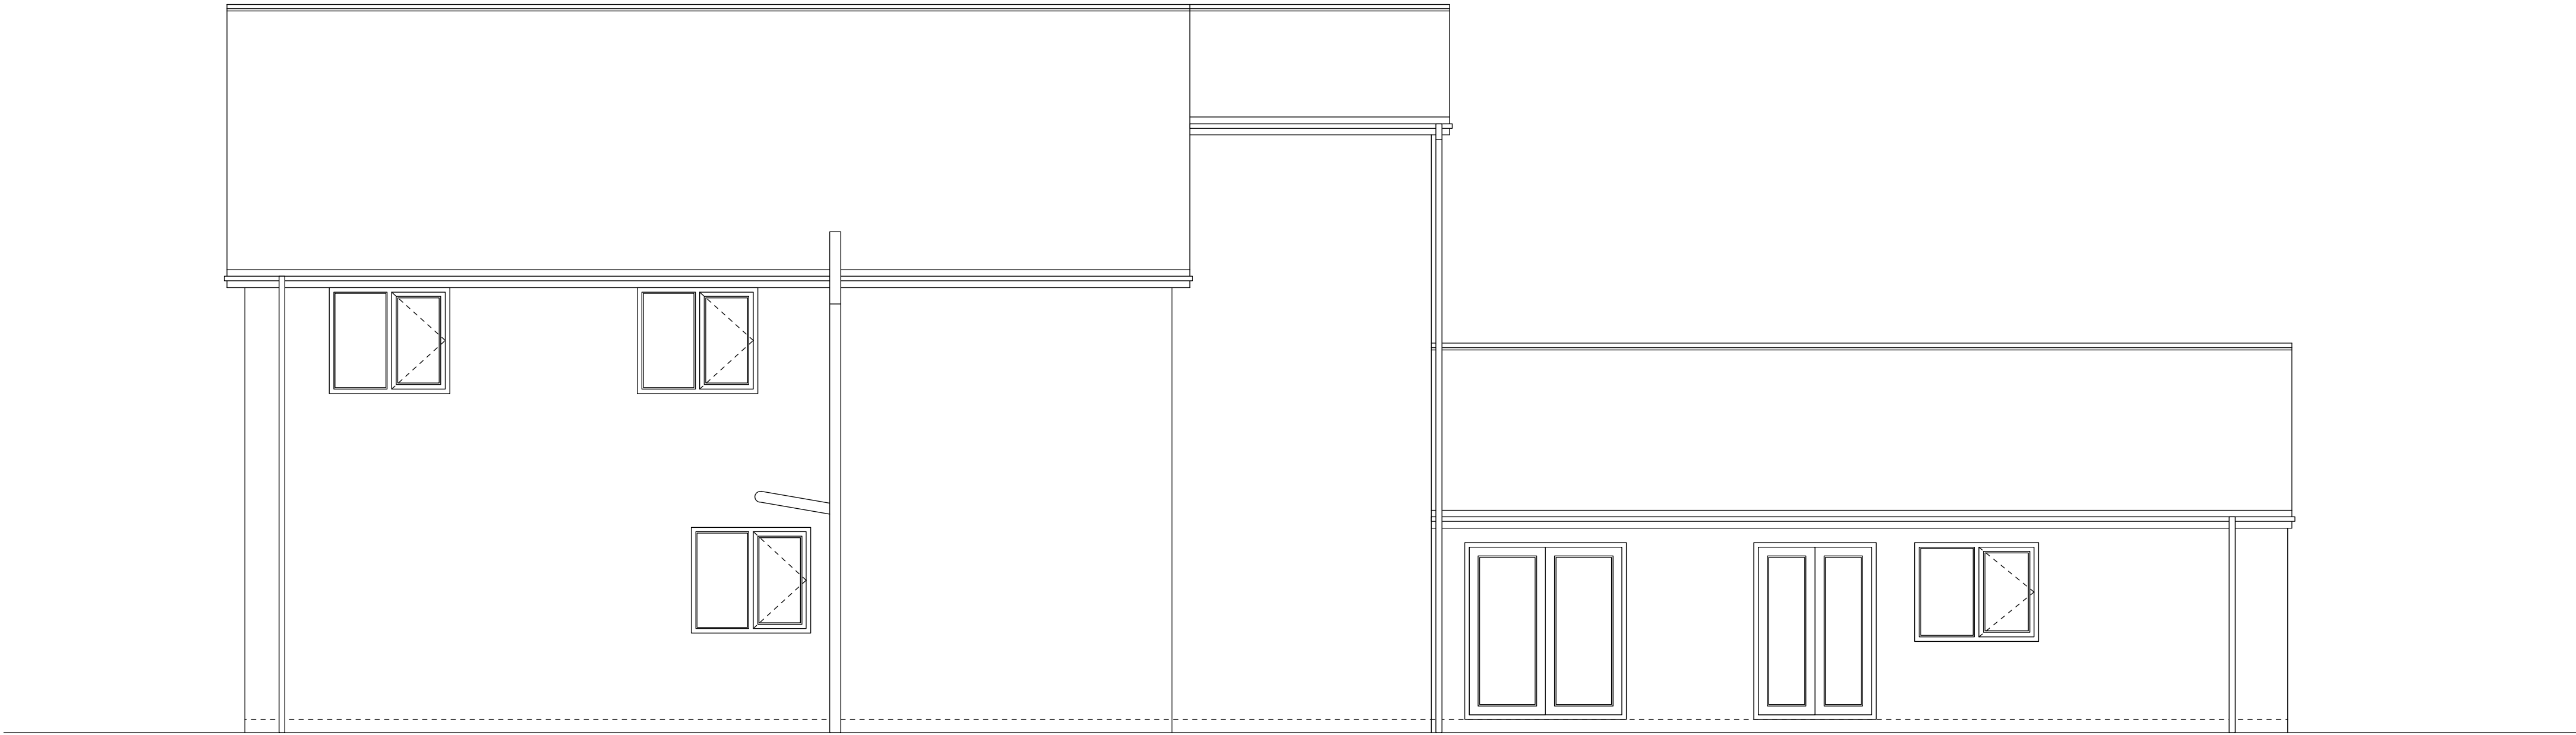


EXISTING SIDE ELEVATION
Scale 1:50



EXISTING REAR ELEVATION
Scale 1:50



EXISTING FRONT ELEVATION
Scale 1:50

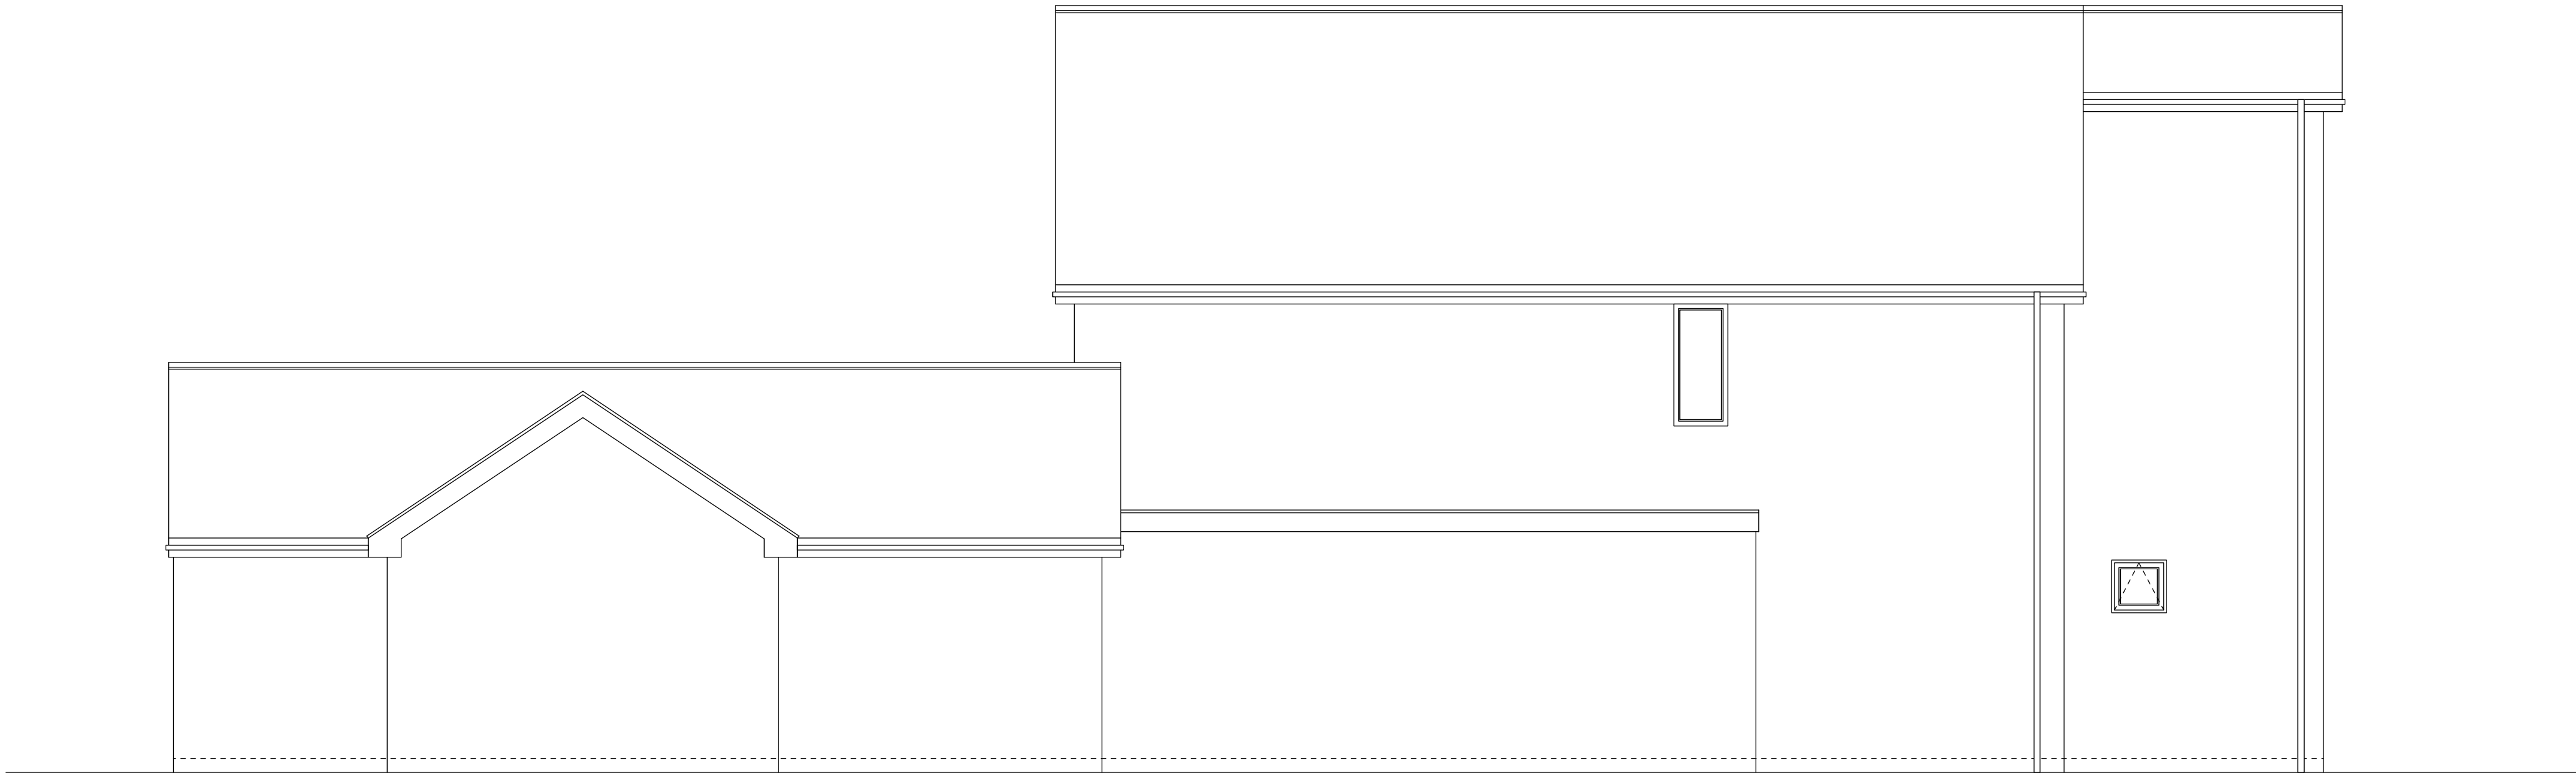

EXISTING SIDE ELEVATION
Scale 1:50



E: Lee@Spectordesign.co.uk
M: 07881923447 T: 01902 404910

Rev	Date	Comments	Rev	Ch
-----	------	----------	-----	----

Project Address
8a THE GROVE, MERTHYR TYDFIL, CF47 8YR

Drawing Title
EXISTING ELEVATIONS

Client Name/Organisation KEYS GROUP	Scales 1:50 @ A1
--	---------------------

Drawing Number 1817 - 02	Original Paper Size A1 Landscape
-----------------------------	-------------------------------------