


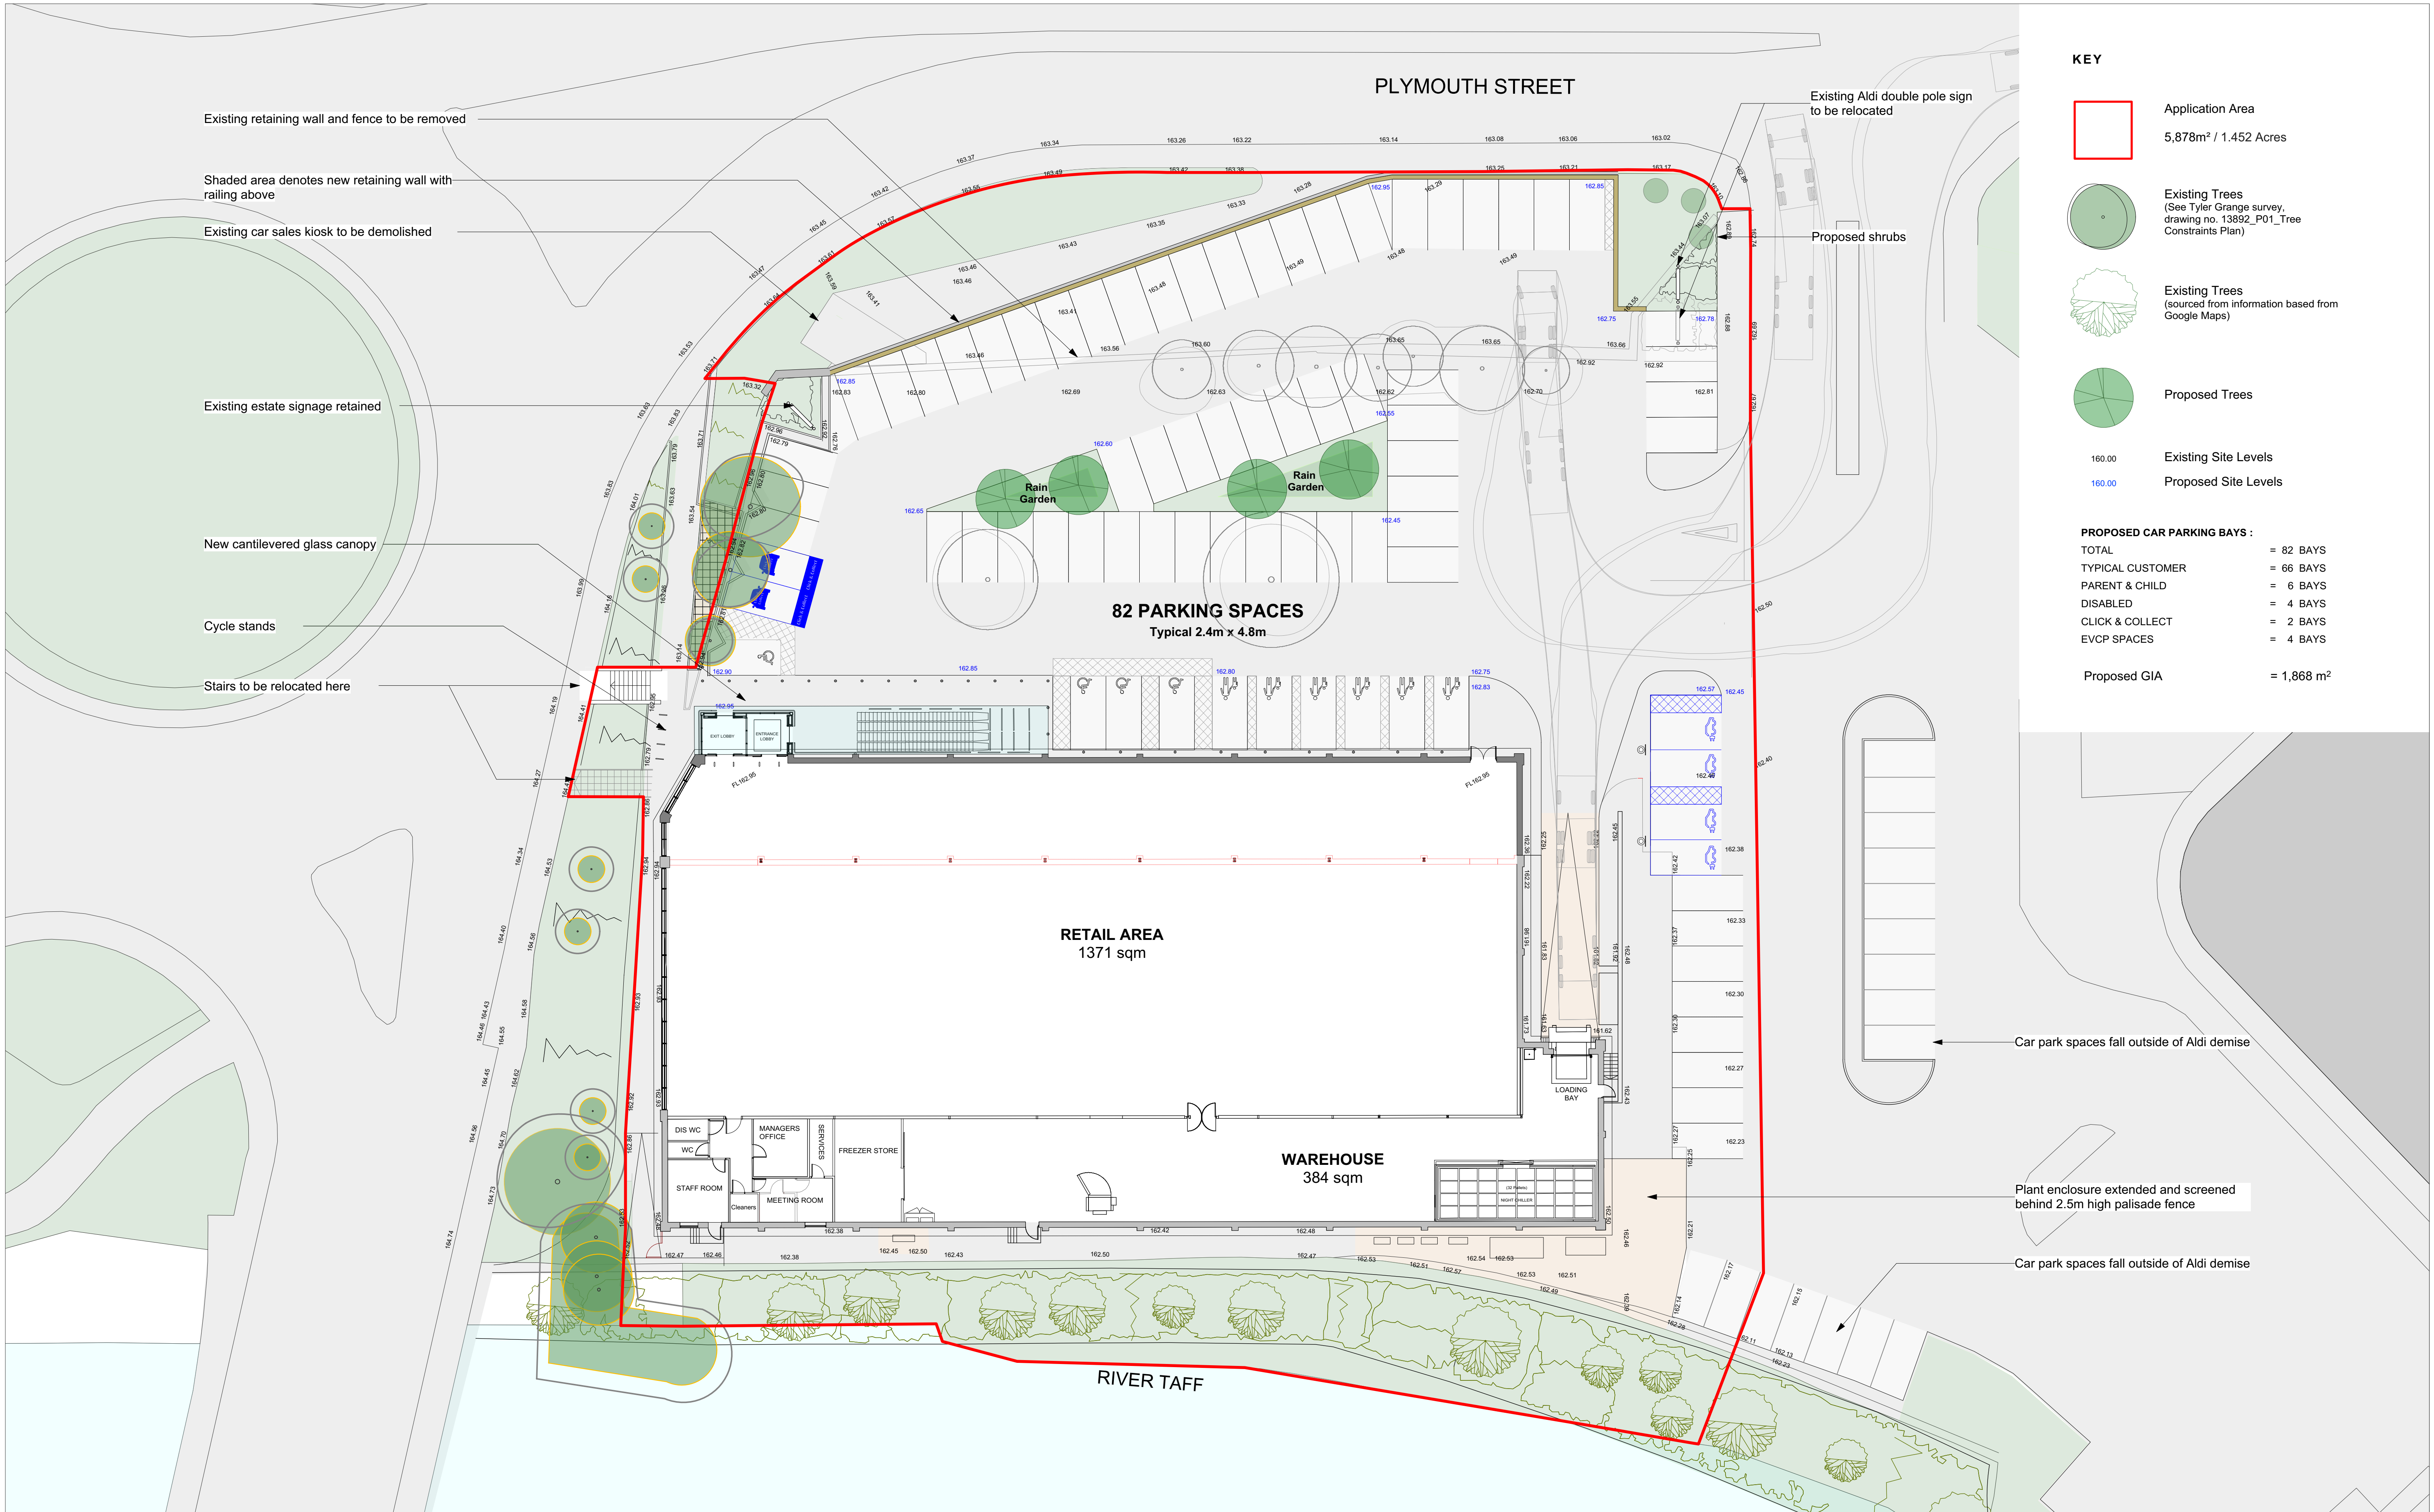

KEY

- Application Area
5,878m² / 1.452 Acres
- Existing Trees
(See Tyler Grange survey, drawing no. 13892_P01_Tree Constraints Plan)
- Existing Trees
(sourced from information based from Google Maps)
- Proposed Trees
- Existing Site Levels
160.00
- Proposed Site Levels
160.00

PROPOSED CAR PARKING BAYS :

TOTAL	= 82 BAYS
TYPICAL CUSTOMER	= 66 BAYS
PARENT & CHILD	= 6 BAYS
DISABLED	= 4 BAYS
CLICK & COLLECT	= 2 BAYS
EVCP SPACES	= 4 BAYS

Proposed GIA = 1,868 m²



Kendall Kingscott

Chartered Architects
Chartered Building Surveyors
Interior Designers
CDM Services

Glentworth Court, Lime Kiln Close
Stoke Gifford, Bristol BS34 8SR
+44 (0)117 931 2062
www.kendallkingscott.co.uk

Project
Plymouth St, Merthyr Tydfil
Store Extension

Client
Aldi Stores Ltd

Scale
1:200

Paper Size
A1

Filename
Merthyr Extension.vwx

© Copyright
Do not scale this drawing

P3	17/06/21	JS	GS	External plant equipment shown to rear of store.
P2	18/05/21	JS	GS	Amendment to red line site boundary.
Rev	Date	By	Ap	Note

Drawing Title
Proposed Site Plan

Project Number	Drawing Number	Revision
170629-1504	P3	

Date	Drawn	Checked	Status
09/03/21	KH	JS	PLANNING

Check all dimensions and levels on site

Only to be used on the file for which designed. The electronic transmission of design information contained in this drawing is carried out entirely at the User's risk and Kendall Kingscott Ltd. shall have no liability for any errors or inaccuracies which may arise from the use of this information. The reproduction of amended or updated information from the user design information by the User is entirely the responsibility of the User and Kendall Kingscott Ltd. shall have no responsibility in respect thereof.