



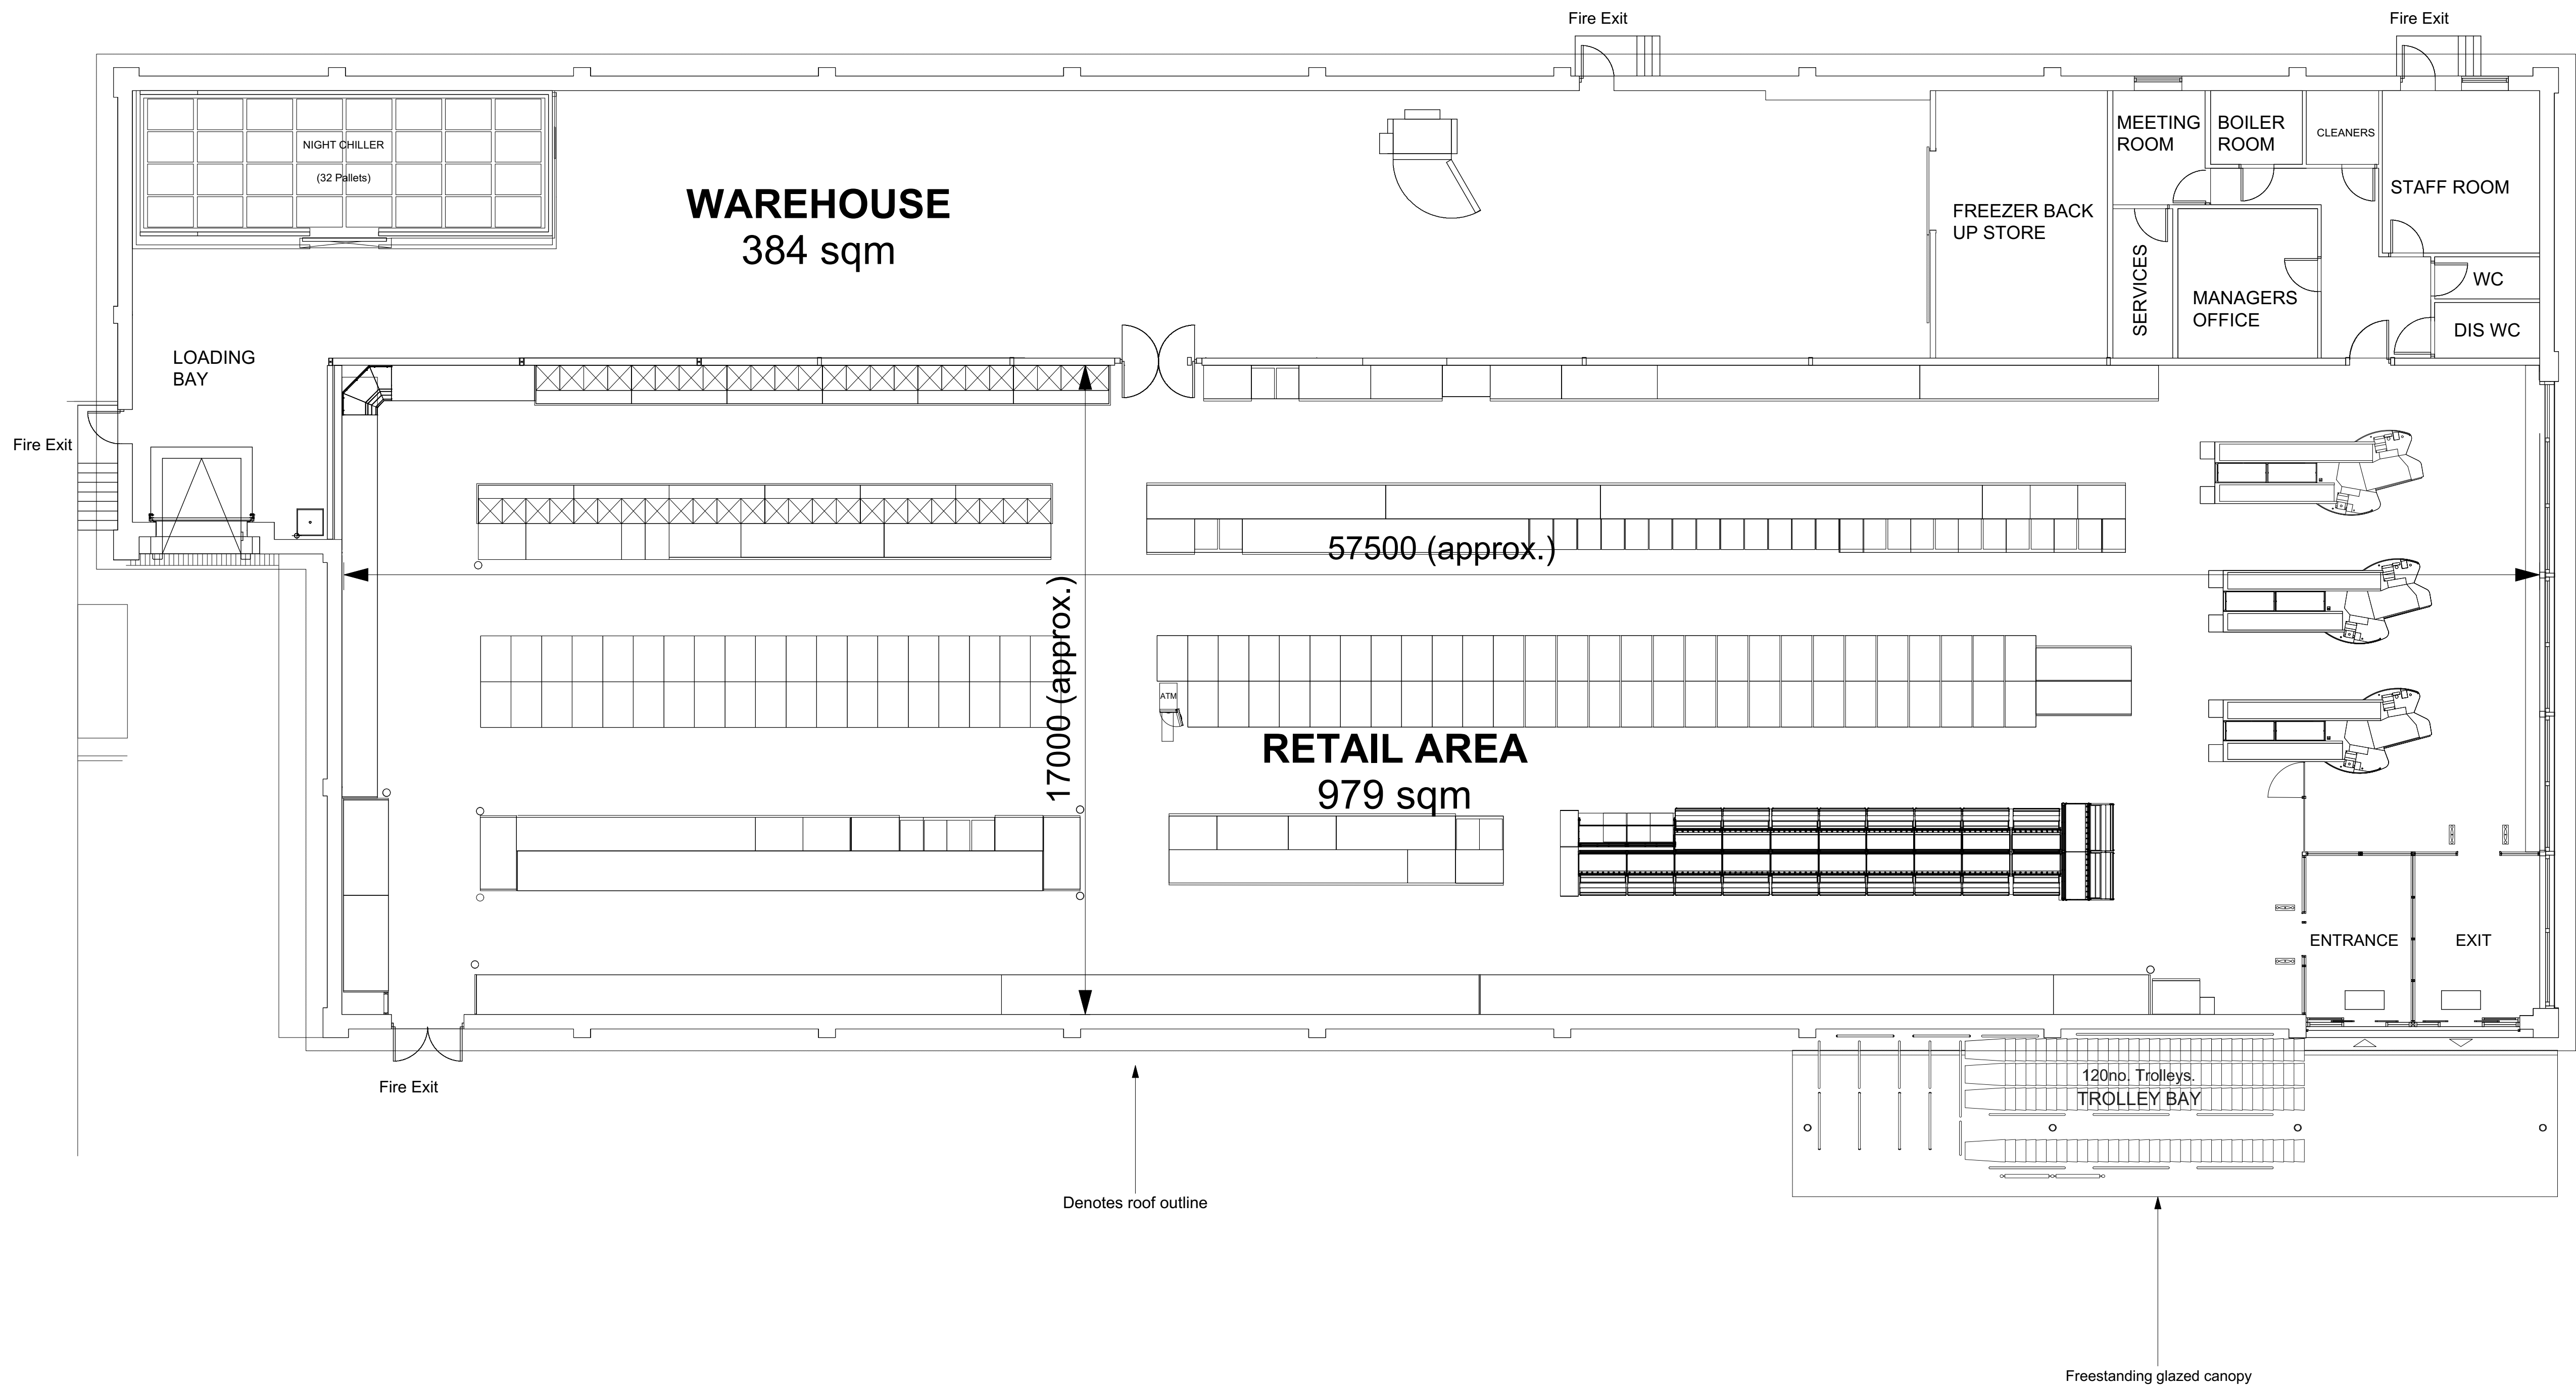

Proposed Store GEA	-	1,526 Sqm
Proposed Store GIA	-	1,455 Sqm

REFER TO DRG 170629-1100 FOR EXISTING SITE PLAN

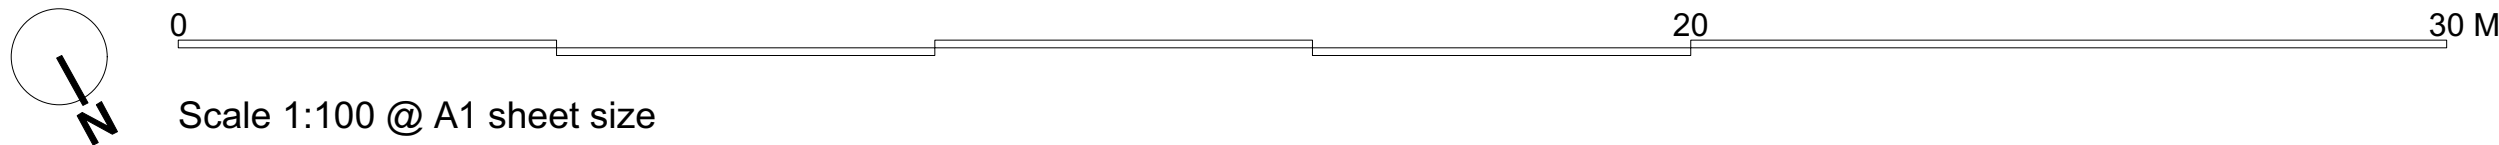



Chartered Architects
Chartered Building Surveyors
Interior Designers
CDM Services

Glentworth Court, Lime Kiln Close
Stoke Gifford, Bristol BS34 8SR
+44 (0)117 931 2062
www.kendallkingscott.co.uk

Project
Plymouth St, Merthyr Tydfil
Store Extension

Client
Aldi Stores Ltd

Scale
1:100

Paper Size
A1

Filename
Merthyr Extension.vwx

© Copyright
Do not scale this drawing

P2	18/05/21	JS	GS	Canopy note corrected
P1	09/03/2021	KH	JS	First issue
Rev	Date	By	Ap	Note

Drawing Title
Existing Floor Plan

Project Number	Drawing Number	Revision
170629-1501	P2	

Date	Drawn	Checked	Status
09/03/21	KH	JS	PLANNING

Check all dimensions and levels on site

Only to be used on the site for which designed. The electronic transmission of design information contained in this drawing is carried out entirely at the User's risk and Kendall Kingscott Ltd. will have no liability for any errors or inaccuracies arising therefrom. The production of amended or updated information from the said design information by the User is entirely the responsibility of the User and Kendall Kingscott Ltd. shall have no responsibility in respect thereof whatsoever.