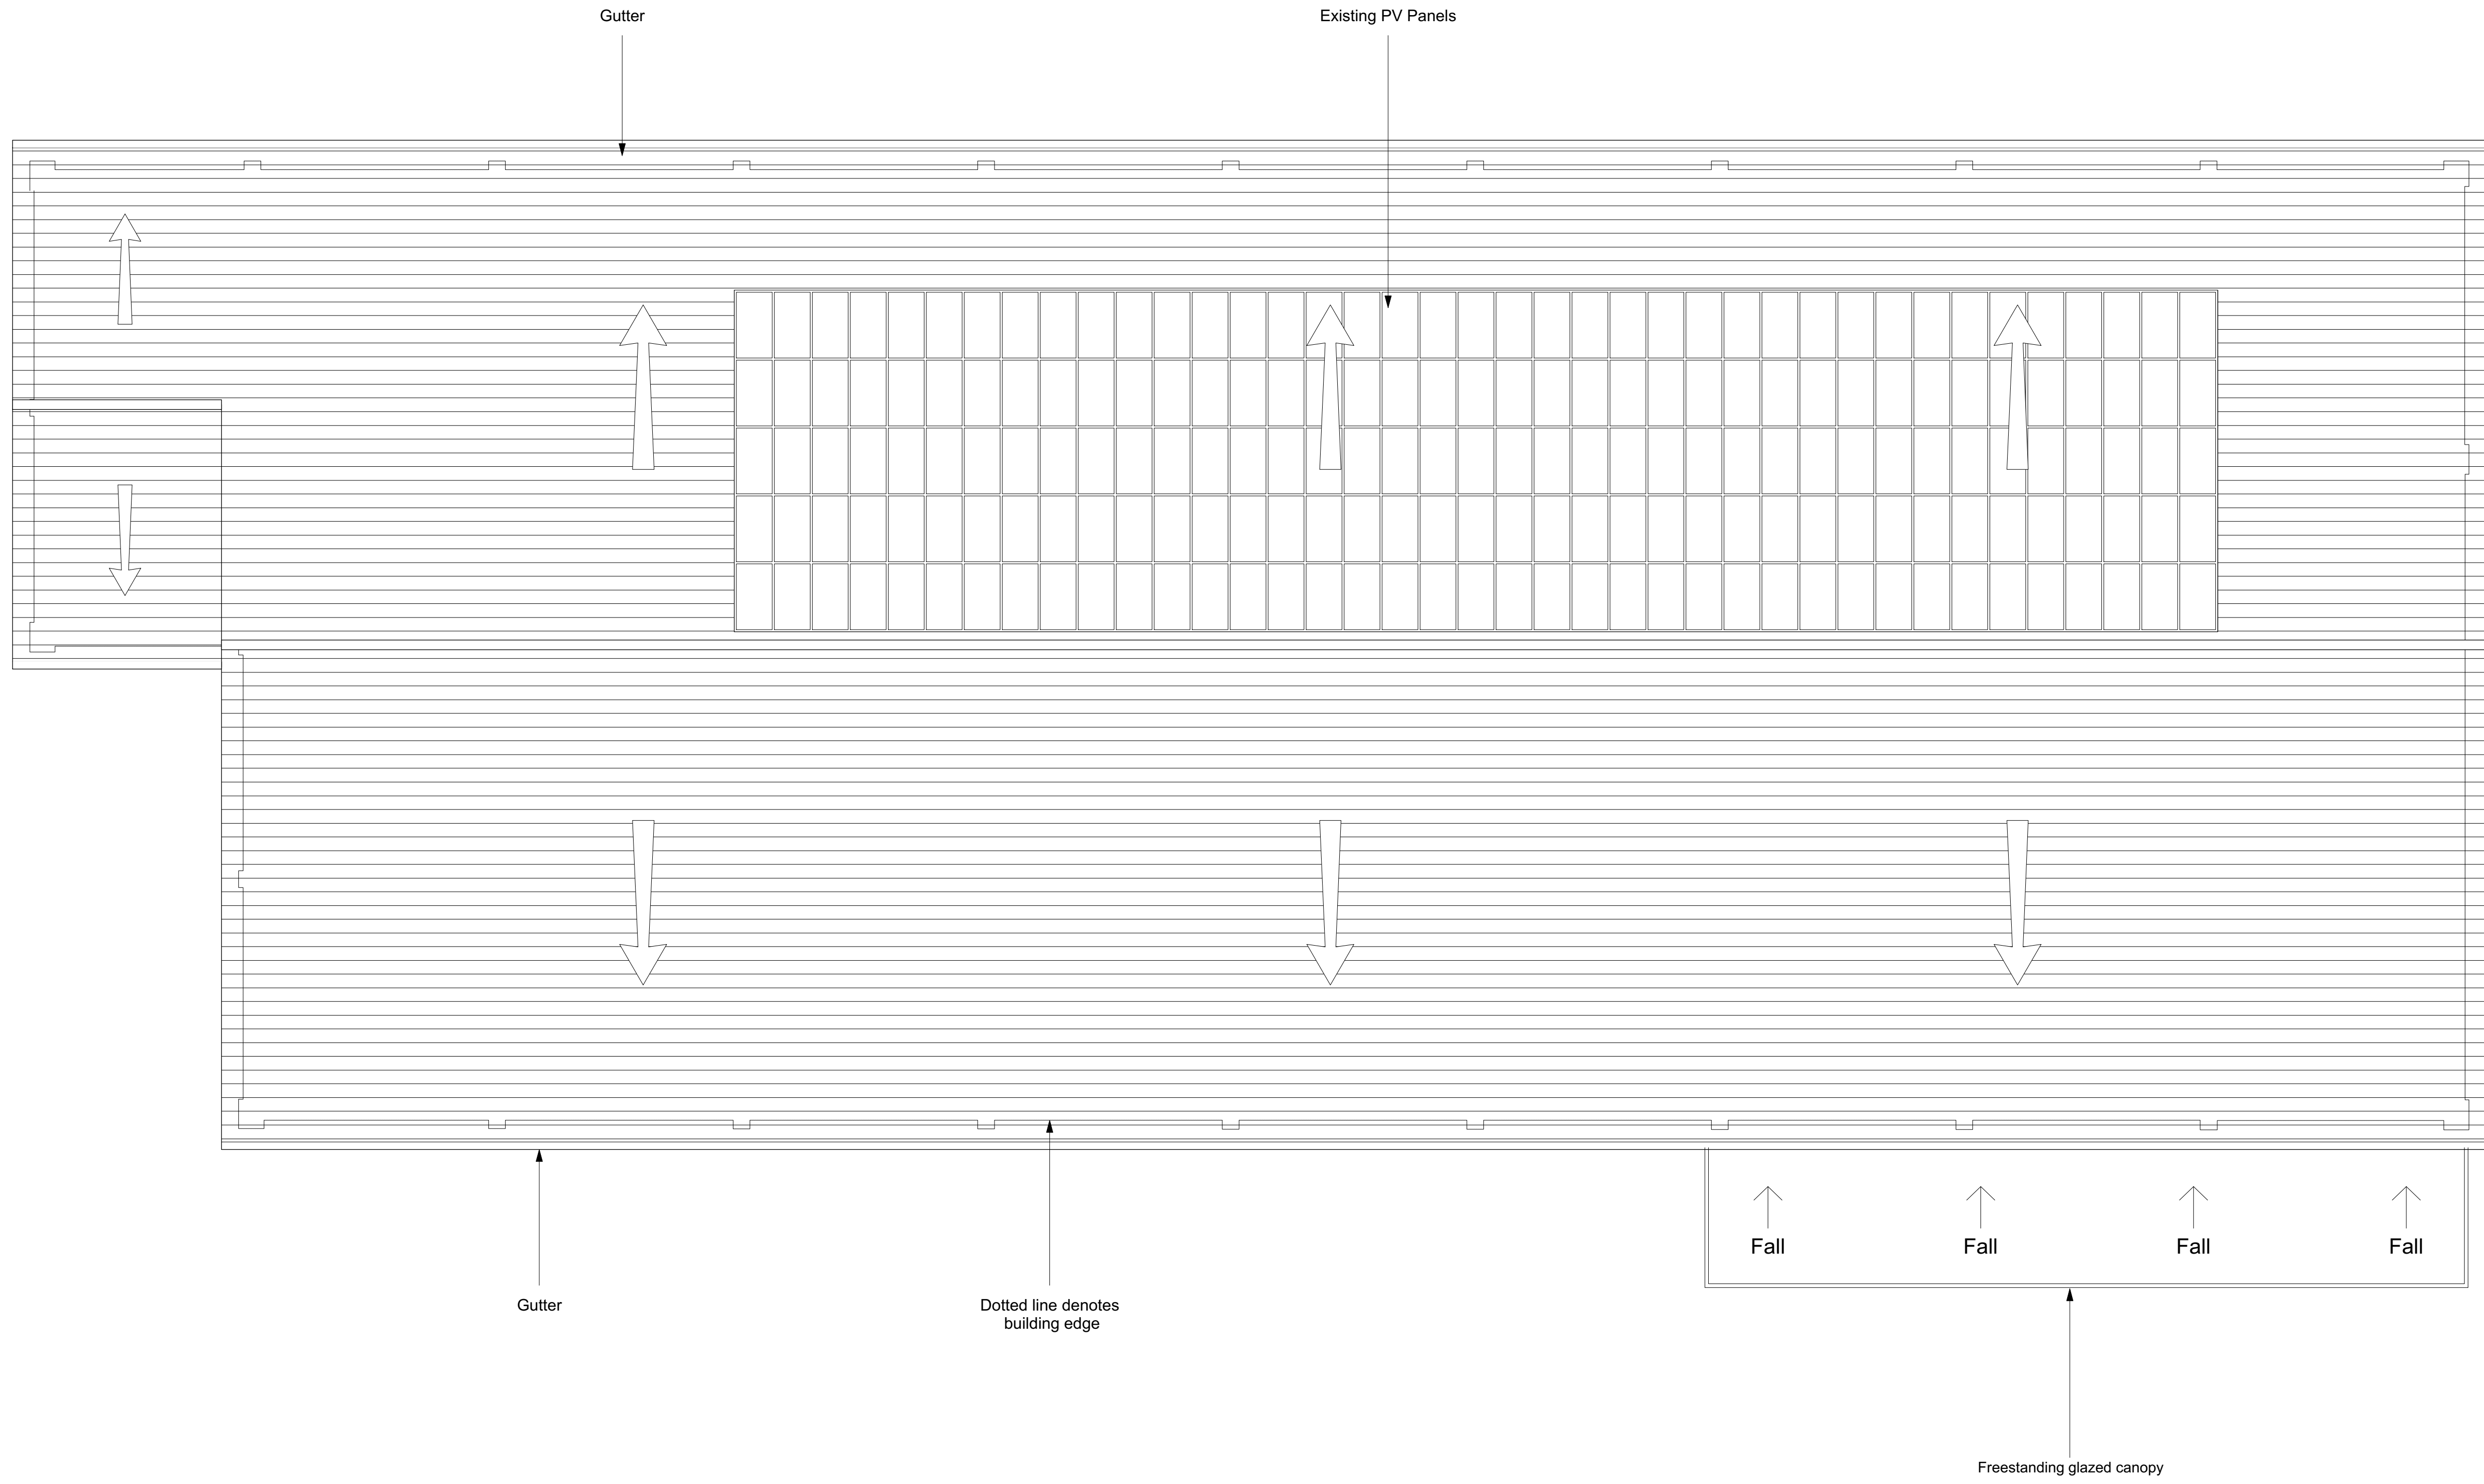


Chartered Architects
Chartered Building Surveyors
Interior Designers
CDM Services

Glentworth Court, Lime Kiln Close
Stoke Gifford, Bristol BS34 8SR
+44 (0)117 931 2062
www.kendallkingscott.co.uk

Kendall Kingscott

Project
Plymouth St, Merthyr Tydfil
Store Extension

Client
Aldi Stores Ltd

Scale
1:100

Paper Size
A1

Filename
Merthyr Extension.vwx

© Copyright
Do not scale this drawing

P2 19/05/21 JS GS Canopy note corrected.			
P1 09/03/2021 KH JS First issue			
Rev	Date	By	Note
Drawing Title			
Existing Roof Plan			
Project Number		Drawing Number	Revision
170629-1502		P2	
Date	Drawn	Checked	Status
09/03/21	KH	JS	PLANNING
Check all dimensions and levels on site			

Only to be used on the site for which designed. The electronic transmission of design information contained in this drawing is carried out entirely at the User's risk and Kendall Kingscott Ltd. shall have no liability for any errors or inaccuracies arising therefrom. This production of amended or updated information from the user discharges information by the User is entirely the responsibility of the User and Kendall Kingscott Ltd. shall have no responsibility in respect thereof whatsoever.