




NORTH EAST FACING ELEVATION TO CAR PARK

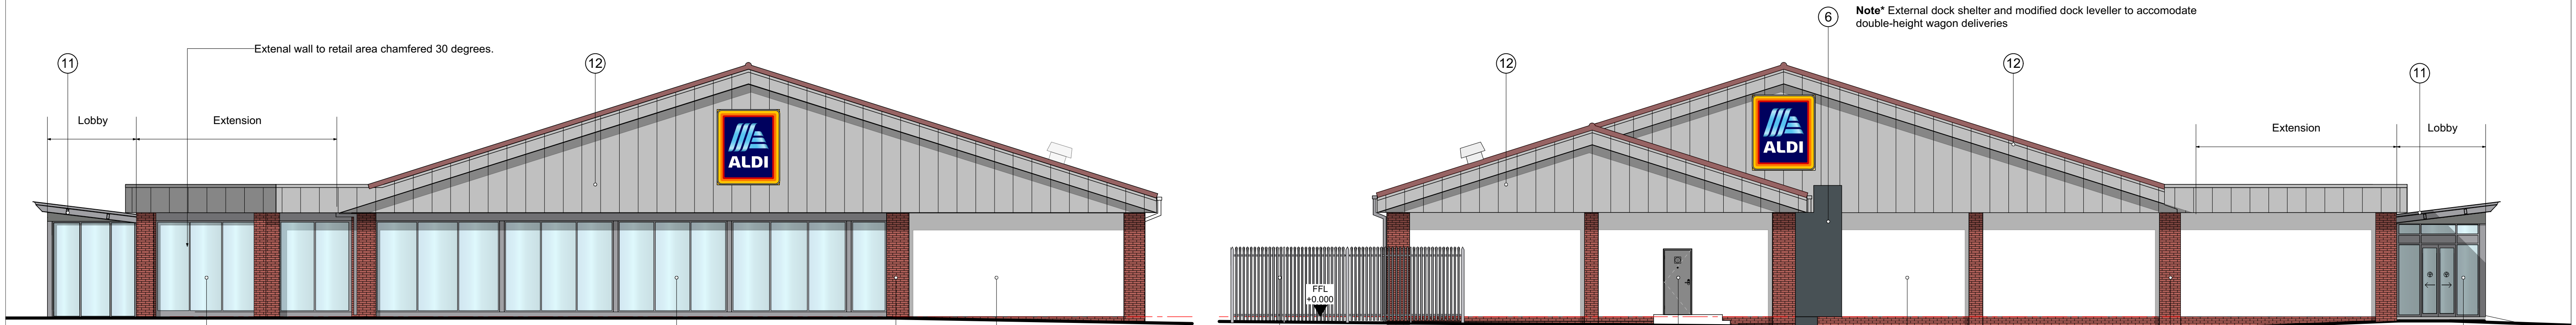

NORTH WEST FACING ELEVATION

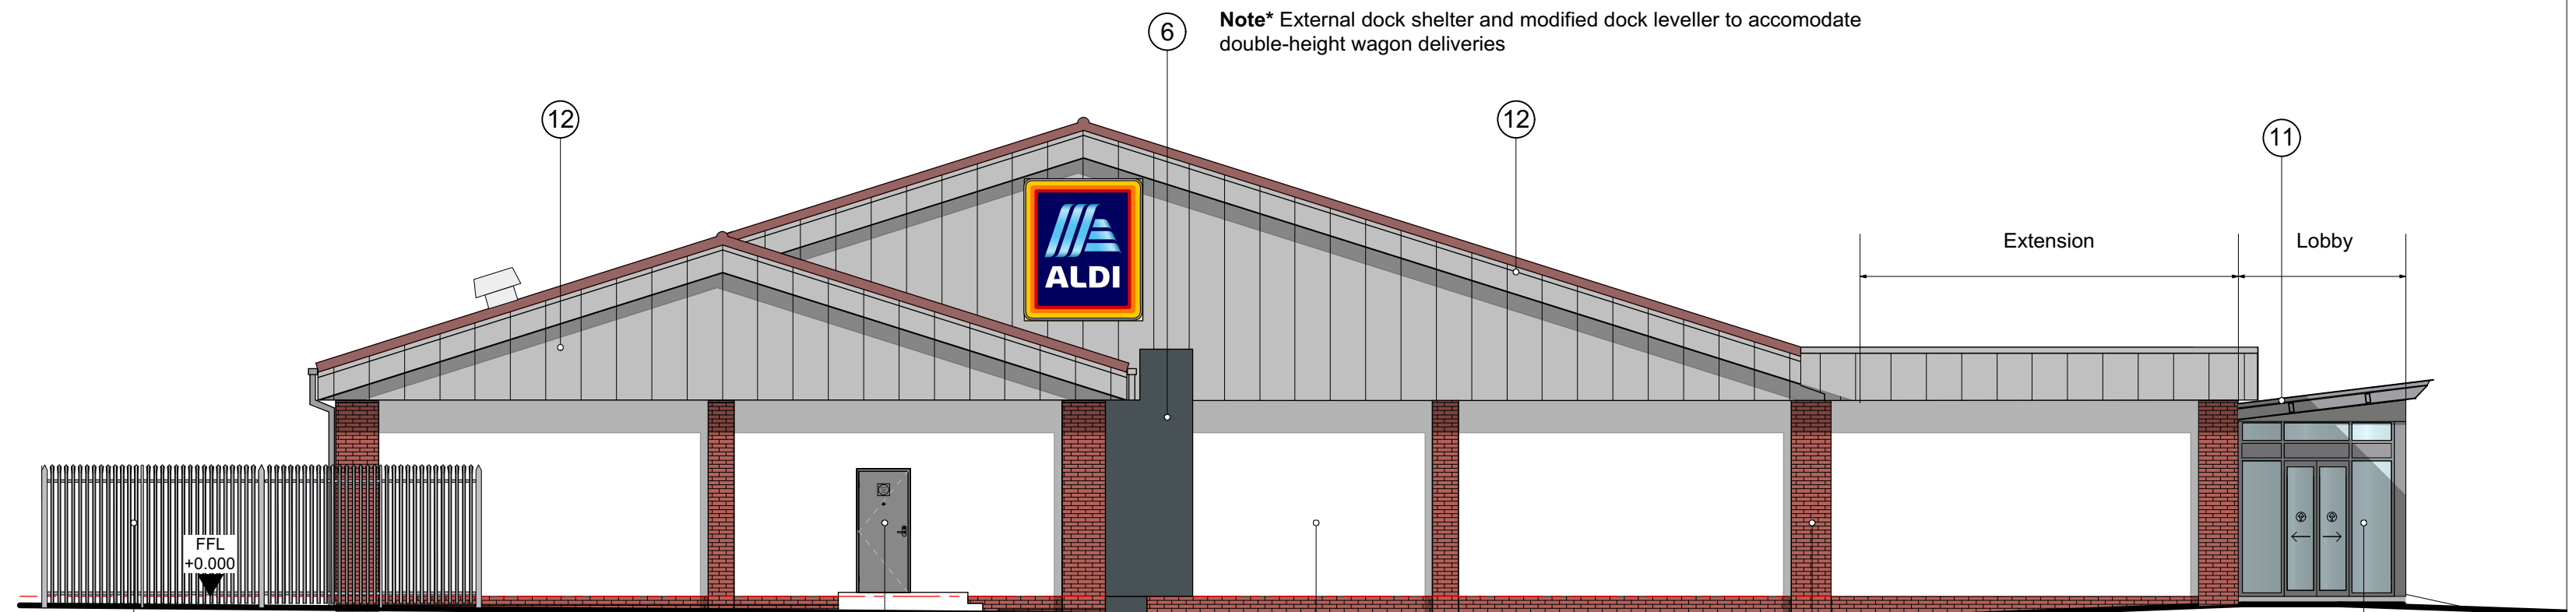


SOUTH EAST FACING ELEVATION

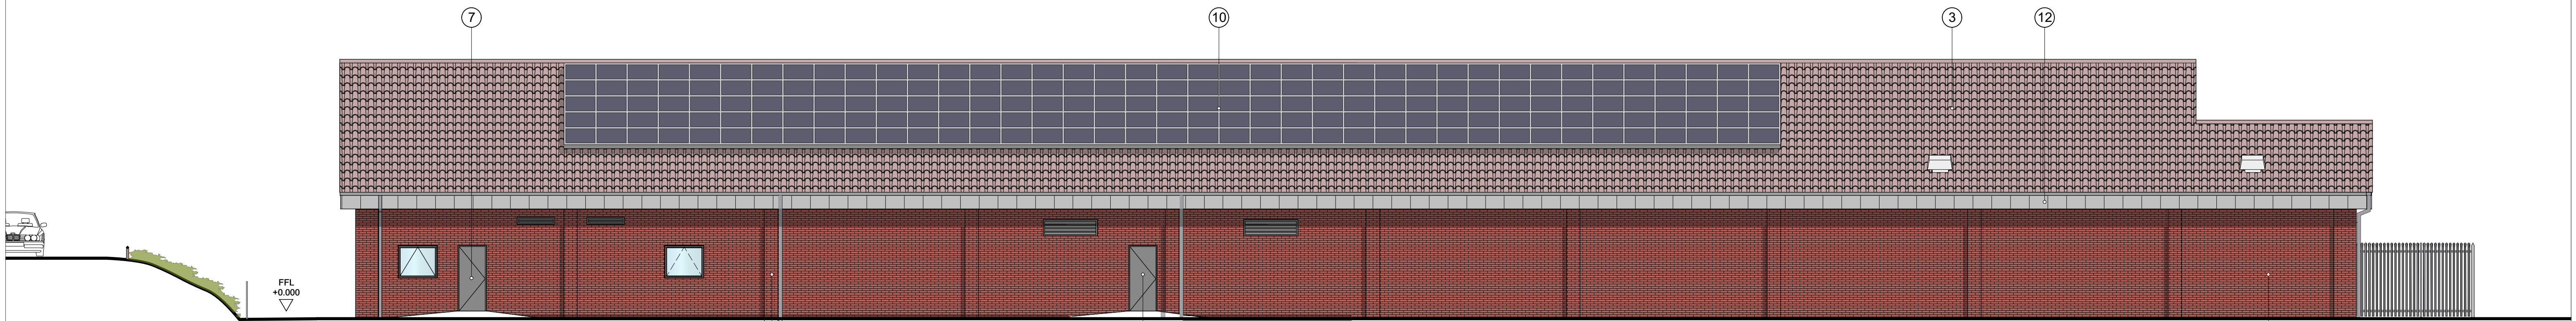

SOUTH WEST ELEVATION

EXTERNAL FINISHES

- | | |
|--|---|
| ① Wall and columns - red brickwork | ⑦ Steel escape doors |
| ② Wall - white render textured finish applied to blockwork | ⑧ Satin stainless steel tubular trolley bays / cycle stands |
| ③ Tiled roofing (replaced to match existing) | ⑨ 2.5m high paladin |
| ④ Shopfront aluminium framed glazing | ⑩ PV Panels (existing panels replaced following re-roof) |
| ⑤ Aluminium framed ribbon windows | ⑪ Cantilivered glass canopy |
| ⑥ Steel loading bay door | ⑫ Silver cladding to match existing |

 

Scale 1:100 at A1



Kendall Kingscott

Chartered Architects
Chartered Building Surveyors
Interior Designers
CDM Services

Glentworth Court, Lime Kiln Close
Stoke Gifford, Bristol BS34 8SR
+44 (0)117 931 2062
www.kendallkingscott.co.uk

Project
Plymouth St, Merthyr Tydfil
Store Extension
Client
Aldi Stores Ltd

Scale 1:100 Paper Size A1 Filename Merthyr Extension.vwx
© Copyright Do not scale this drawing

P3 18/06/21 JS GS Roof crows indicated
P2 19/05/21 JS GS Notes updated.
Rev Date By Ap Note

Drawing Title
Proposed Elevations

Project Number Drawing Number Revision
170629-1507 P3

Date Drawn Checked Status
20/01/20 KH JS PLANNING

Check all dimensions and levels on site

Only to be used on the site for which designed. The electronic transmission of design information contained in this drawing is carried out entirely at the User's risk and Kendall Kingscott Ltd. will have no liability for any errors or inaccuracies arising therefrom. The production of amended or updated information from the user discharges information by the user and Kendall Kingscott Ltd. shall have no responsibility in respect thereof whatsoever.