


0 20 30 M
Scale 1:100 @ A1 sheet size

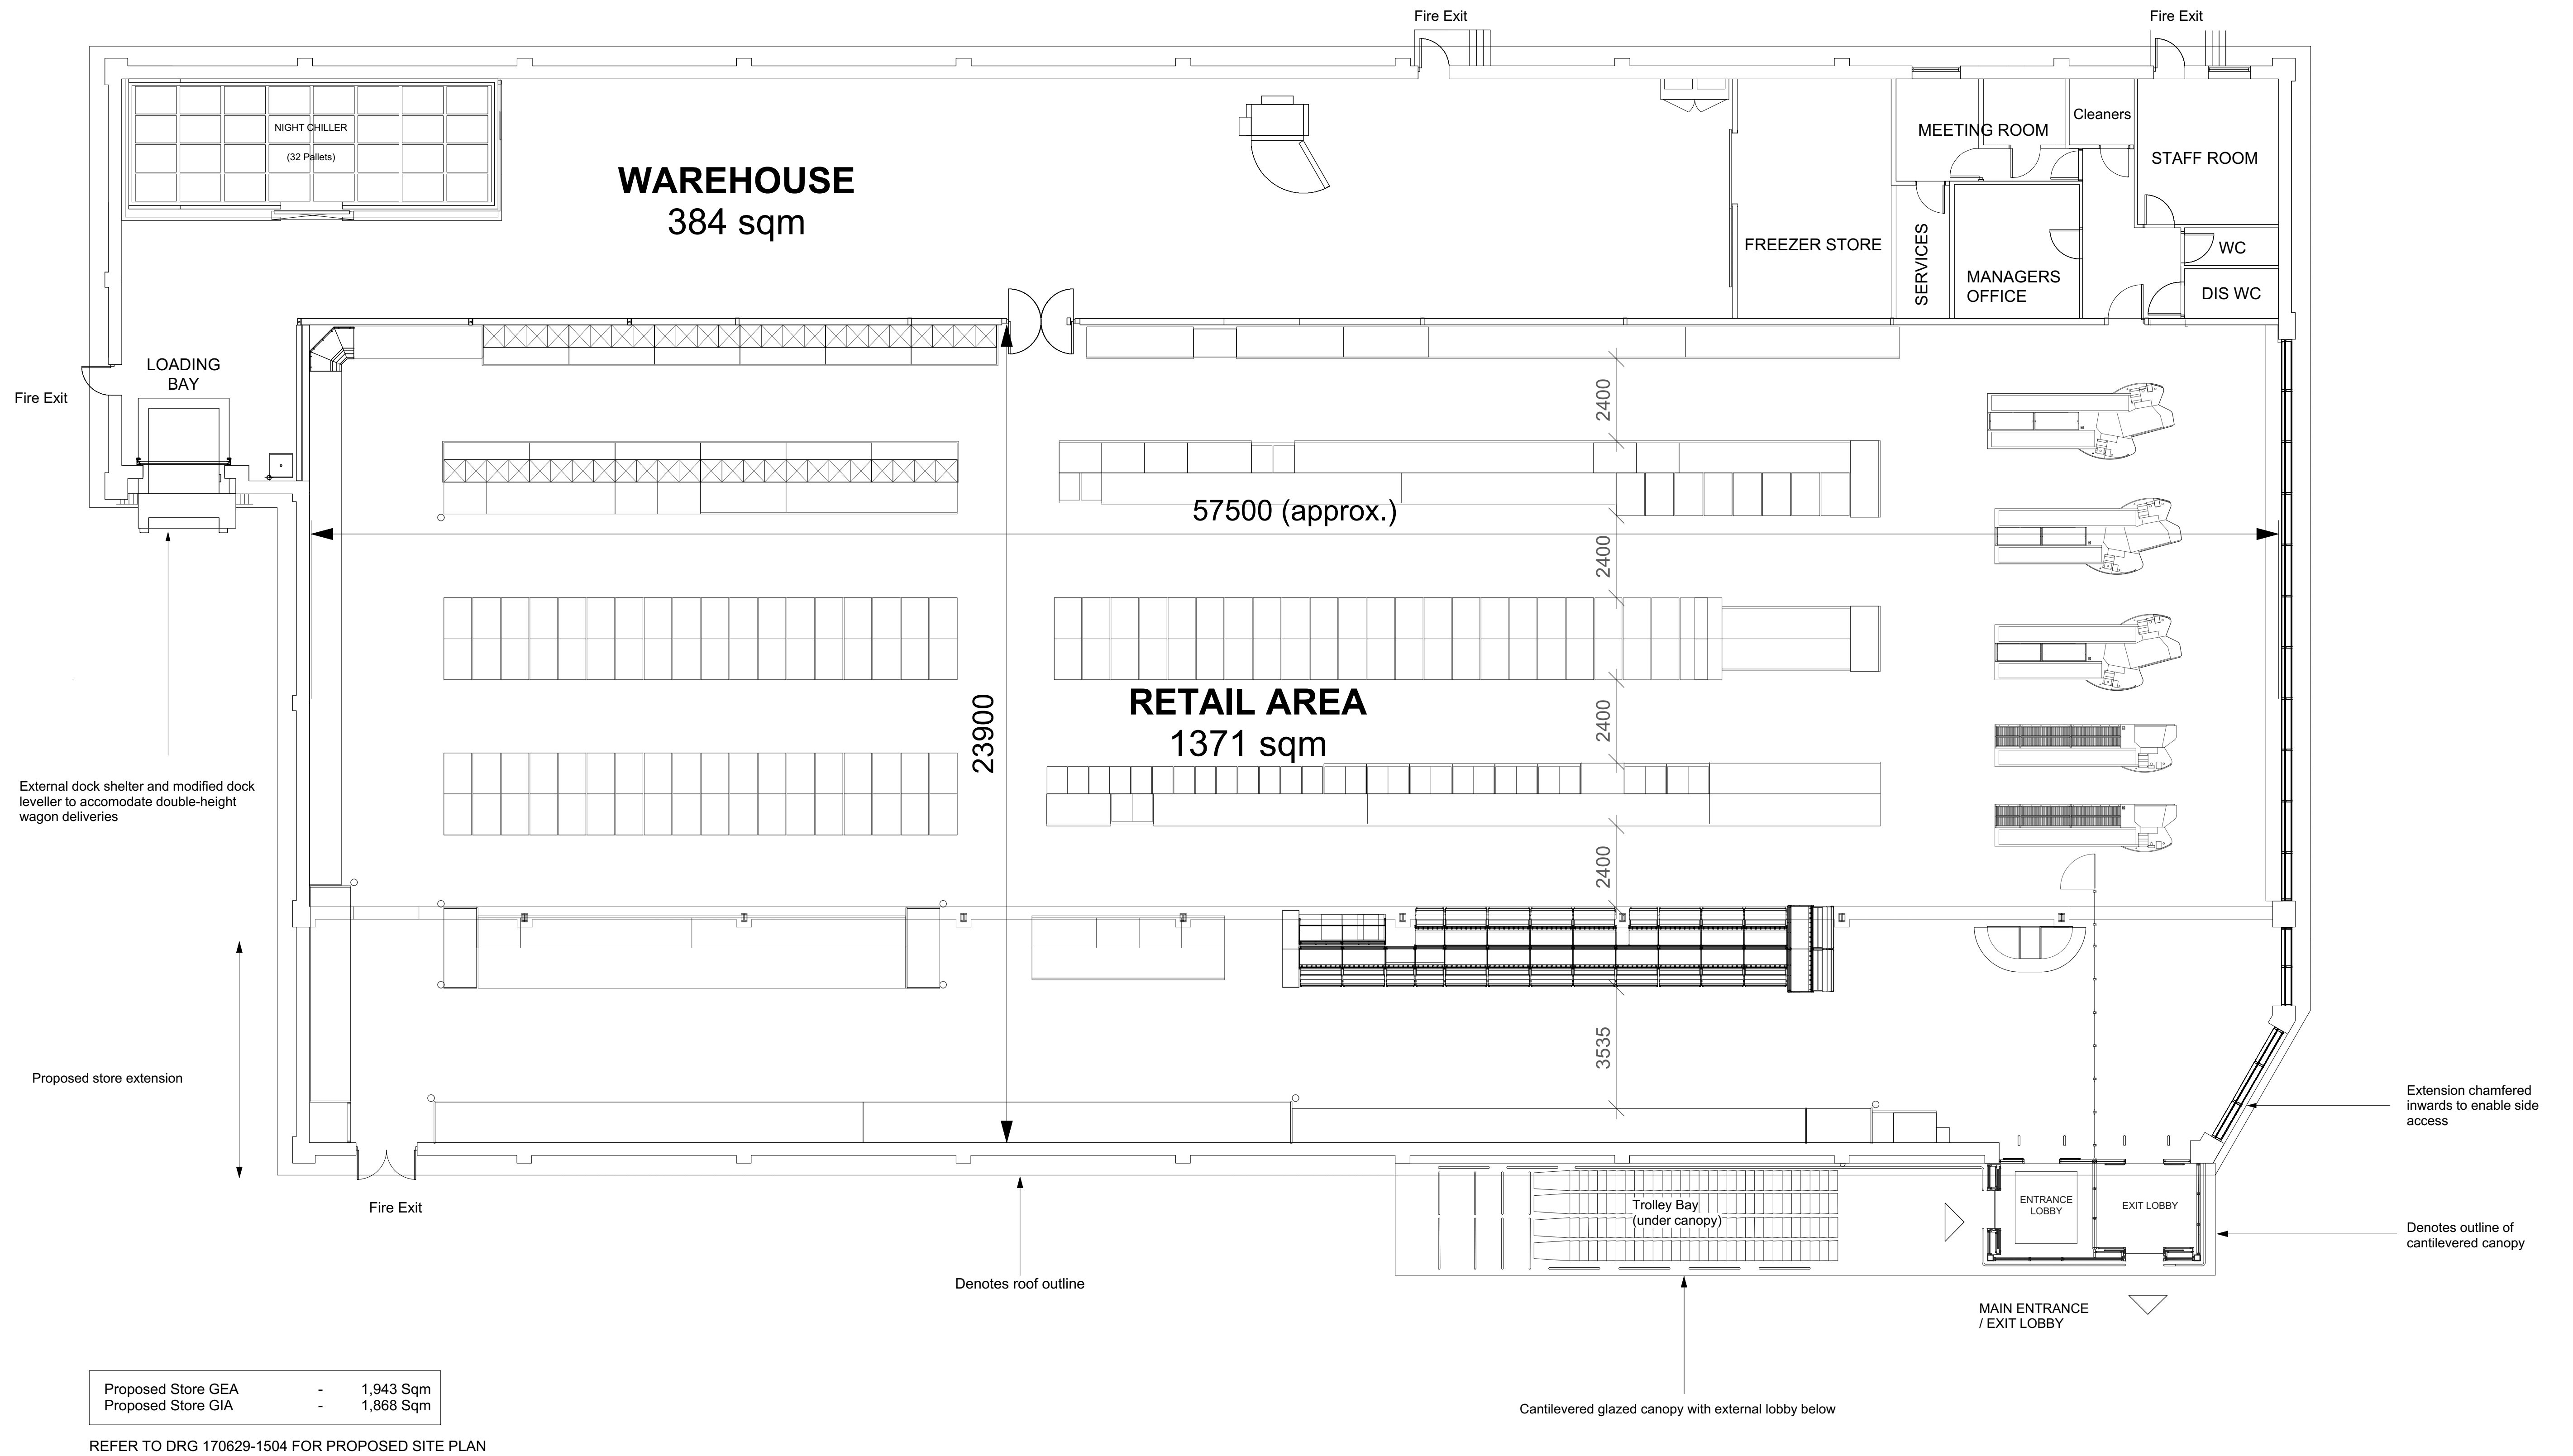

Kendall Kingscott

Chartered Architects
Chartered Building Surveyors
Interior Designers
CDM Services

Glenworth Court, Lime Kiln Close
Stoke Gifford, Bristol BS34 8SR
+44 (0)117 931 2062
www.kendallkingscott.co.uk

Project
Plymouth St, Merthyr Tydfil
Store Extension
Client
Aldi Stores Ltd

Scale 1:100 Paper Size A1 Filename Merthyr Extension.vwx
© Copyright Do not scale this drawing

P2 19/05/21 JS GS Notes updated.
P1 31/03/21 KH JS First issue
Rev Date By Ap Note

Drawing Title
Proposed Floor Plan

Project Number Drawing Number Revision
170629-1505 P2

Date Drawn Checked Status
09/03/21 KH JS PLANNING

Check all dimensions and levels on site

Only to be used on the site for which designed. The electronic transmission of design information contained in this drawing is carried out entirely at the User's risk and Kendall Kingscott Ltd. shall have no liability for any errors or inaccuracies arising therefrom. The production of amended or updated information from the user design information by the User is entirely the responsibility of the User and Kendall Kingscott Ltd. shall have no responsibility in respect thereof whatsoever.