




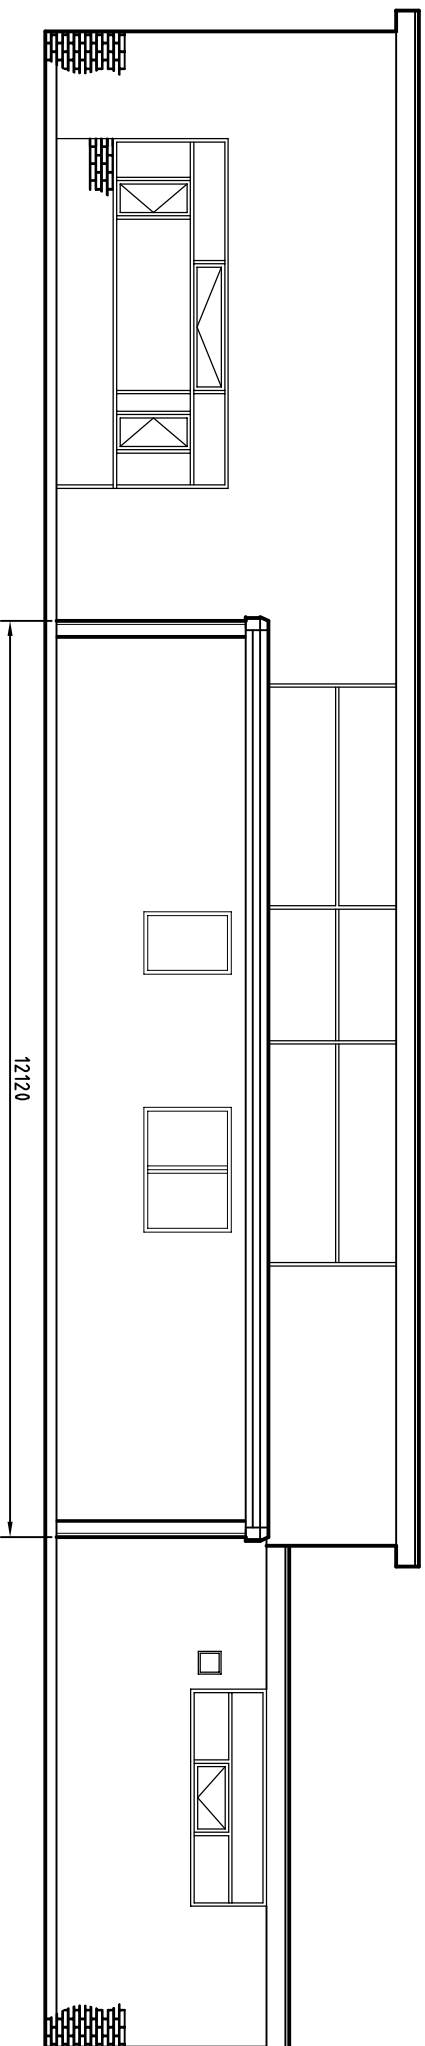


Proposed North-West Elevation

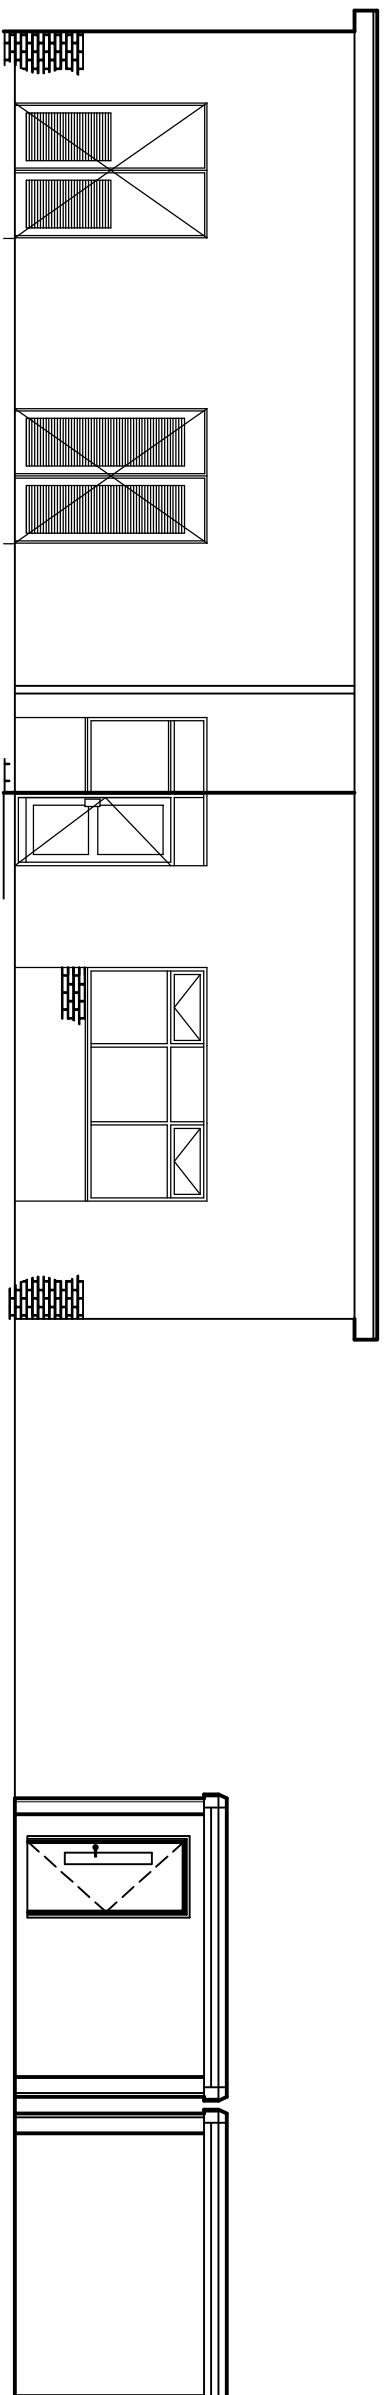

Proposed North-East Elevation

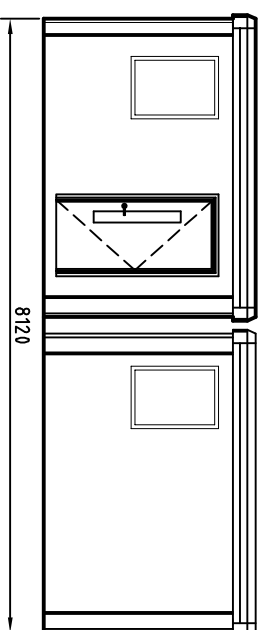

Proposed South-West Elevation

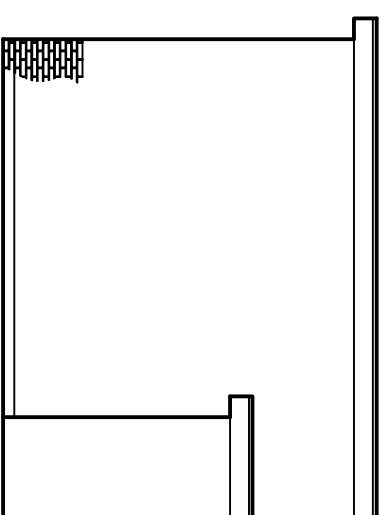

Job	Title					
New 2 Classroom Porakabin Greenfield School Dyffryn Road Merthyr Tydfil, CF48 4BJ	Existing Elevations of school and existing Portakabin					
	Scale	1/100 @ A3				
	Date	April 2023				
	Drawn					
	Cheeked					
	Job Ref.	Dwg No.		Rev.		
	2022-146	05P				
<u>Existing School</u>						
Roof - Felt flat roof. Walls - Red brickwork. Doors - White Powder coated aluminium. Windows - White Powder coated metal windows Rainwater goods - Black upvc.						
<u>Existing Portakabin</u>						
Roof - Profiled plastic-coated galvanised steel. <u>Building and Legs</u> - Plastic-coated galvanised steel cladding. Colour of Building and Legs - Homesty or Albatross on Colourcoat LG <u>Doors</u> - Steel faced <u>Windows</u> - White PVC-U <u>Rainwater goods</u> - Black upvc.						

Existing School

Roof - felt flat roof.
Walls - Red brickwork.
Doors - White Powder coated aluminium.
Windows - White Powder coated metal windows.
Rainwater goods - Black upvc.

Existing Portakabin

Roof – Profiled plastic-coated galvanised steel.
Building and Legs – Plastic-coated galvanised steel cladding.
Colour of Building and Legs – Honesty or Albattross on Colourcoat LG
Doors – Steel faced
Windows – White PVC-U
Rainwater goods – Black upvc.