


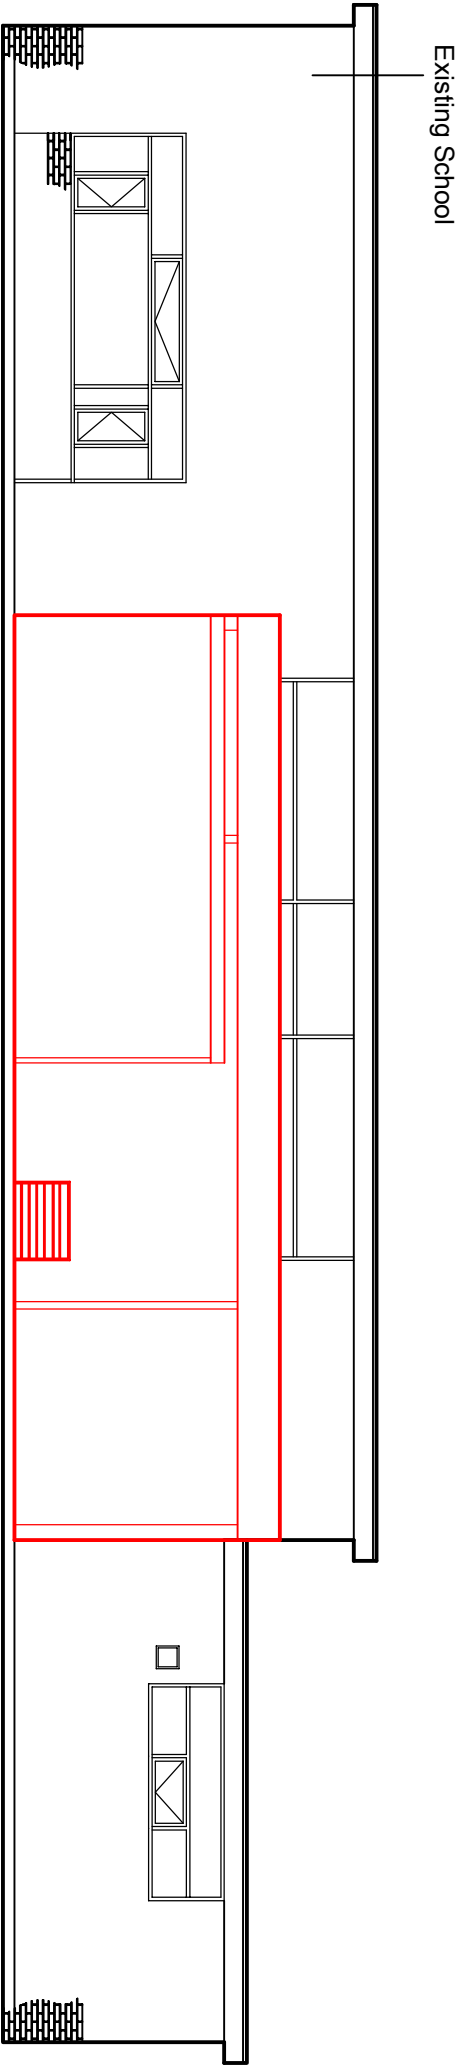


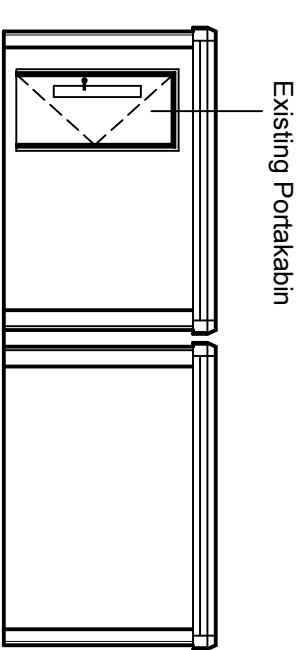



Proposed North-West Elevation

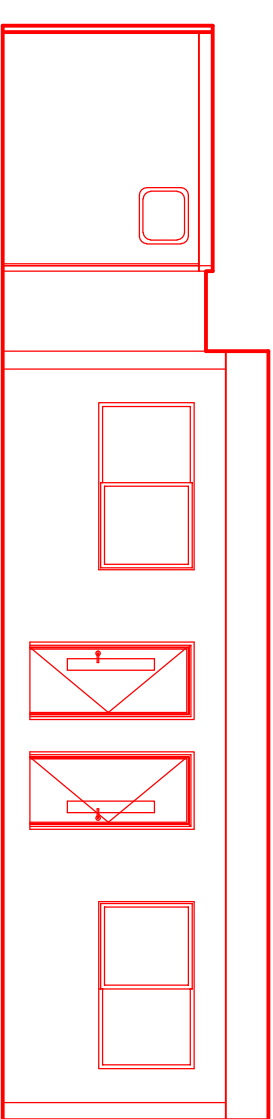

Proposed North-East Elevation

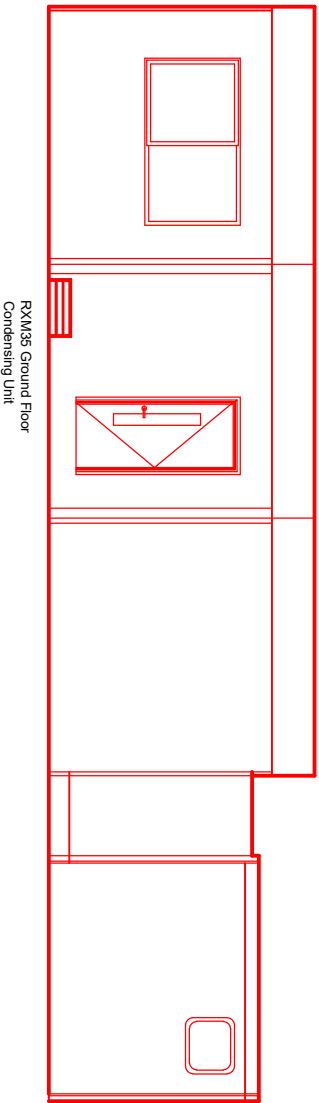

Proposed South-West Elevation

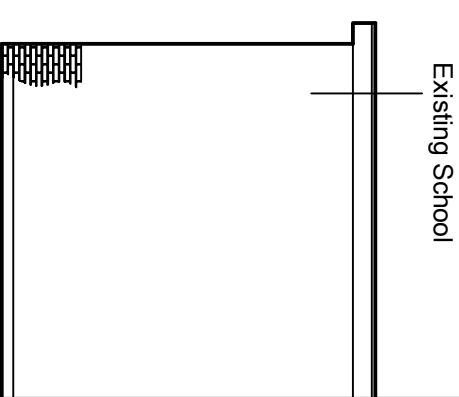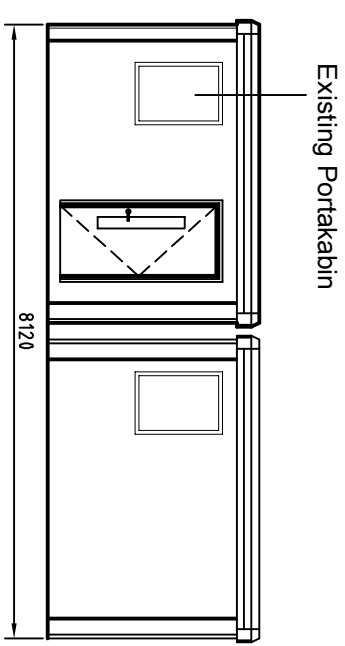

Job	Title	Scale	1/100	@	A3	Date	April 2023	Job Ref.	2022-146	Dwg No.	06P	Rev.	<u>Existing School</u>	<u>Existing Portakabin</u>	
New 2 Classroom Porakabin Greenfield School Dyffryn Road Merthyr Tydfil, CF48 4BJ	Proposed Elevations with existing elevations in background												Roof - Felt flat roof. Walls - Red brickwork. Doors - White Powder coated aluminium. Windows - White Powder coated metal windows Rainwater goods - Black upvc.	Roof - Profiled plasticol-coated galvanised steel. <u>Building and Legs</u> - Plasticol-coated galvanised steel cladding. Colour of <u>Building and Legs</u> - Honesty or Albatross on Colourcoat LG <u>Doors</u> - Steel faced <u>Windows</u> - White PVC-U <u>Rainwater goods</u> - Black upvc.	