




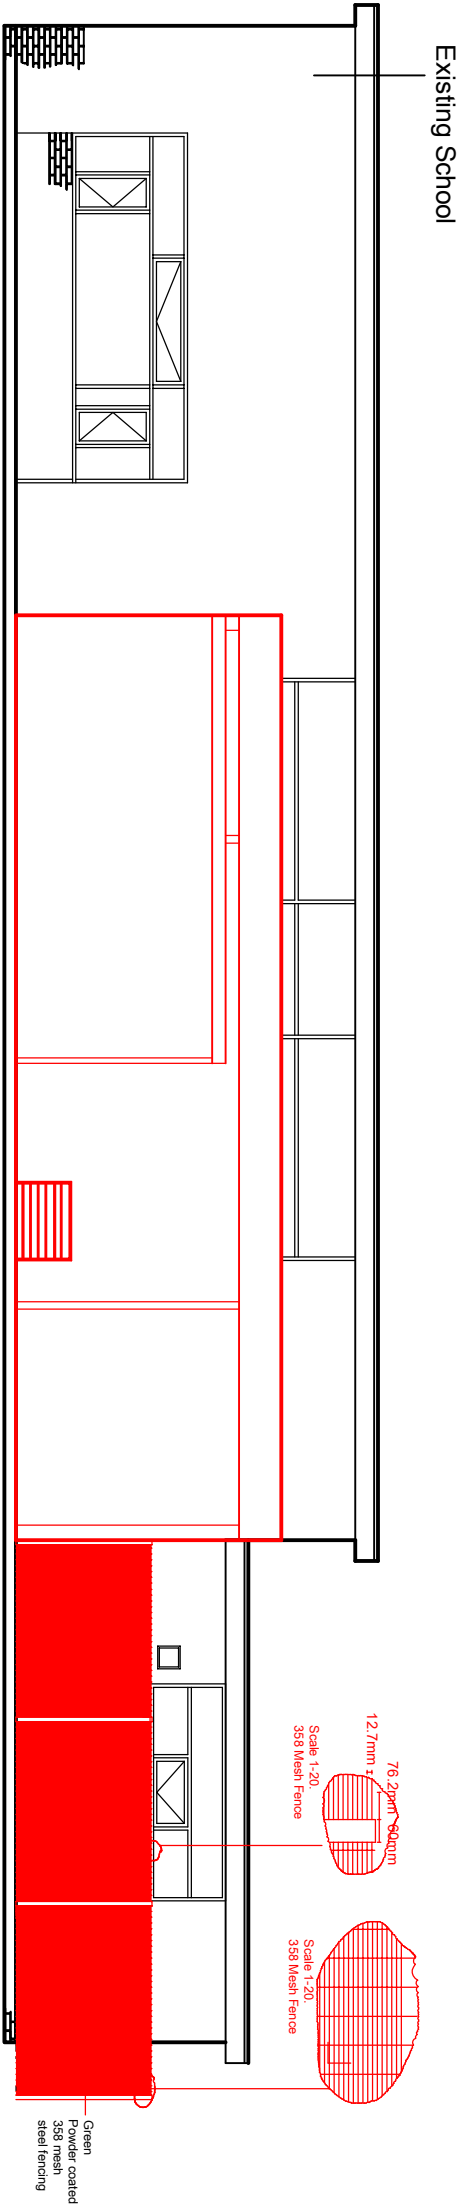

Proposed North-West Elevation

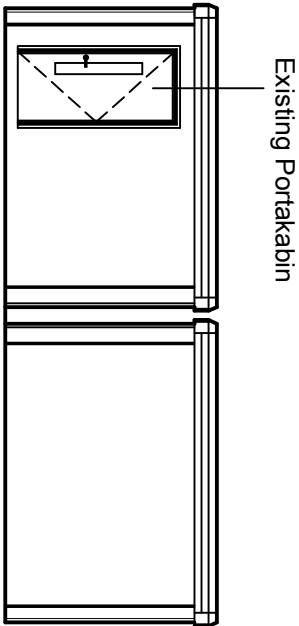


Existing Portakabin

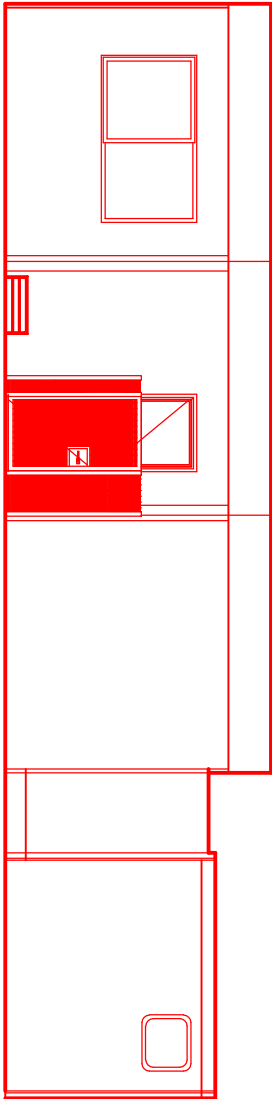


RXM35 Ground Floor
Condensing Unit


Proposed North-East Elevation

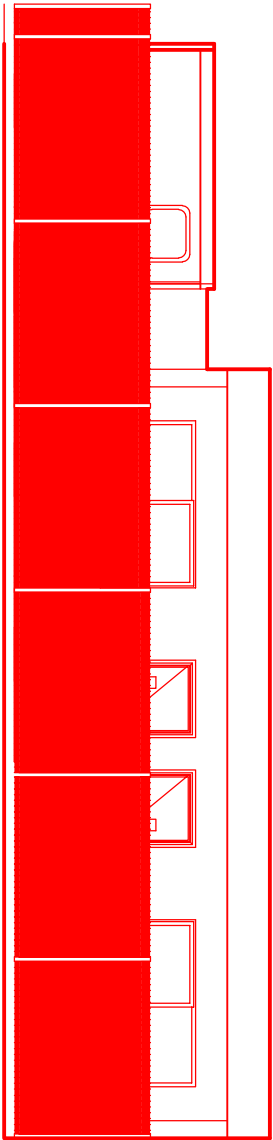

Proposed South-West Elevation

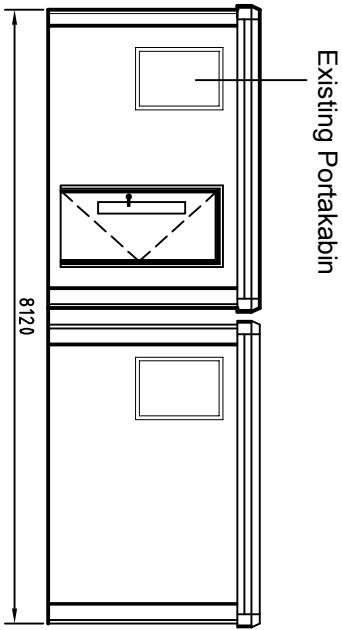

Existing Portakabin

 

Ex

Job	Title	Scale	1/100	@	A3	Notes
New 2 Classroom Porakabin Greenfield School Dyffryn Road Merthyr Tydfil, CF48 4BJ	Proposed Elevation outlining location of proposed 358 mesh fencing	Date	April 2021			Fencing - Mesh 358 Fencing - Colour Green to be fitted around play yard and ramp /path. 1.8m high.
		Drawn				
		Checked				
		Job. Ref.	2020-084	Dwg. No.	07P	