




Existing

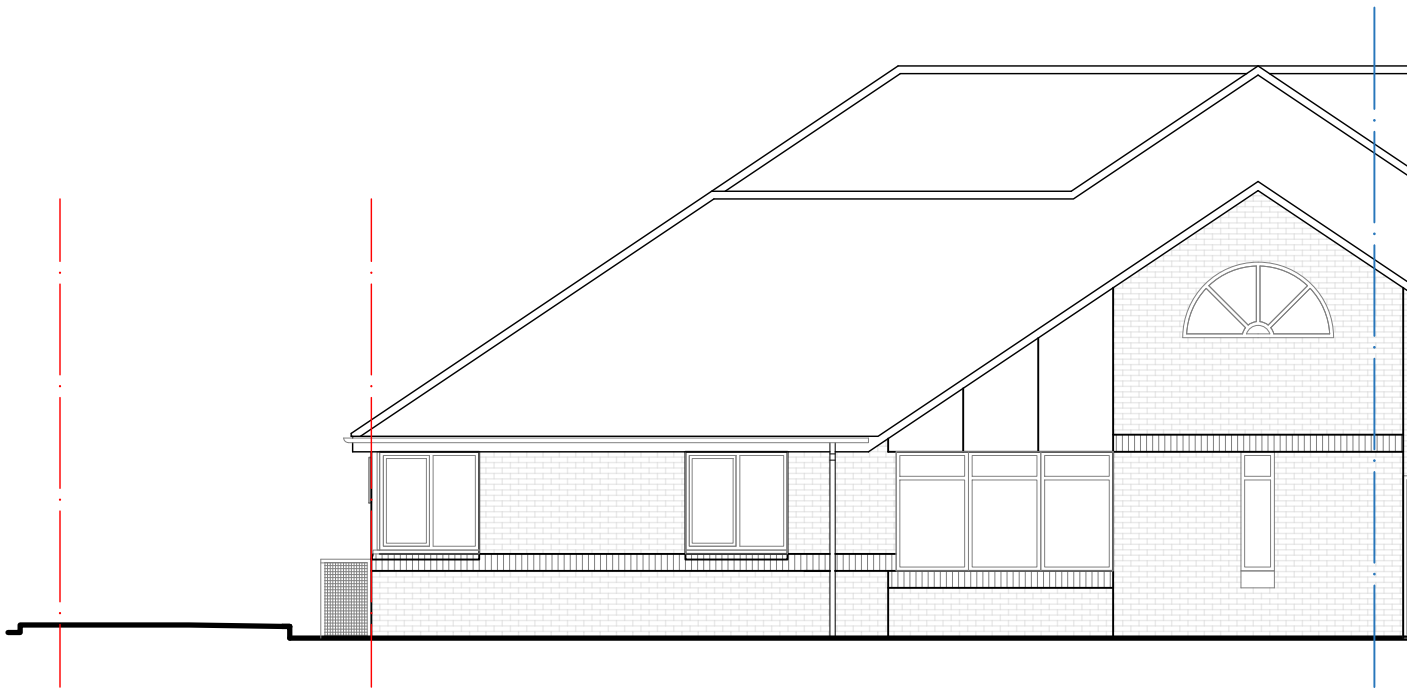

North West Elevation

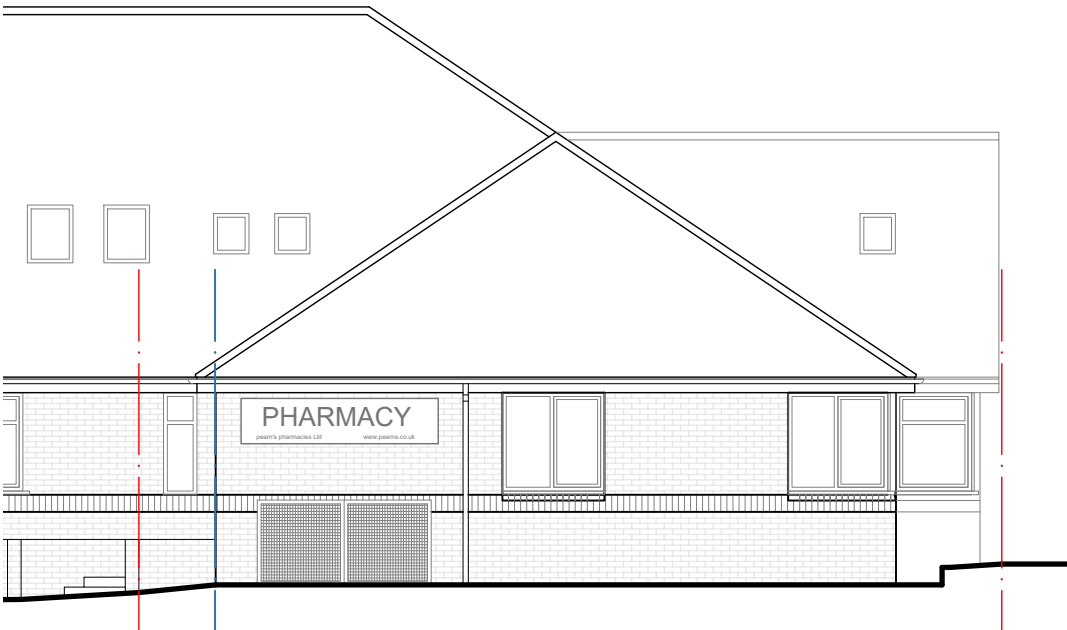

North East Elevation

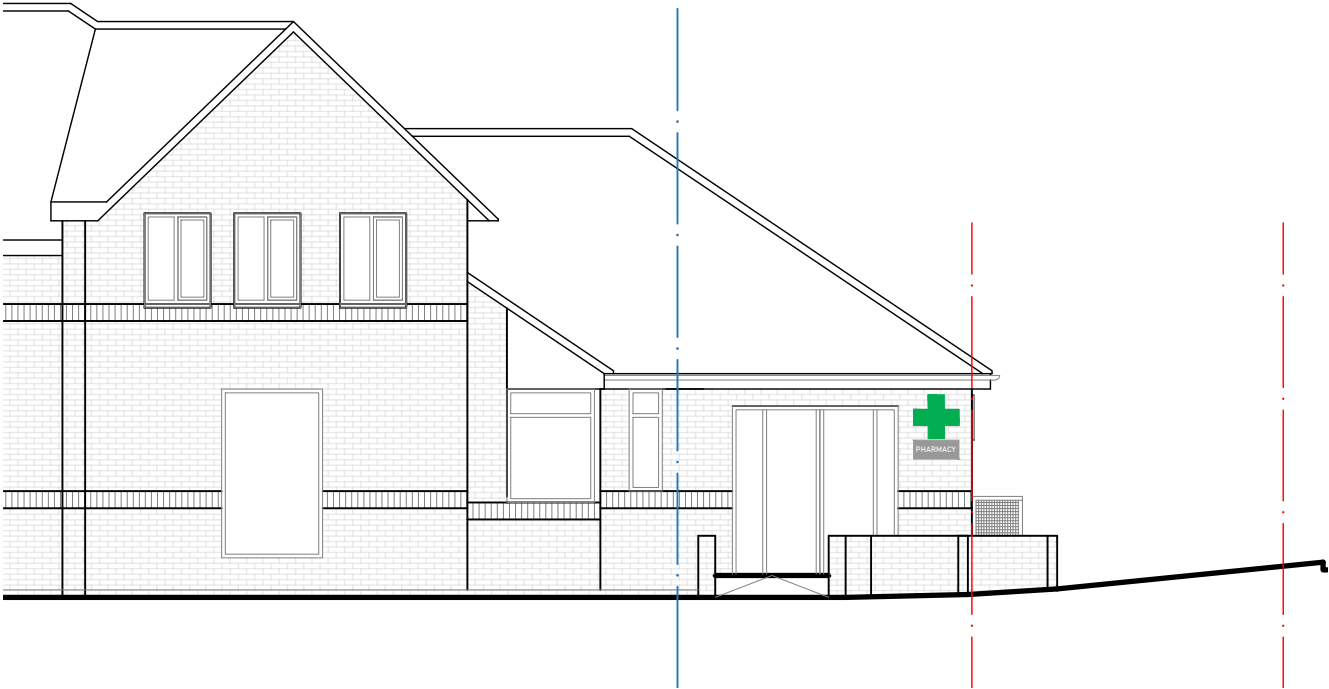

South East Elevation



Elevations Existing

This drawing is copyright. All rights reserved in Chapter IV of the Copyright, Designs and Patents Act 1988 have generally been asserted. All other rights are reserved. No part of this drawing may be reproduced, stored in a retrieval system, or transmitted in any form or by any means, electronic, mechanical, photocopying, recording, or by any information storage or retrieval system, without the prior written permission of ME Architects.

Client
Pearn's Pharmacies Ltd.
David Pearn

Project
Pearn's Pharmacy
Berry Square
CF48 3AL

Title
Elevations
Existing
Planning

Drawing No	Rev	Drawn	Date	Scale
2104	AE300	-	ME 10/02/21	1:100 @ A3