




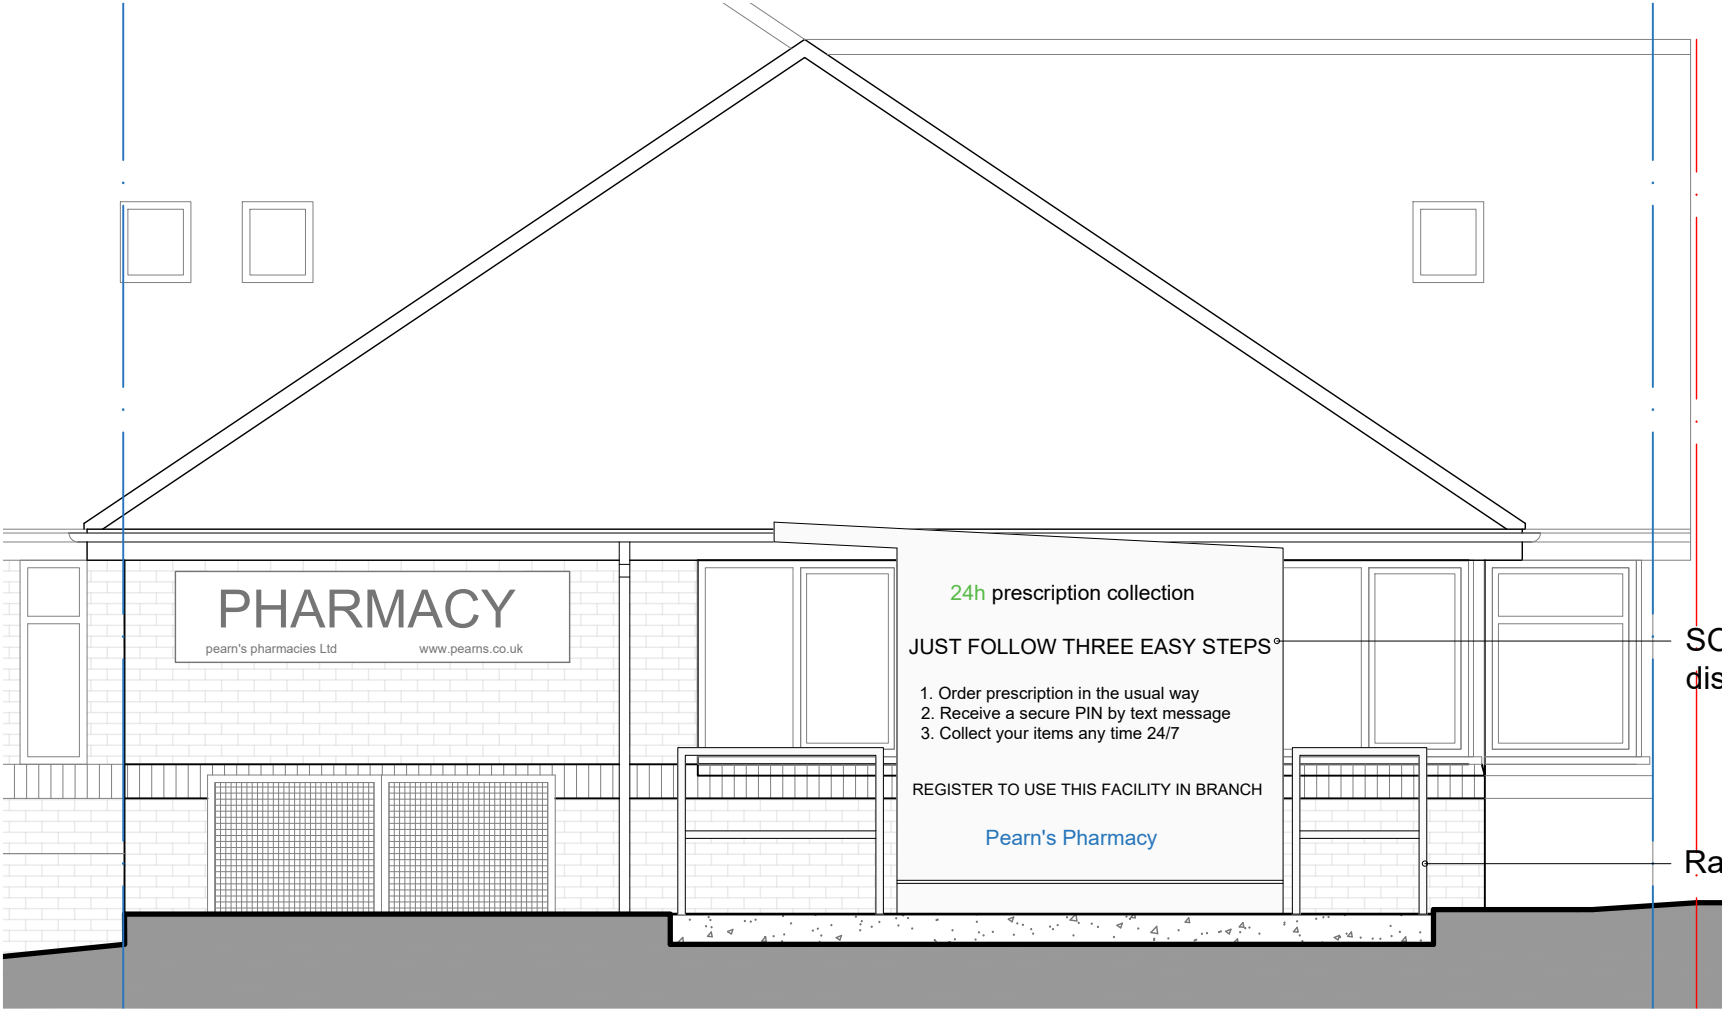

North East Elevation

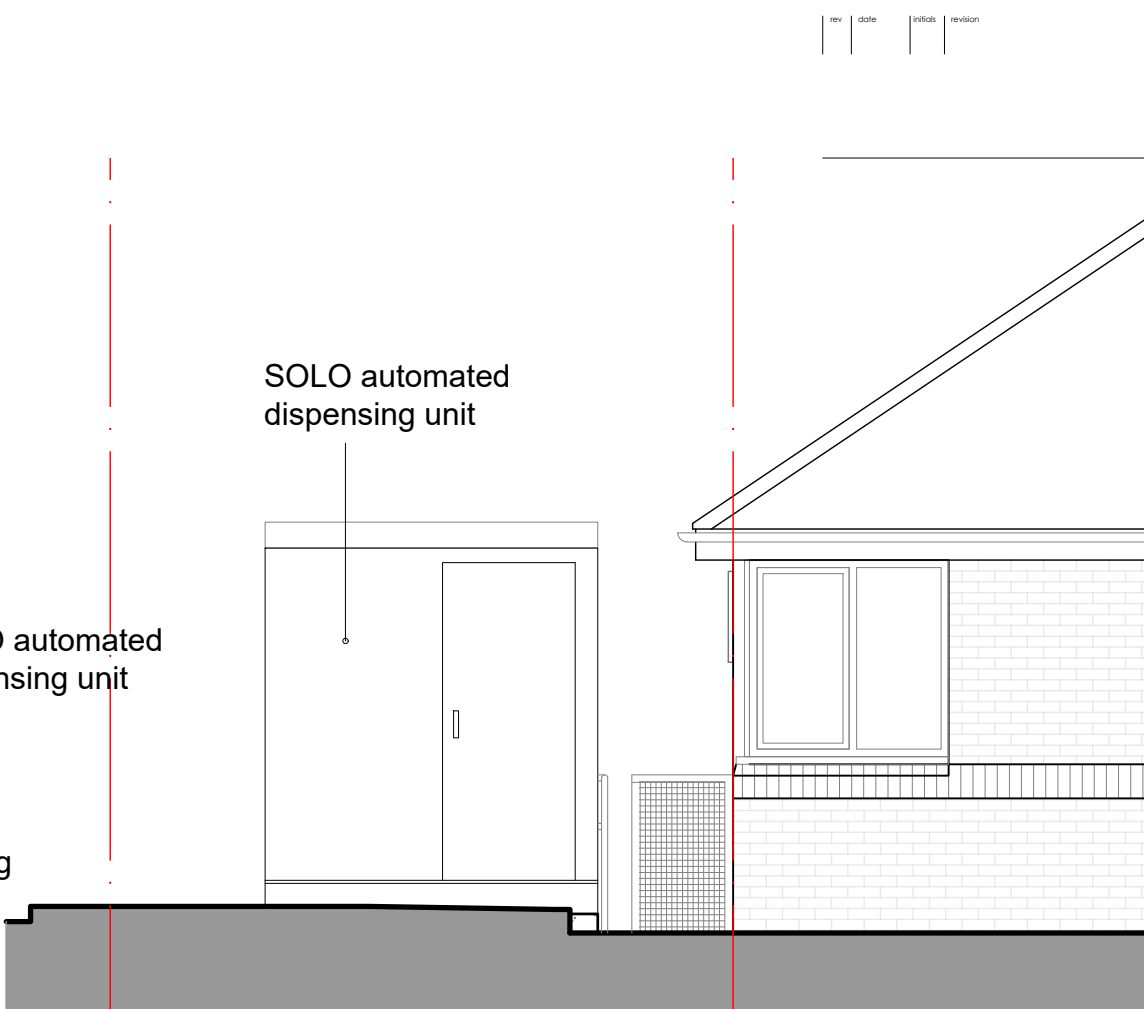

North West Elevation

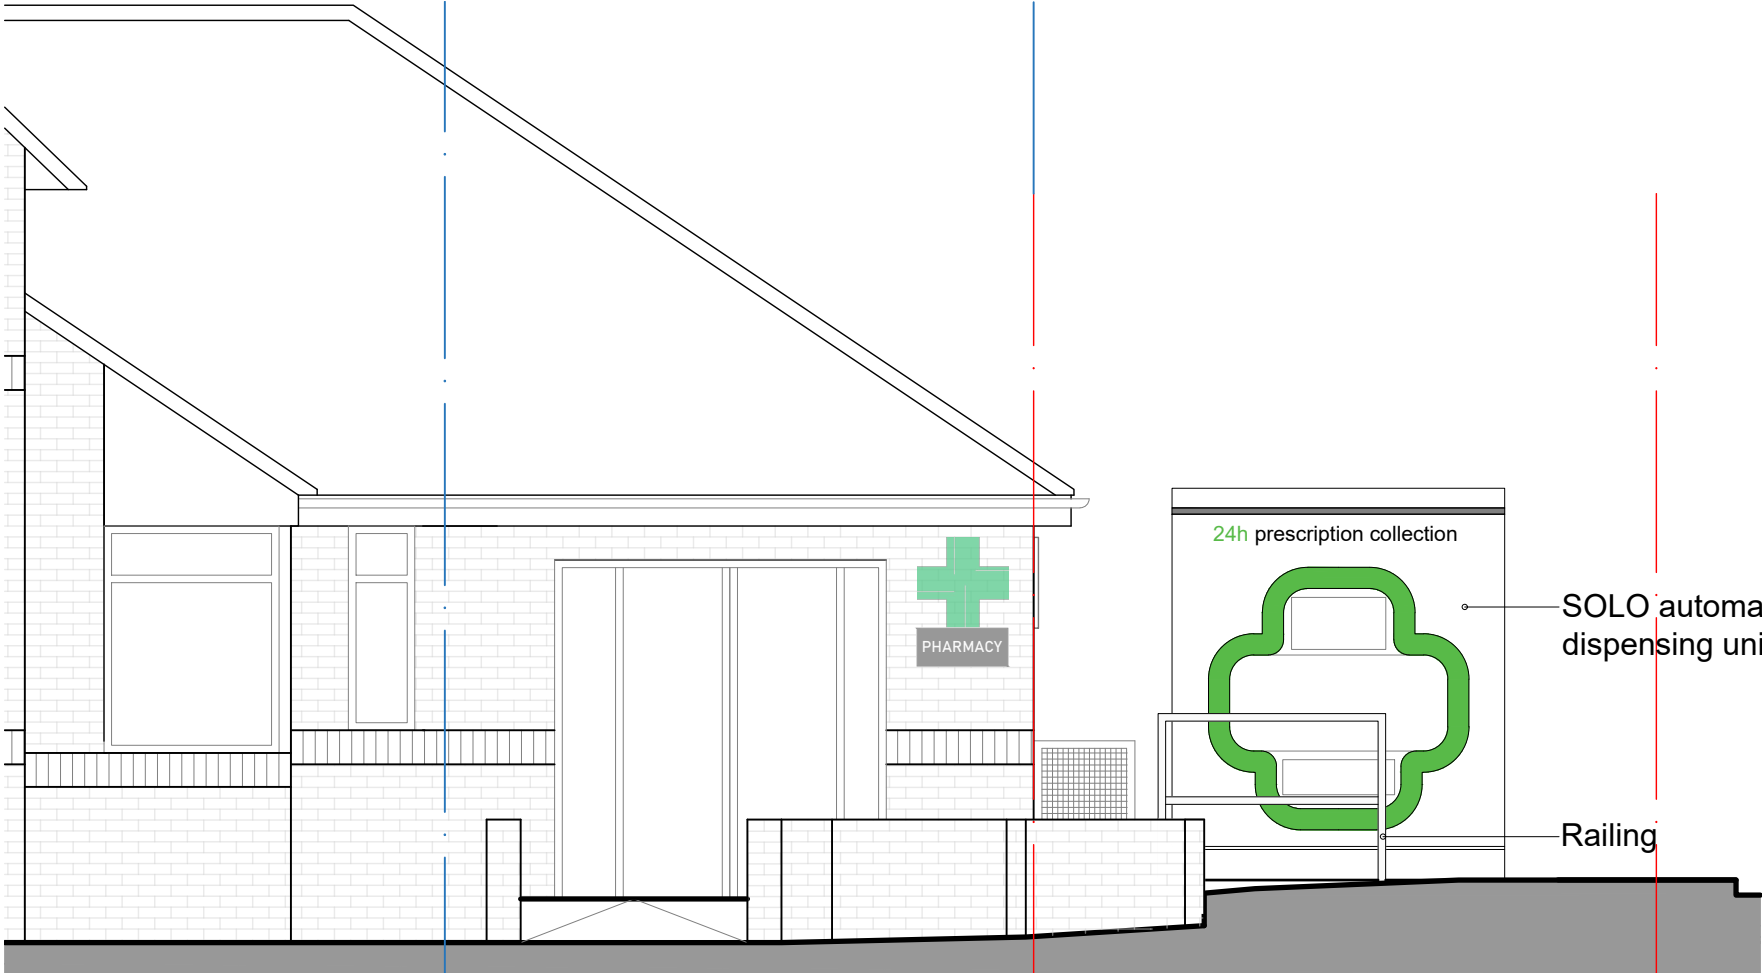

South East Elevation

Elevations Proposed

NOTE: FOR SOLO AUTOMATED DISPENSER DETAILS PLEASE REFER TO DRAWING AD100



This drawing is copyright. All rights described in Chapter IV of the Copyright, Designs and Patents Act 1988 have generally been asserted. All other rights are reserved. No part of this drawing may be reproduced, stored in a retrieval system, or transmitted in any form or by any means, electronic, mechanical, photocopying, recording, or by any information storage or retrieval system, without the prior written permission of ME ARCHITECTS.

Client				
Pearn's Pharmacies Ltd. David Pearn				
Project				
Pearn's Pharmacy Berry Square CF48 3AL				
Title				
Elevations Proposed Planning				
Drawing No	Rev	Drawn	Date	Scale
2104	AE311	-	ME 10/02/21	1:50 @A3