



Existing



North West Elevation

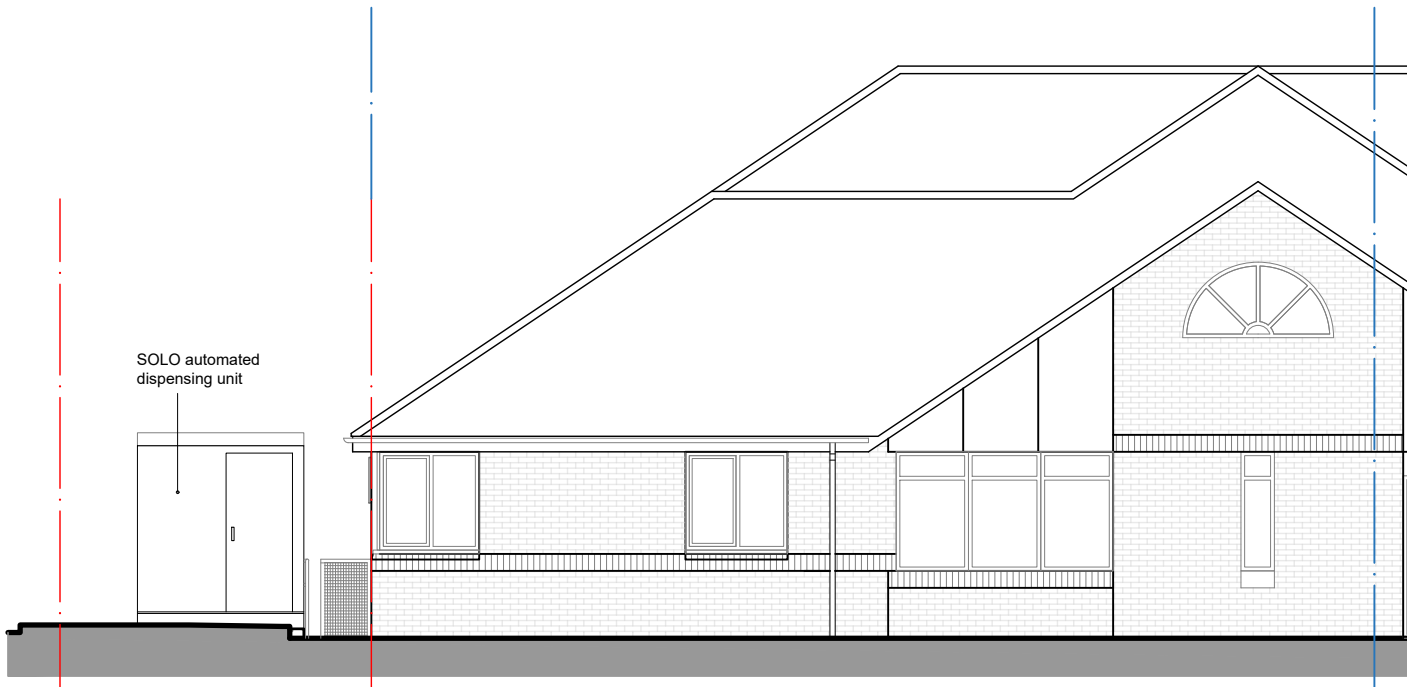

North East Elevation

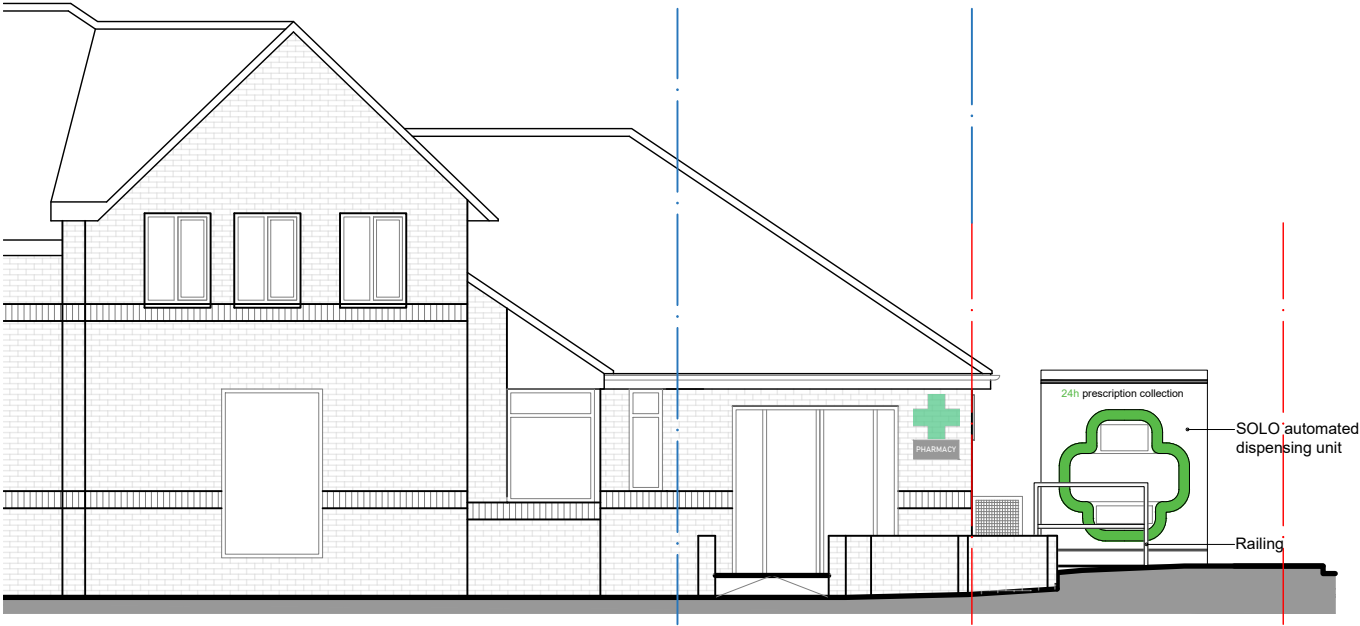

South East Elevation



Elevations Existing

This drawing is copyright. All rights reserved in Chapter IV of the Copyright, Designs and Patents Act 1988 have generally been asserted. All other rights are reserved. No part of this drawing may be reproduced, stored in a retrieval system, or transmitted in any form or by any means, electronic, mechanical, photocopying, recording, or by any information storage or retrieval system, without the prior written permission of ME Architects.

Client
Pearn's Pharmacies Ltd.
David Pearn

Project
Pearn's Pharmacy
Berry Square
CF48 3AL

Title

Elevations
Proposed
Planning

Drawing No	Rev	Drawn	Date	Scale
2104	AE310	-	ME 10/02/21	1:100 @ A3

ME ARCHITECTS | 10 Whitcliffe Drive | Penarth CF64 5RY | T: 078 555 63 114 |

DAVID PEARNS PHARMACIES LTD. ALL RIGHTS RESERVED