
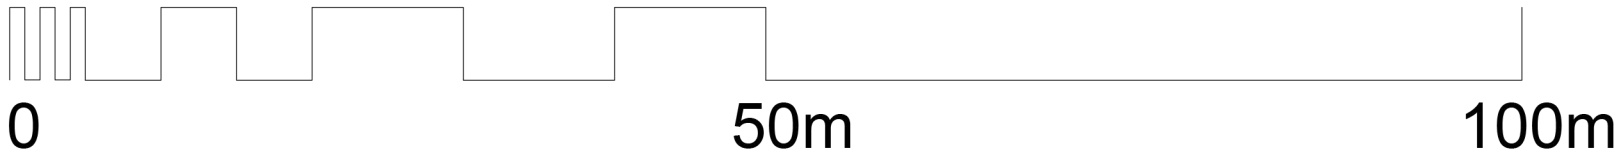
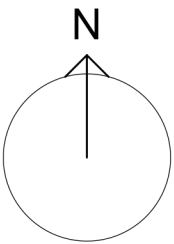


Existing

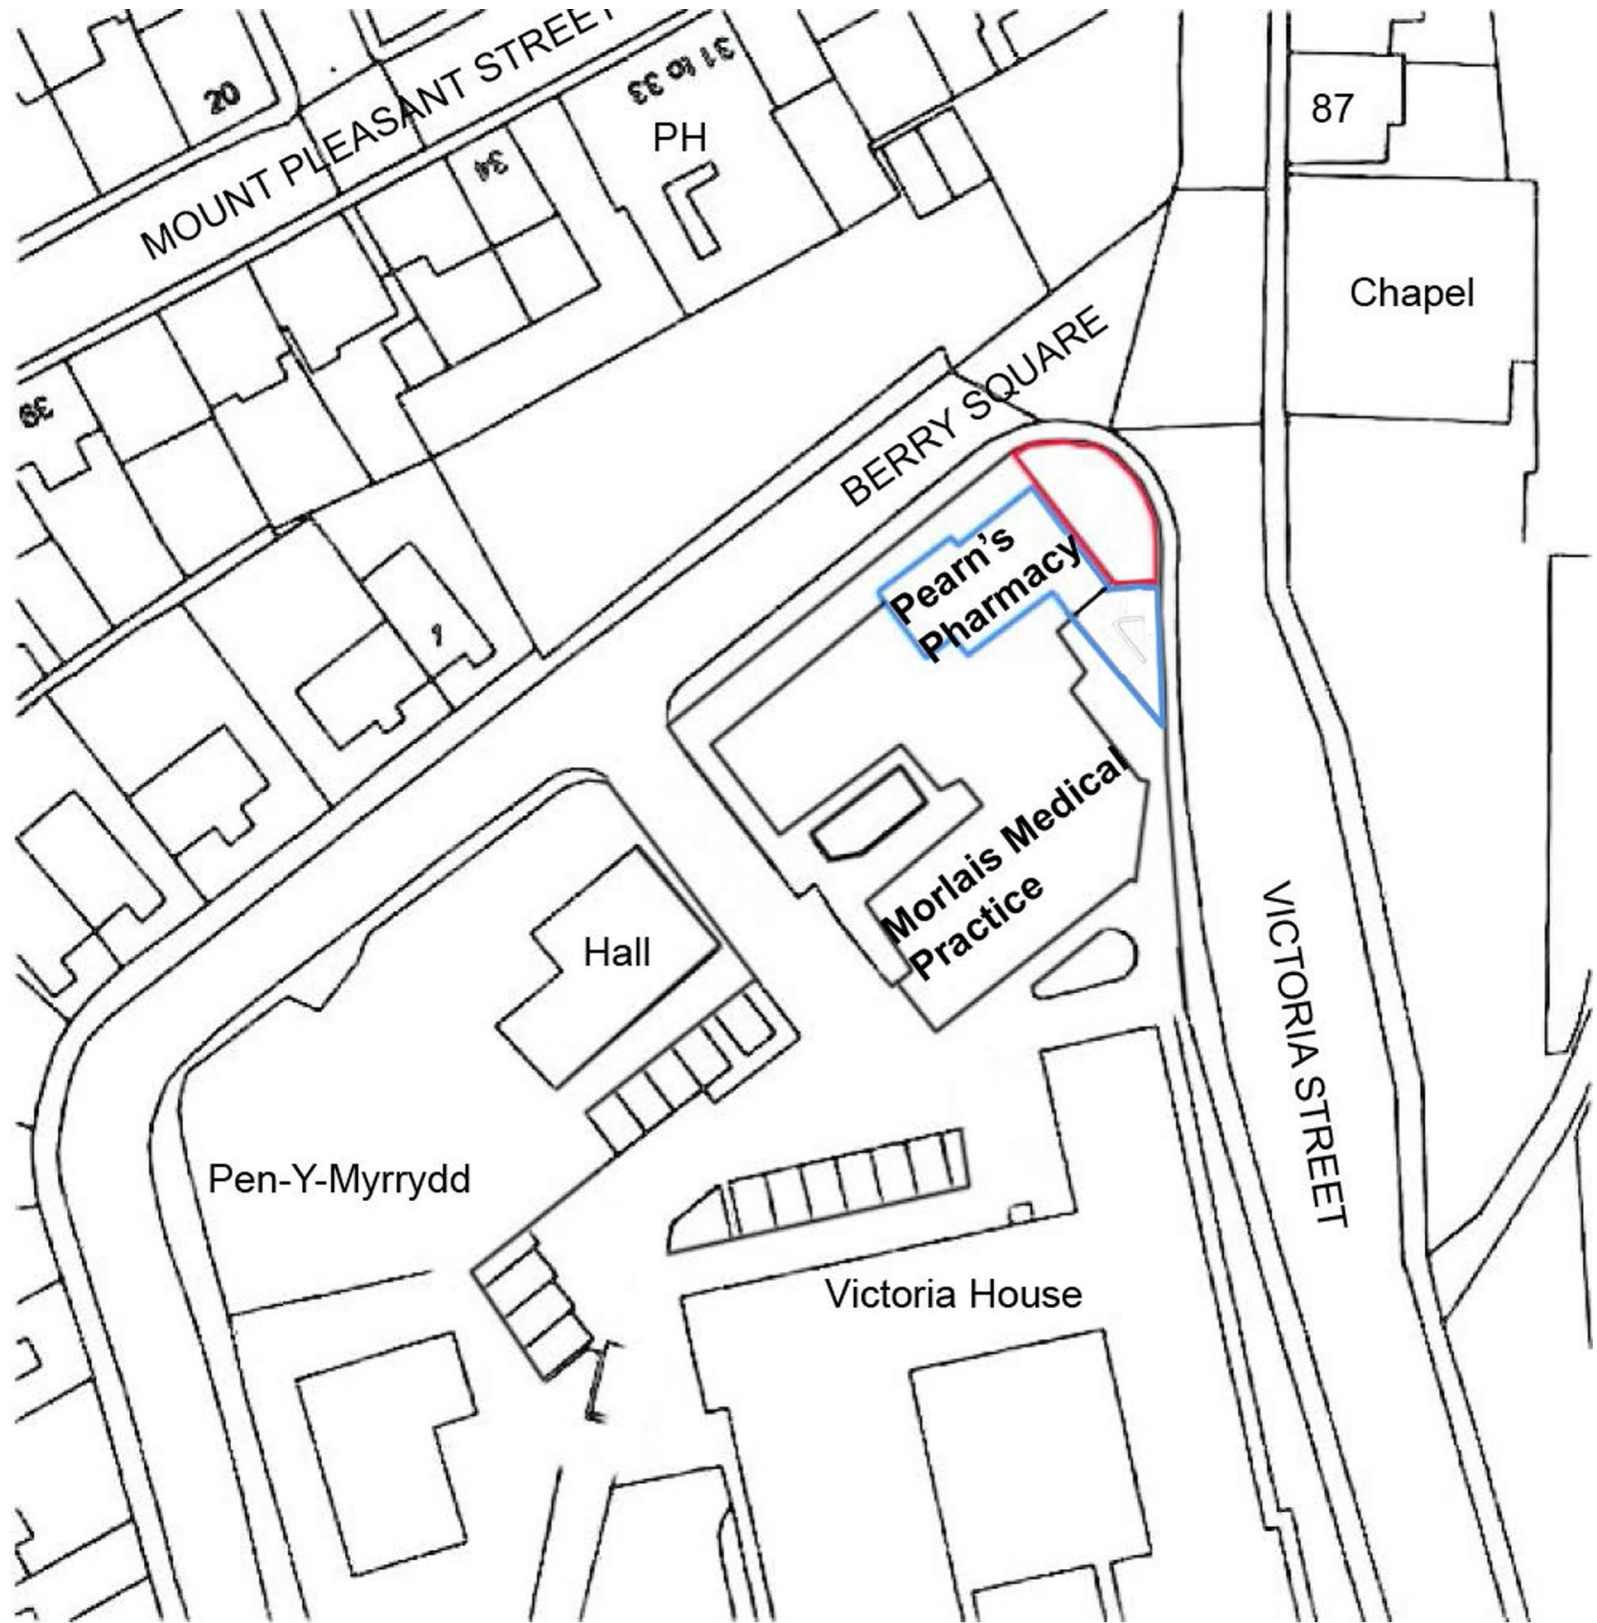

This drawing is copyright. All rights reserved in Chapter 17 of the Copyright, Designs and Patents Act 1988 have been asserted. All dimensions are to be checked on site. Do not scale. Any discrepancy between this drawing and other information to be reported to Mark Evans, the planning officer, shall be the responsibility of the client.

Client
Pearn's Pharmacies Ltd.
David Pearn

Project
Pearn's Pharmacy
Dowlais
CF48 3AL

Title
Site Plan

Drawing No	Rev	Drawn	Date	Scale
2104	AP401	-	ME 24/03/21	1:500 @ A3