


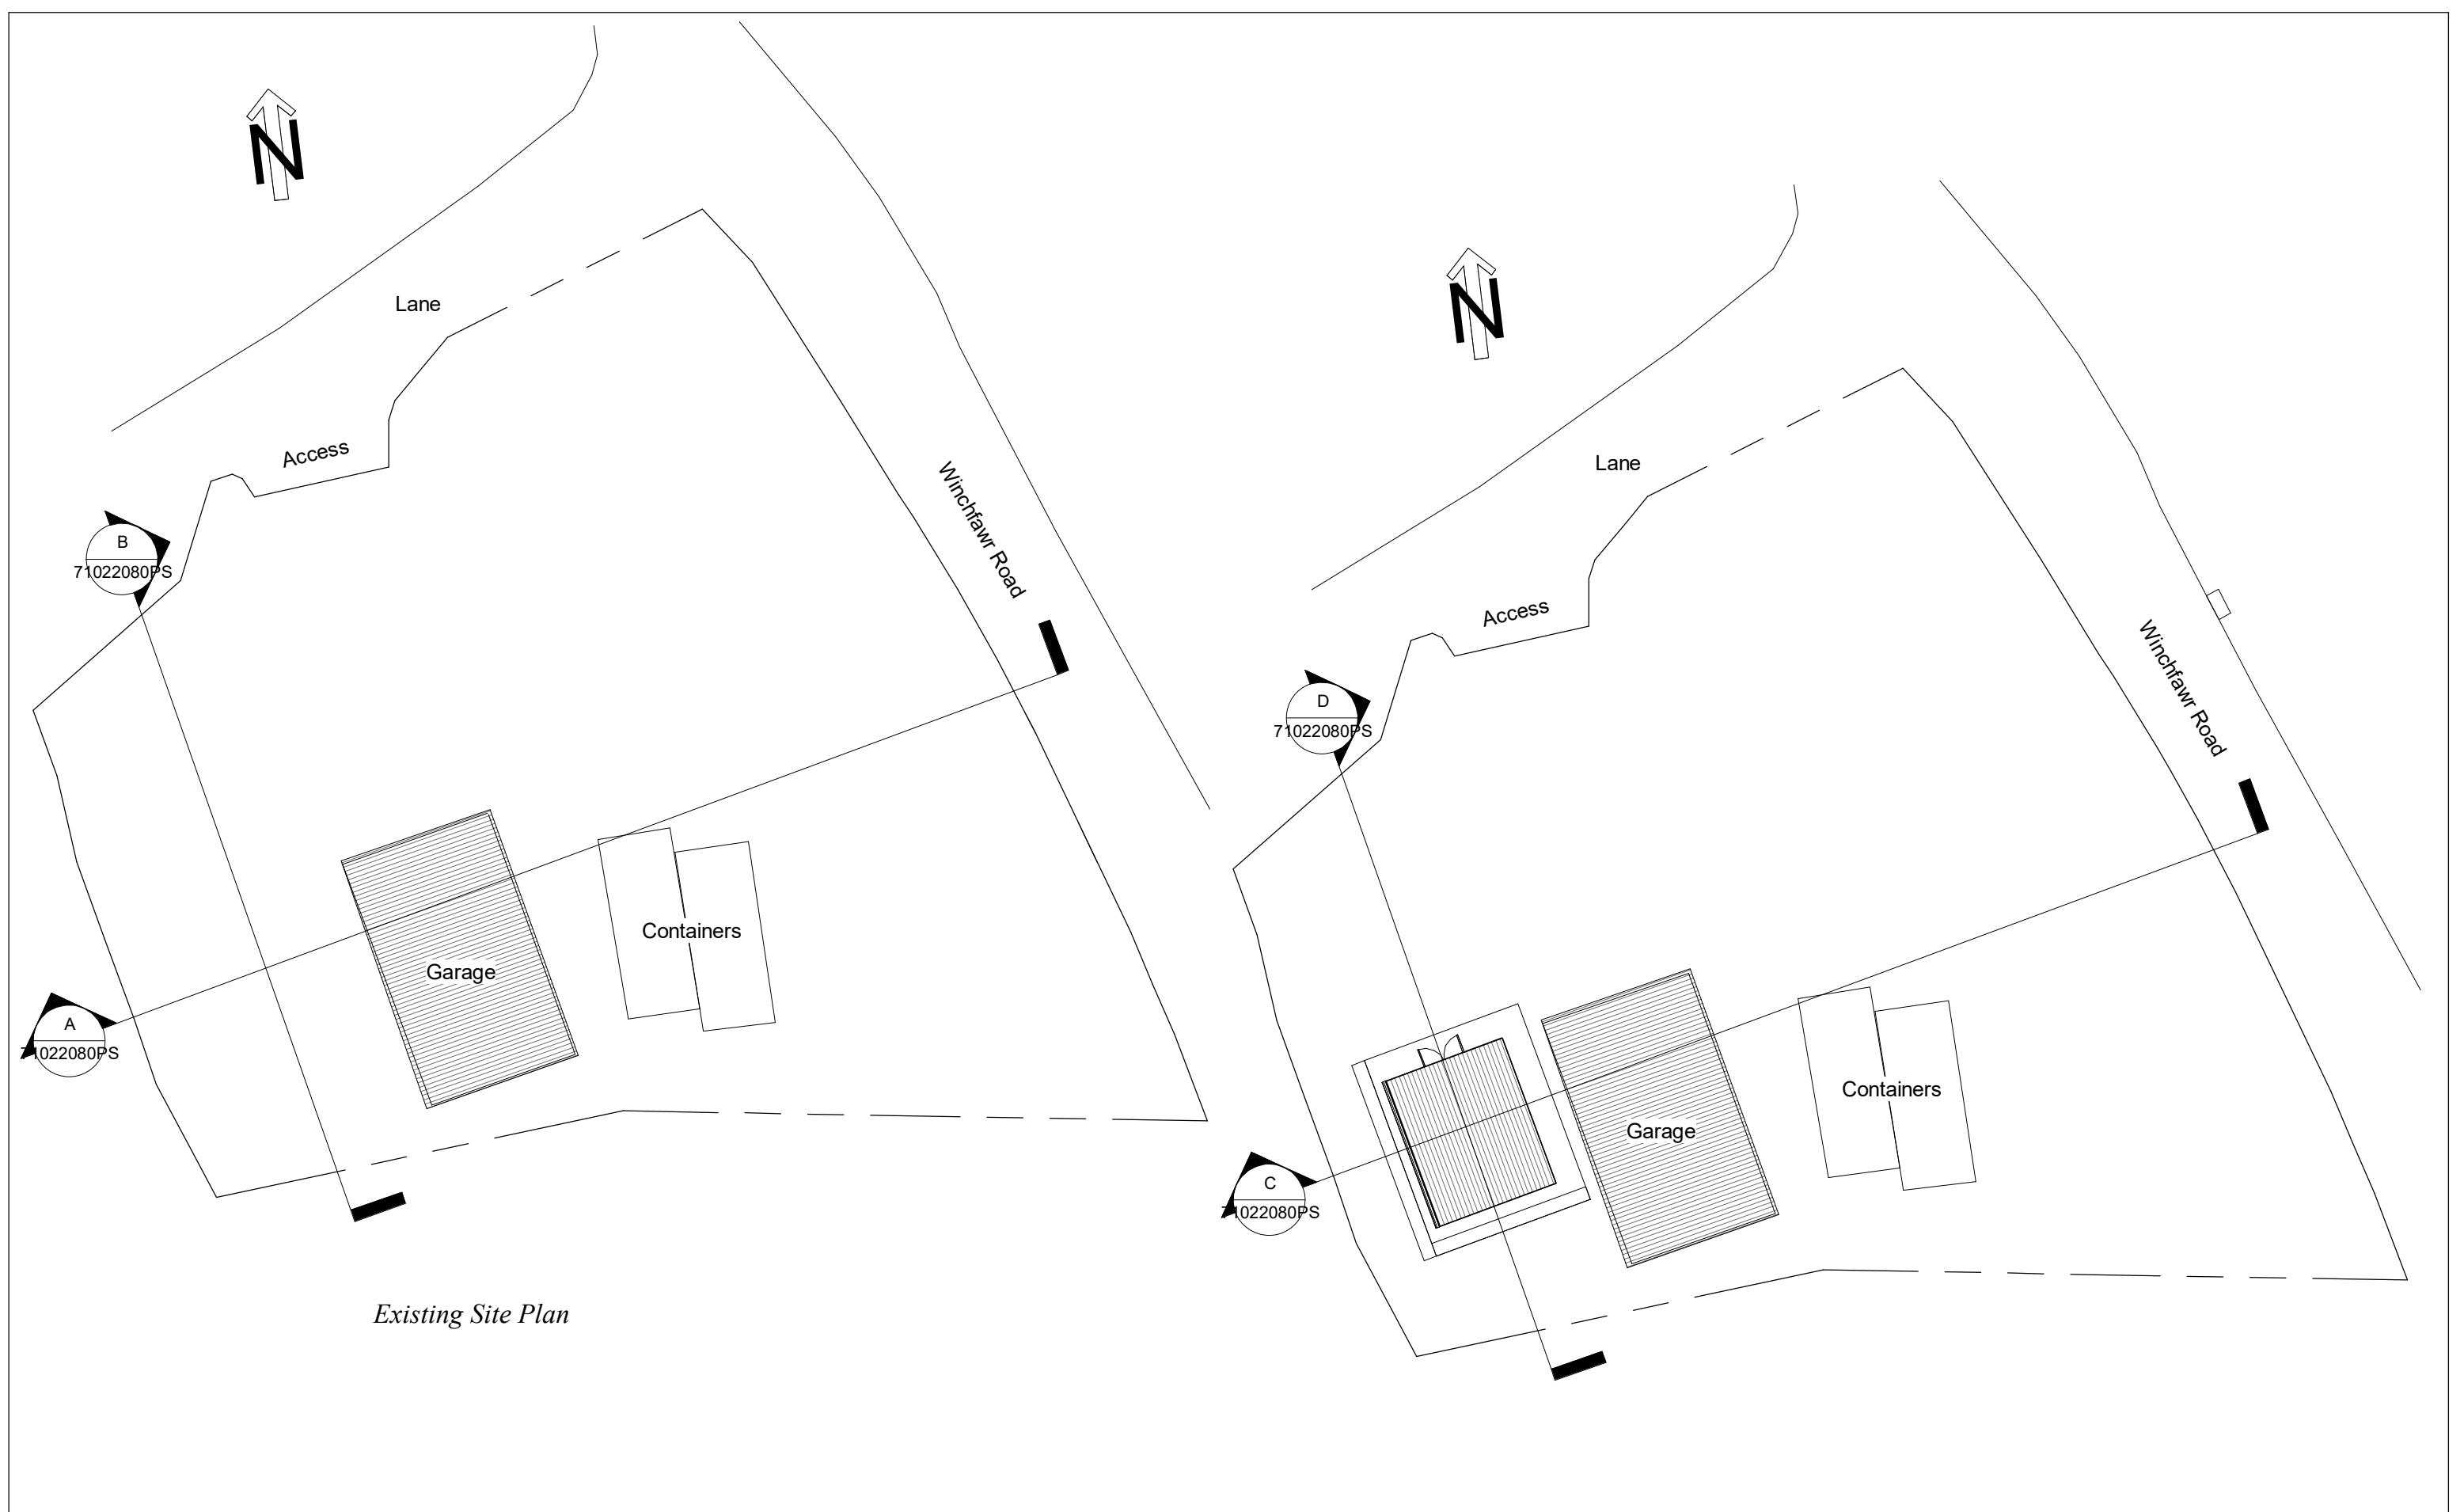

Existing Site Plan

Proposed Site Plan

PROJECT
New store
INDIGO DESIGN (Part of 3dcadwales Ltd) 5 Ashlea Drive, Merthyr Tydfil, CF47 0NY Tele 01685 385746 Mob - 07940913216 Email: enquiries@indigo-3d-design.co.uk

SHEET
Site Plans
Address
Land off, Winch Fawr Road, Merthyr Tydfil. CF48 1RD

This Drawing is Copyright, Dimensions to be checked on site and not scaled from this drawing
PURPOSE OF ISSUE
Planning Approval


DRWAING NUMBER
71022080S

Checked by	Drawn by	Scale (@ A3)
JH	PH	1 : 200
Rev No	Description	Date
A	Issue	03/02/2021
B	Garage roof shown	08/04/2021