



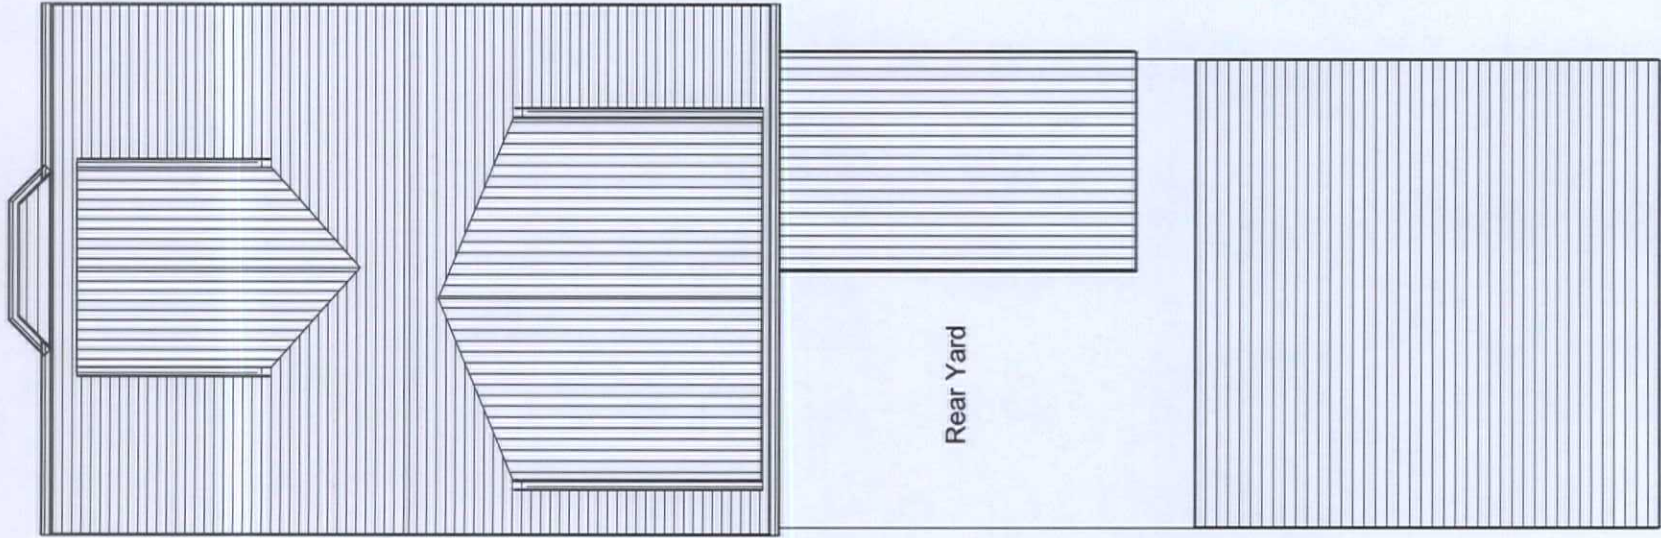

Rear Yard

Existing Site

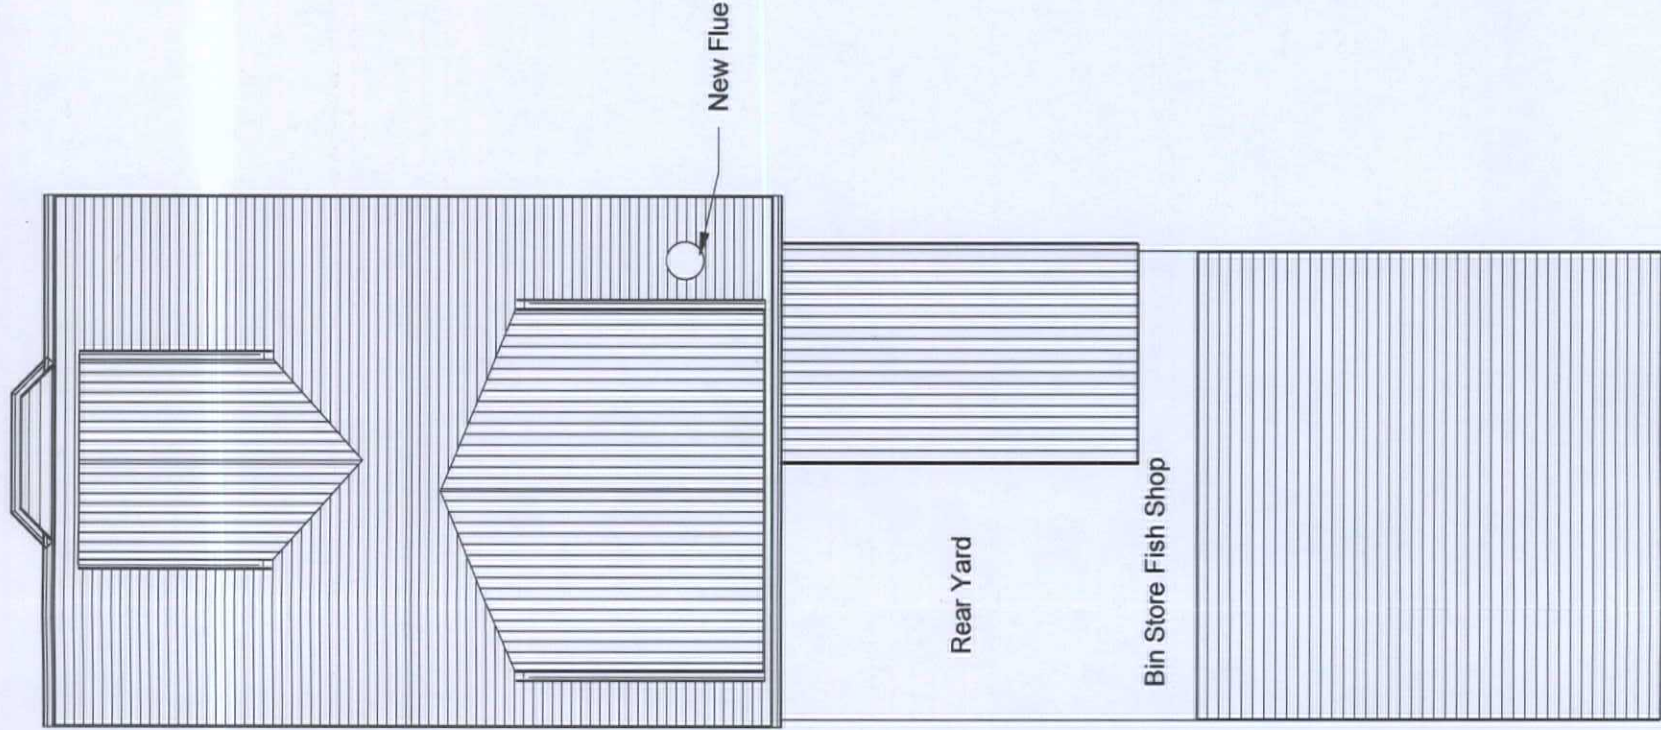

New Flue

Rear Yard

Bin Store Fish Shop

Proposed Site

MTCBC
AMENDED PLANS
02 JAN 2020
RECEIVED

190311

INDIGO DESIGN (Part of 3dcadwales Ltd) 5 Ashlea Drive, Merthyr Tydfil, CF47 0NY. Tele 01685 385746 Mob - 07940813216 Email: enquiries@indigo-3d-design.co.uk		
This Drawing is Copyright, Dimensions to be checked on site and not scaled from this drawing	 Indigo 3d Design	
PURPOSE OF ISSUE Planning Approval	DRAWING NUMBER 91029061-05	
PROJECT Change of Use		
SHEET Site Plans		
Address 1 Vulcan Buildings, Brecon Road in Merthyr Tydfil CF47 8NH		
Checked by JH	Drawn by PH	Scale (@ A3) 1 : 100
Rev No A	Issue See letter P100311	Date 15/11/19
B		30/12/19