



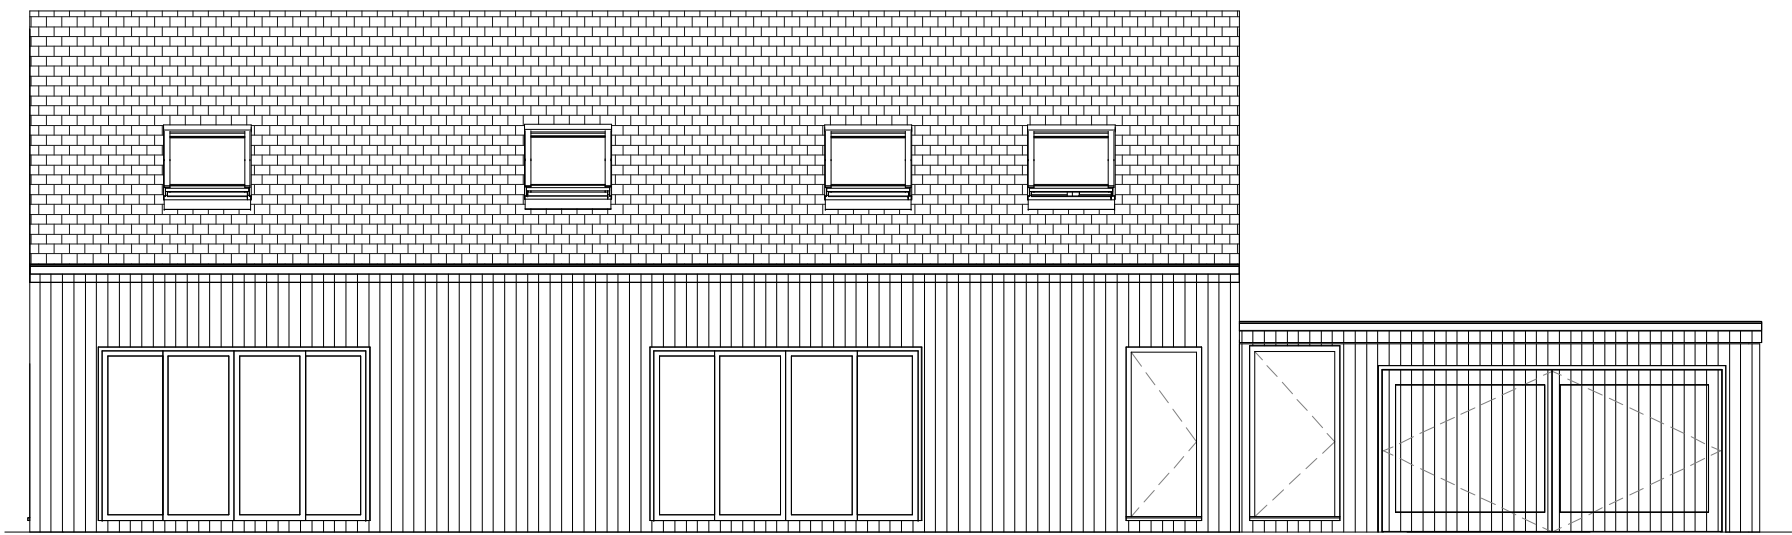


D Proposed North Elevation
1 : 100

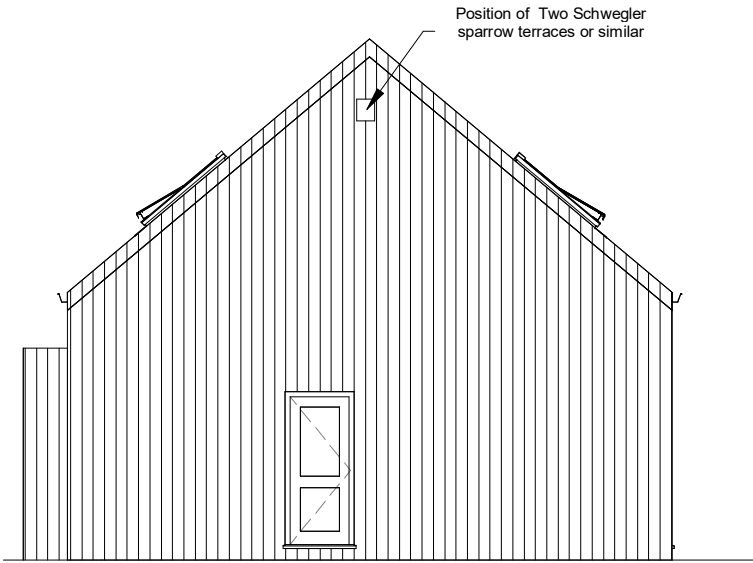


E Proposed West Elevation
1 : 100

Proposed Element	Materials and finishes
Roof	Slate
Walls	Timber Cladding
Doors	Black Aluminium
Windows	Black Aluminium
Garage Door	Timber Clad
Gutter	Black Aluminium
Boundary	Timber fence & Block wall

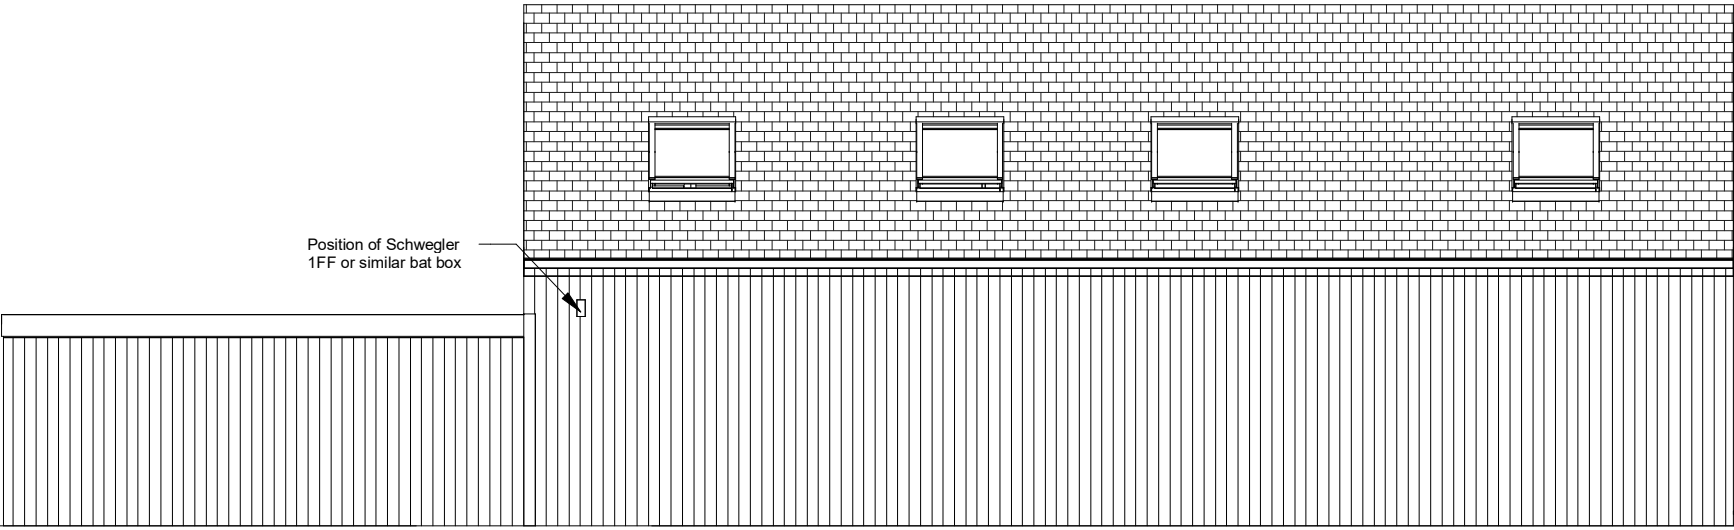

F Proposed South Elevation
1 : 100

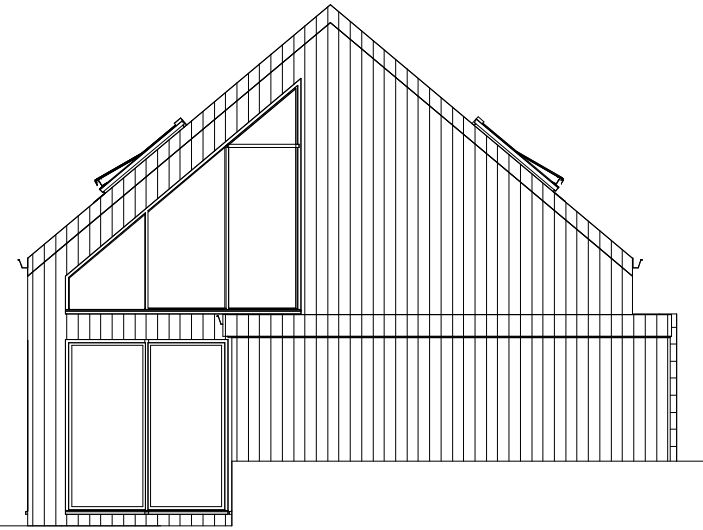

G Proposed East Elevation
1 : 100

INDIGO DESIGN (Part of 3dcadwales Ltd) 5 Ashlea Drive,
Merthyr Tydfil, CF47 0NY Tele 01685 385746 Mob -
07940913216 Email: enquiries@indigo-3d-design.co.uk

This Drawing is Copyright,
Dimensions to be checked
on site and not scaled from
this drawing



PURPOSE OF ISSUE
Planning Approval

DRWAING NUMBER
02023011-04

PROJECT
New House

SHEET
Proposed Elevations

Address
2 Somerset Lane, Cefn Coed, Merthyr
Tydfil. CF48 2PA

Checked by
JH

Drawn by
PH

Scale (@ A3)
1 : 100

Rev No	Description	Date
A	Issue	24/11/2020
B	Bat and bird boxes added	03/12/2020