




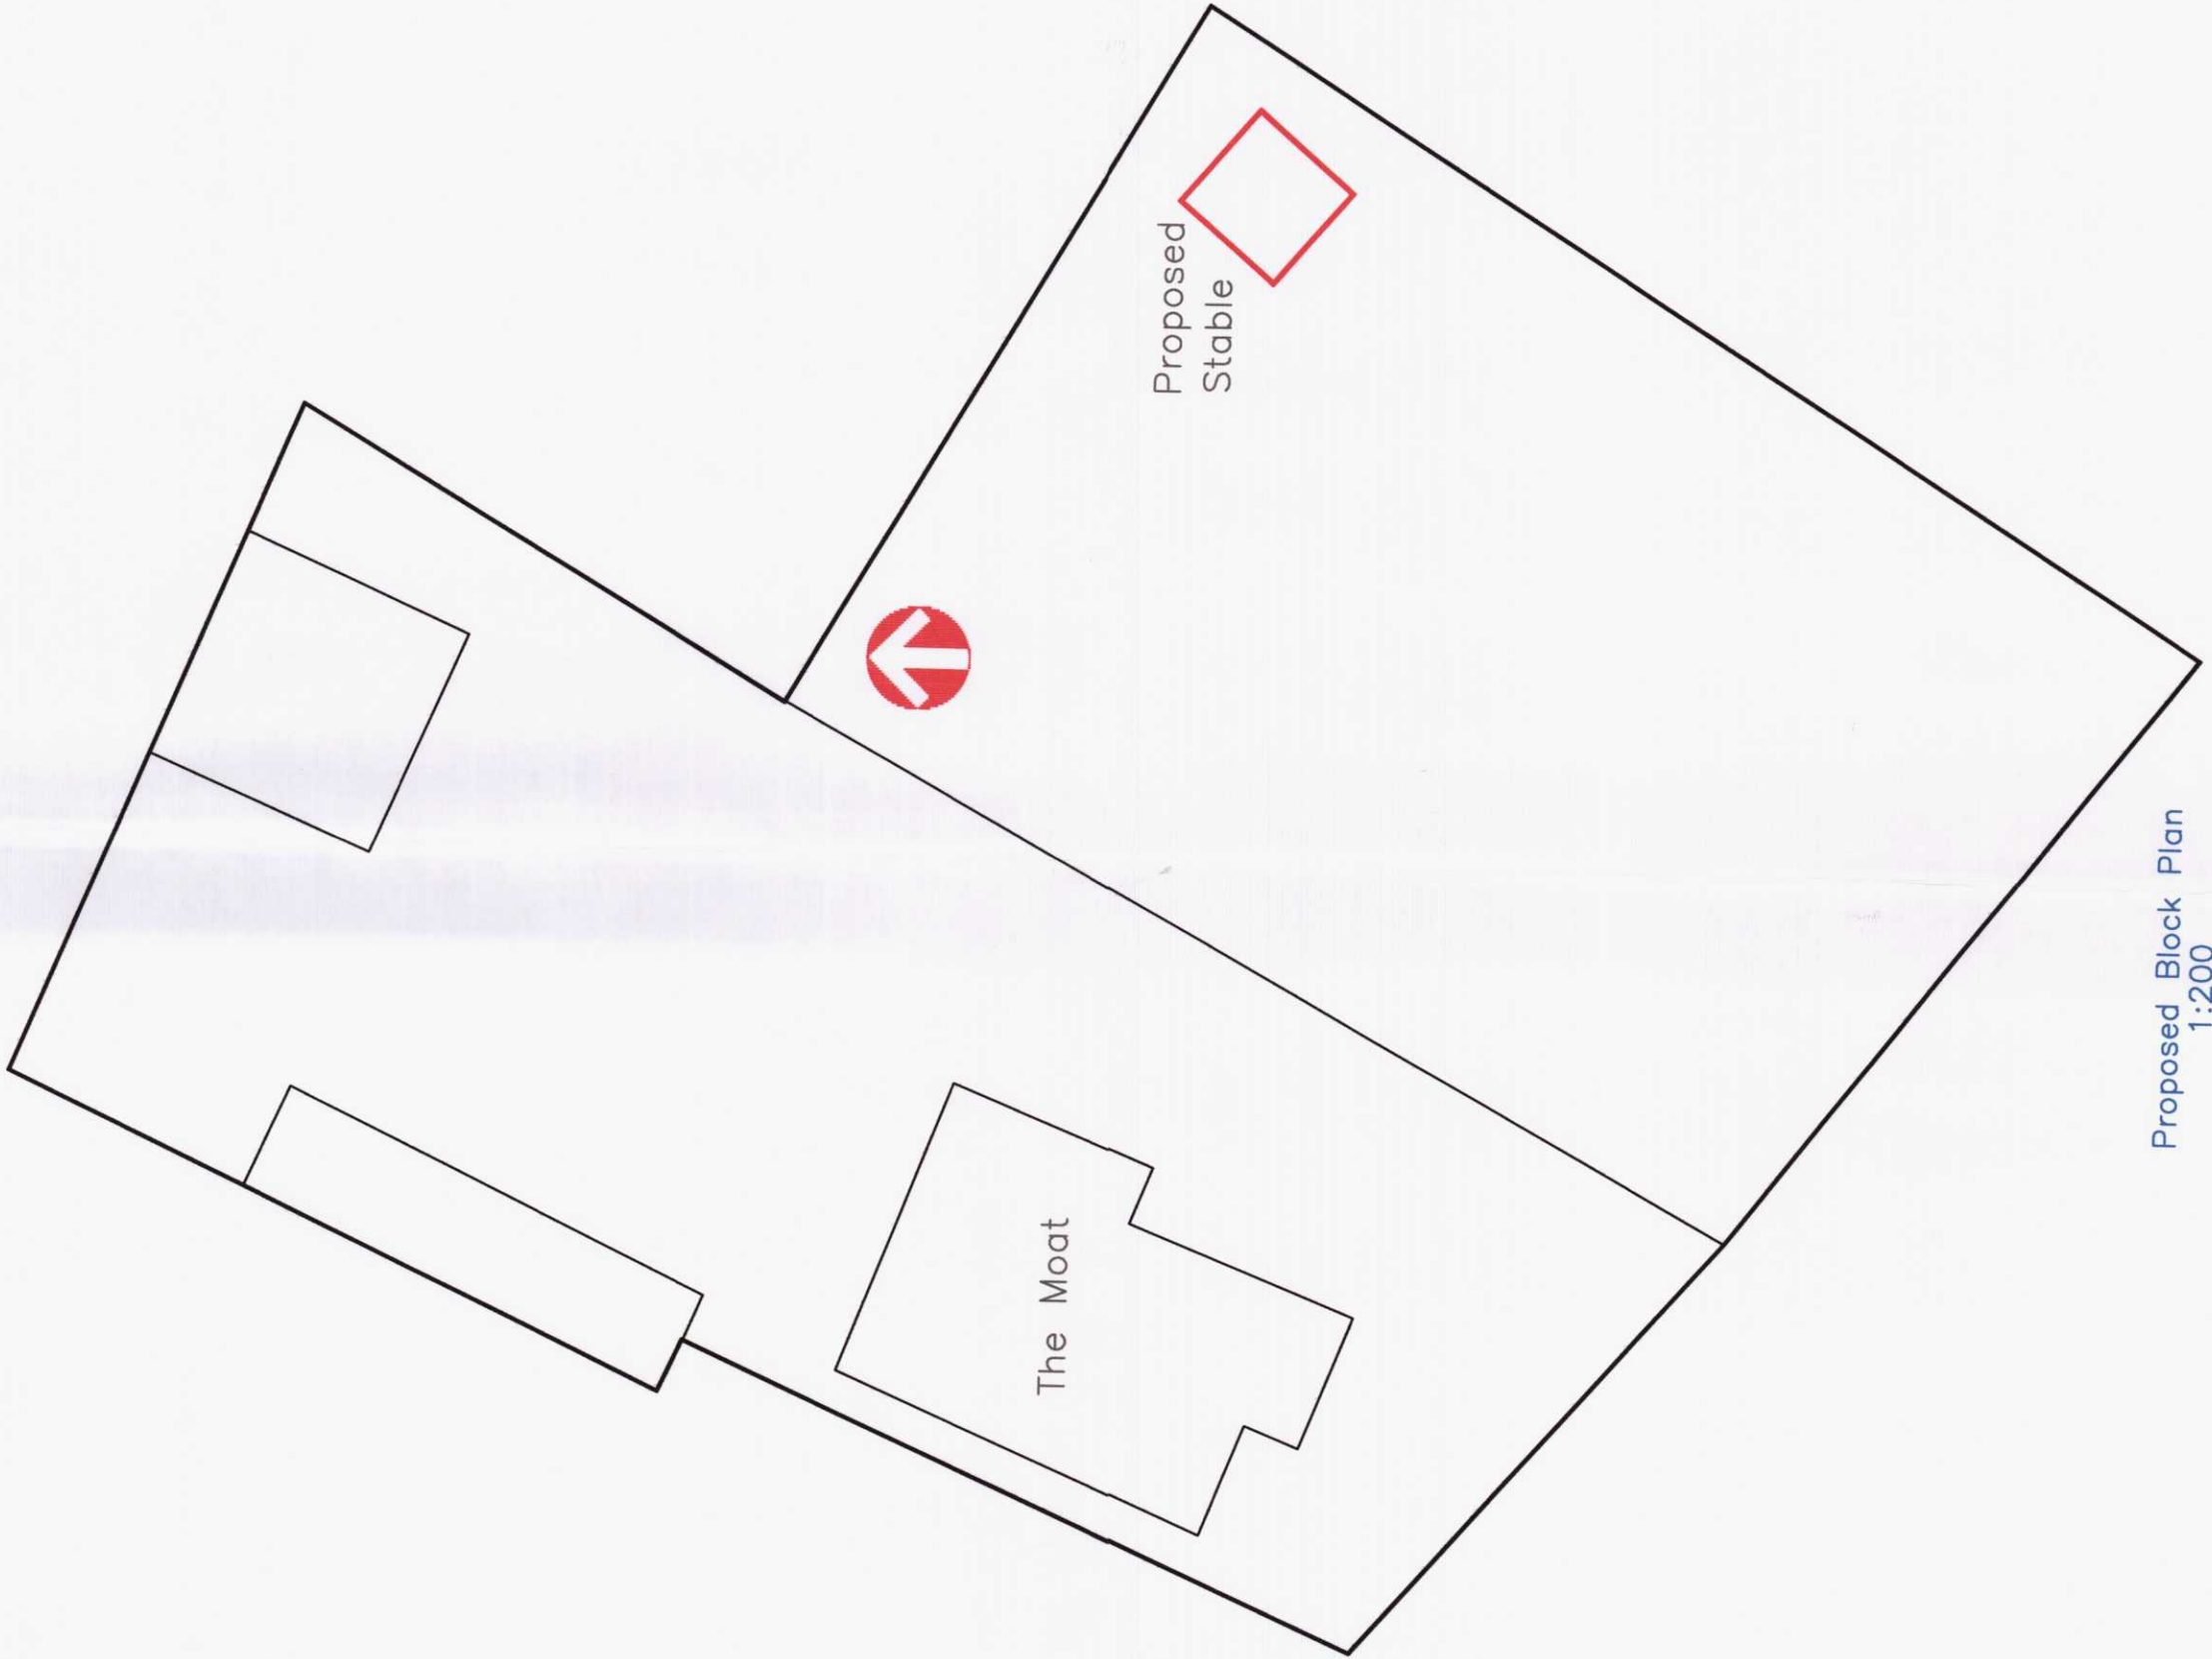


Proposed Block Plan
1:200

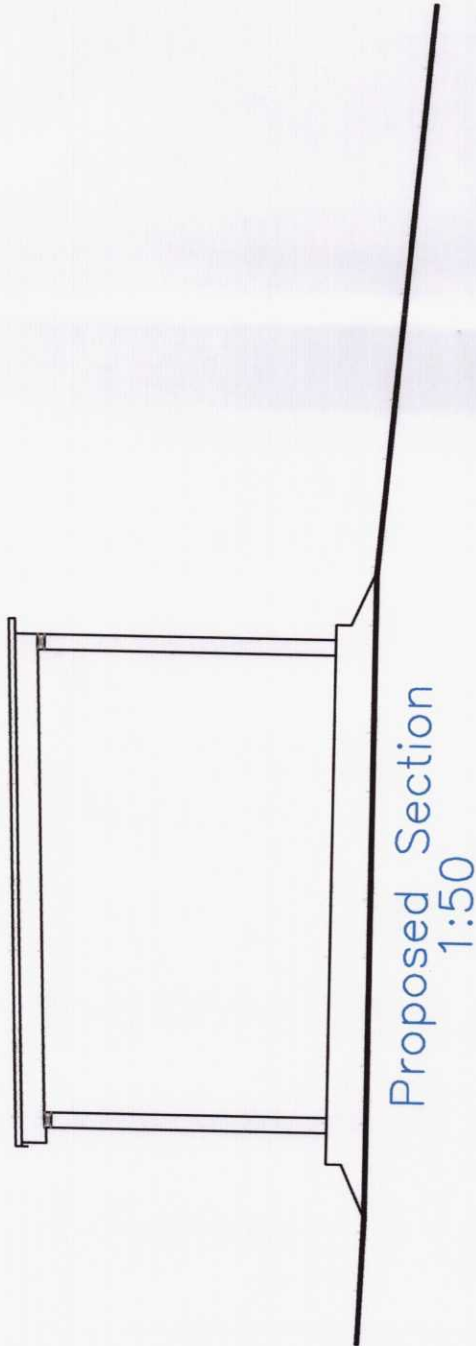


Proposed Section
1:50

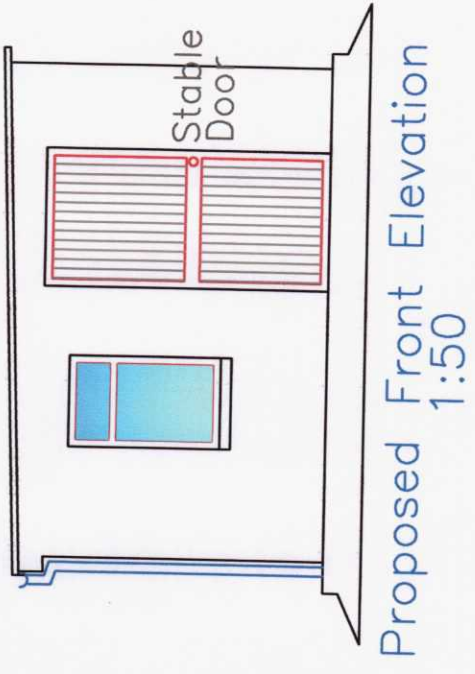


Proposed Front Elevation
1:50

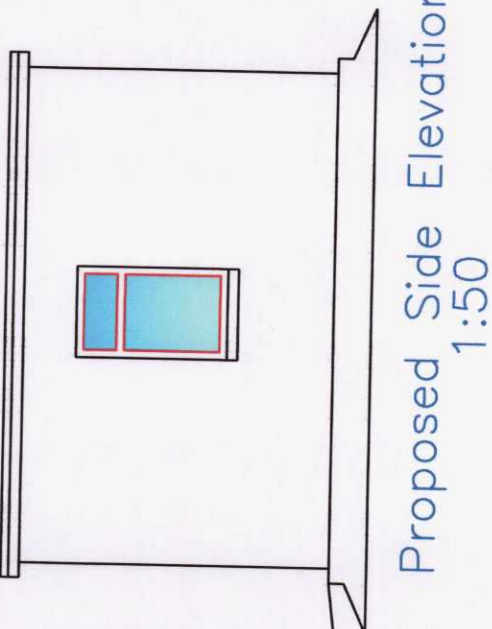


Proposed Side Elevation
1:50

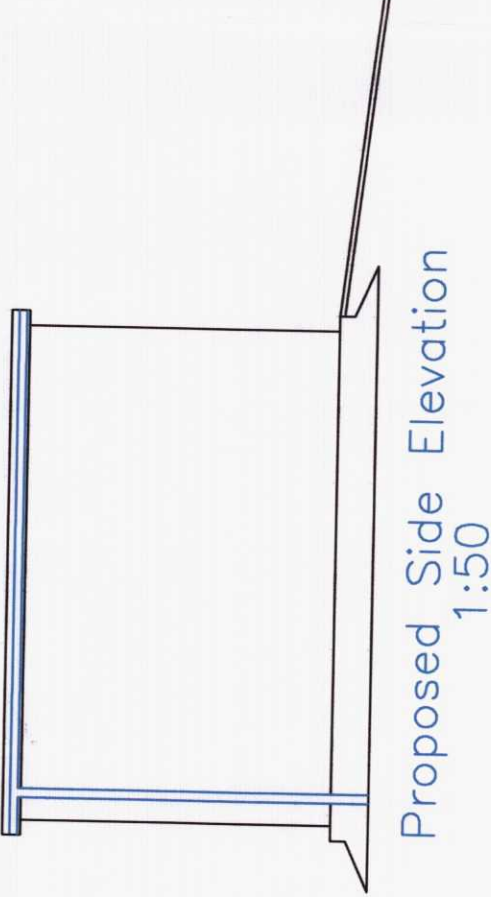

Proposed Side Elevation
1:50

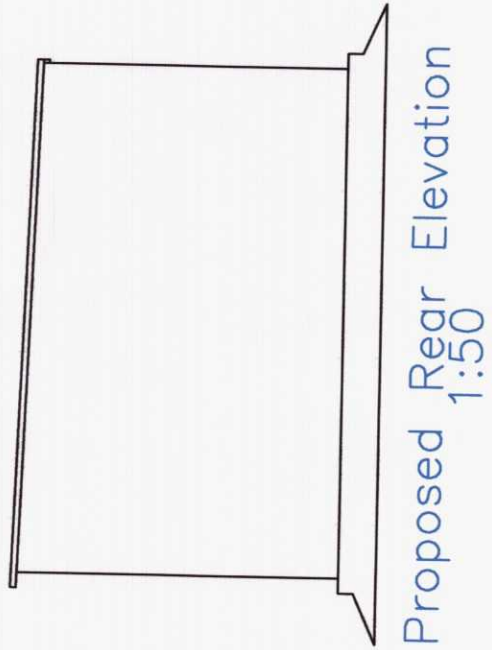

Proposed Rear Elevation
1:50

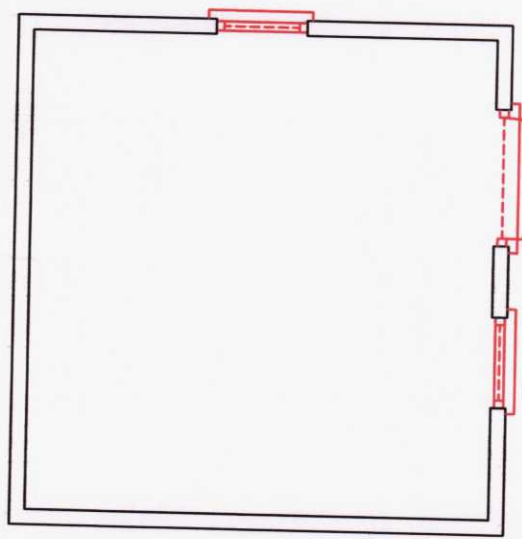

Proposed Floor Plan
1:50

Roof:	Plastic coated steel profile roof
External walls:	Render
Windows/Doors:	White uPVC
Fascia/RWG's:	White uPVC



Issued Only for Purpose Indicated	
Drawing Status: FOR PLANNING PURPOSES ONLY	
Client:	The Moat
Project:	Pantymynn Road Mountain Hare CF47 6DD
Drawn by:	PT
Date:	03.08.20
Title:	Scale
Existing & Proposed Plans, Elevations & Sections	1:50 1:200
Drwg No	MOAT 01A