




Proposed Front Elevation
1 : 50

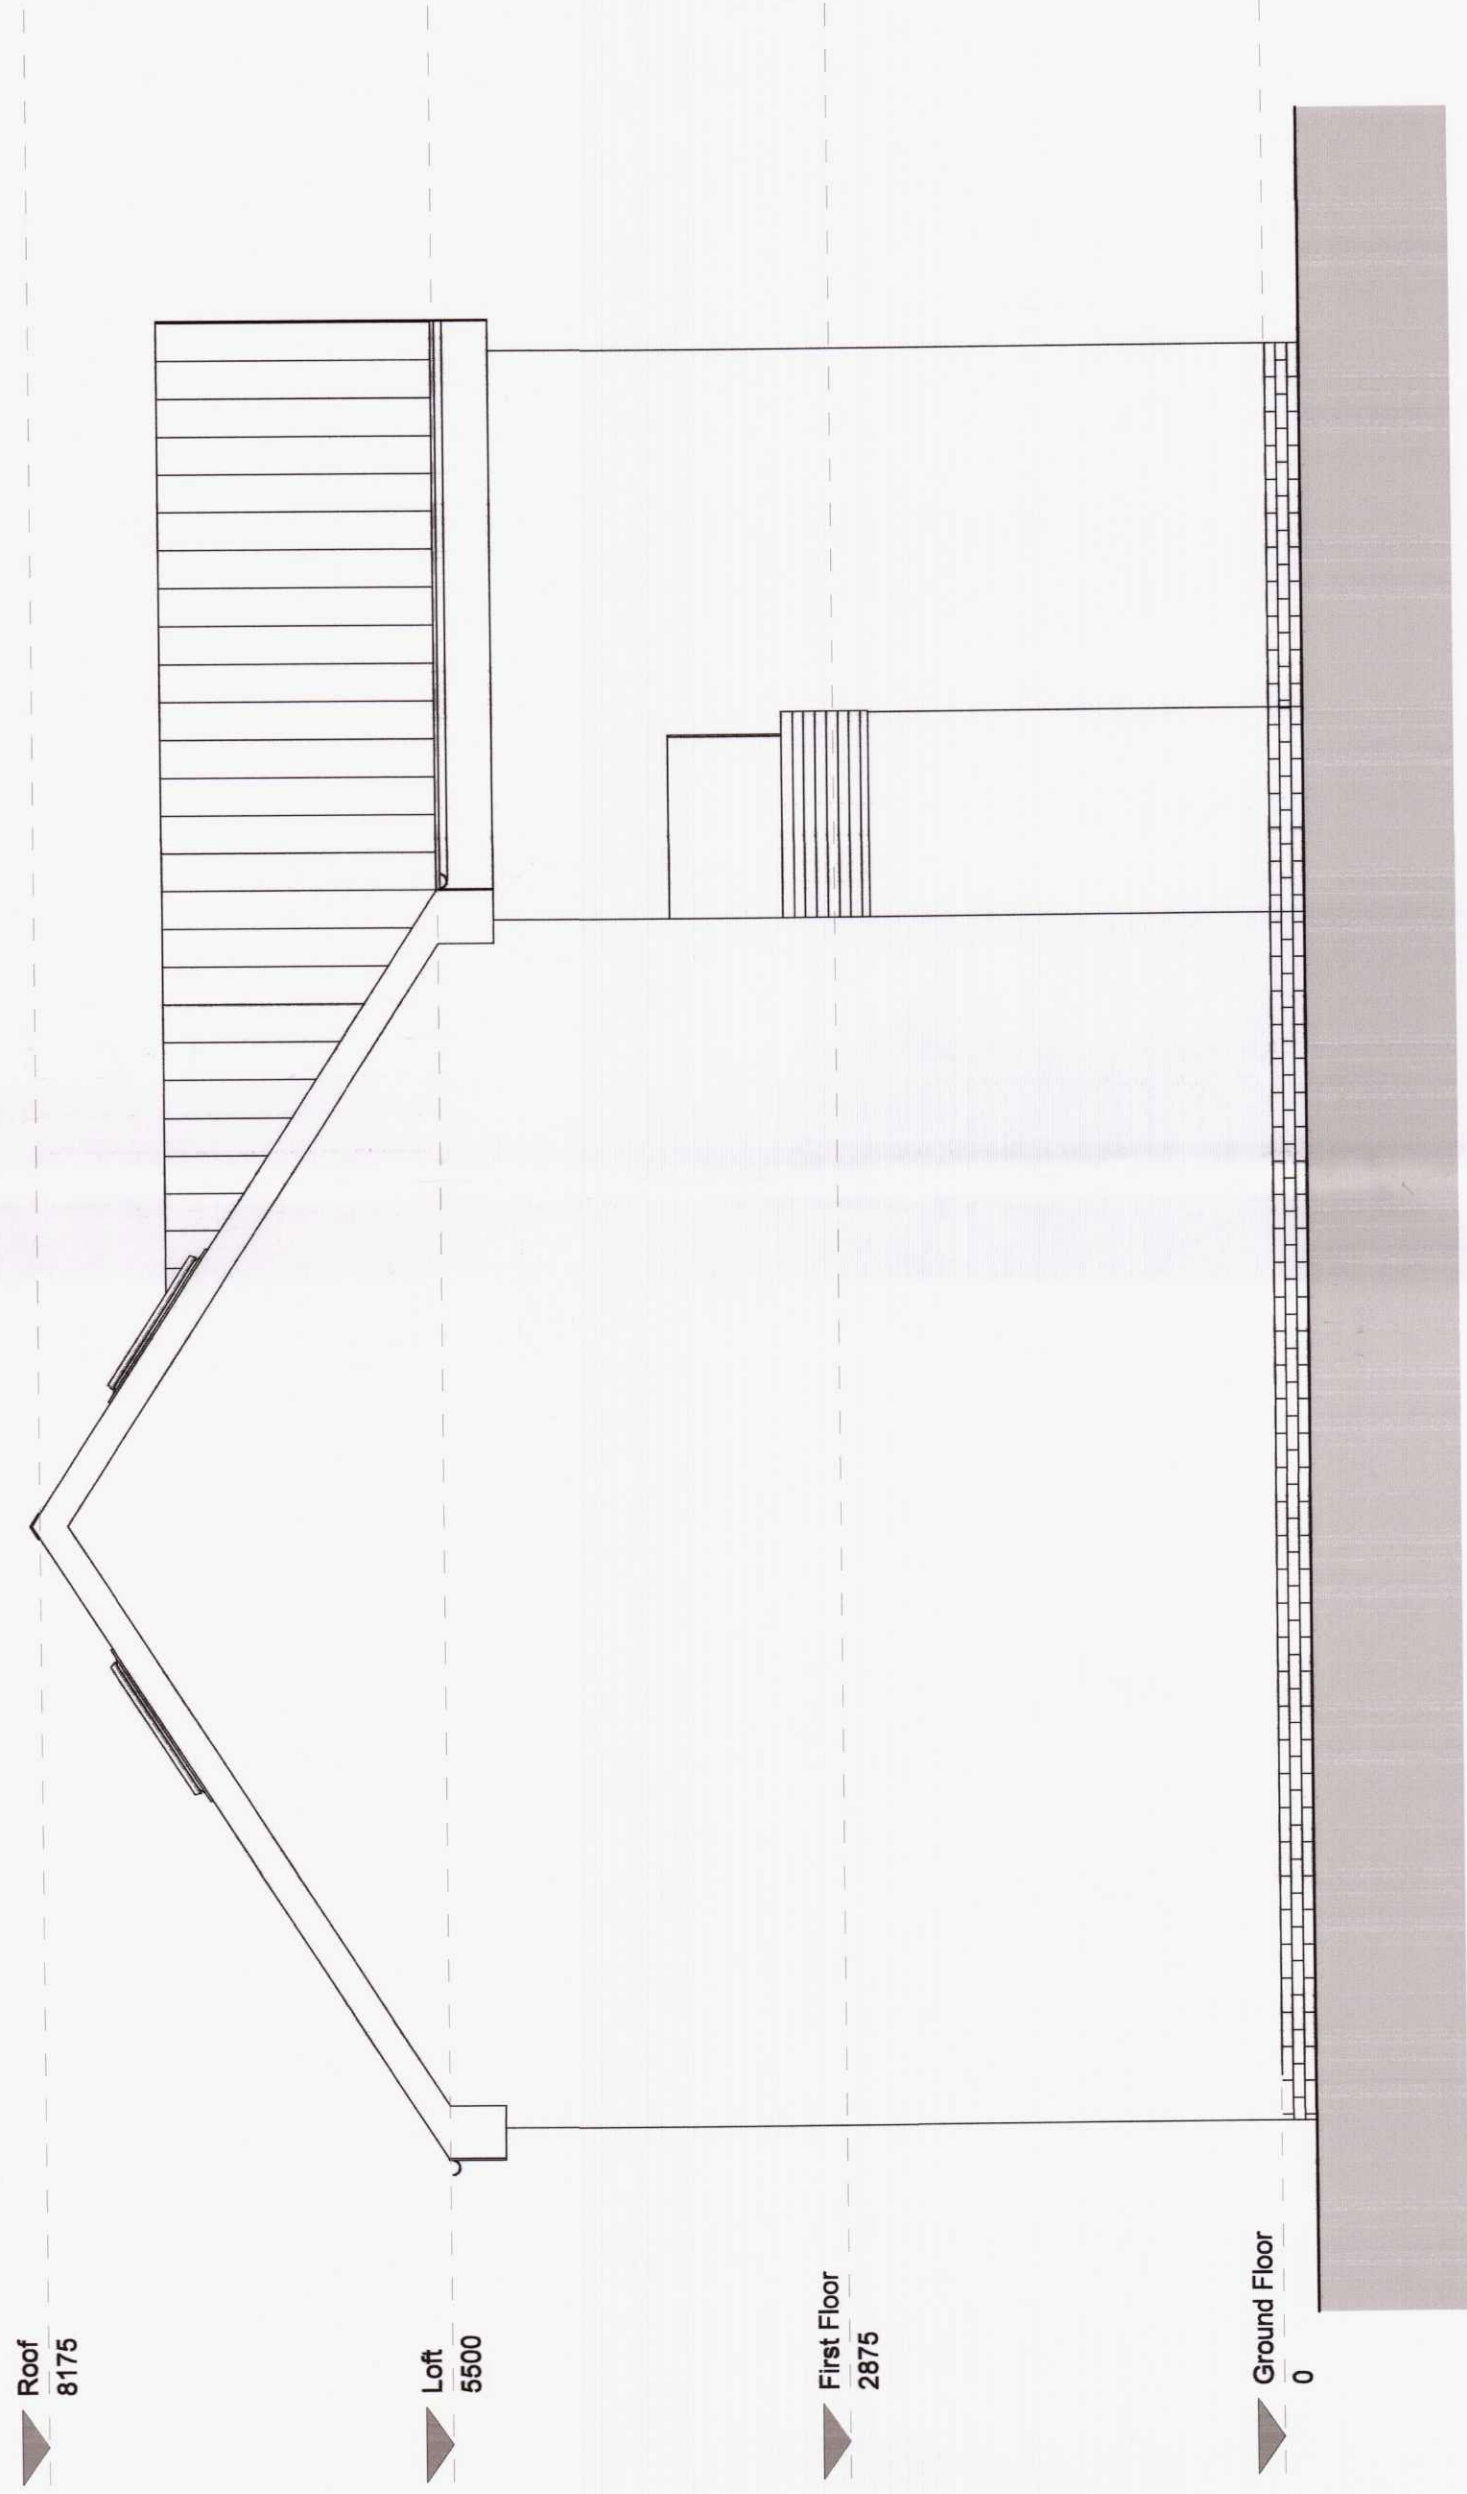

Proposed Side Elevation B
1 : 50



Proposed Side Elevation A
1 : 50



Proposed Rear Elevation
1 : 50

HSD Architectural Design	
PROJECT	Proposed New Build Plot 8 Queens Road, Twynhydlyn Merthyr Tydfil CF47 0ES
TITLE	Proposed Elevations
CLIENT	Mr & Mrs Owen
DRAWN BY	HSD
DATE	21/07/20
SCALE (@ A1)	PROJECT NUMBER
1 : 50	001
DRAWING NUMBER	REV
A-200001	1