




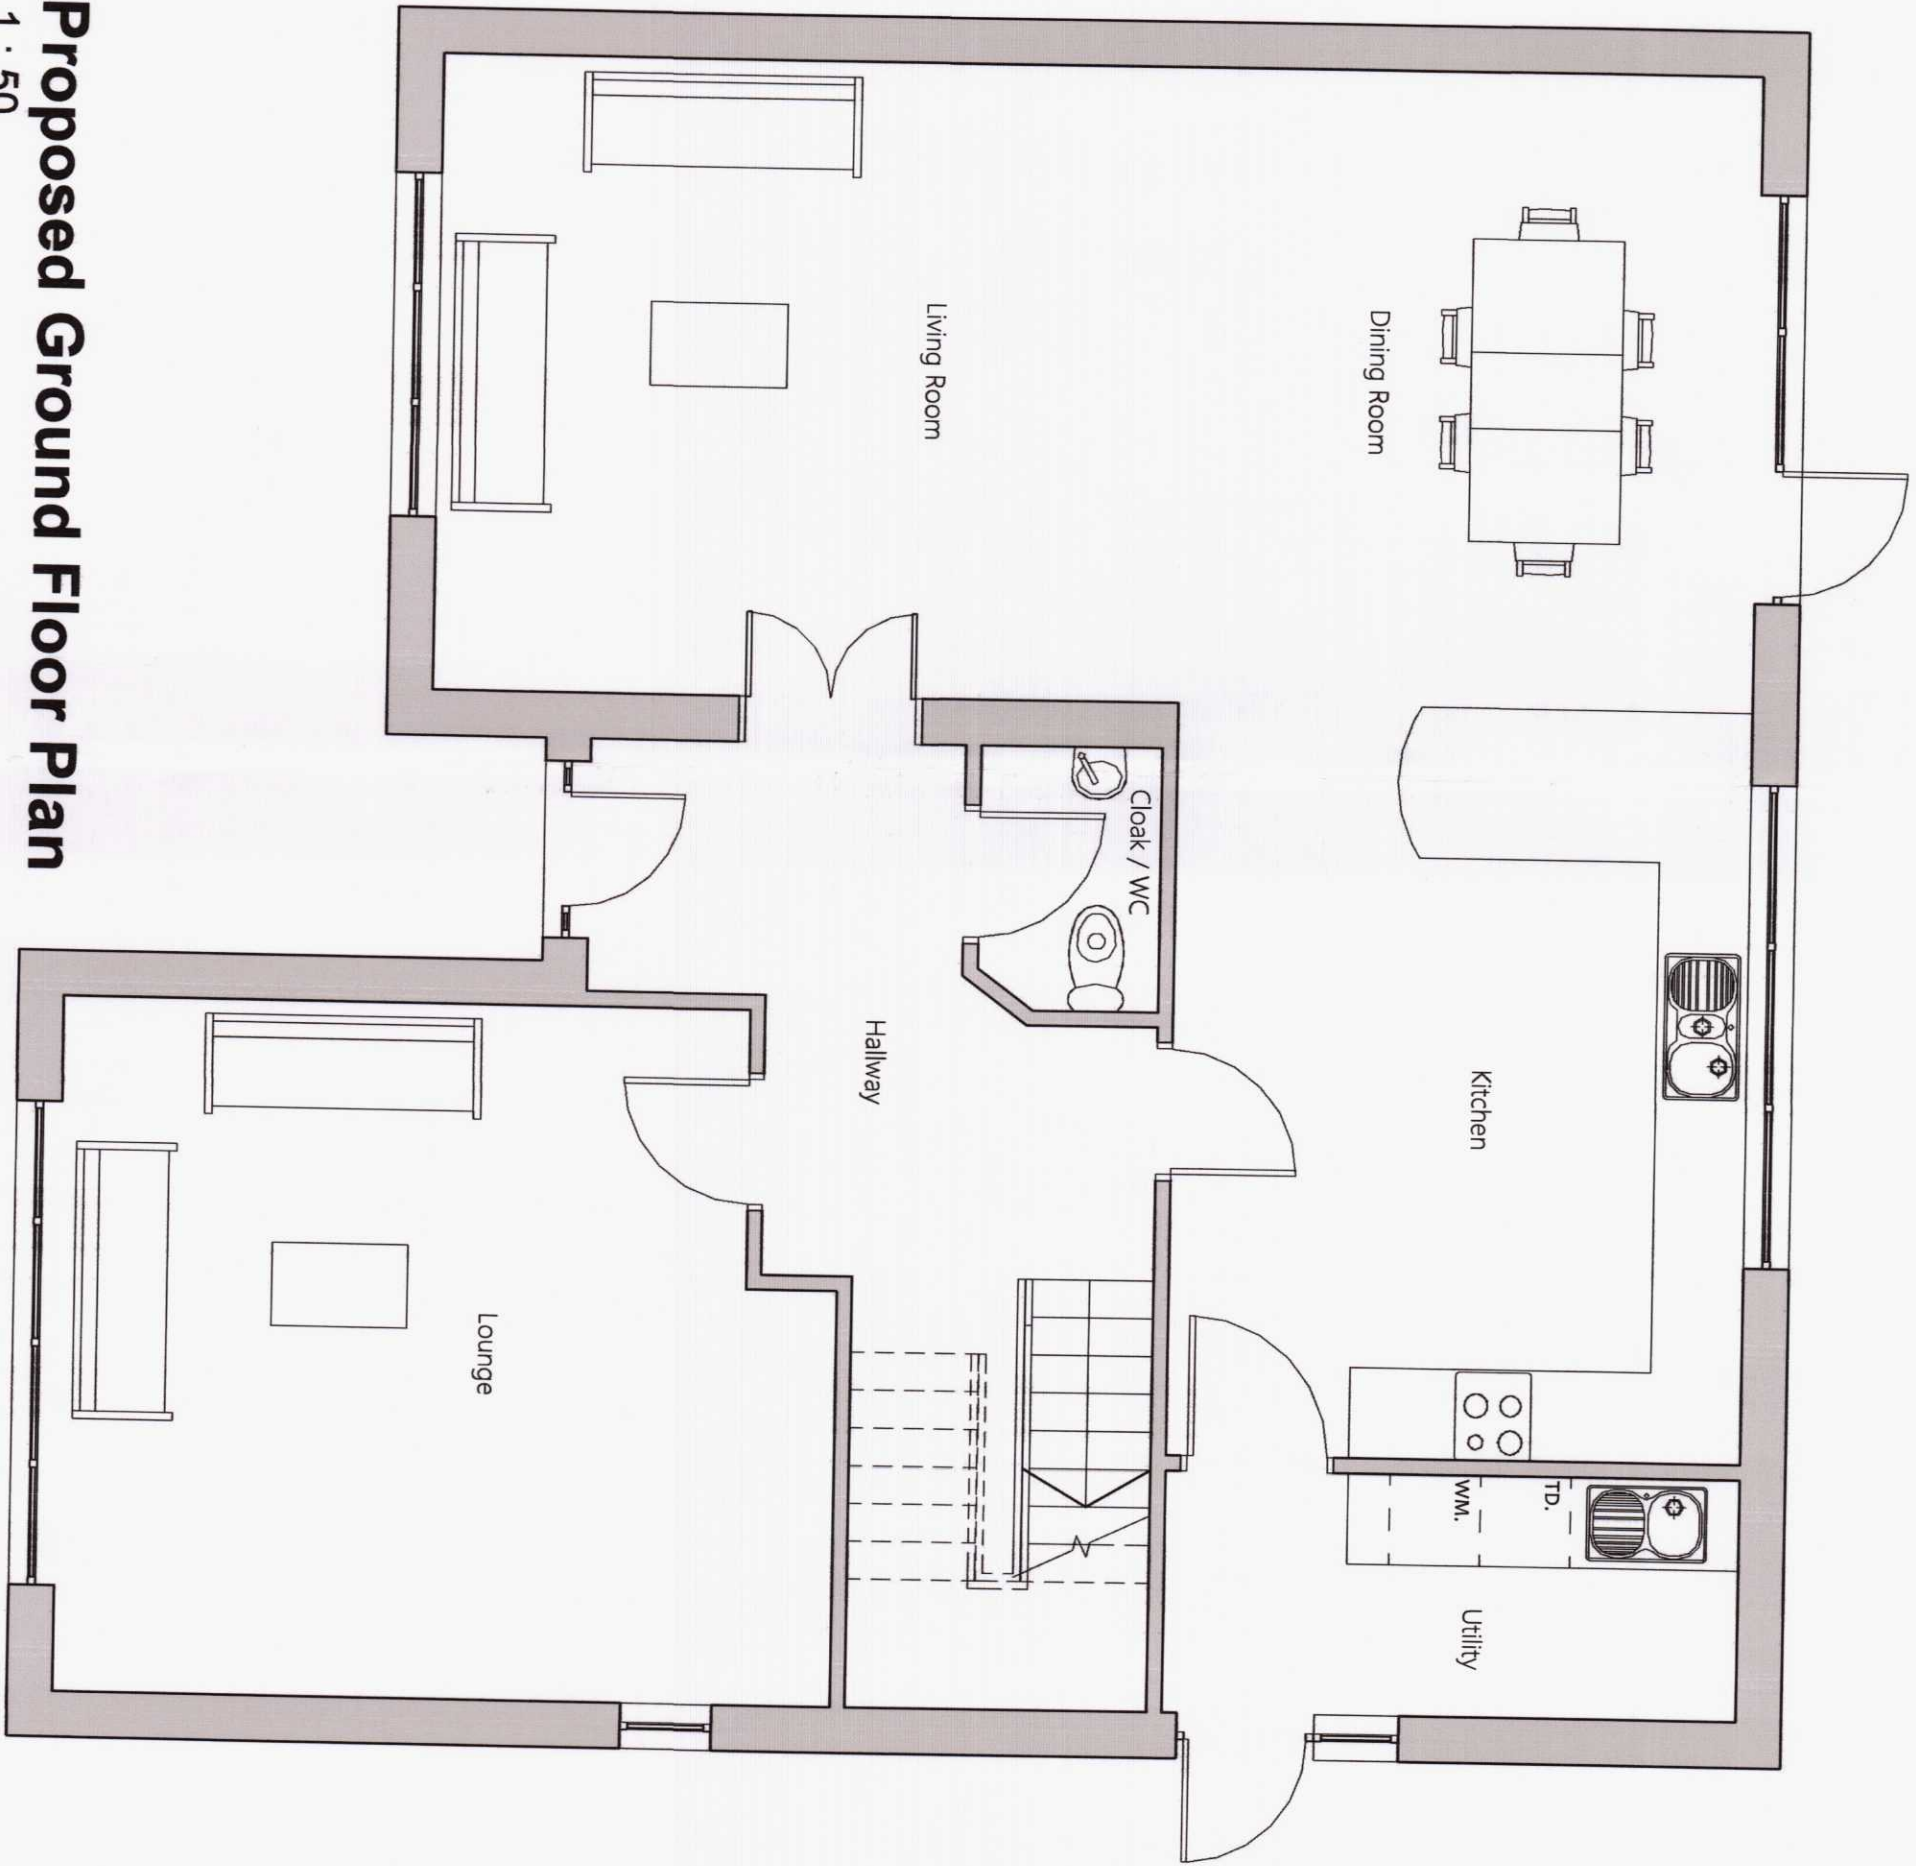


Proposed Ground Floor Plan
1 : 50

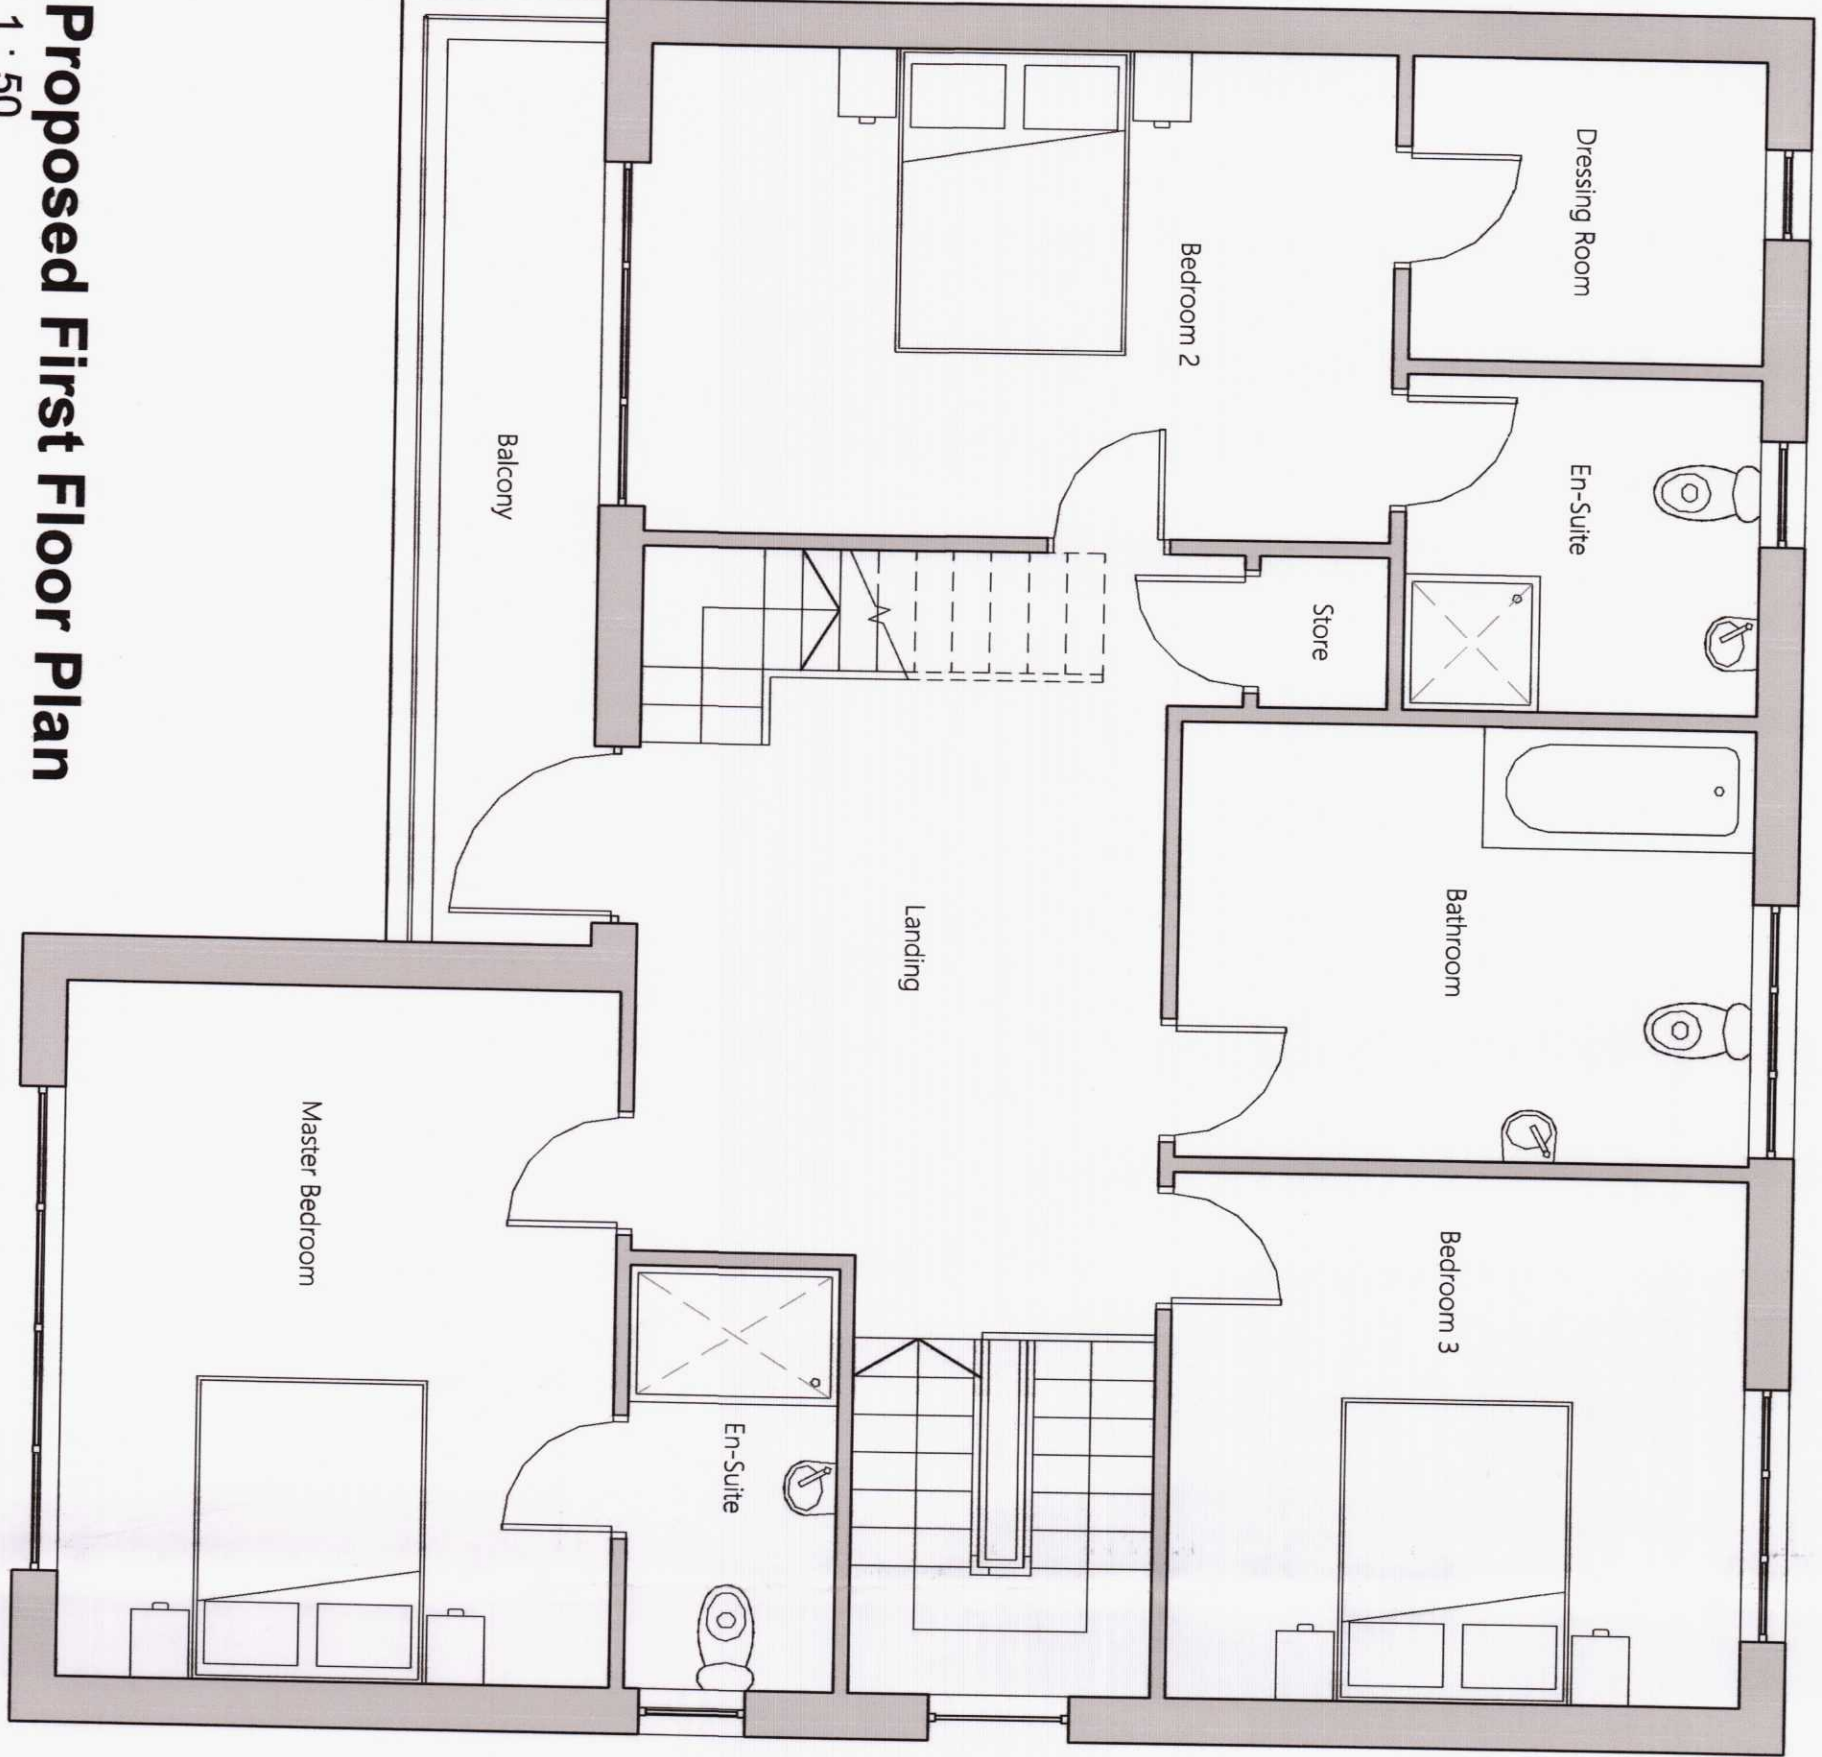

Proposed First Floor Plan
1 : 50

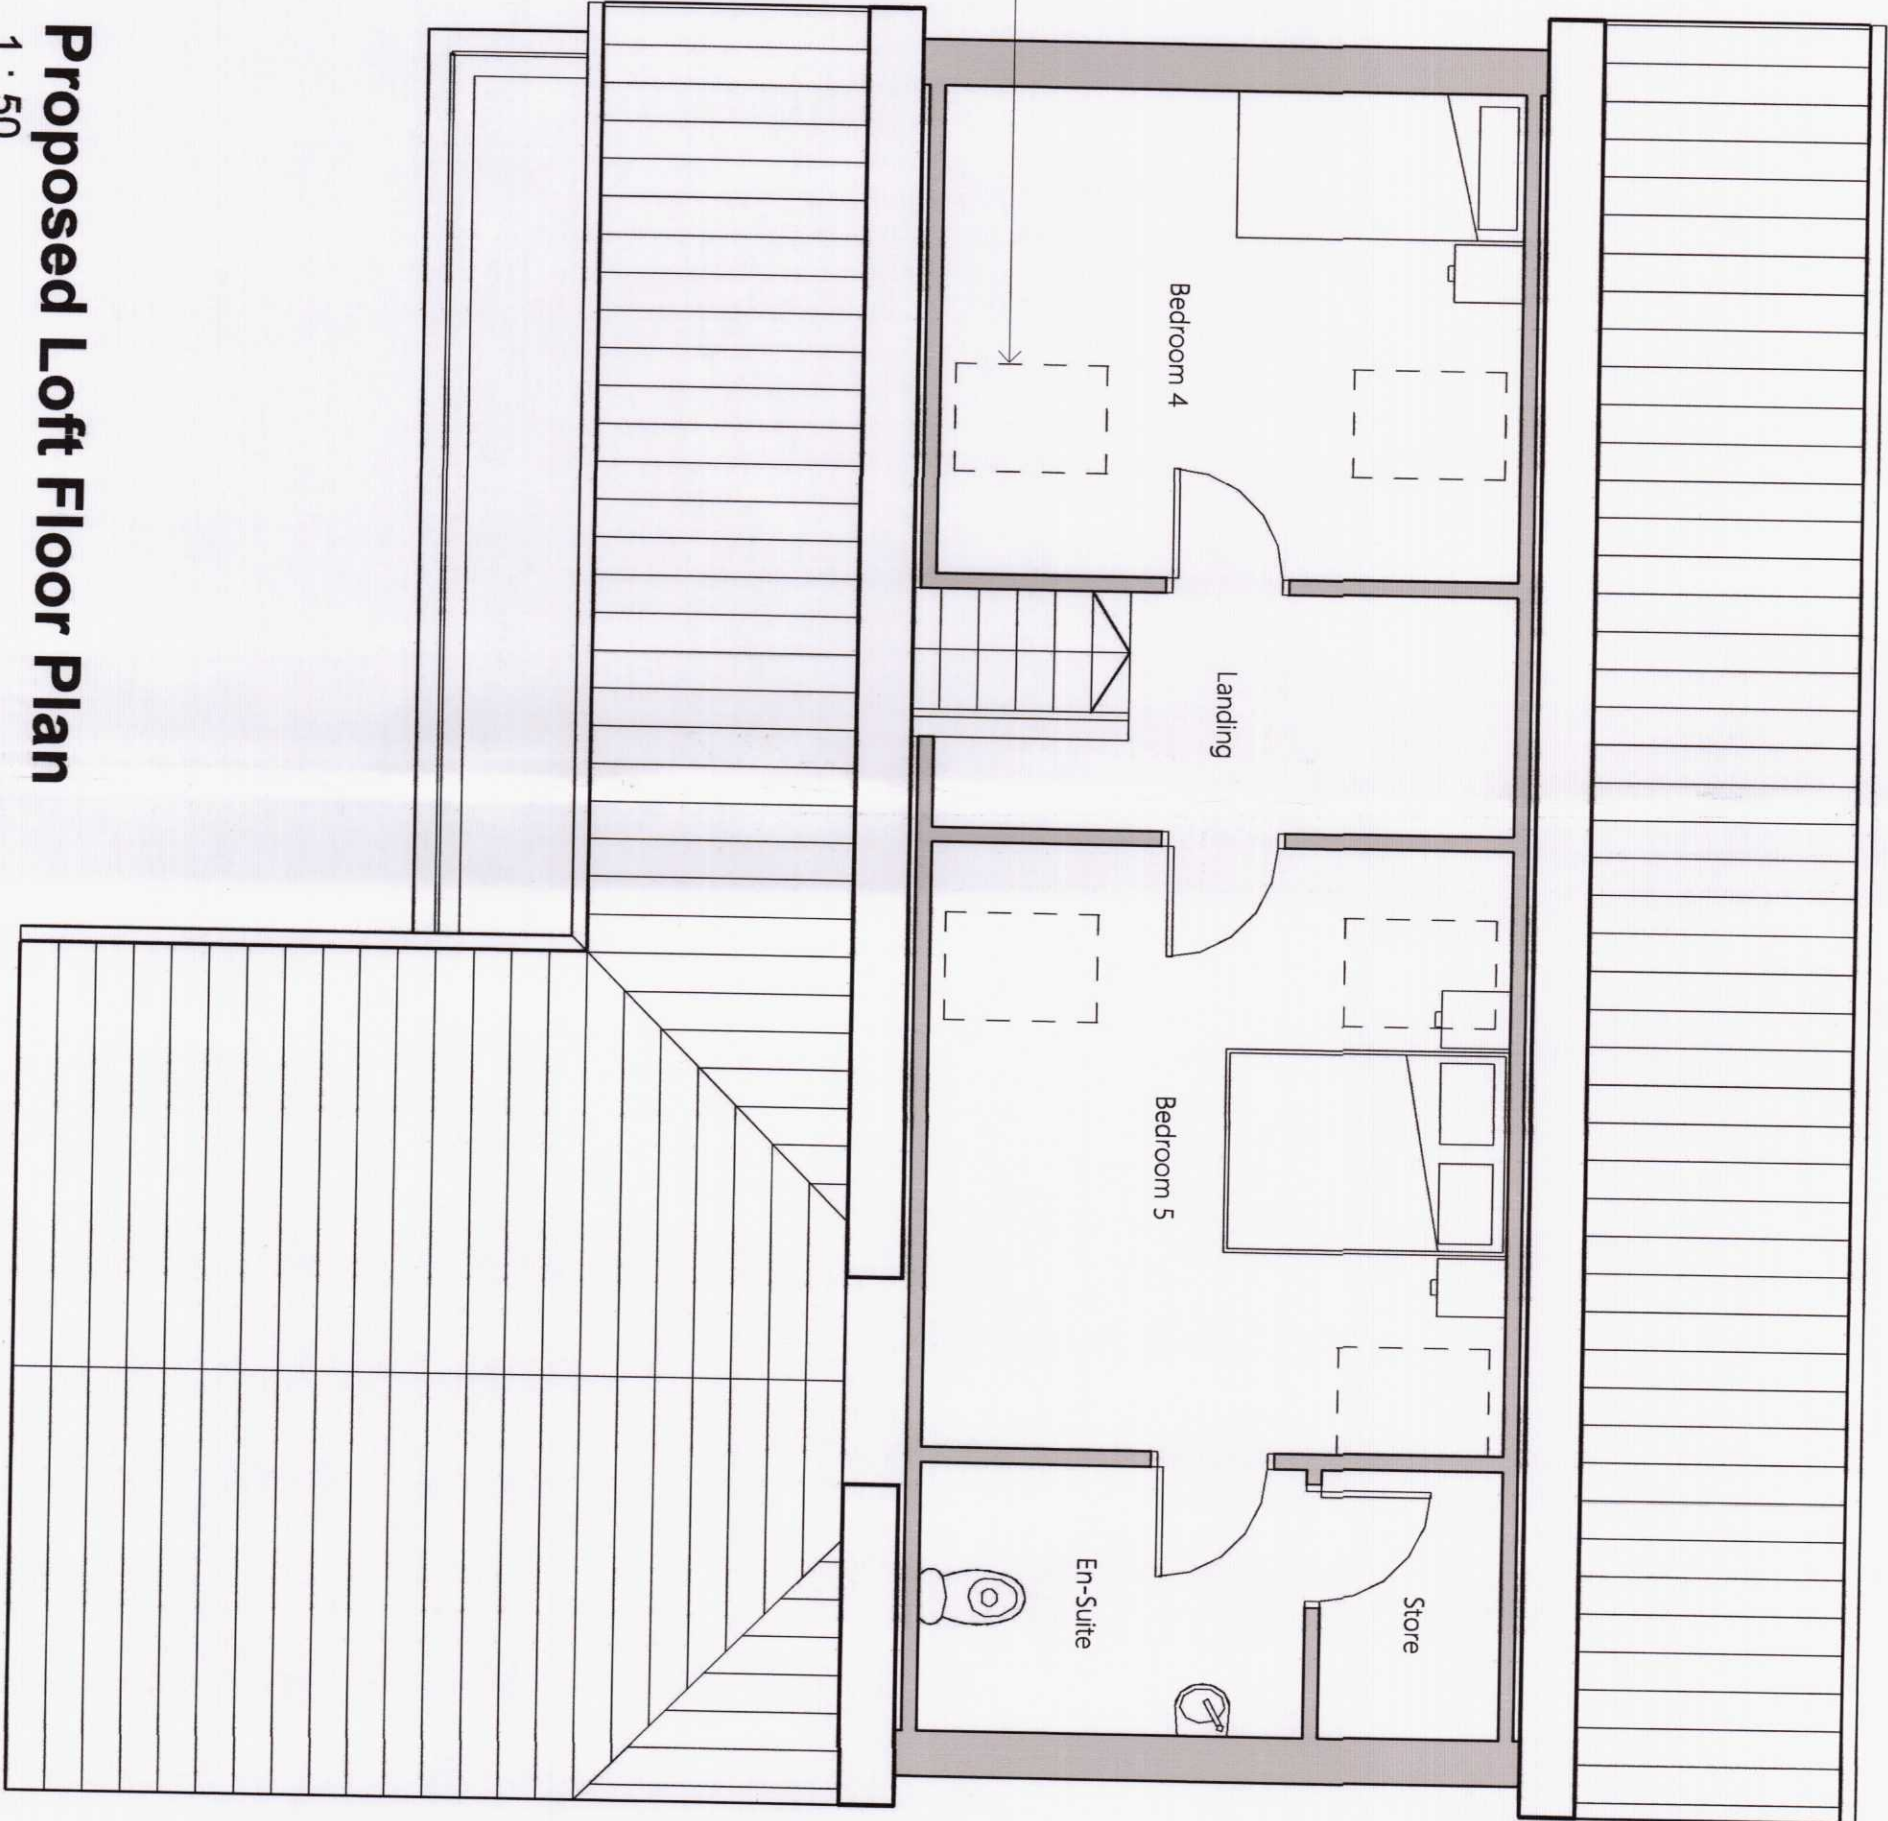

Proposed Loft Floor Plan
1 : 50

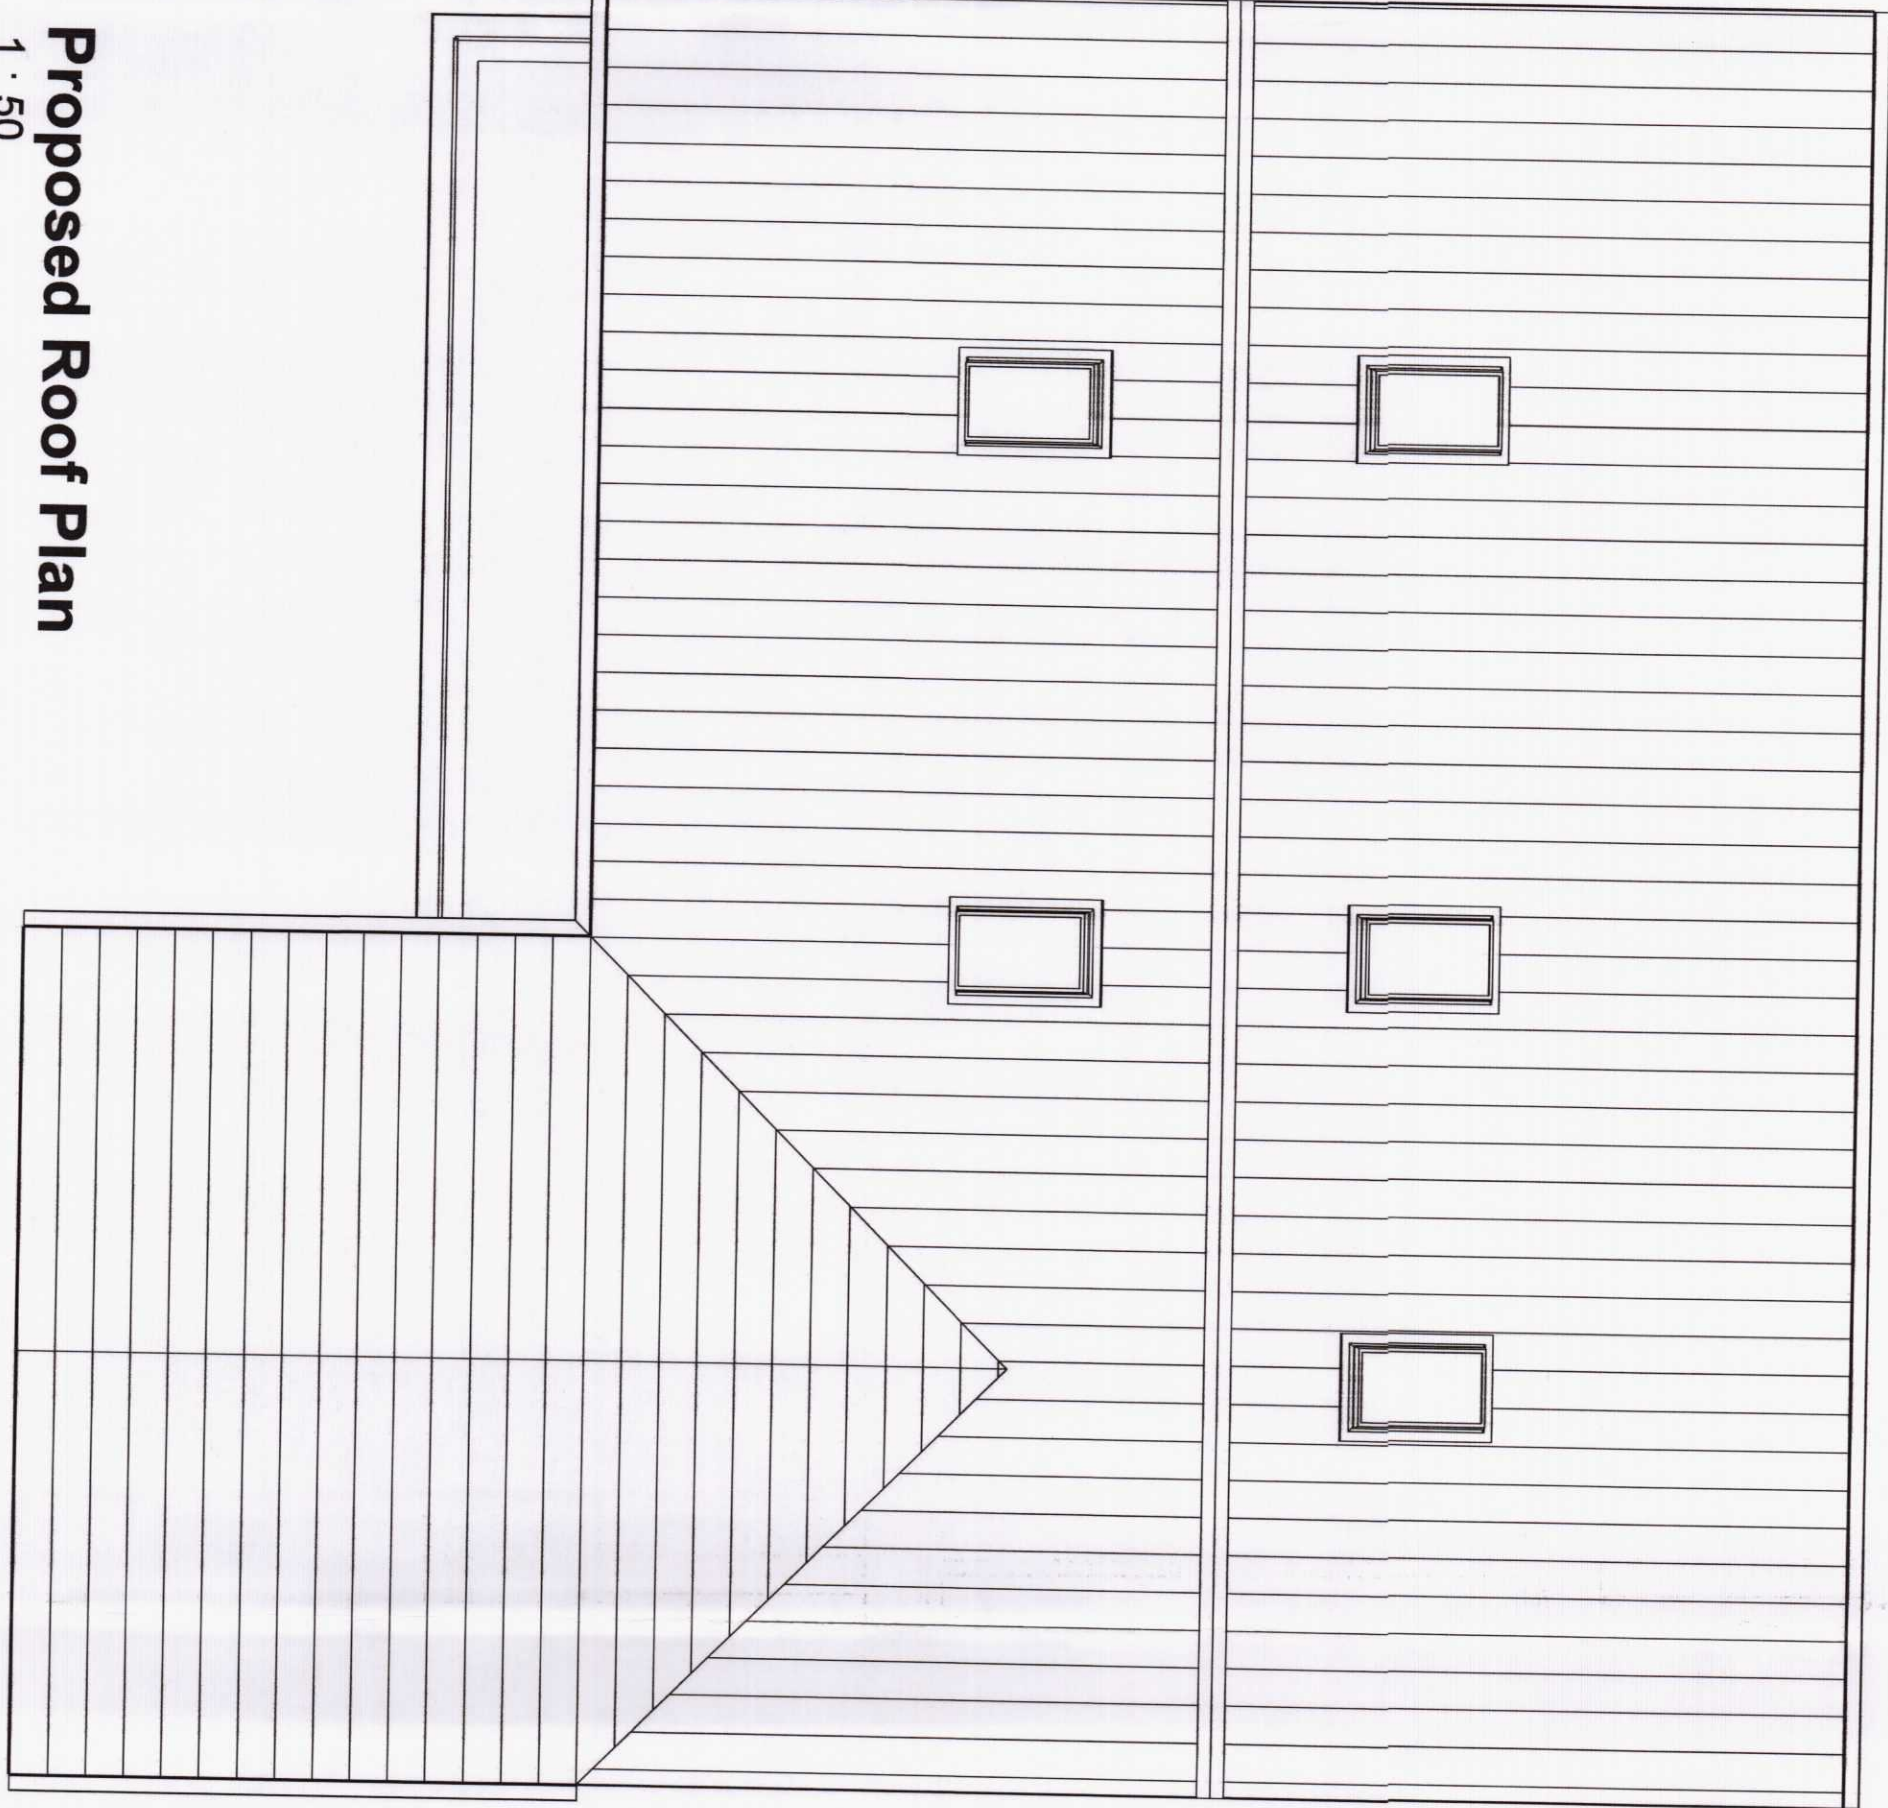

Proposed Roof Plan
1 : 50

This drawing is to be used in conjunction with the pre-construction information and all related documents prepared in accordance with the current Construction Design and Management Regulations 2015 and all applicable Health and Safety legislation as currently amended. Contractors to check all dimensions on site.

H10 Architectural Design			
PROJECT			
Proposed New Build			
Plot 8			
Queens Road, Twynrodyn			
Merthyr Tydfil			
CF47 0ES			
TITLE			
Proposed Plans			
CLIENT			
Mr & Mrs Owen			
DRAWN BY		DATE	
HSD		21/07/20	
SCALE (@ A1)		PROJECT NUMBER	
1 : 50		001	
DRAWING NUMBER			REV
A-100001			1