


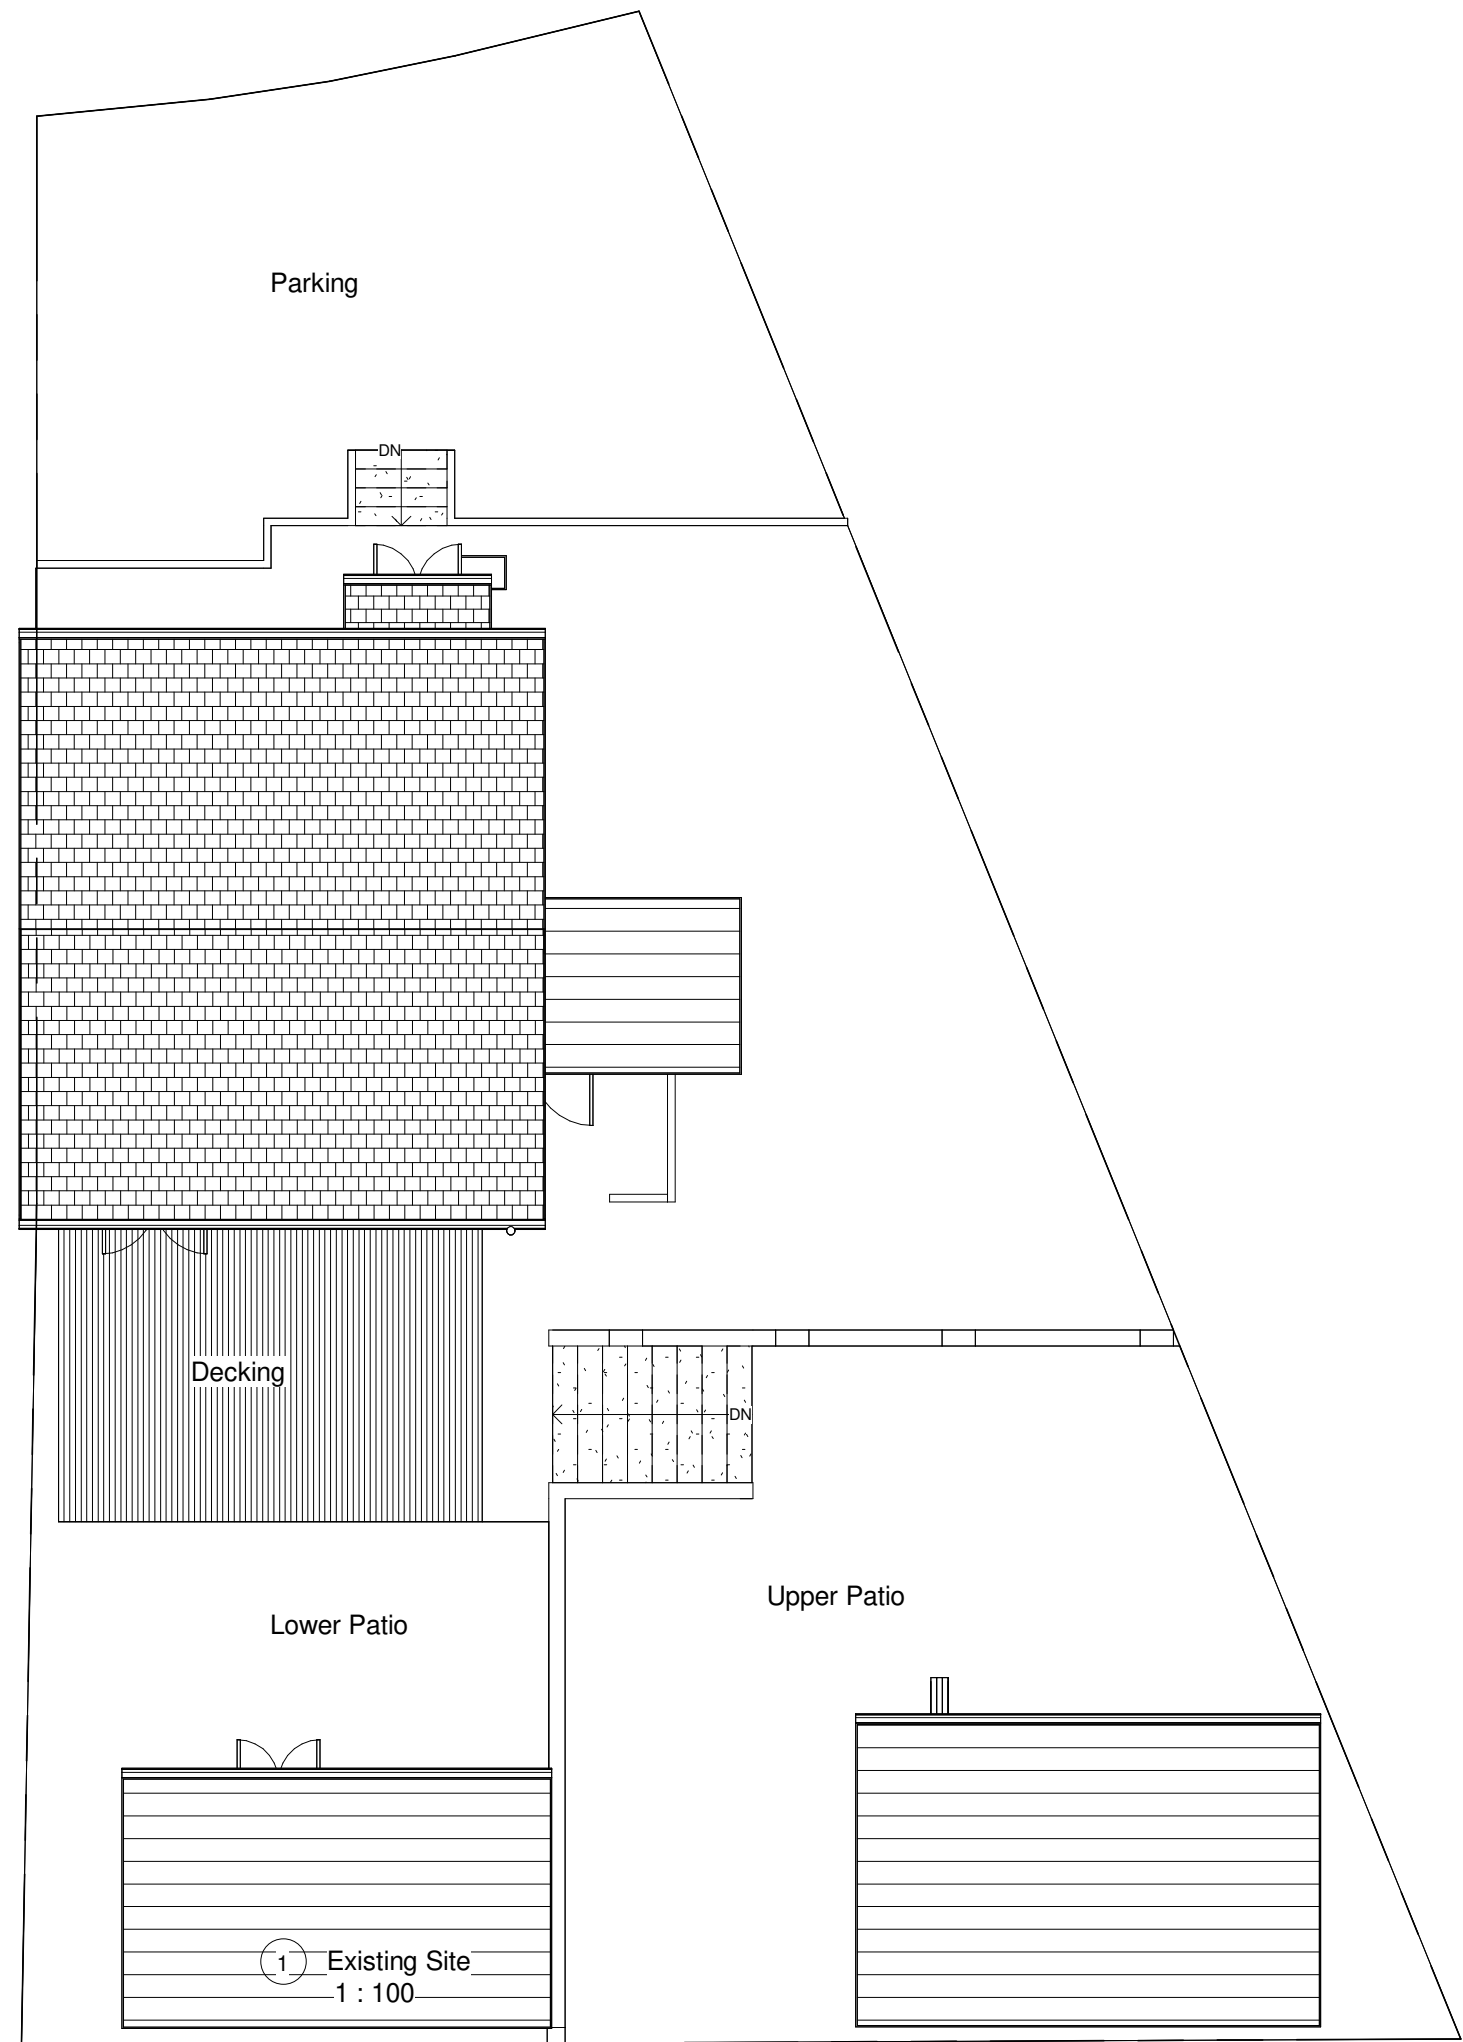

INDIGO DESIGN (Part of 3dcadwales Ltd) 5 Ashlea Drive,  
Merthyr Tydfil, CF47 0NY Tele 01685 385746 Mob -  
07940913216 Email: philip@3dcadwales.co.uk

This Drawing is Copyright,  
Dimensions to be checked  
on site and not scaled from  
this drawing



| PURPOSE OF ISSUE  | DRWAING NUMBER |
|-------------------|----------------|
| Planning Approval | LW-03          |

| PROJECT | Two storey rear extension |
|---------|---------------------------|
|---------|---------------------------|

| SHEET | Existing Site Plan |
|-------|--------------------|
|-------|--------------------|

| Address | 11 Linden Way, Trefechan, Merthyr<br>Tydfil. CF48 2EL |
|---------|-------------------------------------------------------|
|---------|-------------------------------------------------------|

| Checked by | Drawn by | Scale (@ A3) |
|------------|----------|--------------|
| JH         | PH       | 1 : 100      |

| Rev No | Description | Date       |
|--------|-------------|------------|
| A      | Issue       | 20/05/2026 |
|        |             |            |
|        |             |            |
|        |             |            |