




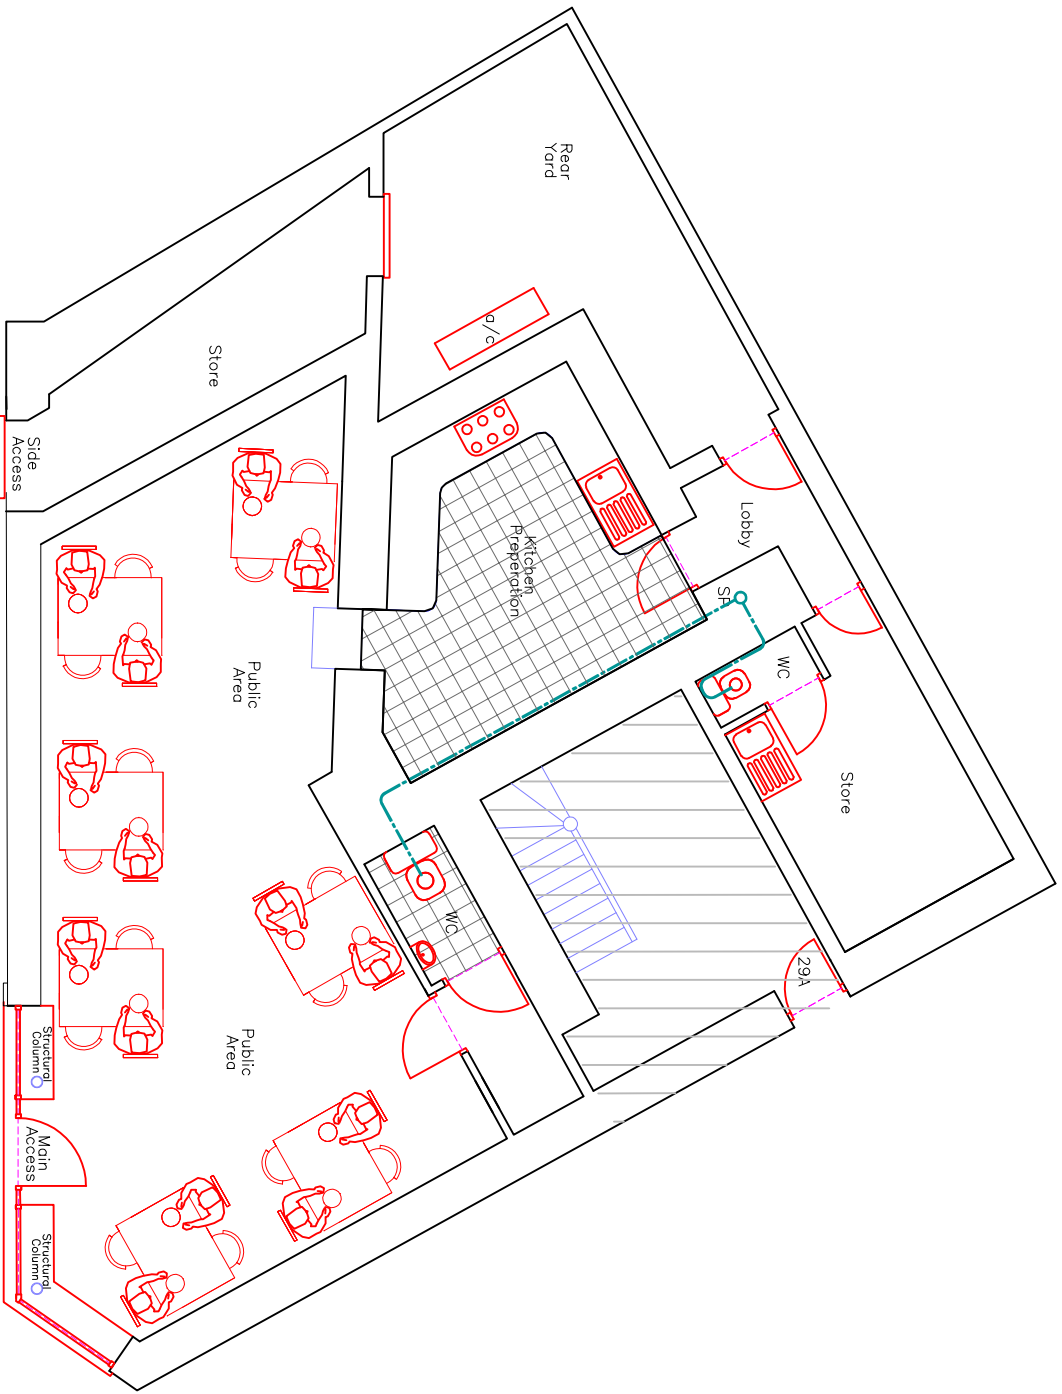


Proposed Ground Floor Plan

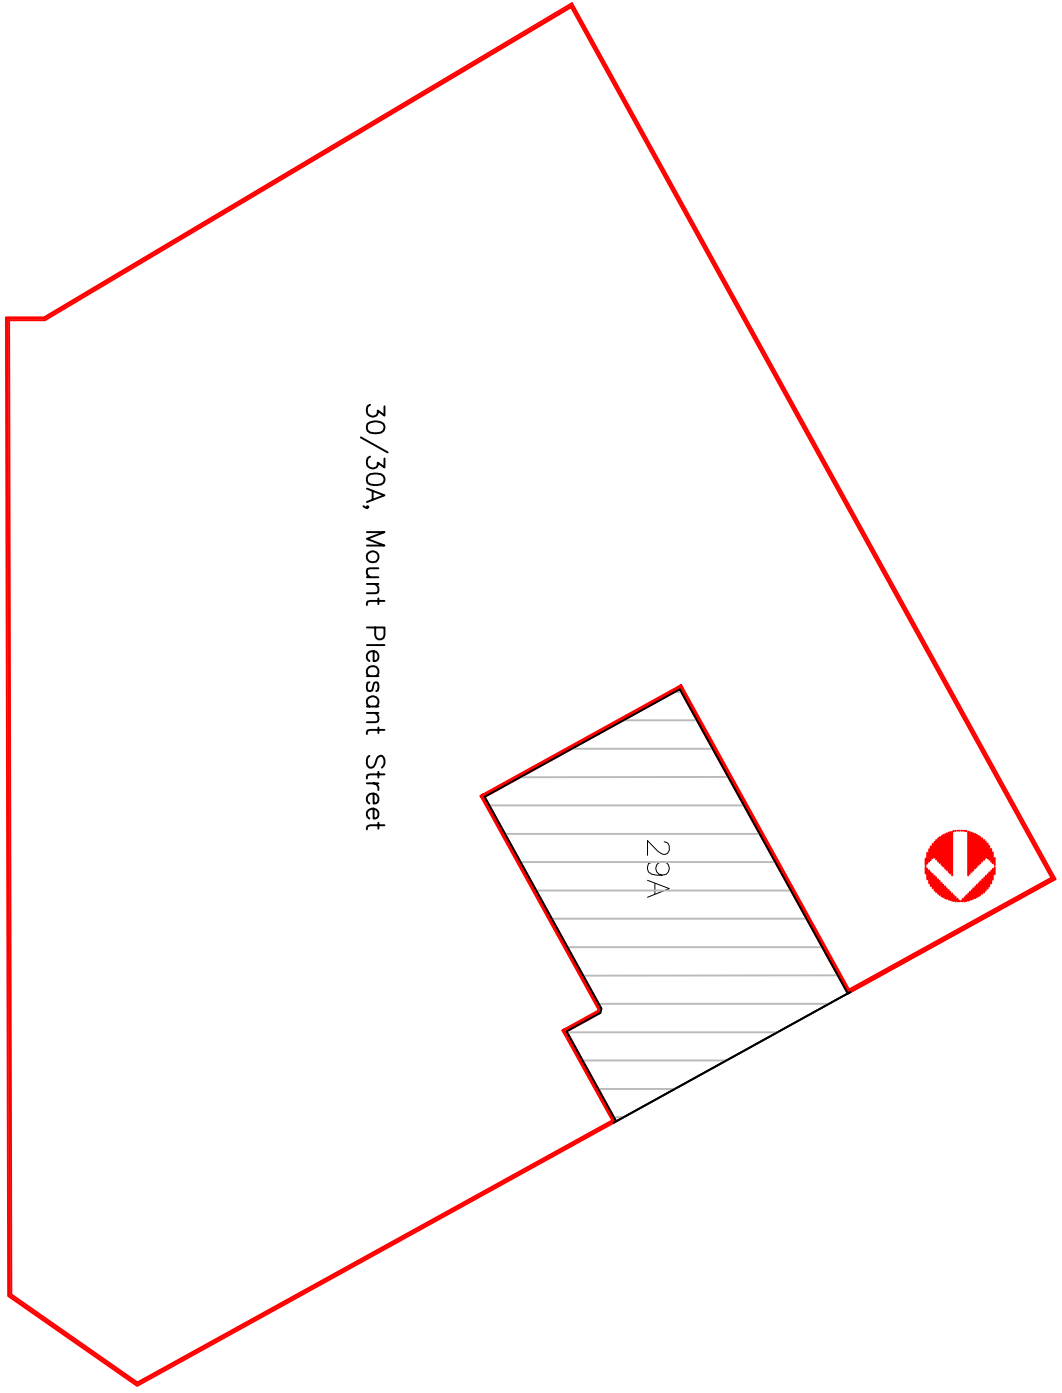


Proposed Site Plan
(No change)

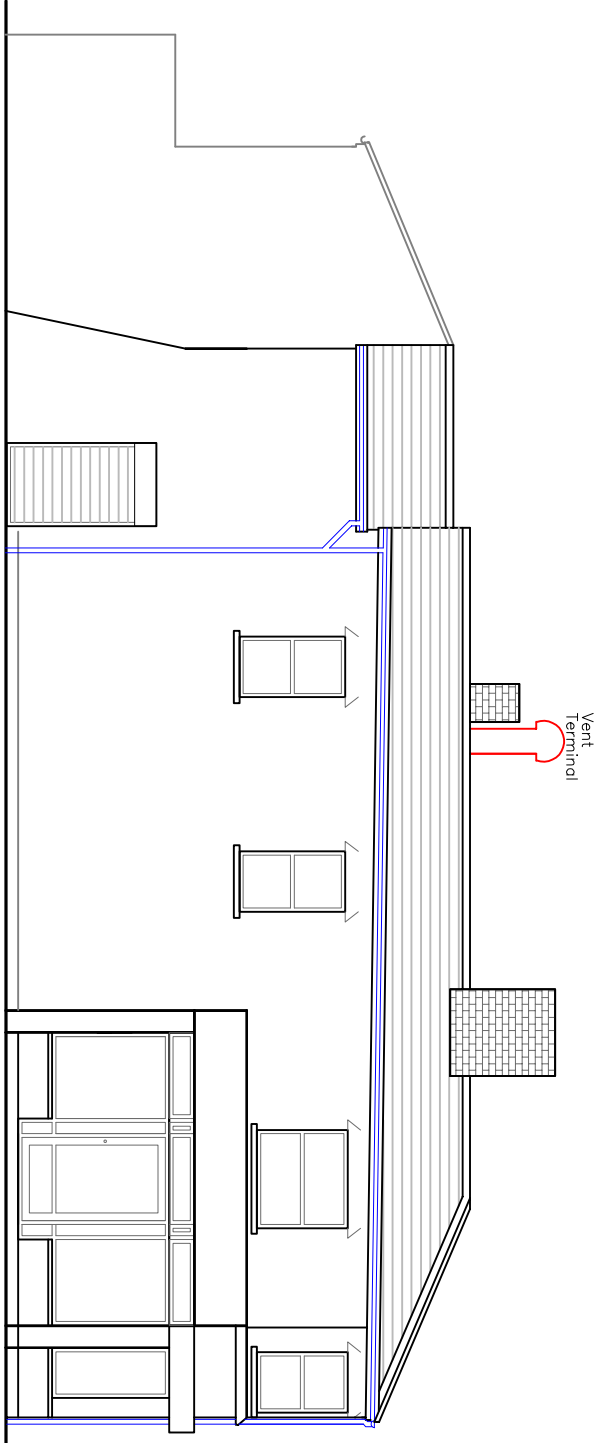


Proposed Front Elevation

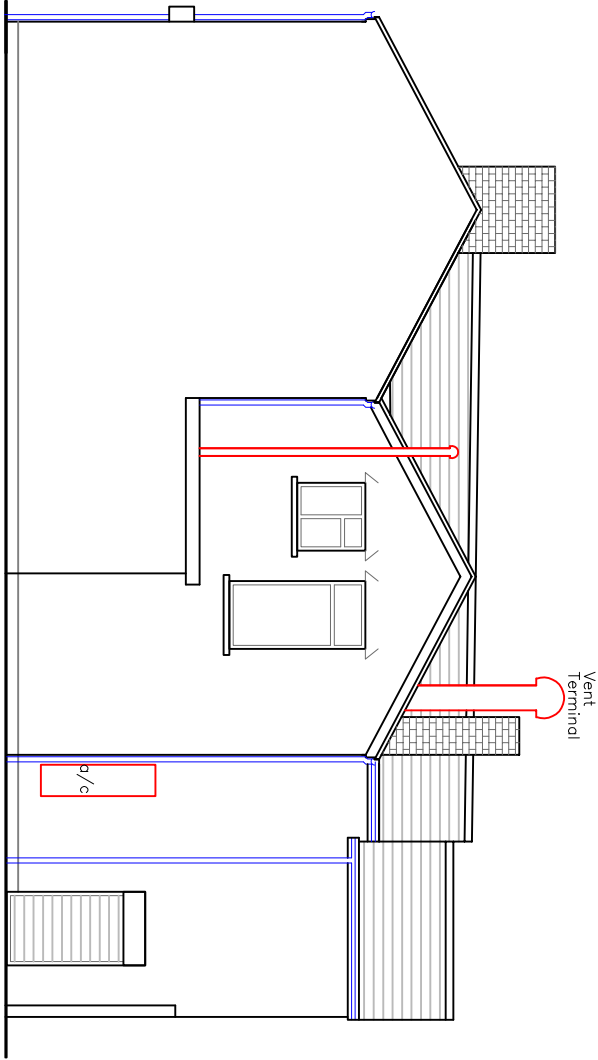

Proposed Rear Elevation

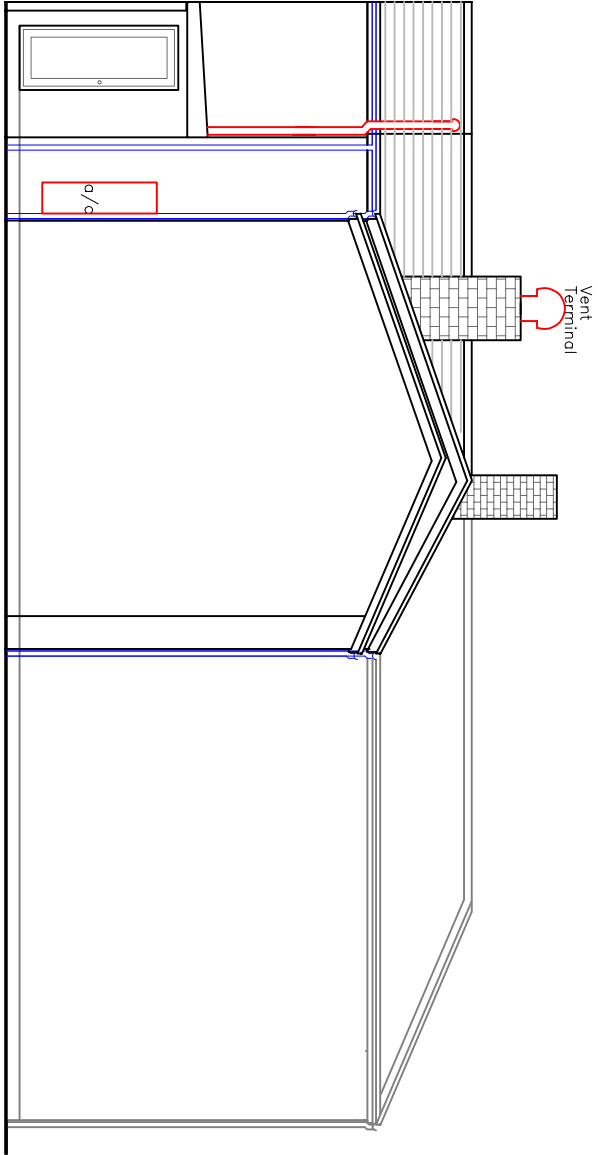

Proposed Side Elevation

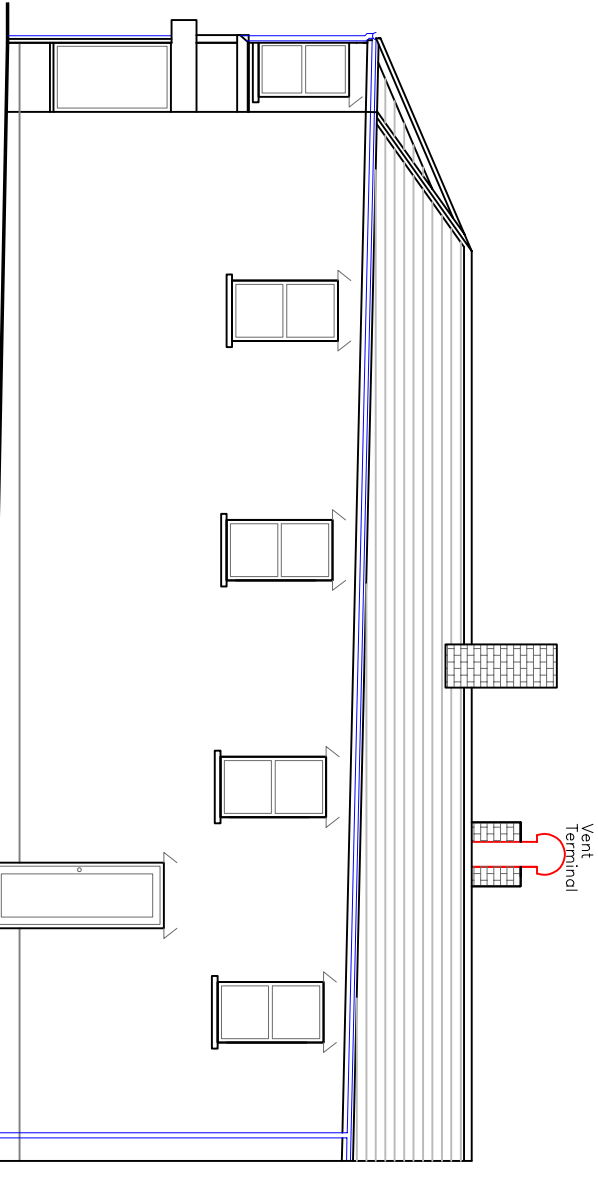

Proposed Side Elevation

	
Utopia Design Architectural Services	
Building Planning Application Support Paul Thomas: BSc. (Hons) Tel: 01686 556230, Mob: 07908 725065	
Issued Only for Purpose Indicated Drawing Status: FOR PLANNING/BUILD CONTROL PURPOSES ONLY	
Client 30/30A, Victoria Street Dowlais Merthyr Tydfil CF48 3AF	
Project Proposed Change of Use from A1 to A3 Planning Class with External Vent Terminal & Alterations	
Drawn by PTI	Scale A2
11.12.2020	1:100
Proposed Plans Elevations	
Victoria Street 30&30A 02	