



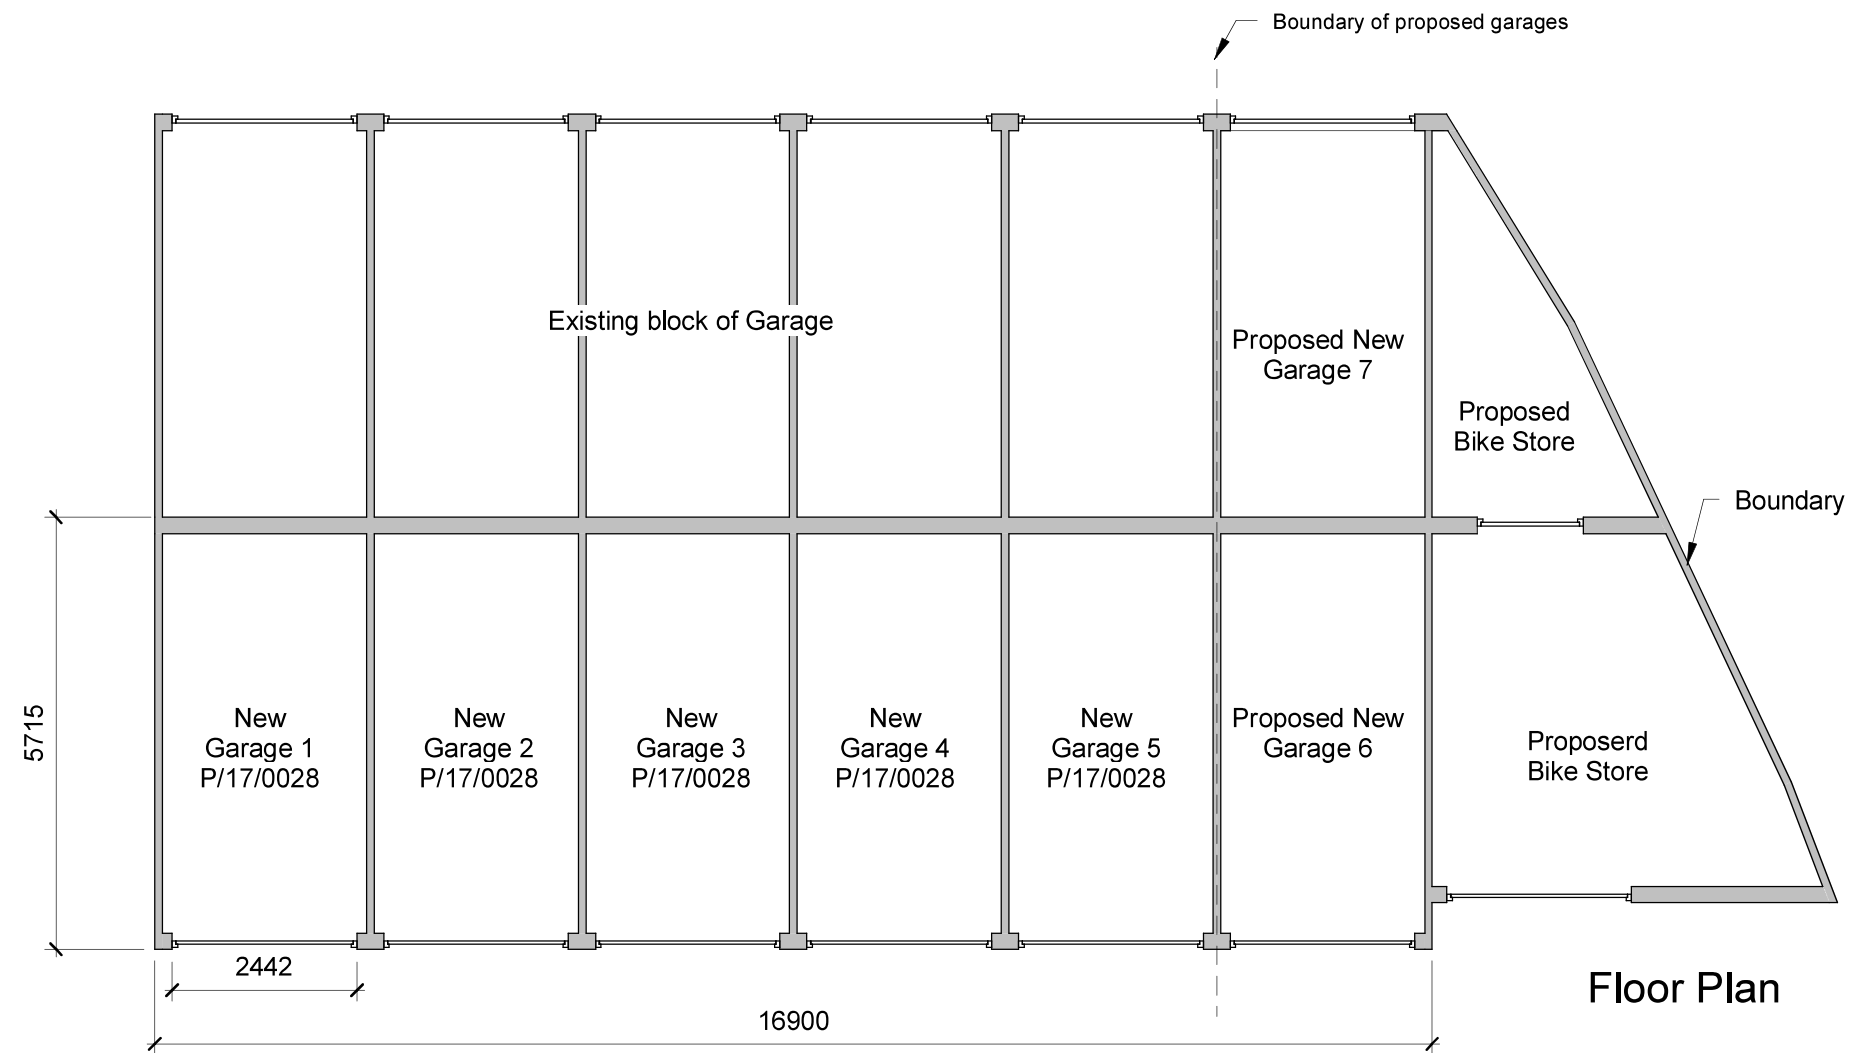

Floor Plan

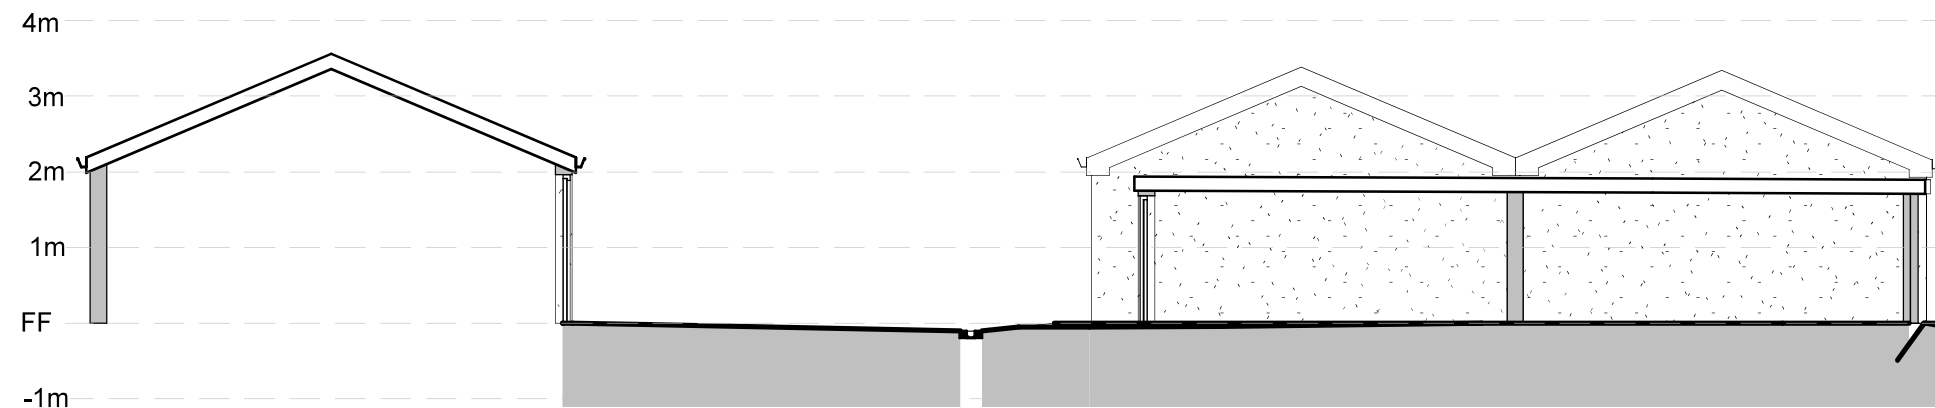

Section B

INDIGO DESIGN (Part of 3dcadwales Ltd) 5 Ashlea Drive,
Merthyr Tydfil, CF47 0NY Tele 01685 385746 Mob -
07940913216 Email: enquiries@indigo-3d-design.co.uk

This Drawing is Copyright.
Dimensions to be checked
on site and not scaled from
this drawing



PURPOSE OF ISSUE	DRWAING NUMBER
Planning Approval	02029003-01

PROJECT	Proposed garages opposite River Row, Abercanaid
---------	---

SHEET	Floor Plan & Sections
-------	-----------------------

Address	Land opposite River Row Abercanaid, Merthyr Tydfil
---------	--

Checked by	Drawn by	Scale (@ A3)
JH	PH	1 : 100

Rev No	Description	Date
1	Issue	30/09/2020