



Front Elevation

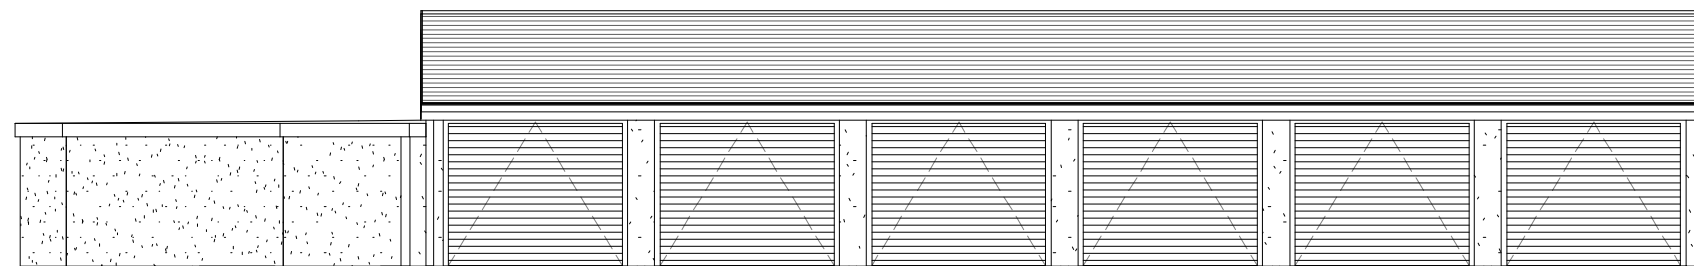


Rear Elevation

Proposed Finishes
Walls block with sand cement render painted with Graffiti Magic
Roof Box profile sheets to match existing garages
Doors galvanised roller shutter with mechanism mounted internally
Facia upvc to match existing.

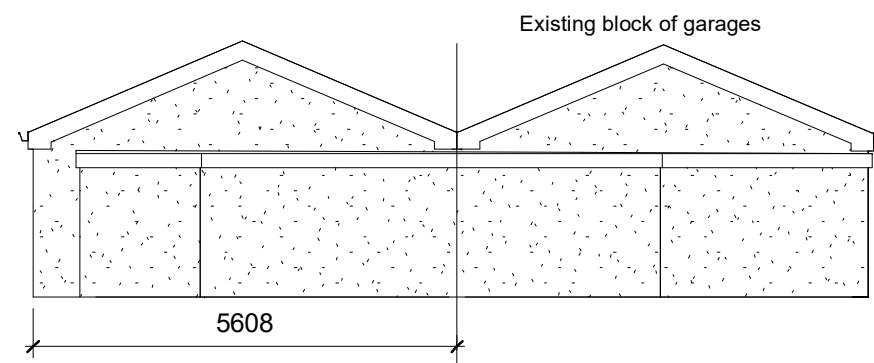

Side 1 Elevation

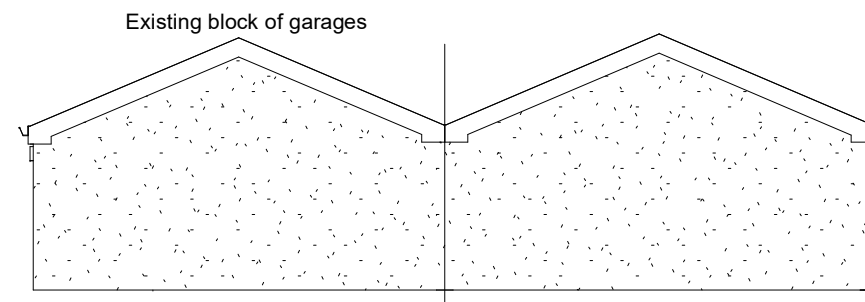

Side 2 Elevation

INDIGO DESIGN (Part of 3dcadwales Ltd) 5 Ashlea Drive,
Merthyr Tydfil, CF47 0NY Tele 01685 385746 Mob -
07940913216 Email: enquiries@indigo-3d-design.co.uk

This Drawing is Copyright,
Dimensions to be checked
on site and not scaled from
this drawing



PURPOSE OF ISSUE	DRWAING NUMBER
Planning Approval	02029003-03

PROJECT	Proposed garages opposite River Row, Abercanaid
---------	--

SHEET	Elevations
-------	------------

Address	Land opposite River Row Abercanaid, Merthyr Tydfil
---------	---

Checked by	Drawn by	Scale (@ A3)
JH	PH	1 : 100

Rev No	Description	Date
1	Issue	30/09/2020
2	Rear elevation detail amended	06/04/2022