


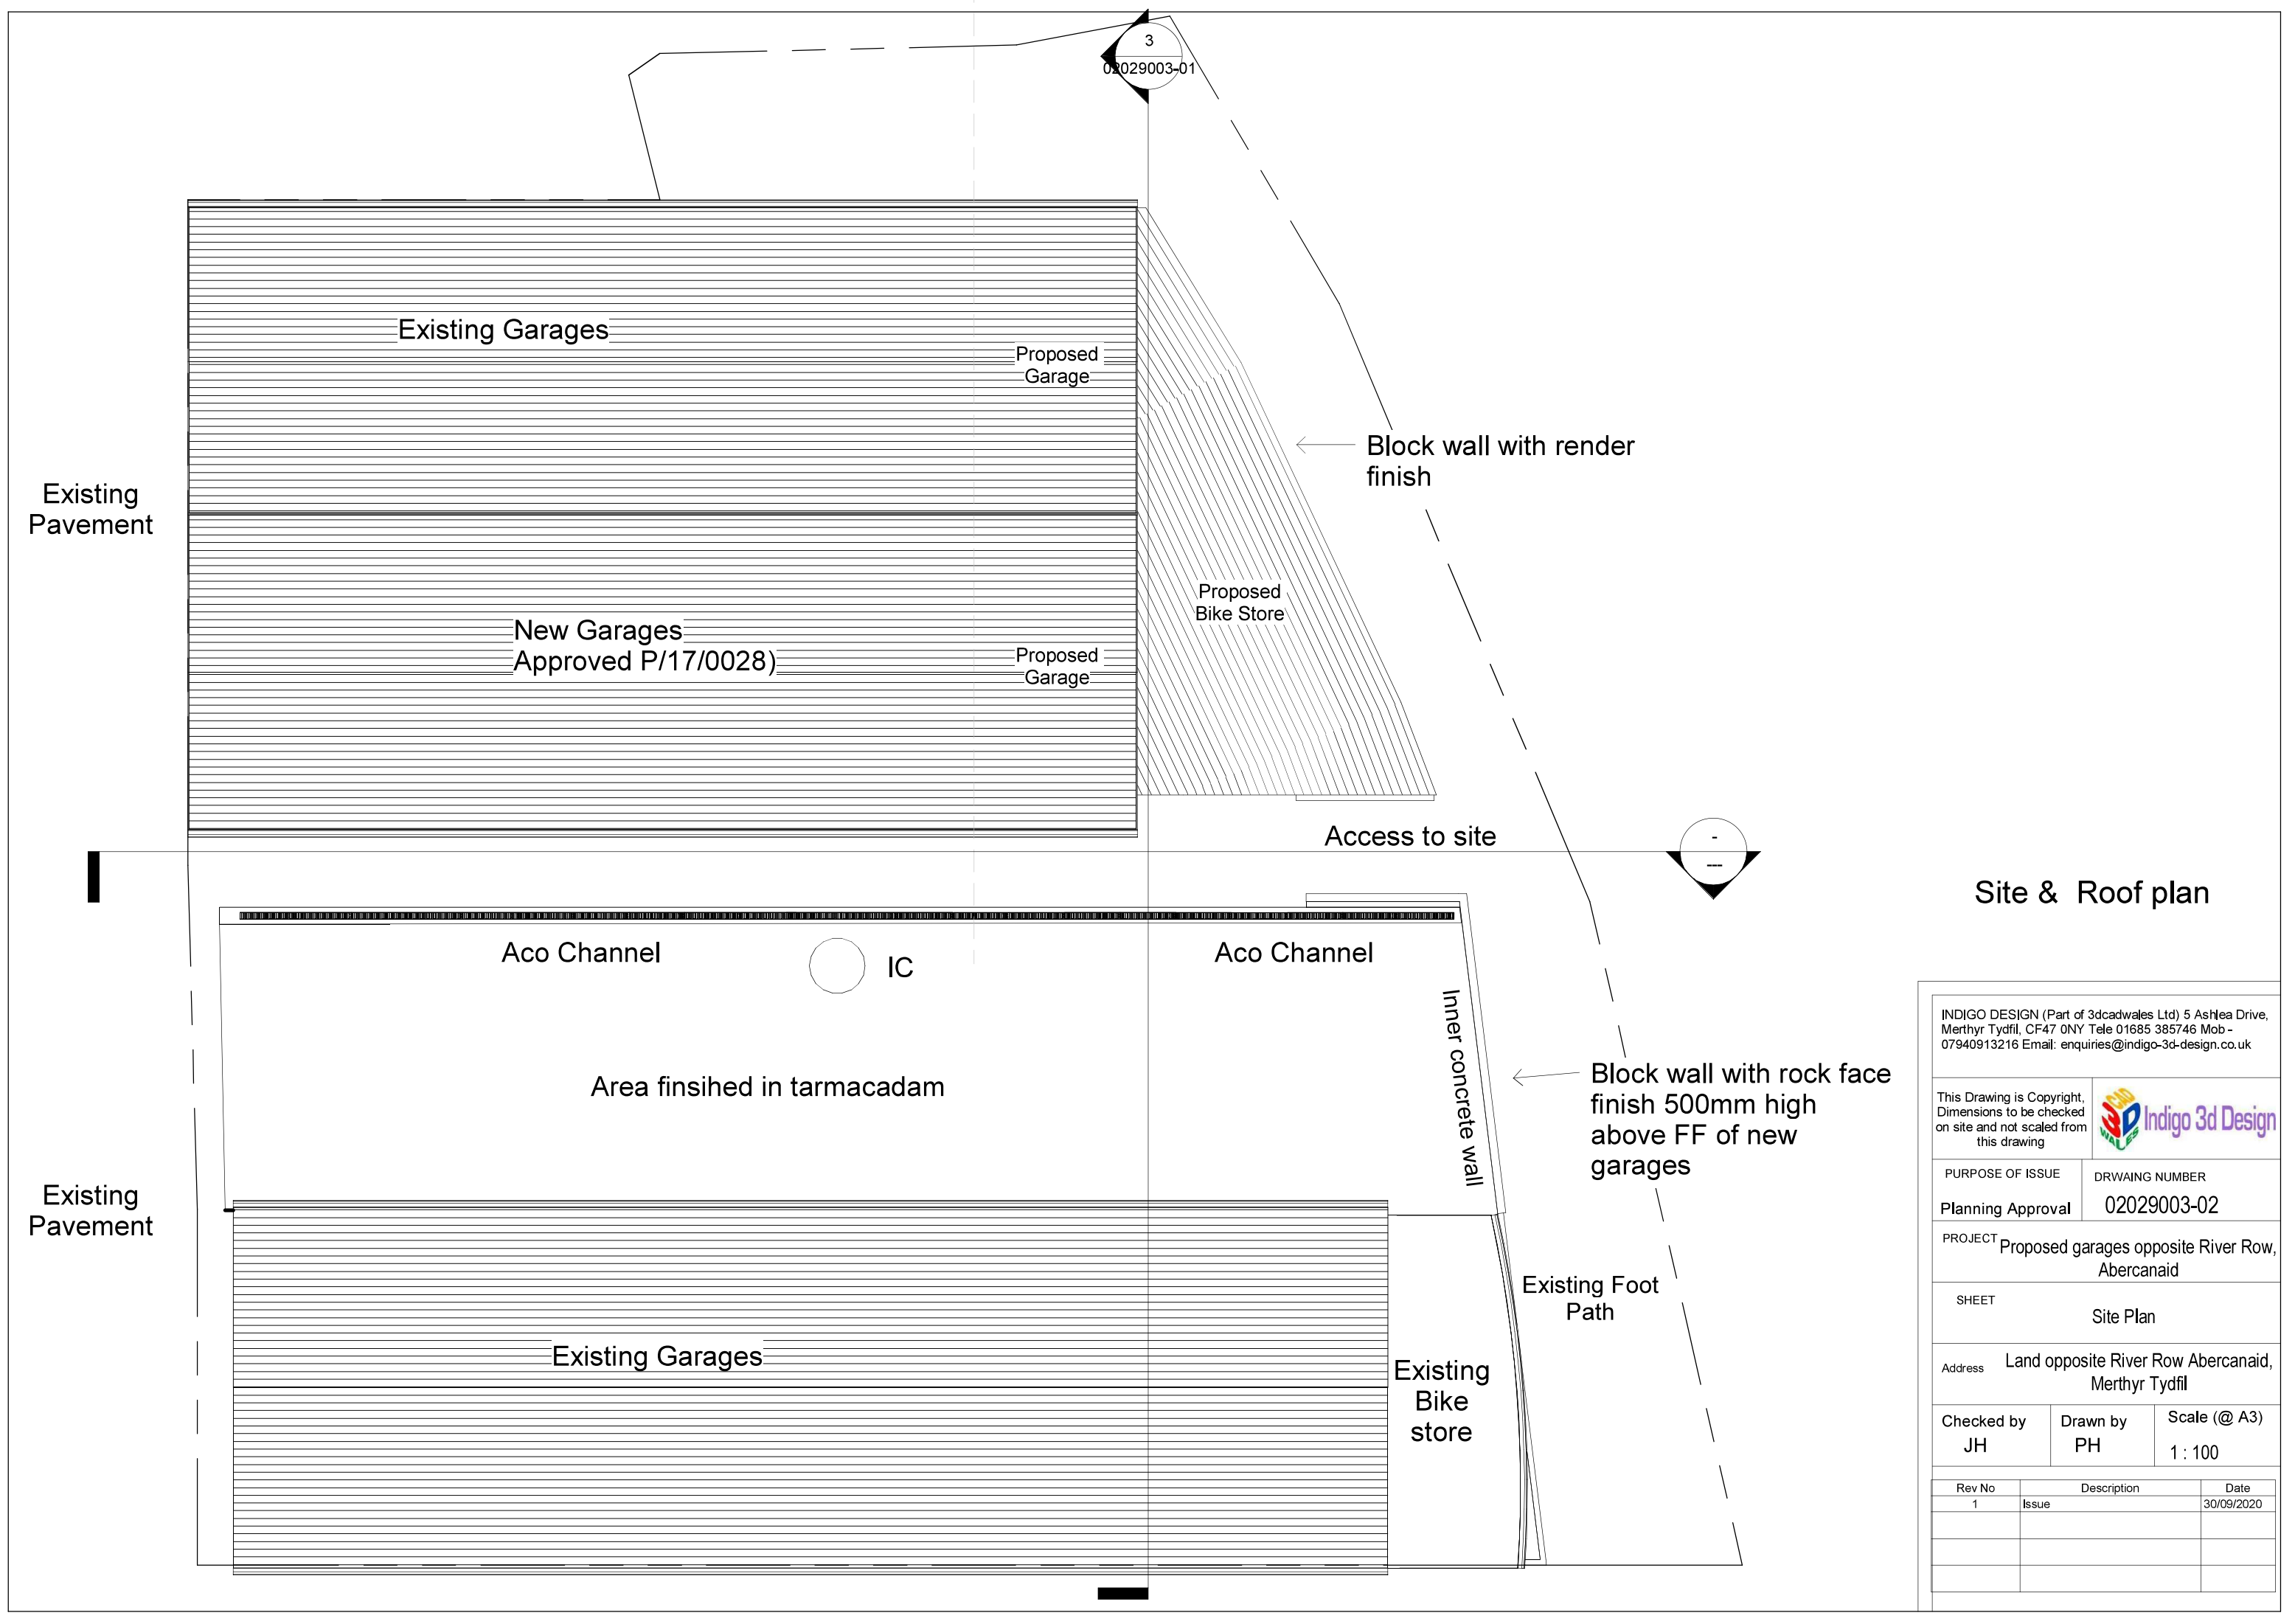

INDIGO DESIGN (Part of 3dcadwales Ltd) 5 Ashlea Drive, Merthyr Tydfil, CF47 0NY Tele 01685 385746 Mob - 07940913216 Email: enquiries@indigo-3d-design.co.uk		
This Drawing is Copyright, Dimensions to be checked on site and not scaled from this drawing		
PURPOSE OF ISSUE	DRAWING NUMBER	
Planning Approval	02029003-02	
PROJECT	Proposed garages opposite River Row, Abercanaid	
SHEET	Site Plan	
Address	Land opposite River Row Abercanaid, Merthyr Tydfil	
Checked by	Drawn by	Scale (@ A3)
JH	PH	1 : 100
Rev No	Description	Date
1	Issue	30/09/2020