


Responsibility is not accepted for errors made by others in scaling from this drawing. All construction information should be taken from figured dimensions only.



A3 Original Sheet Size

NOTES:
Read in conjunction with Vale Consultancy Structural Survey & BeEcology Ecological Report

- FINISHES KEY:**
- A : BROWN CONCRETE ROOF & RIDGE TILES
 - B : GREEN PAINTED TIMBER WINDOW & DOOR UNITS
 - C : TIMBER FASCIA WITH UPVC RAINWATER GOODS
 - D : STONEWORK EXTERNAL WALL
 - E : WHITE PAINTED STONEWORK EXTERNAL WALL
 - F : WHITE SMOOTH FACED RENDERED EXTERNAL WALL
 - G : SMOOTH FACED RENDERED EXTERNAL WALL
 - H : SLATE GREY ROOF & RIDGE TILES

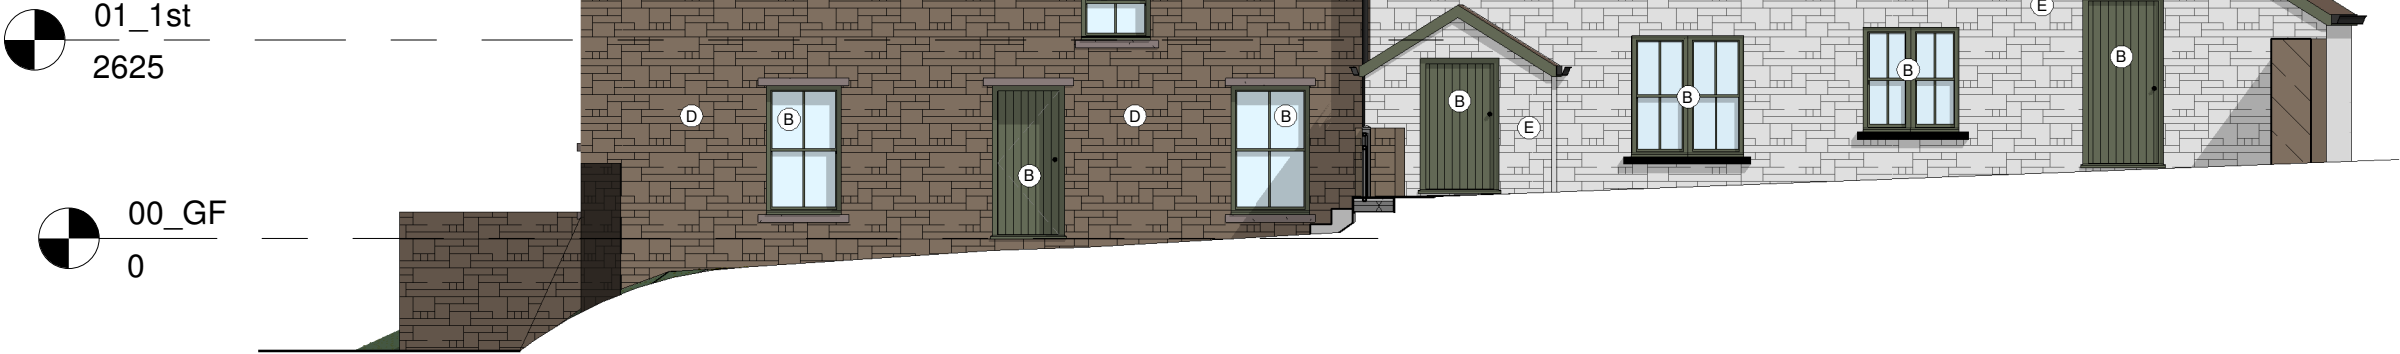

South East (Front) Elevation
1 : 100

Planning Issue

date	rev	name	chk	note
------	-----	------	-----	------



Architectural Design - Feasibility - Planning - Building Control - Construction Details - Sustainable Design
Systems House 89 Heol Don Cardiff CF14 2AT
T 02920316857 M 07785582007 info@dlparchitecture.co.uk


PROJECT
Proposed barn conversion to form a residential dwelling

Tyla-Glas Farm, Bedlinog, Treharris, CF46 6SN

DRAWING TITLE
Elevations 1 of 2 as Proposed

SCALE	DATE	DRAWN BY	CHECKED BY
1 : 100	17/03/22	PL	MM

DRAWING NUMBER	REVISION
P724 L_210	-

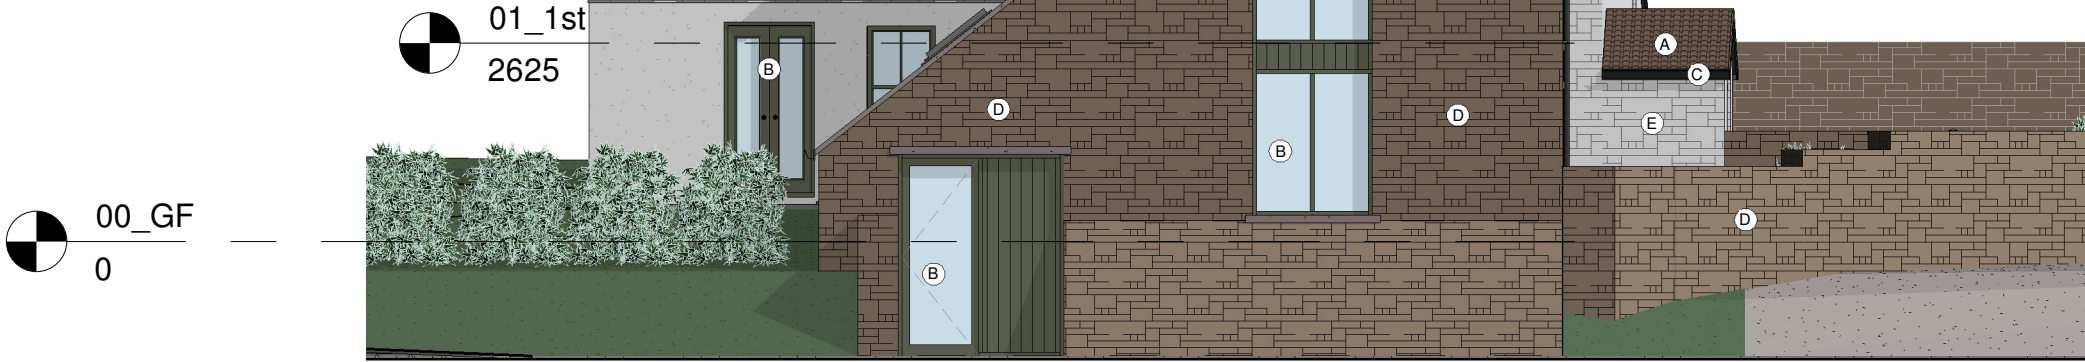

South Elevation
1 : 100