


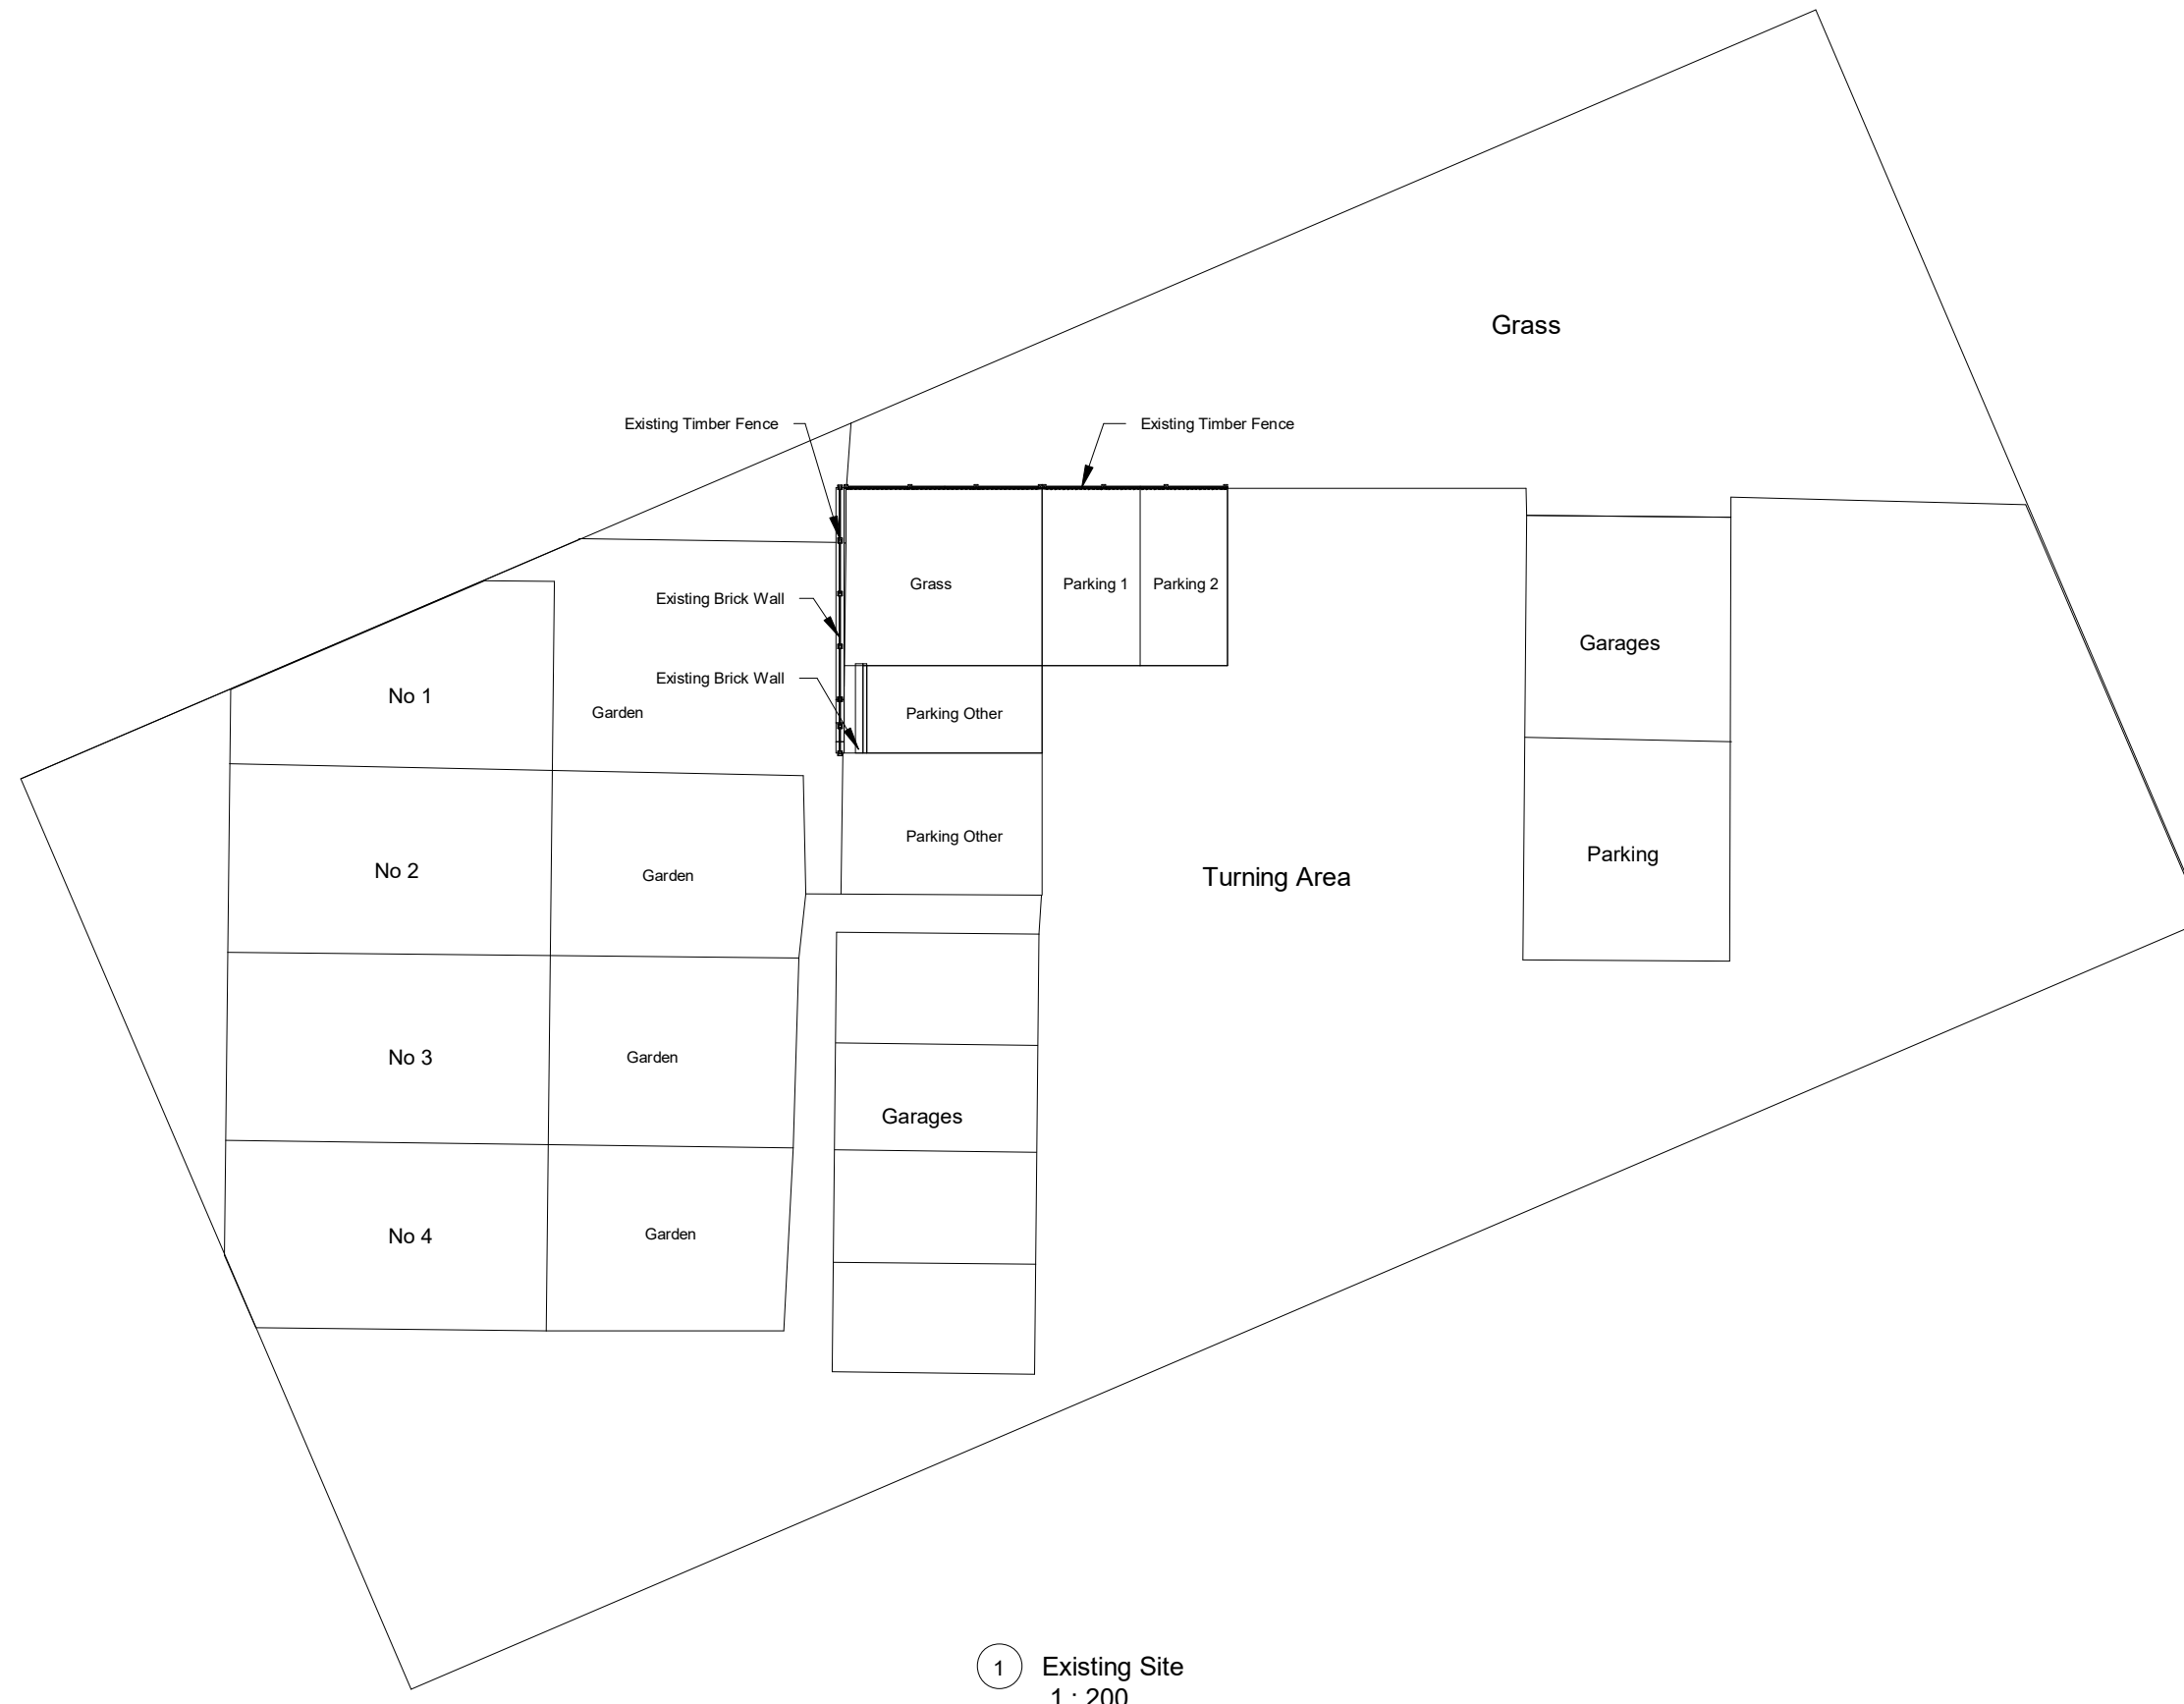

1 Existing Site
1 : 200

INDIGO DESIGN (Part of 3dcadwales Ltd) 5 Ashlea Drive,
Merthyr Tydfil, CF47 0NY Tele 01685 385746 Mob -
07940913216 Email: philip@3dcadwales.co.uk

This Drawing is Copyright.
Dimensions to be checked
on site and not scaled from
this drawing



PURPOSE OF ISSUE	DRWAING NUMBER
Planning Approval	GG-01


PROJECT
New Garage and store

SHEET
Existing Site


Address	Land to the rear of 1 & 2 Blaenau'r Cwm, Geli Dawel Merthyr Tydfil. CF47 0JD
---------	--

Checked by	Drawn by	Scale (@ A3)
JH	PH	1 : 200


Rev No	Description	Date
A	Issue	28/02/2022

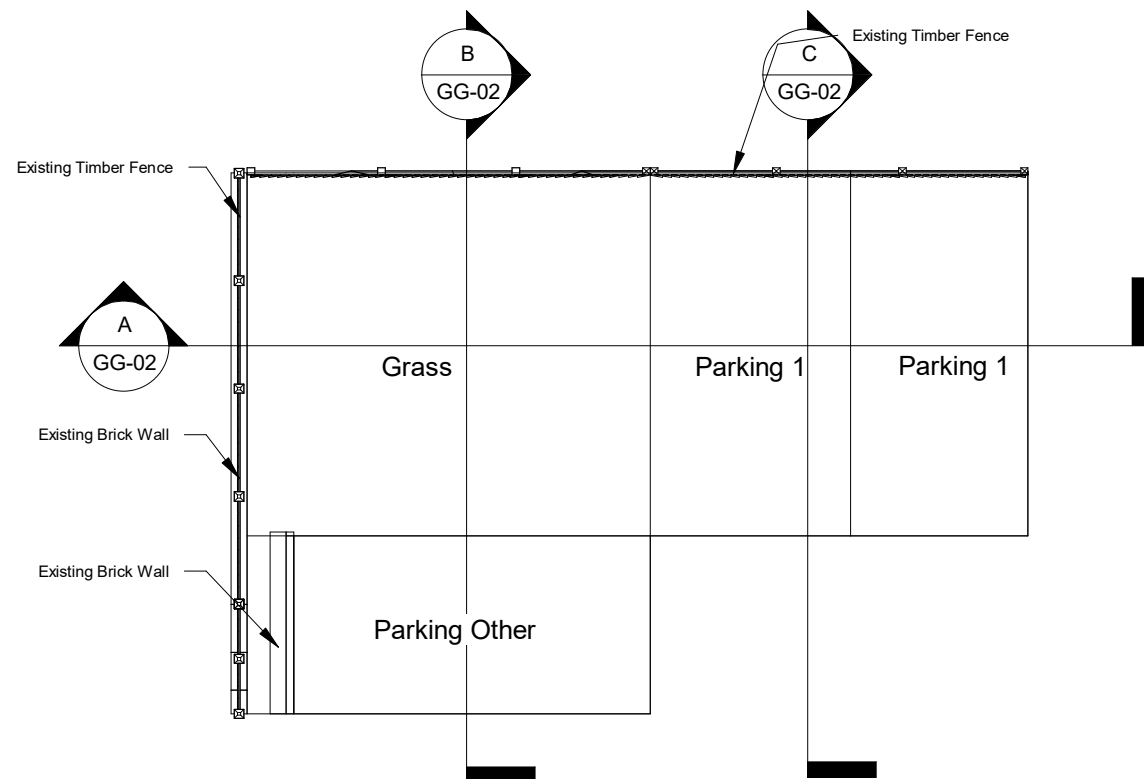


2 Existing Plan
1 : 100

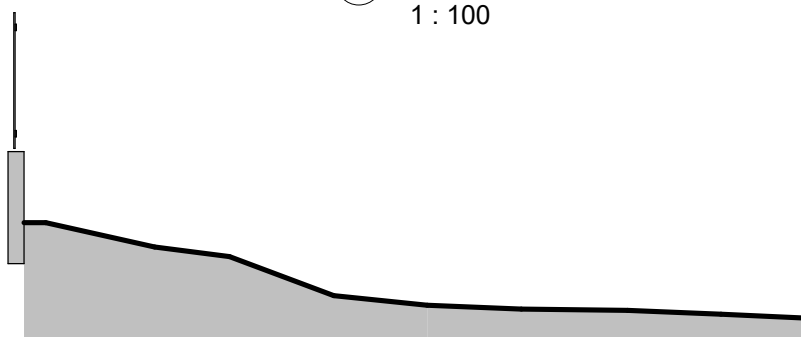


A Existing Section A
1 : 100

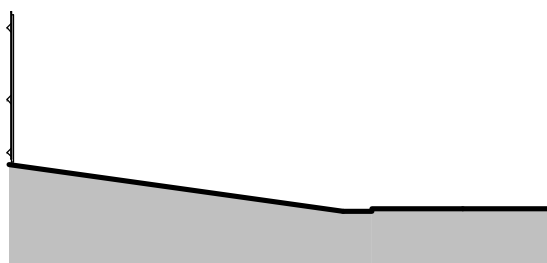


B Existing Section B
1 : 100

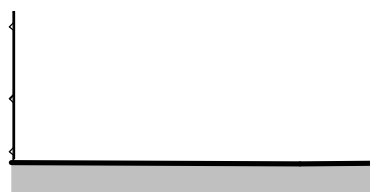


C Existing Section C
1 : 100

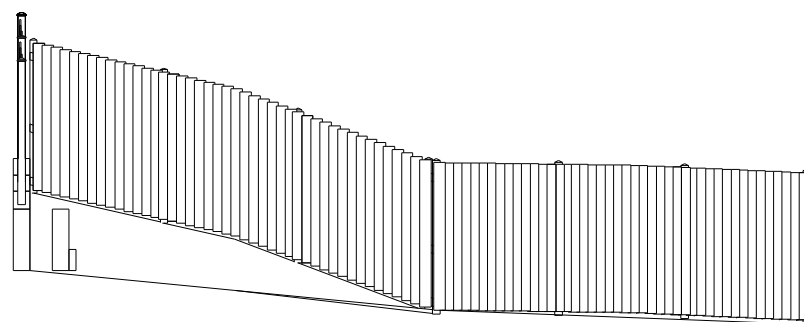


1 Existing Front Elevation
1 : 100

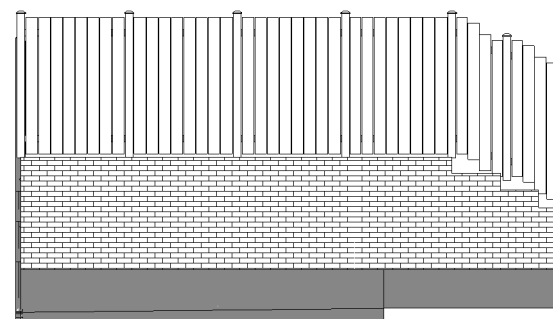


4 Existing Side 1 Elevation
1 : 100

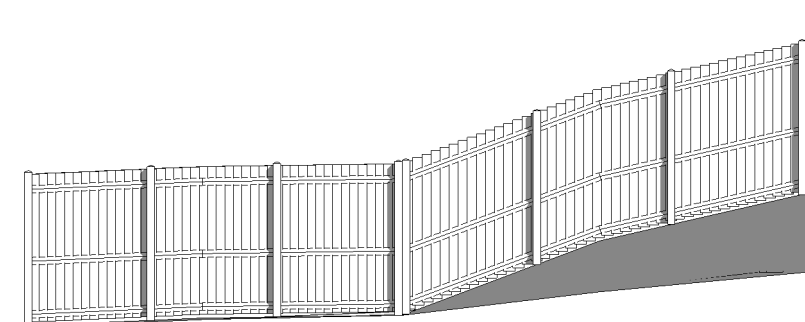

3 Existing Rear Elevation
1 : 100

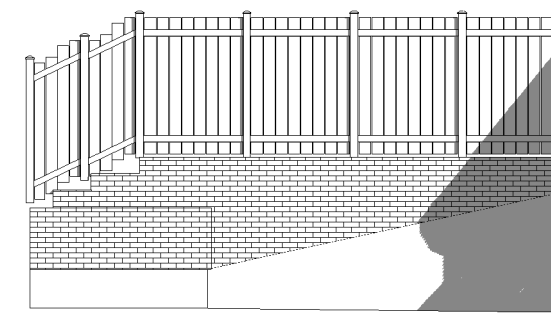

5 Existing Side 2 Elevation
1 : 100

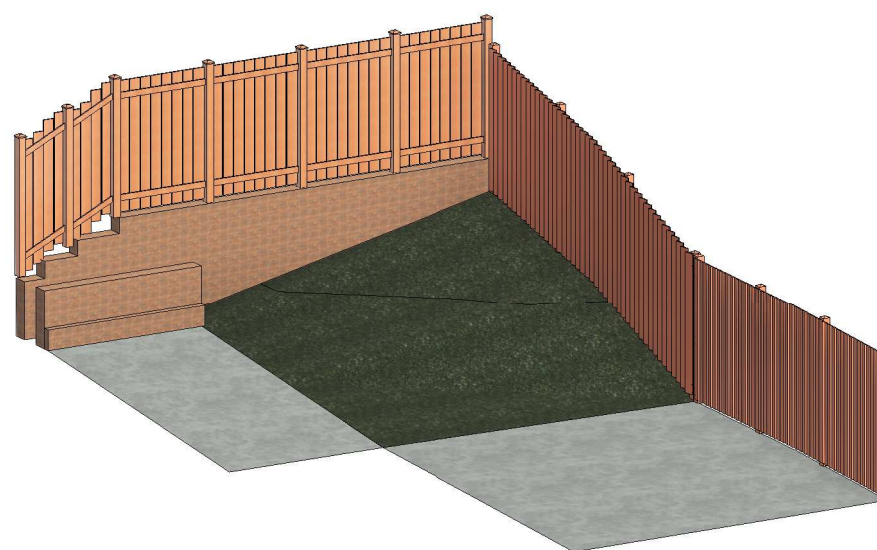

9 Existing Illustration

INDIGO DESIGN (Part of 3dcadwales Ltd) 5 Ashlea Drive,
Merthyr Tydfil, CF47 0NY Tele 01685 385746 Mob -
07940913216 Email: philip@3dcadwales.co.uk

This Drawing is Copyright,
Dimensions to be checked
on site and not scaled from
this drawing



PURPOSE OF ISSUE	DRWAING NUMBER
Planning Approval	GG-02


PROJECT	New Garage and store
---------	----------------------

SHEET	Existing Elevations and Sections
-------	----------------------------------


Address	Land to the rear of 1 & 2 Blaenau'r Cwm, Geli Dawel Merthyr Tydfil. CF47 0JD
---------	--

Checked by	Drawn by	Scale (@ A3)
JH	PH	1 : 100


Rev No	Description	Date
A	Issue	28/02/2022

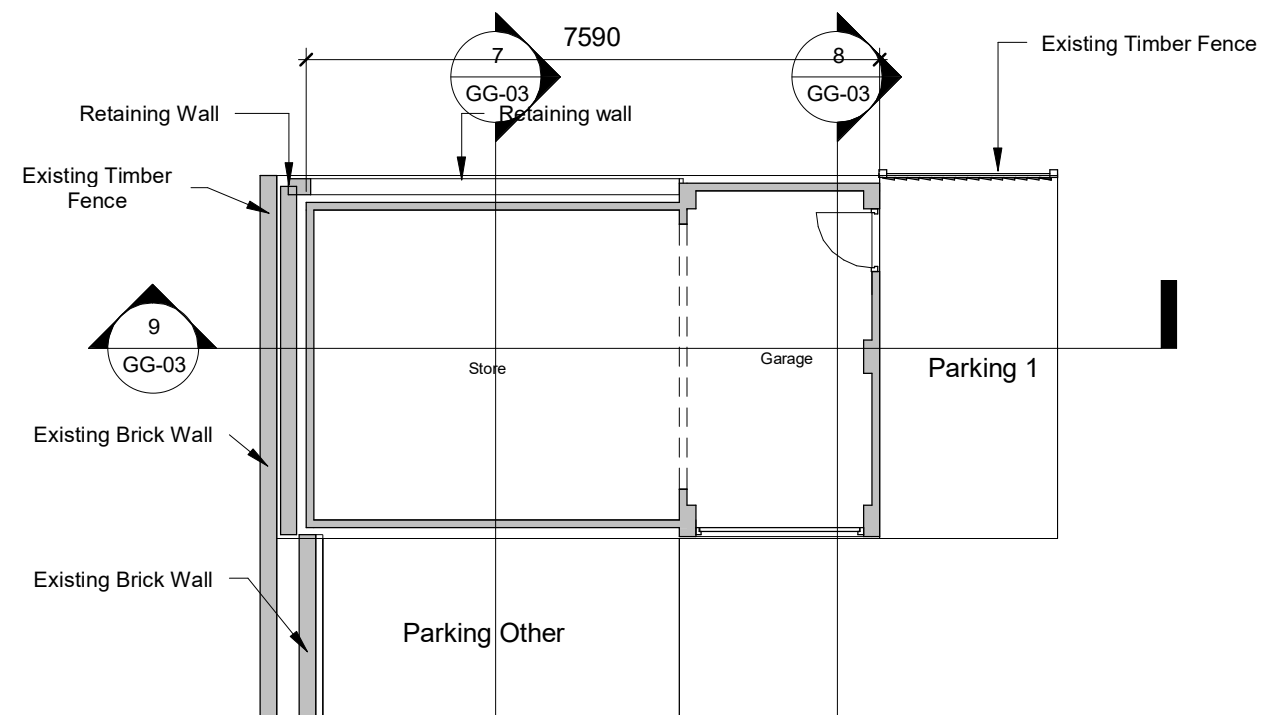

1 Proposed Plan
1 : 100

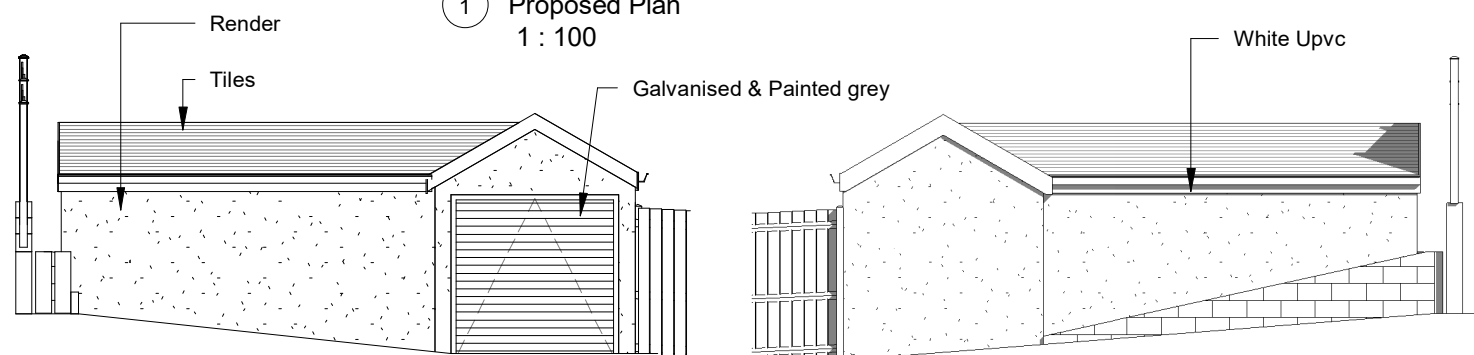


3 Proposed Front Elevation
1 : 100

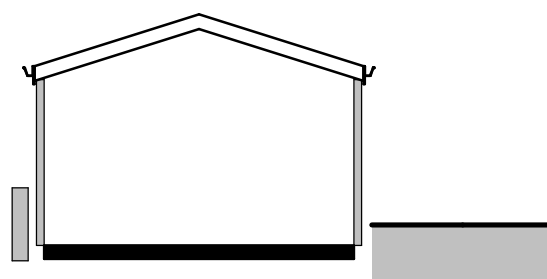


7 Proposed Section B
1 : 100




8 Proposed Section C
1 : 100

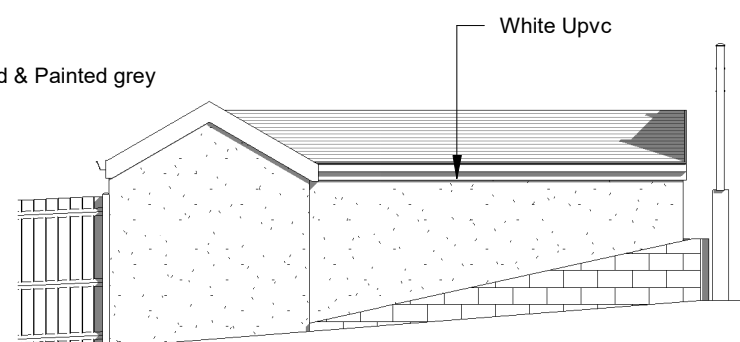


4 Proposed Rear Elevation
1 : 100

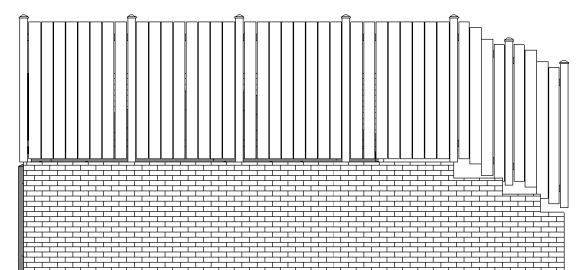


5 Proposed Side 1 Elevation
1 : 100

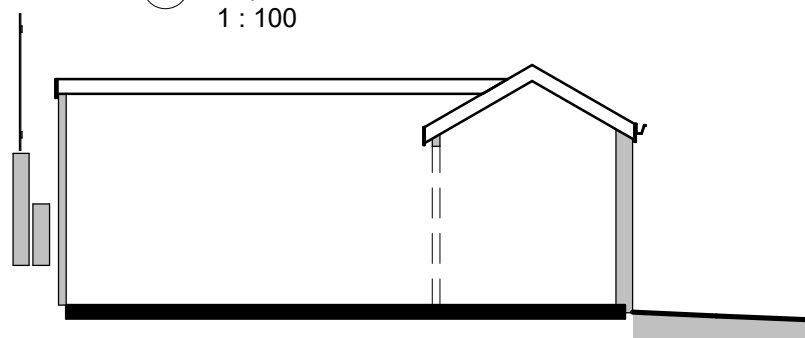


9 Proposed Section D
1 : 100

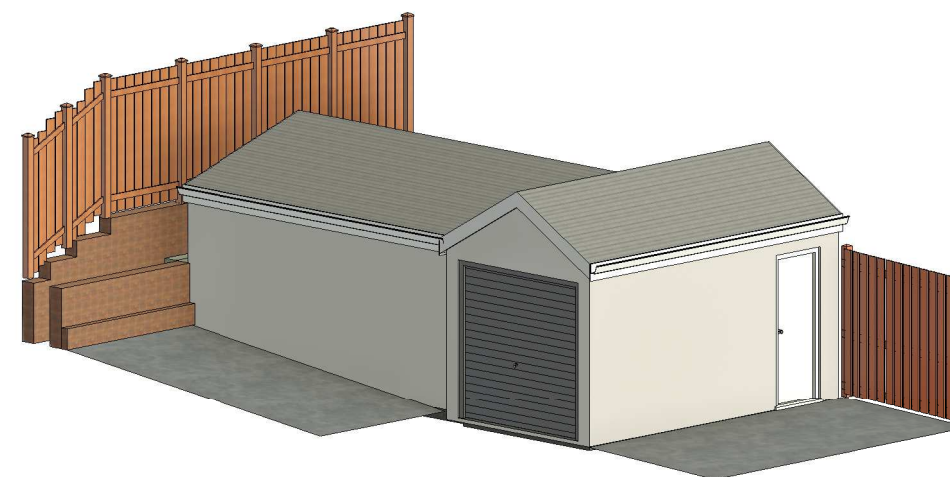

10 Proposed Illustration

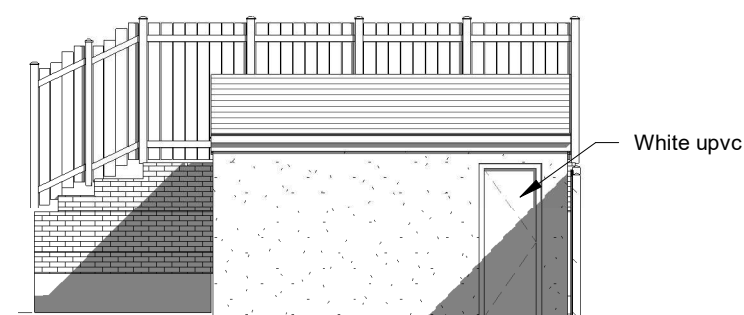

6 Proposed Side 2 Elevation
1 : 100

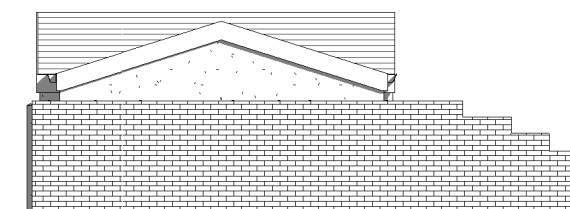

11 Proposed Side 1 Elevation no Fence
1 : 100

INDIGO DESIGN (Part of 3dcadwales Ltd) 5 Ashlea Drive,
Merthyr Tydfil, CF47 0NY Tele 01685 385746 Mob -
07940913216 Email: philip@3dcadwales.co.uk

This Drawing is Copyright,
Dimensions to be checked
on site and not scaled from
this drawing



PURPOSE OF ISSUE	DRWAING NUMBER
Planning Approval	GG-03

PROJECT	New Garage and store
---------	----------------------

SHEET	Proposed Plans
-------	----------------

Address	Land to the rear of 1 & 2 Blaenau'r Cwm, Geli Dawel Merthyr Tydfil. CF47 0JD
---------	--

Checked by	Drawn by	Scale (@ A3)
JH	PH	1 : 100

Rev No	Description	Date
A	Issue	28/02/2022



1 Proposed Site
1 : 200

INDIGO DESIGN (Part of 3dcadwales Ltd) 5 Ashlea Drive,
Merthyr Tydfil, CF47 0NY Tele 01685 385746 Mob -
07940913216 Email: philip@3dcadwales.co.uk

This Drawing is Copyright,
Dimensions to be checked
on site and not scaled from
this drawing



PURPOSE OF ISSUE	DRWAING NUMBER
Planning Approval	GG-04

PROJECT
New Garage and store

SHEET
Proposed Site

Address	Land to the rear of 1 & 2 Blaenau'r Cwm, Geli Dawel Merthyr Tydfil. CF47 0JD
---------	--

Checked by	Drawn by	Scale (@ A3)
JH	PH	1 : 200

Rev No	Description	Date
A	Issue	28/02/2022