



The Garages

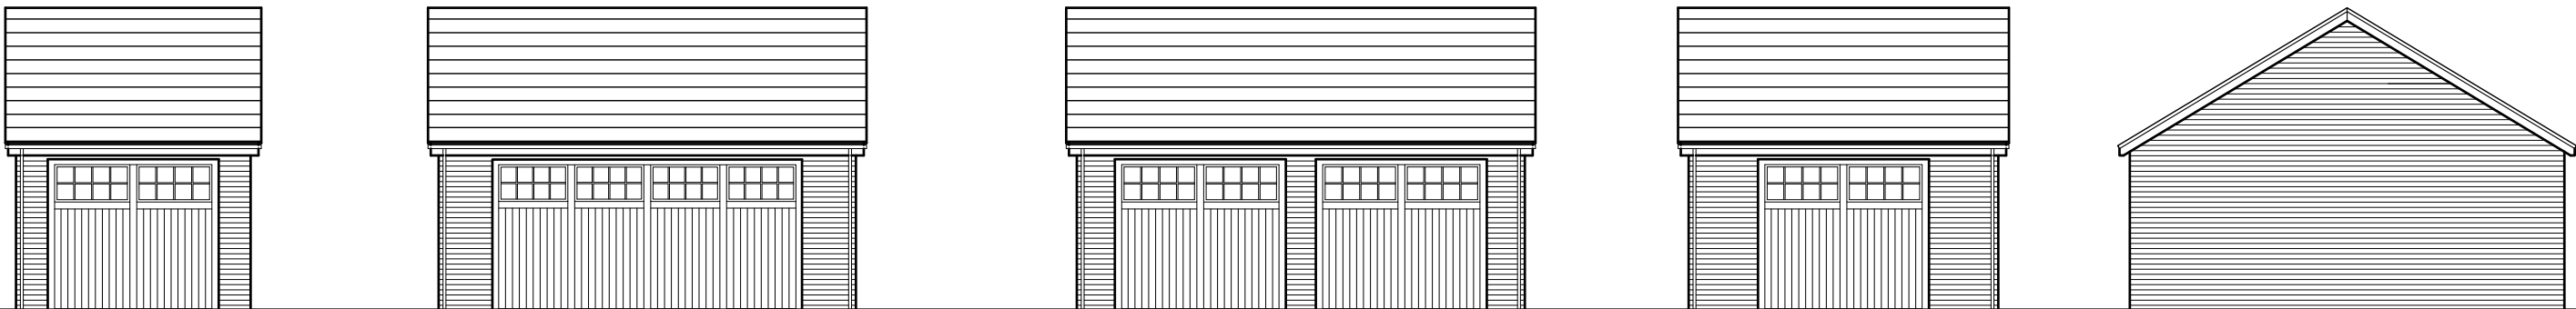


Front Elevations



Front Elevations

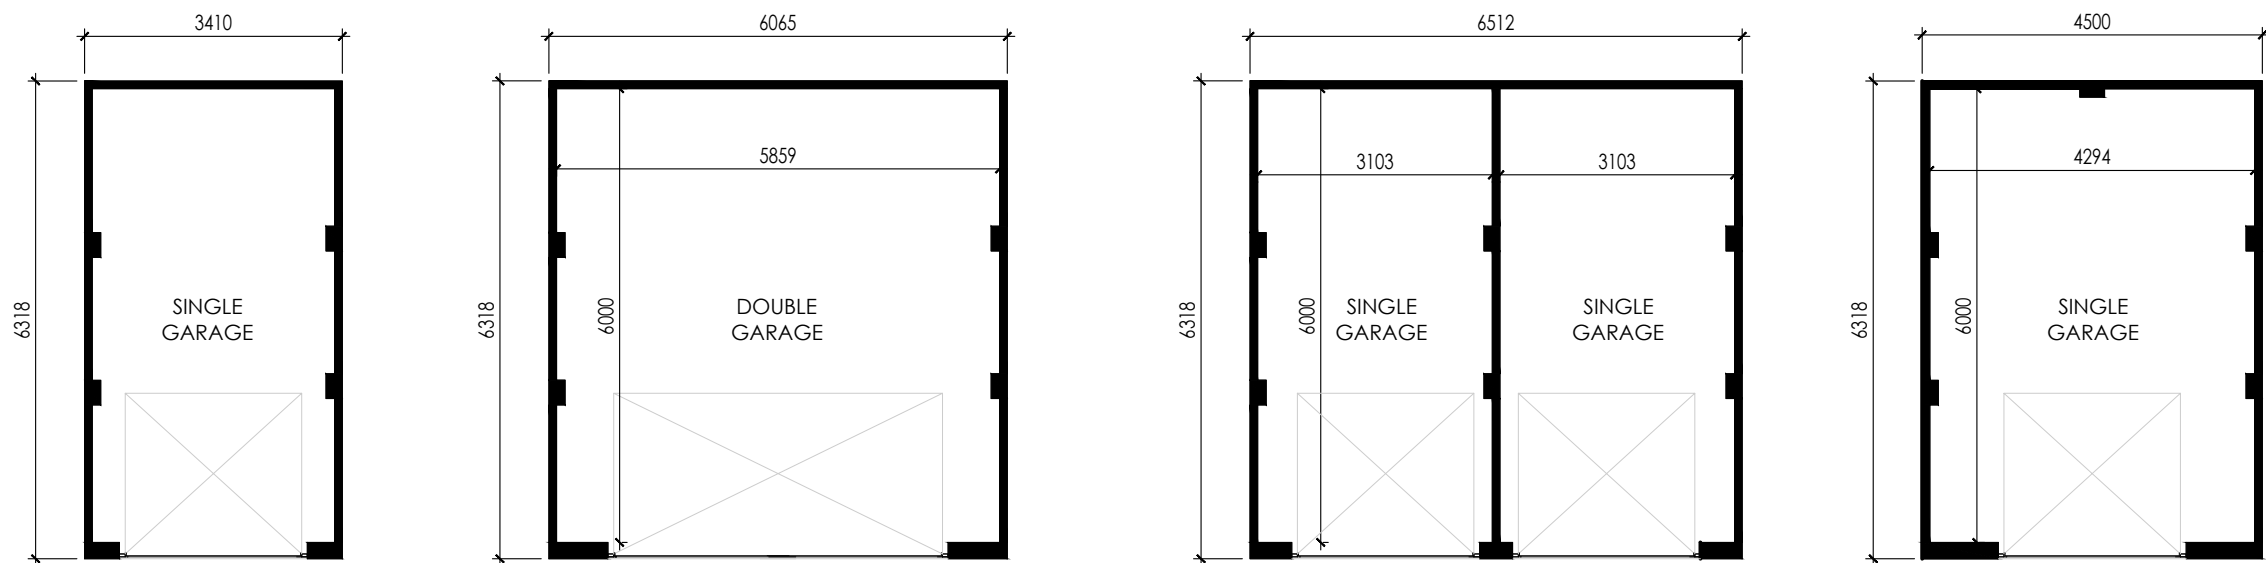

Floor Plans

 

W.D.L. Homes Limited



STUART QUARRY, PENDERYN, ABERDARE,
RHONDDA CYNON TAFF. CF44 9JY
Telephone 01685 811975 Fax 01685 814326
www.wdlhomes.co.uk

Scale 1:100 @ A3
* Maximum Dimension