




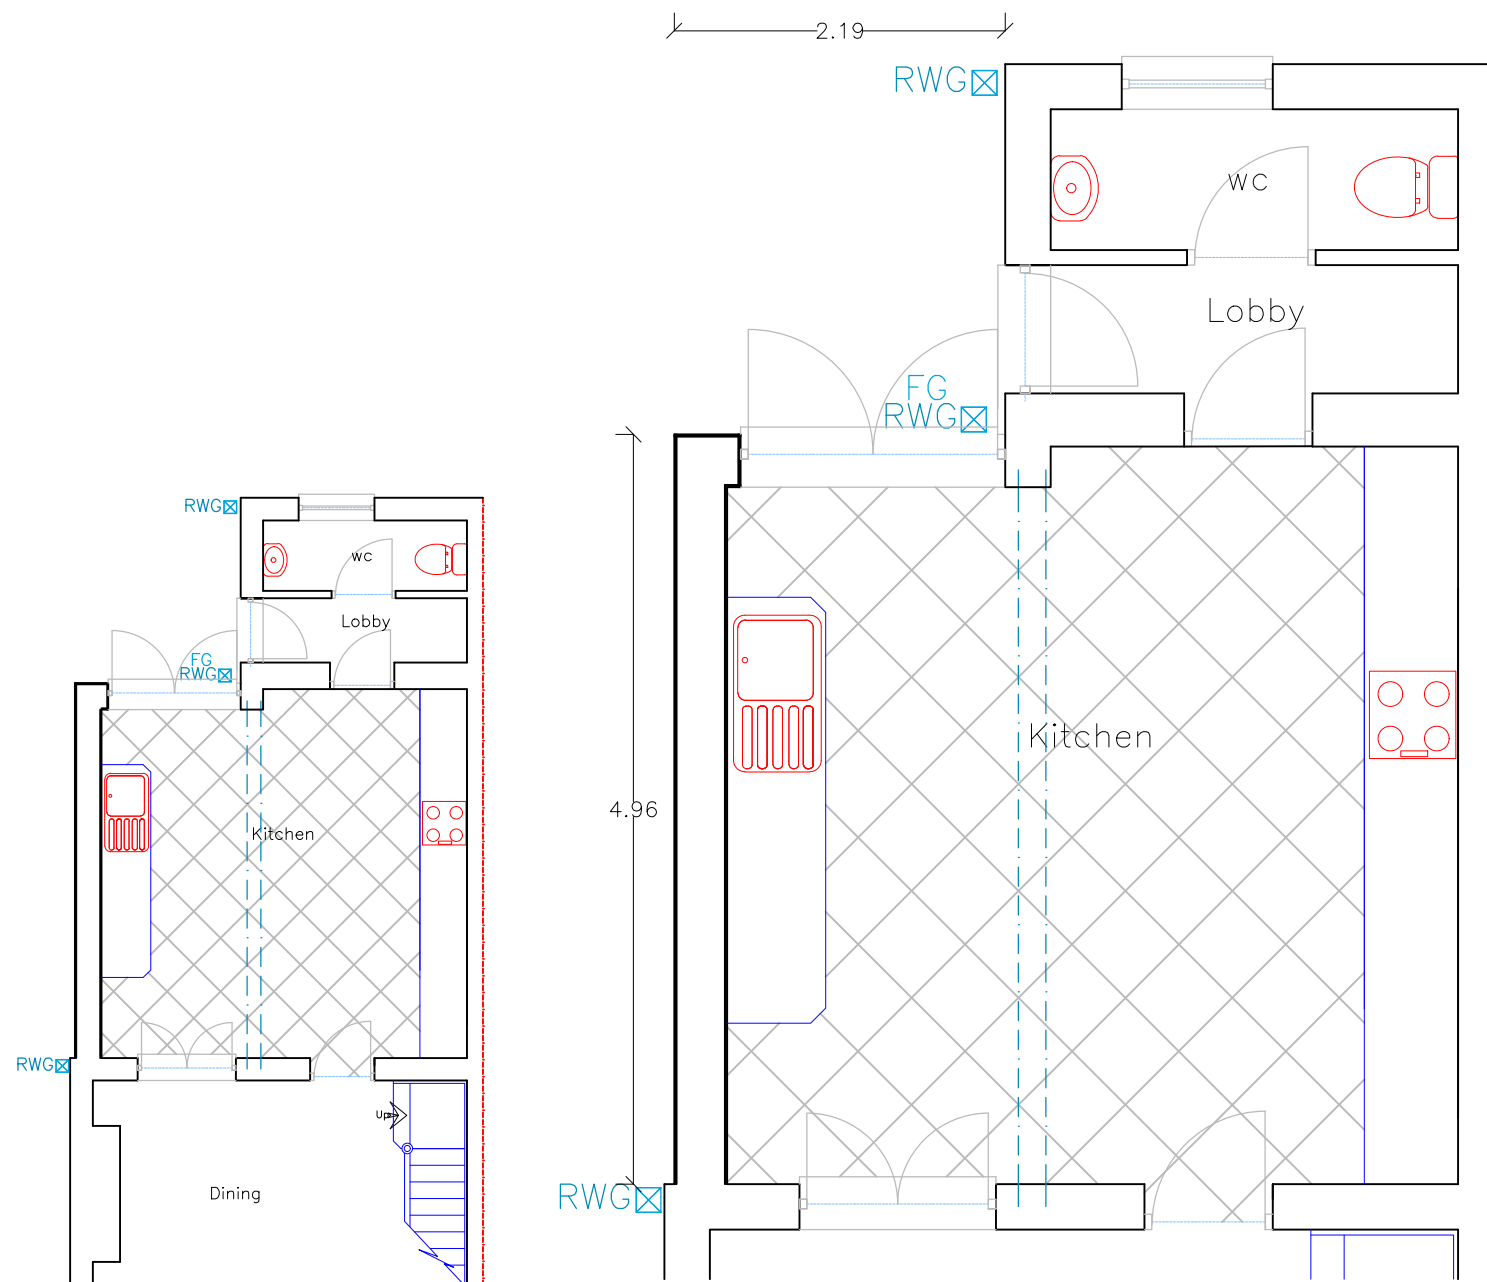


Proposed Extension Plan
1:50

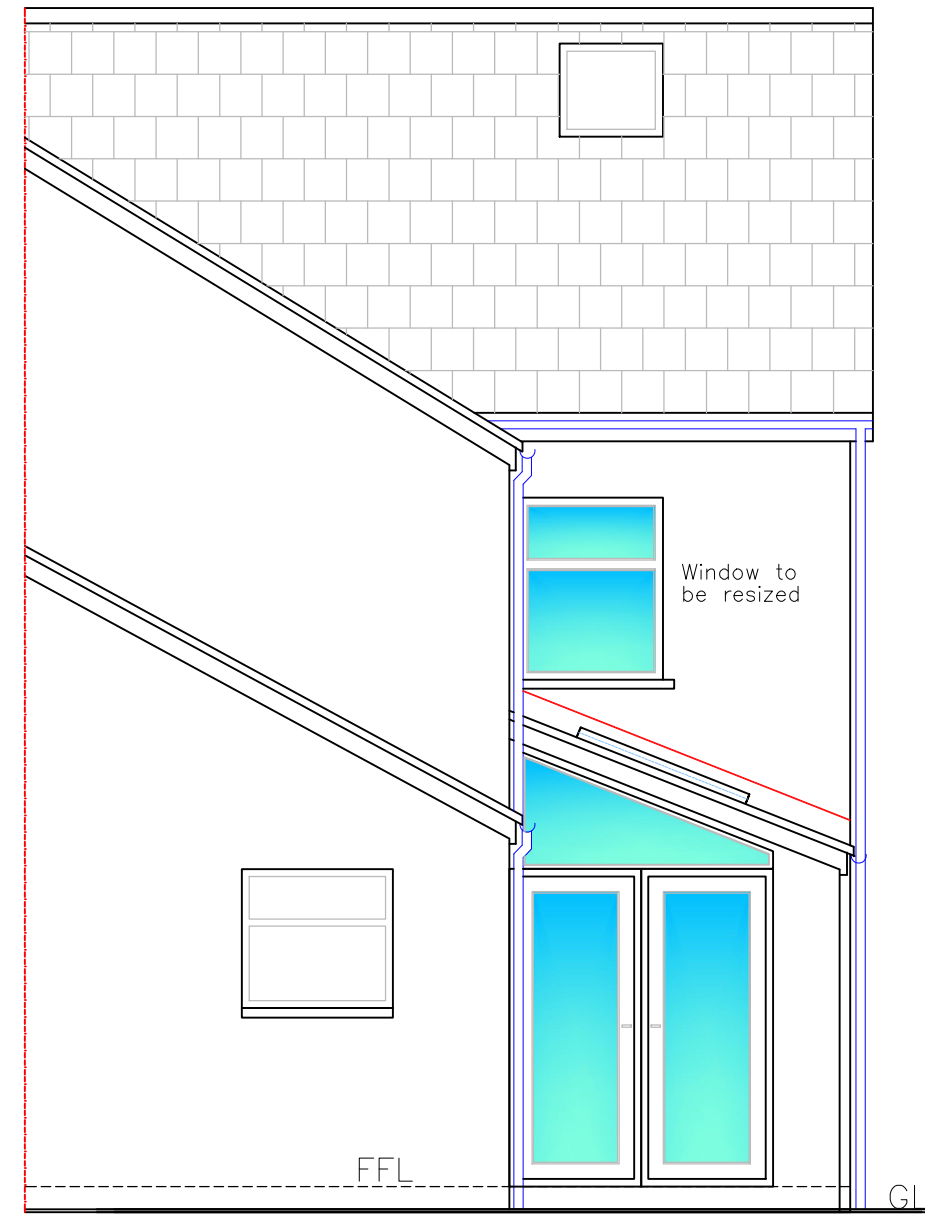


Proposed Rear Elevation
1:50

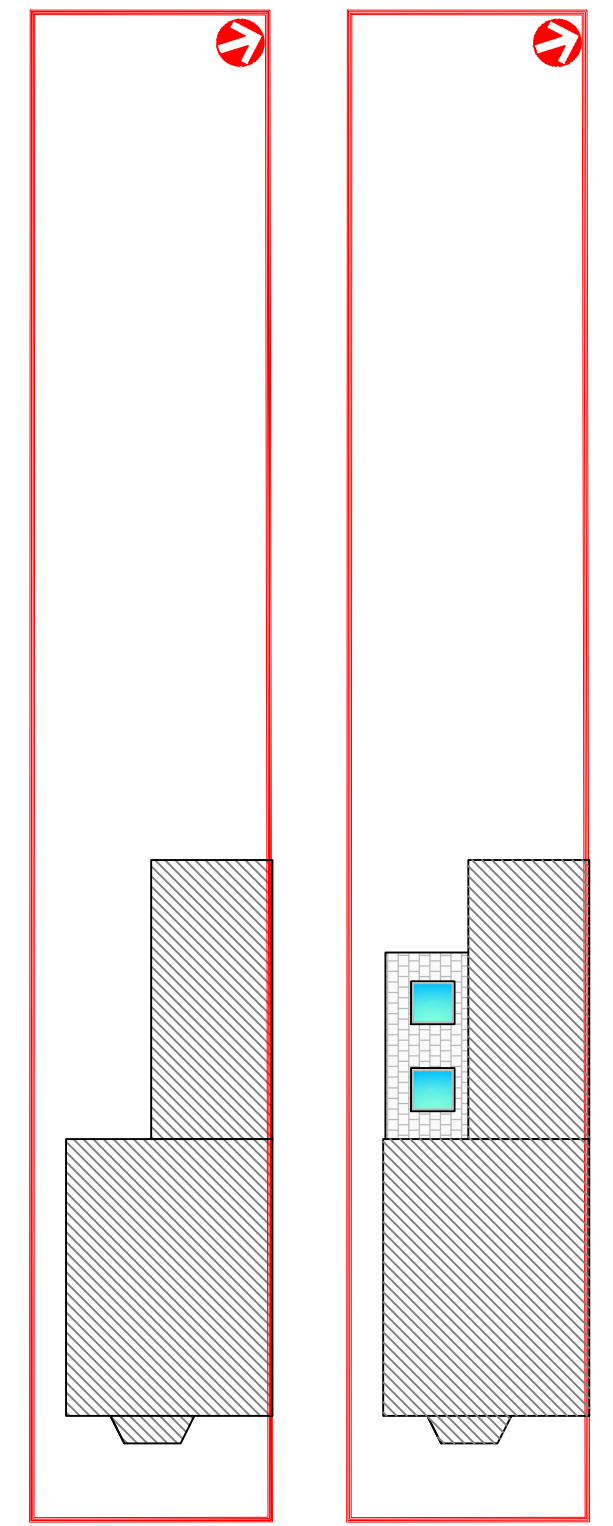


Existing Block Plan 1:200 Proposed Block Plan 1:200

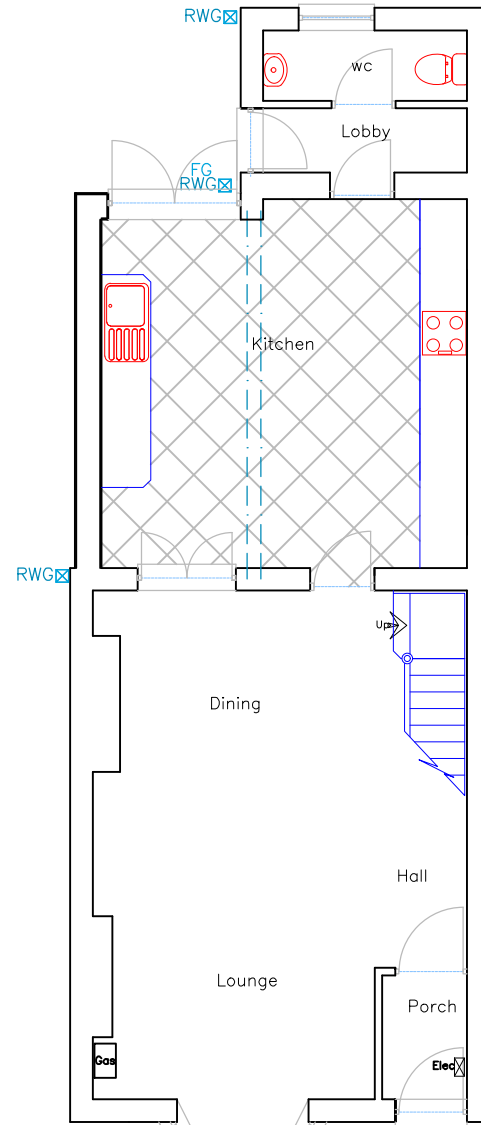


Proposed GF Plan
1:100

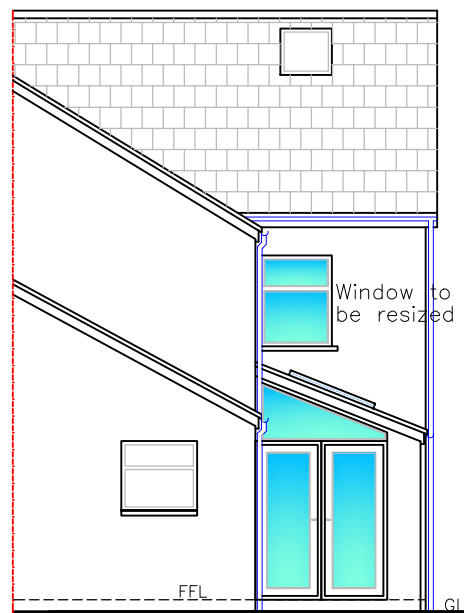


Proposed Rear Elevation
1:100

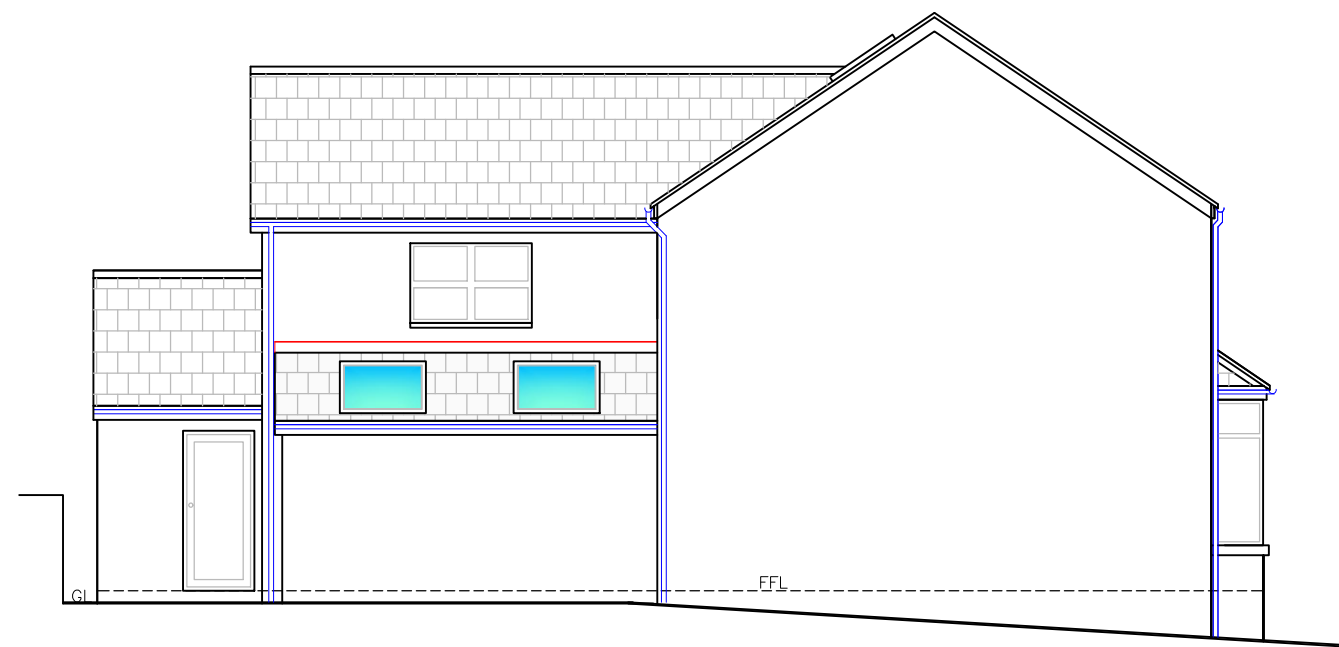


Proposed Side Elevation
1:100

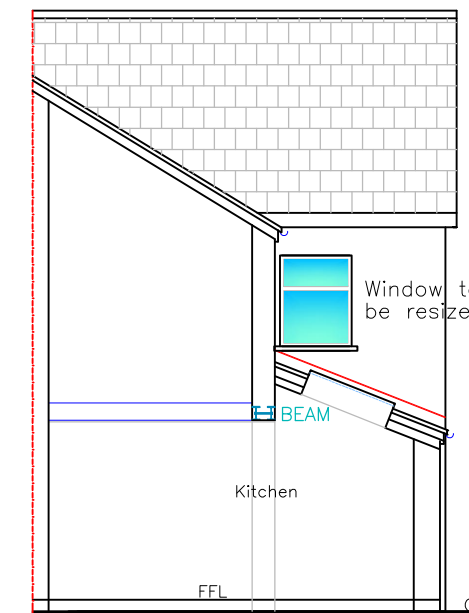


Proposed Section
1:100

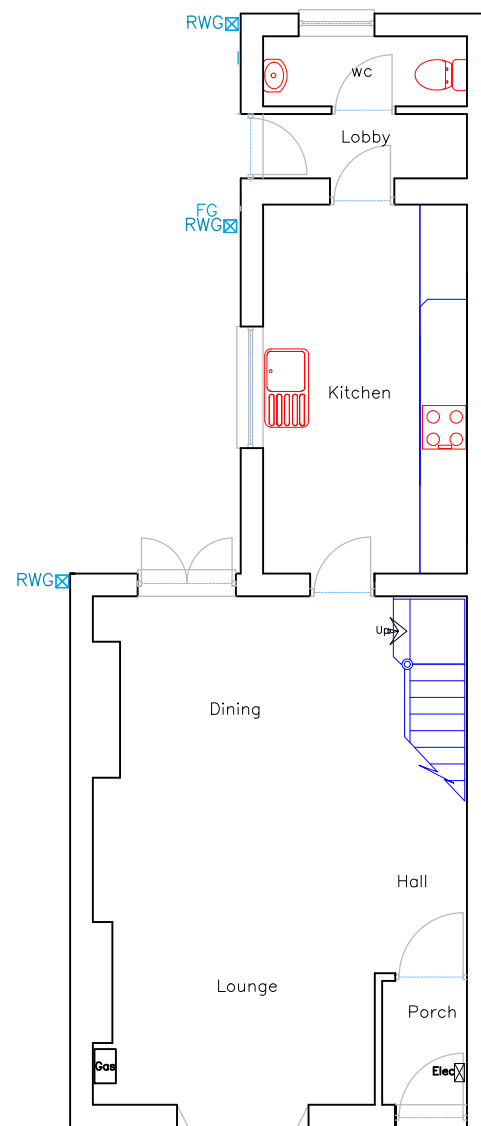


Existing GF Plan
1:100

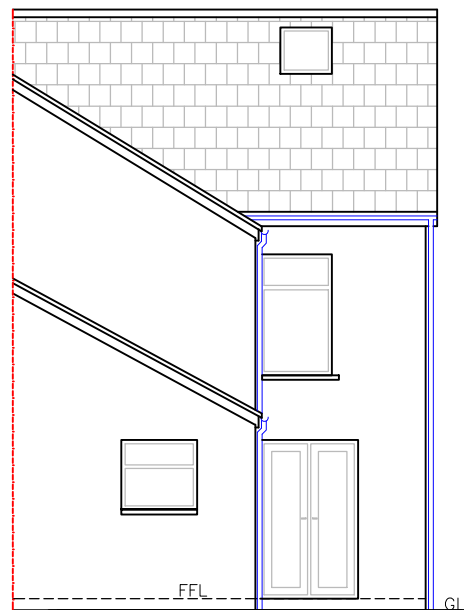

Existing Rear Elevation
1:100

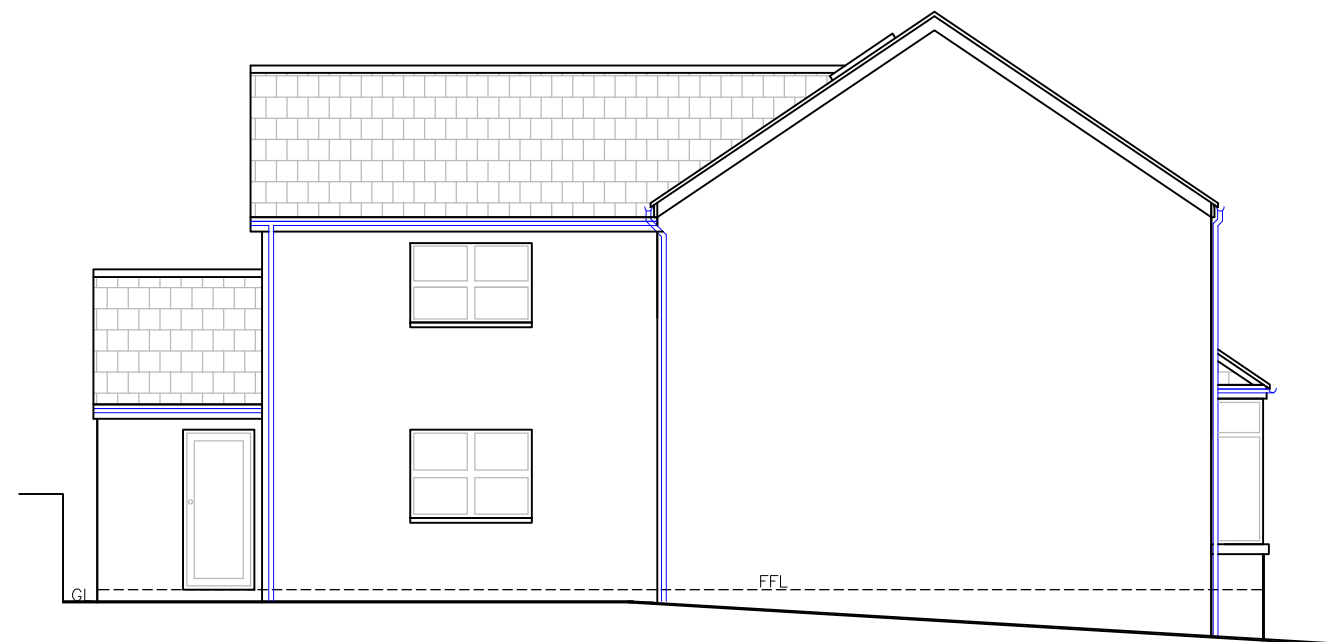

Side Elevation
1:100

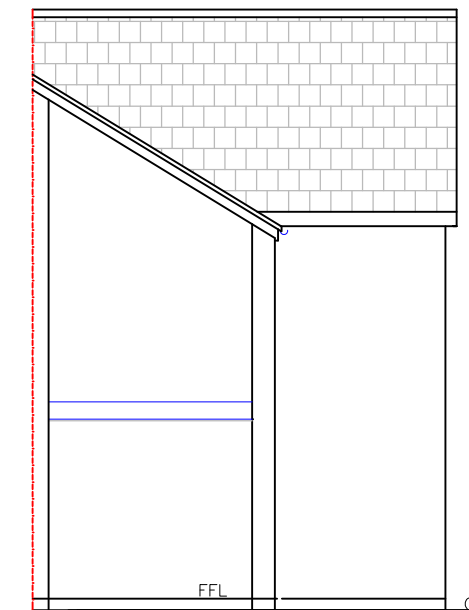

Existing Section
1:100

N.B.

If applicable –
Notice needs to be served regarding
THE PARTY WALL ACT i.e.

Excavation of adjacent founds
[within 3m]

All dimensions, datums and sewer runs
to be checked on site by contractor.

Finishes

Roof:	Concrete Tiles matching extg
External walls:	Render finish matching extg
Windows/Doors:	White uPVC matching extg
Fascia/RWG's:	White/Black uPVC matching extg

	
Issued Only for Purpose Indicated	
Drawing Status: FOR PLANNING/BUILDING CONTROL PURPOSES ONLY	
Client	62, Aberfan Road Aberfan Merthyr Tydfil CF48 4QJ
Project	Proposed Single Storey Rear Extension with Alterations
Title	Date MAY 24
	Paper A2
	Scale 1:50 1:100 1:200
Existing and Proposed Plans, Elevations & Sections	Dwg No ABERFAN 62_01