


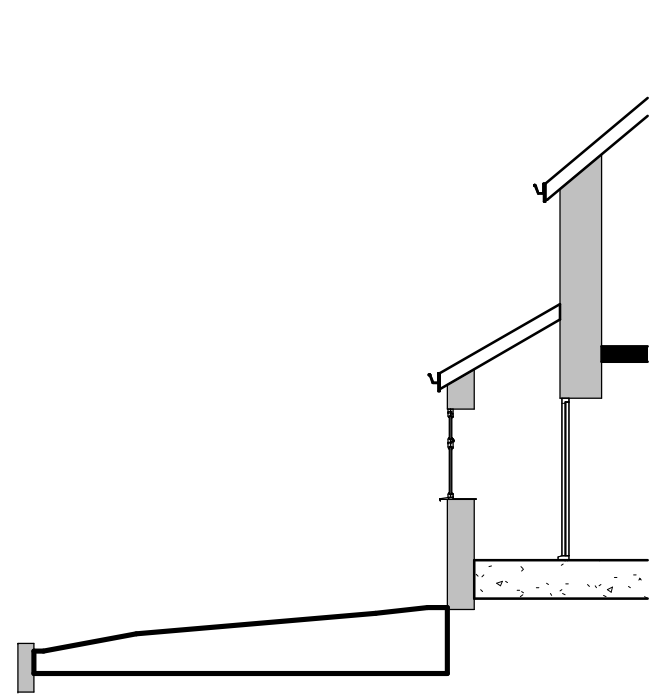


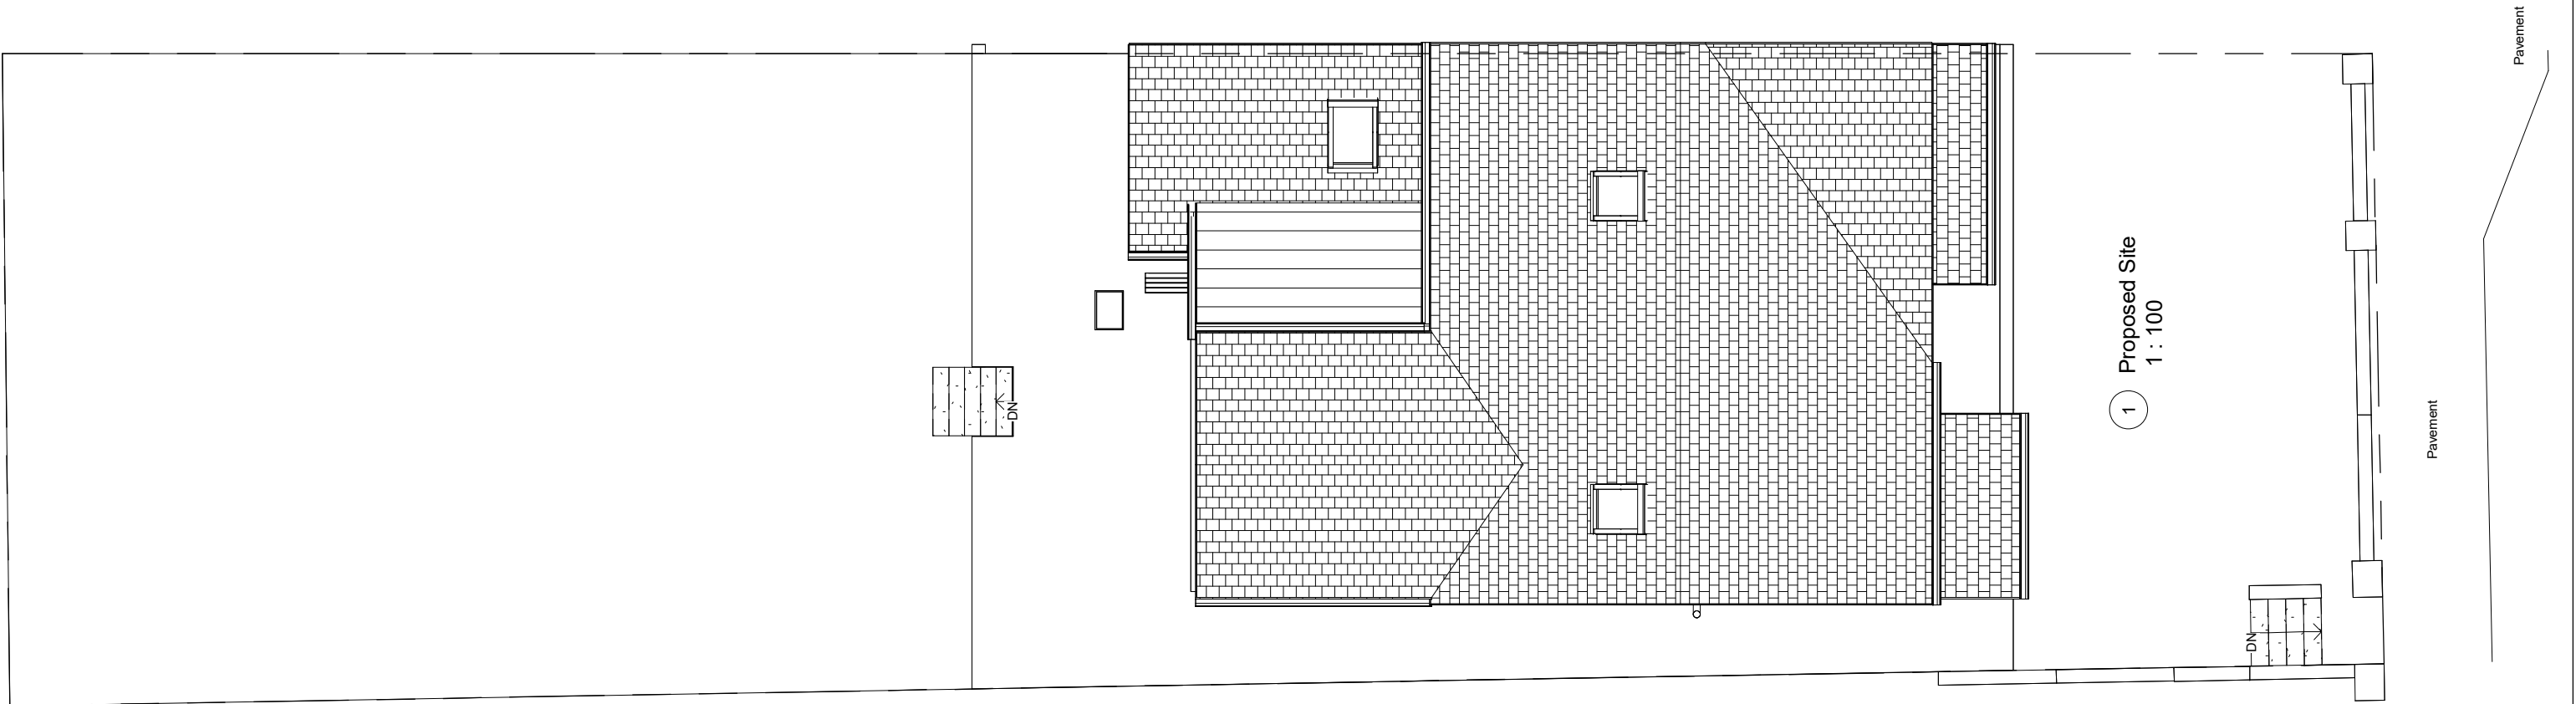

A. Proposed Front Garden Section C
1 : 100

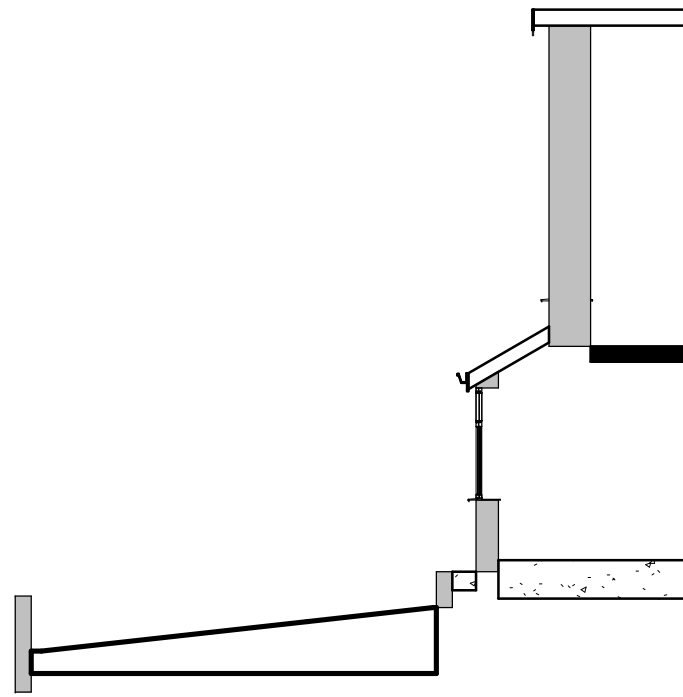

B. Proposed Front Garden Section B
1 : 100

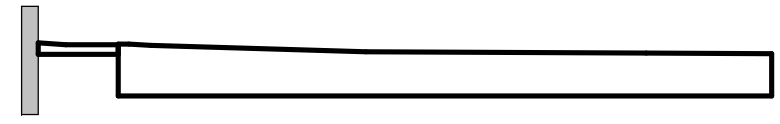

C. Proposed Front Garden Section A
1 : 100

INDIGO DESIGN (Part of 3dcadwales Ltd) 5 Ashlea Drive, Merthyr Tydfil, CF47 0NY Tele 01685 385746 Mob - 07940913216 Email: philip@3dcadwales.co.uk		
This Drawing is Copyright, Dimensions to be checked on site and not scaled from this drawing		
PURPOSE OF ISSUE Planning Approval	DRAWING NUMBER CS-06	
PROJECT Two storey rear extension		
SHEET Proposed Site Plan & Sections		
Address 12 Royal Crescent, Penydarren, Merthyr Tydfil, CF47 9LA		
Checked by JH	Drawn by PH	Scale (@ A3) 1 : 100
Rev No	Description	Date
A	Issue	07/03/2025
B	Parking amended	05/09/2025
C	Parking Removed	15/10/2025