




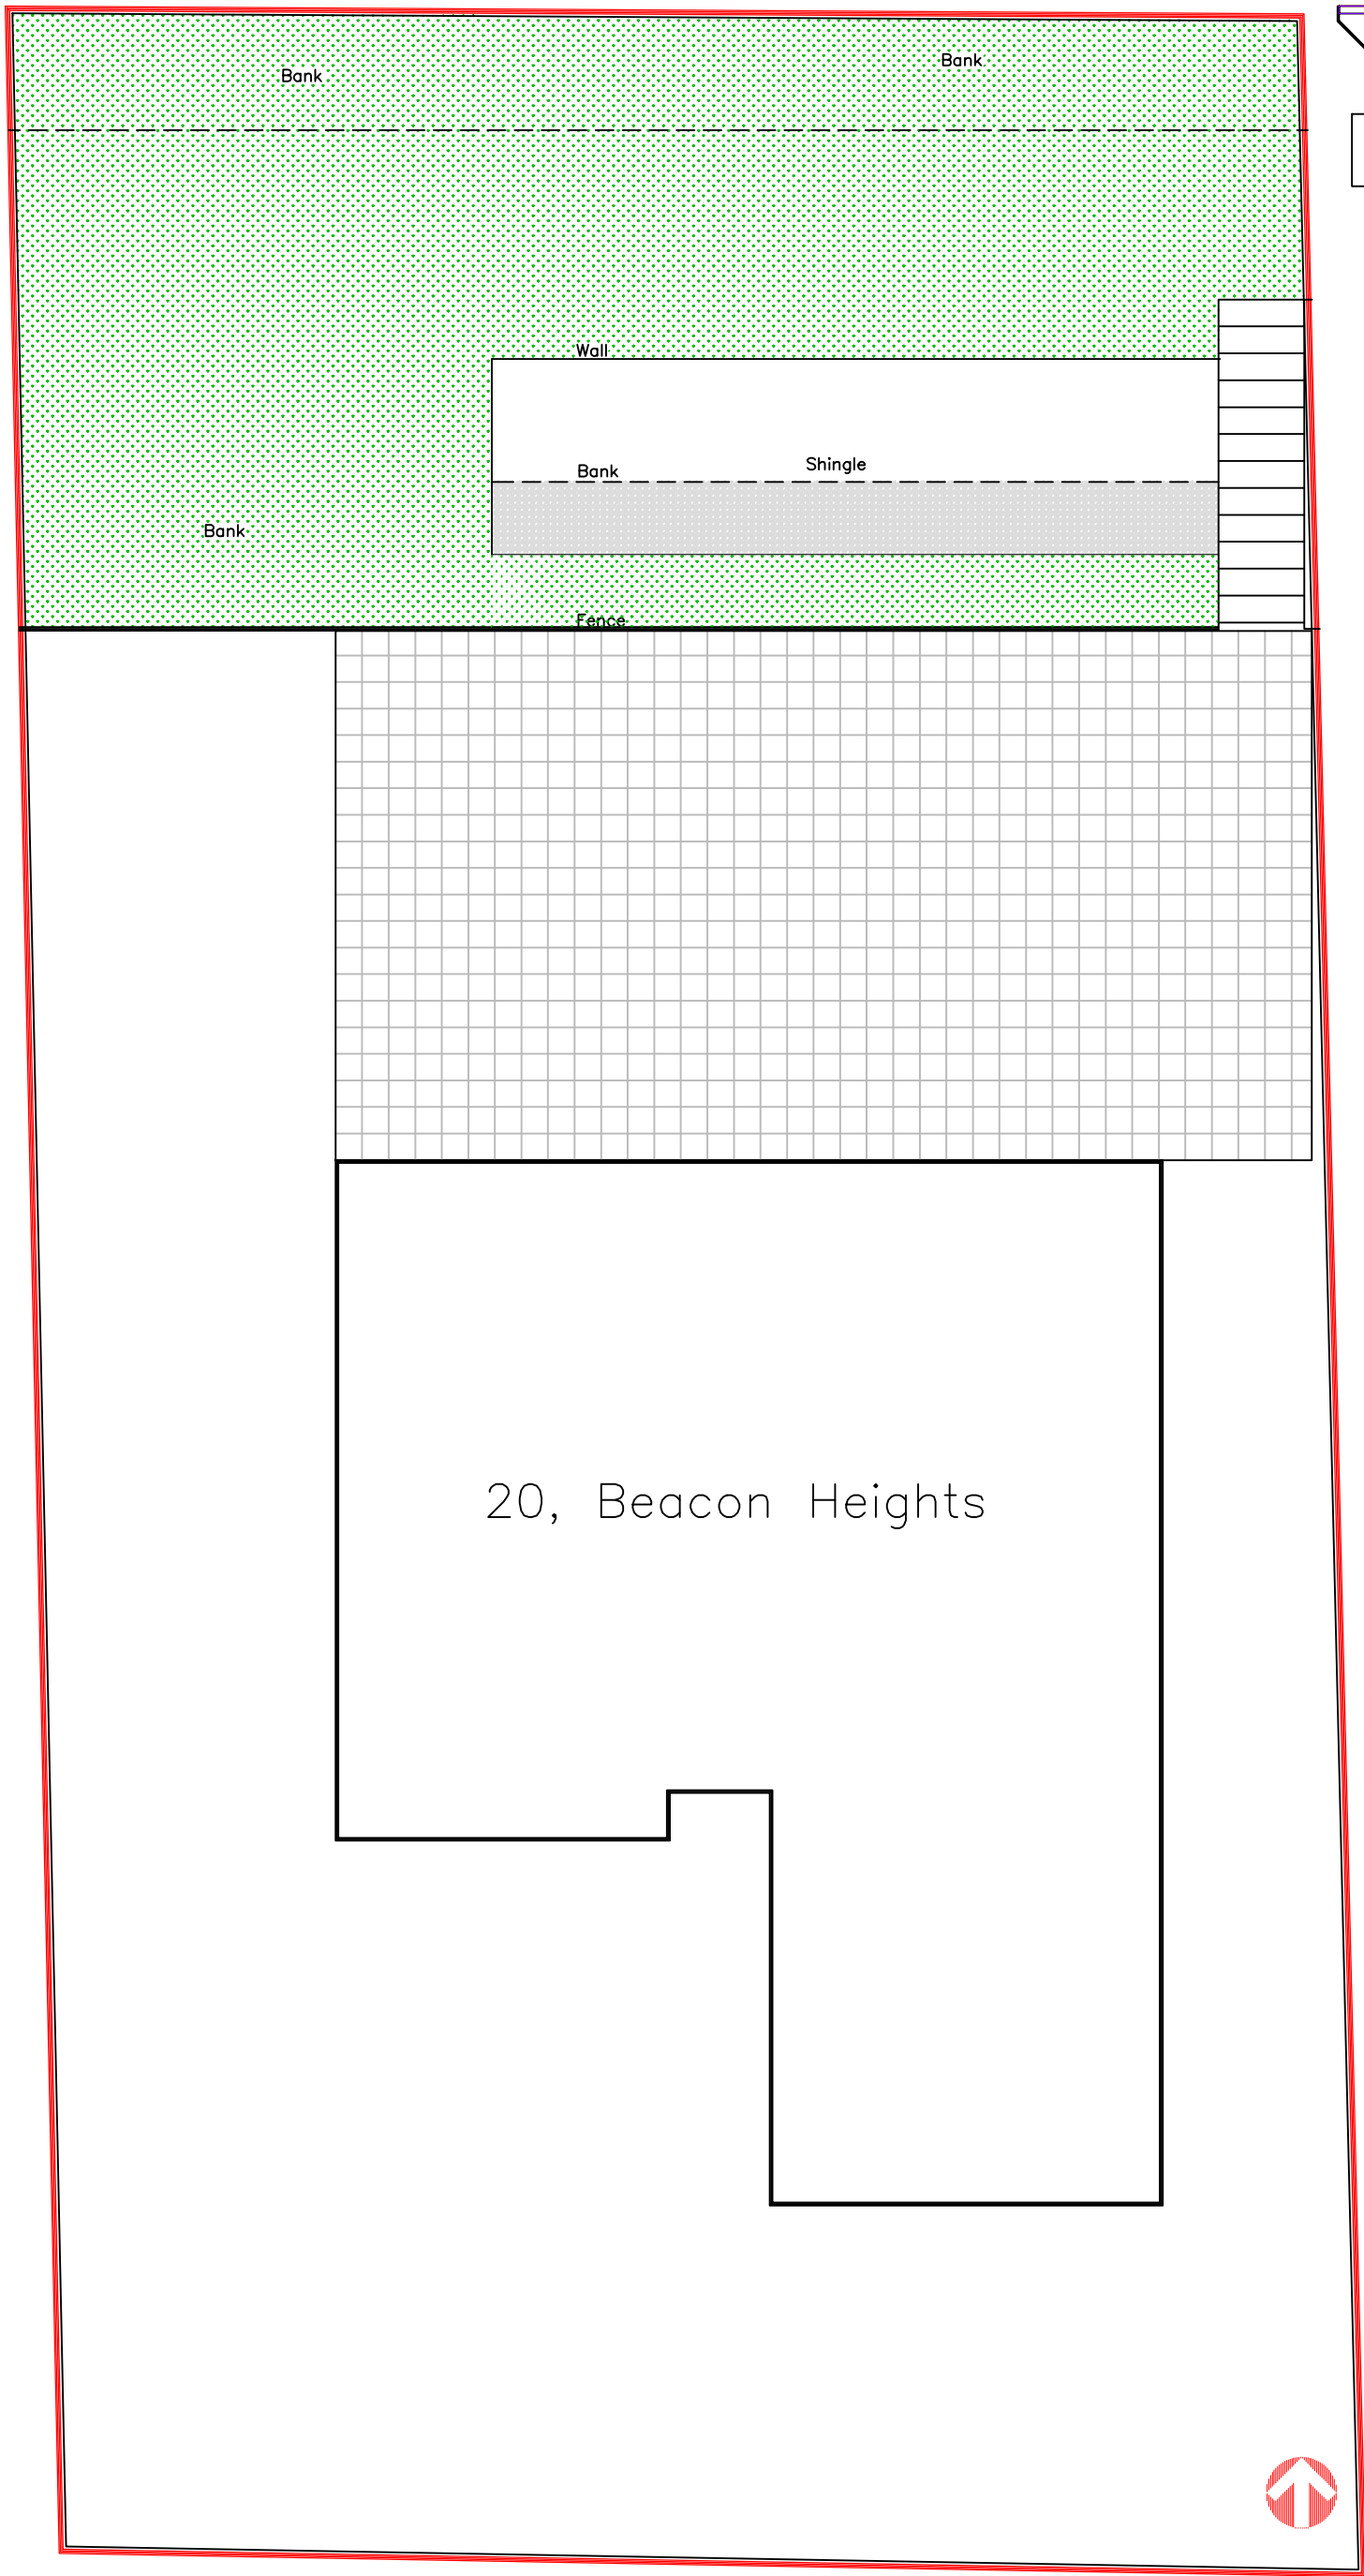

Existing Site Plan
1:100

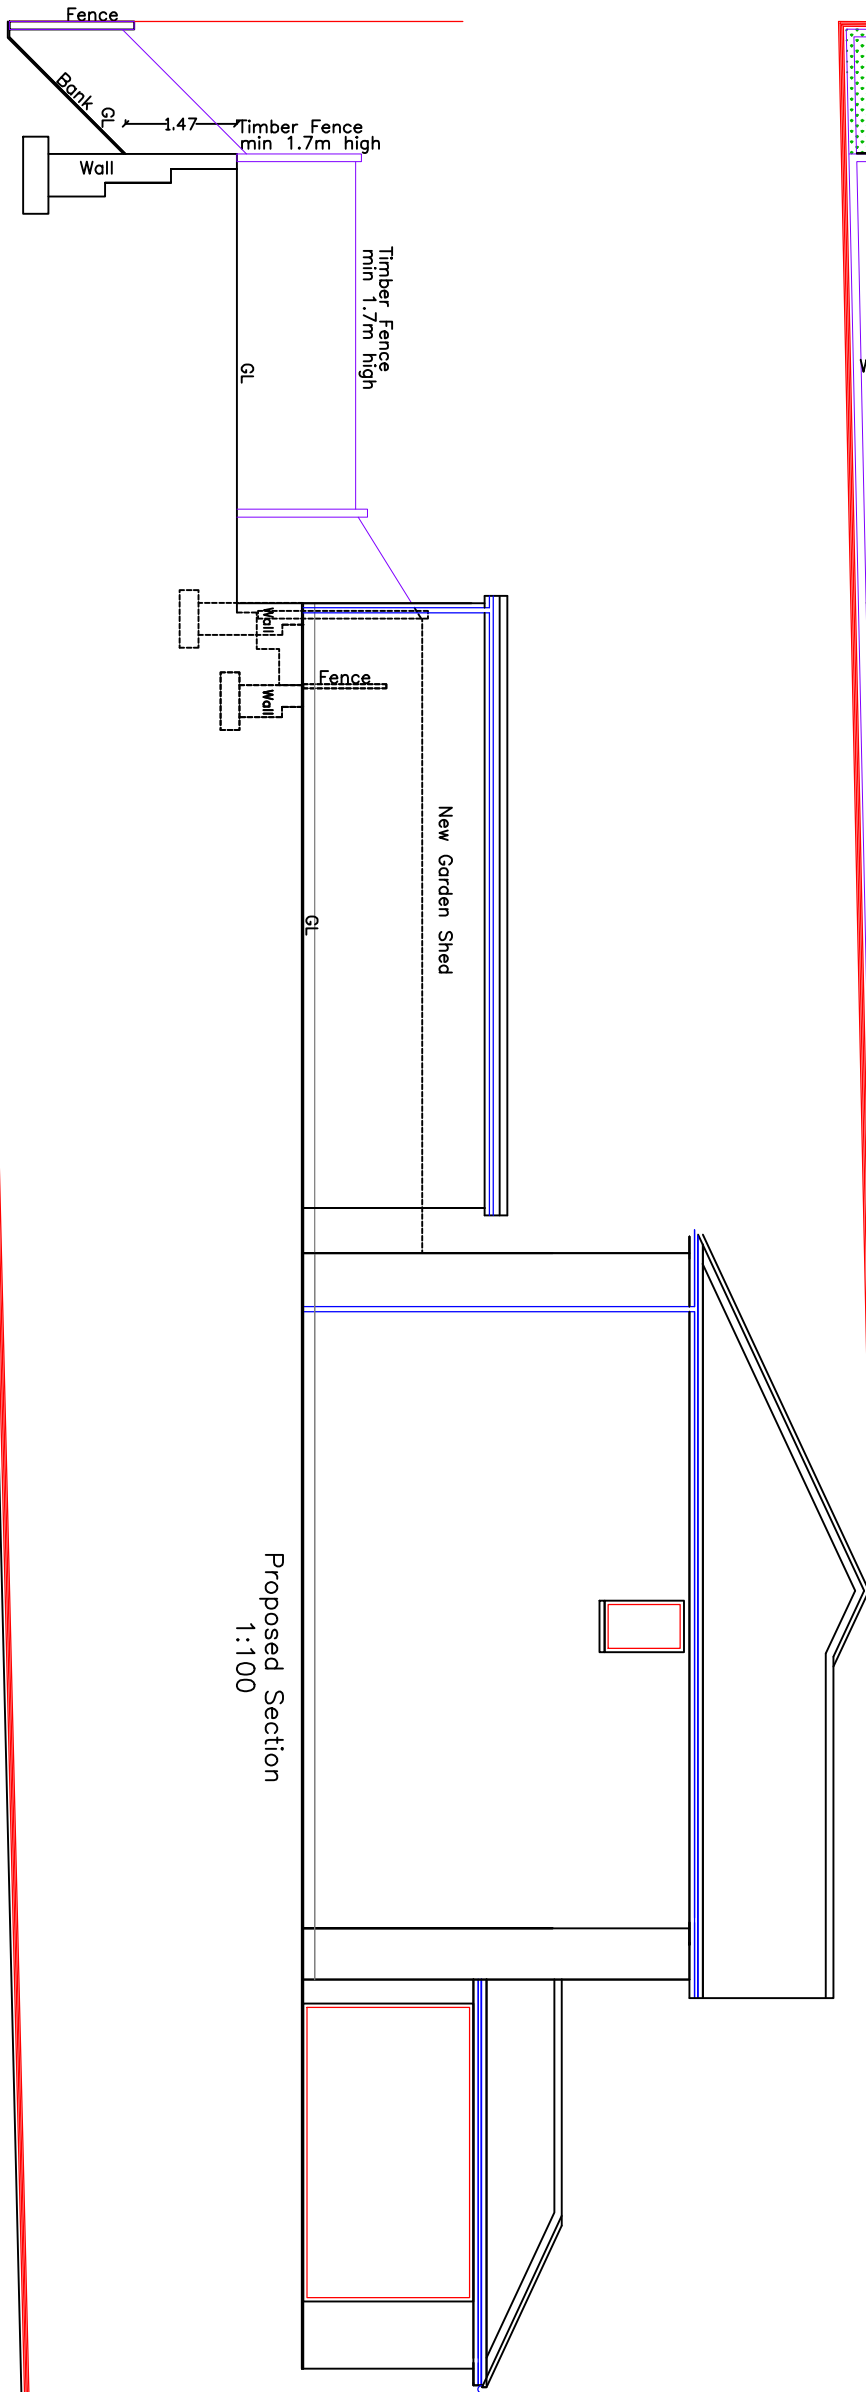

Proposed Section
1:100

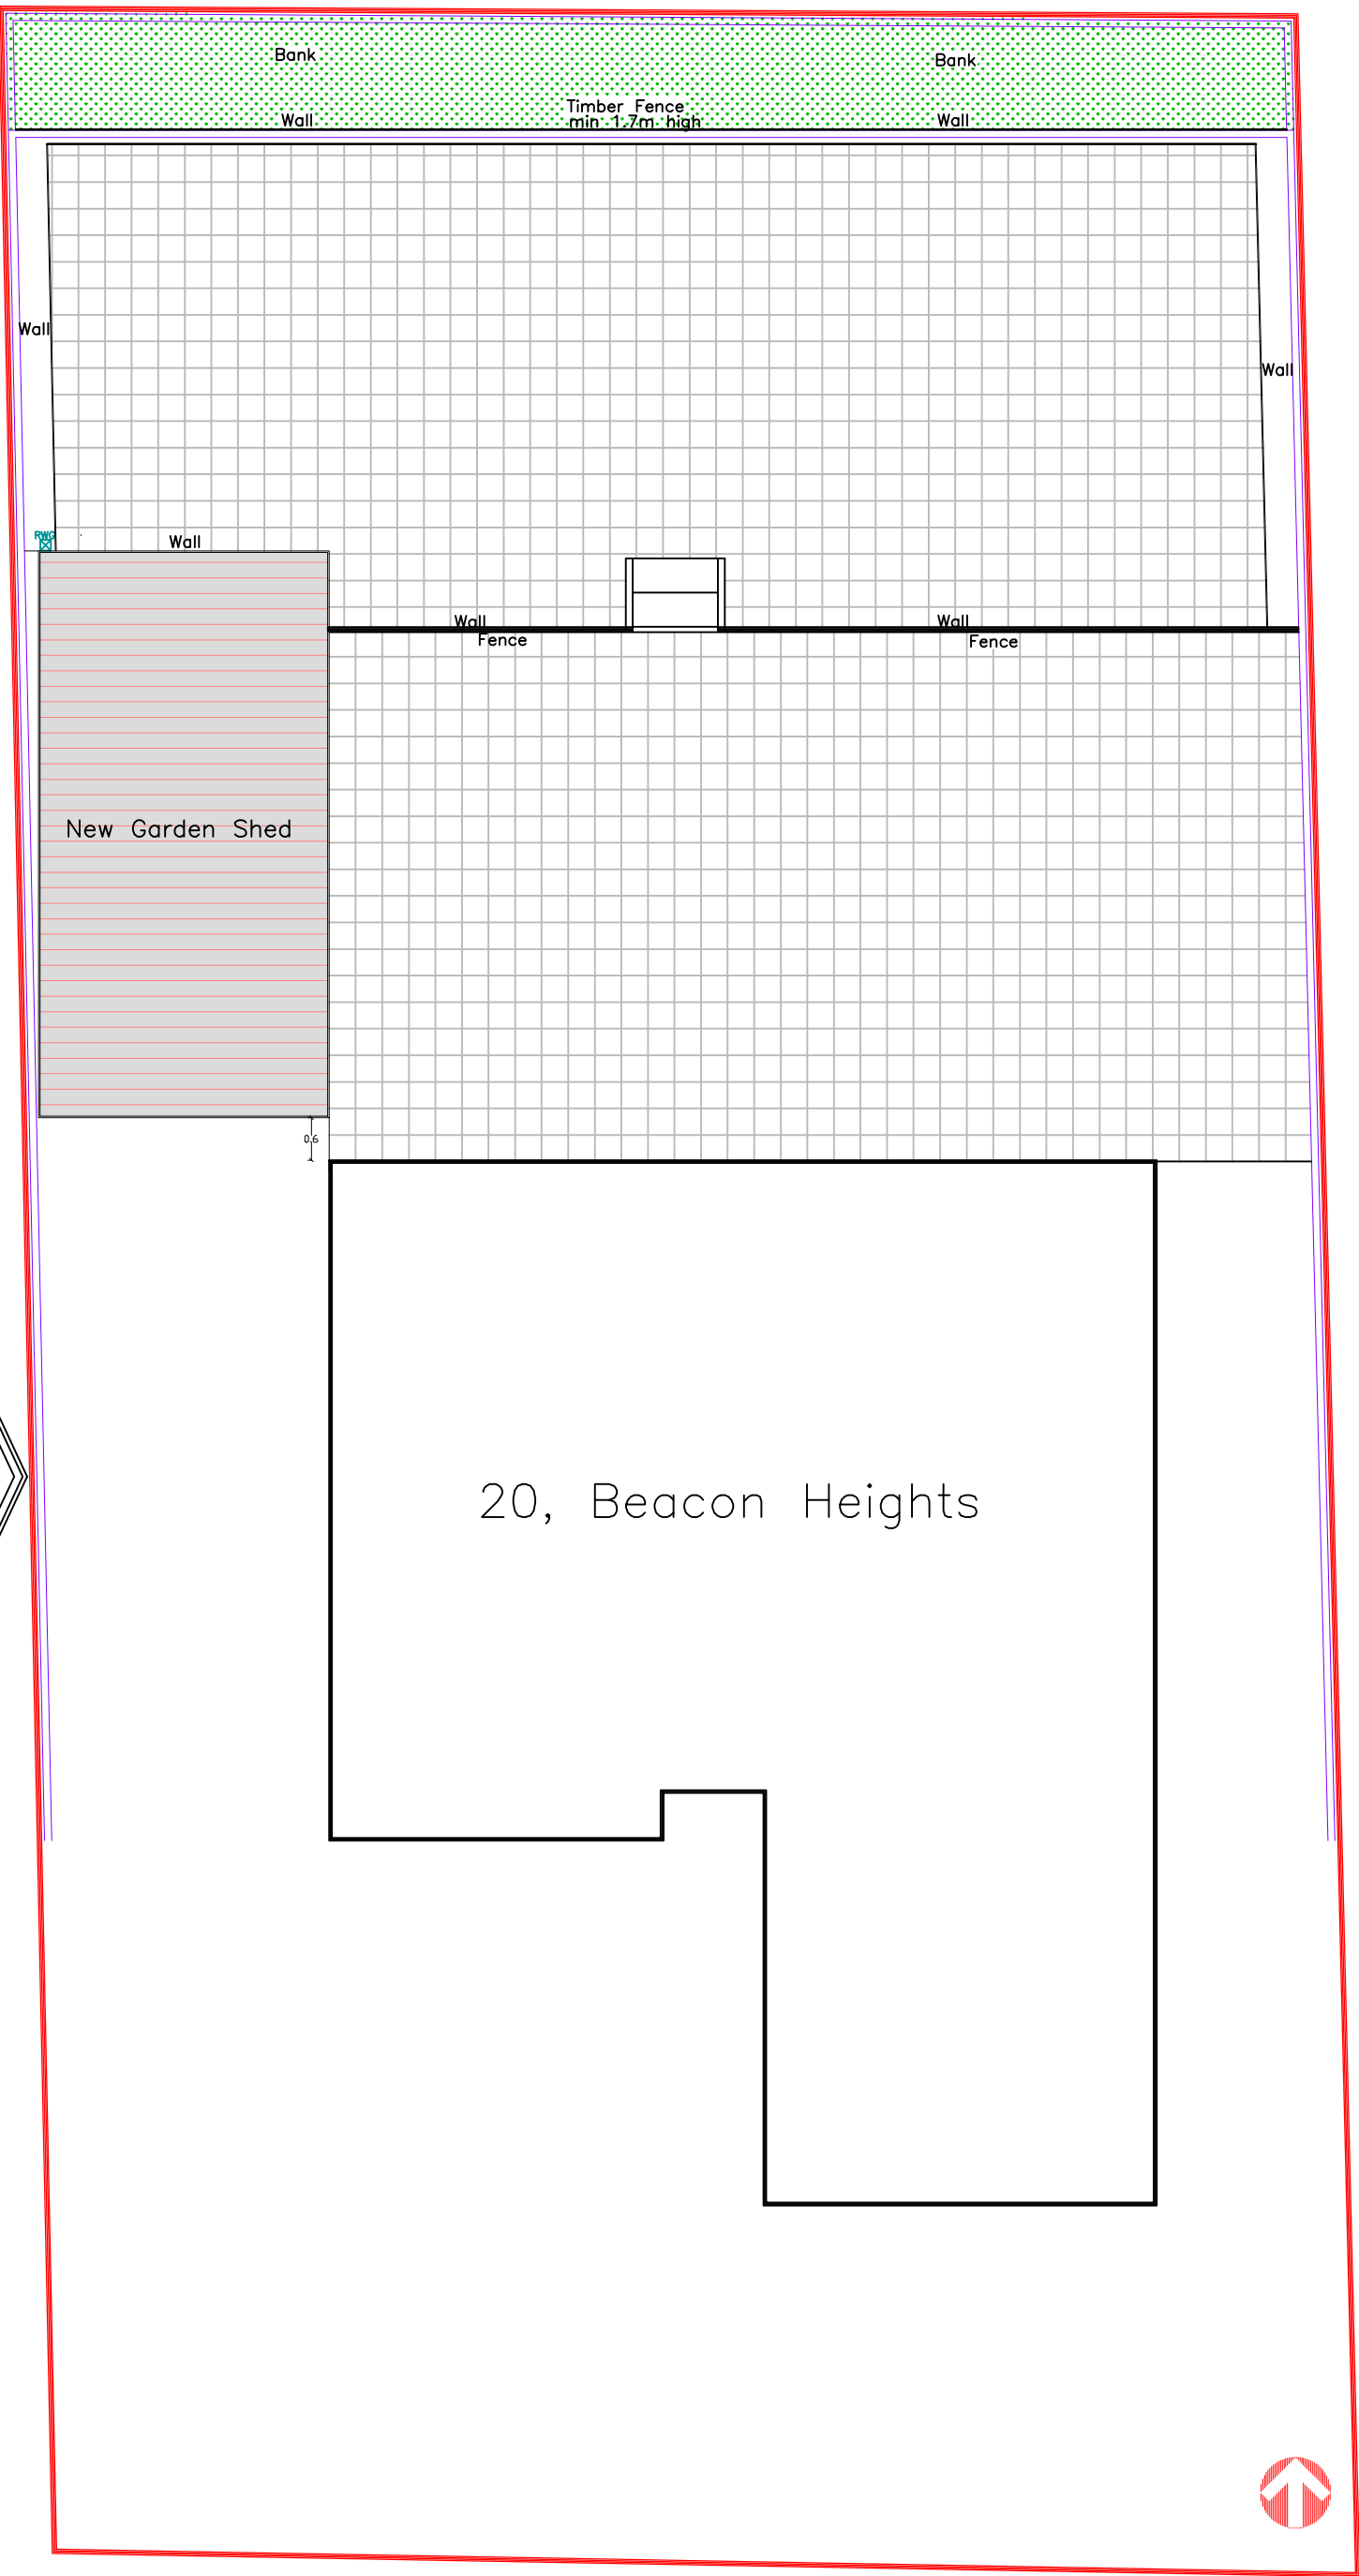

Proposed Site Plan
1:100

	
Utopia Design Architectural Services	
Building Planning Application Support Paul Thomas: BSc (Hons) Tel: 01685 559230. Mob: 07908 725065	
Issued Only for Purpose Indicated Drawing Status: FOR PLANNING/BUILD CONTROL PURPOSES ONLY	
Address	
20, Heol Corn Du Merthyr Tydfil CF48 1BW	
Project	
Proposed Reprofiling of Rear Garden with New Garden Shed	
Drawn by	Date
Paul Thomas	30.11.2021
Title	Scale
Proposed Plans, Elevations & Section Details	1:100
Drawg No	
BEACON 20 02B	