




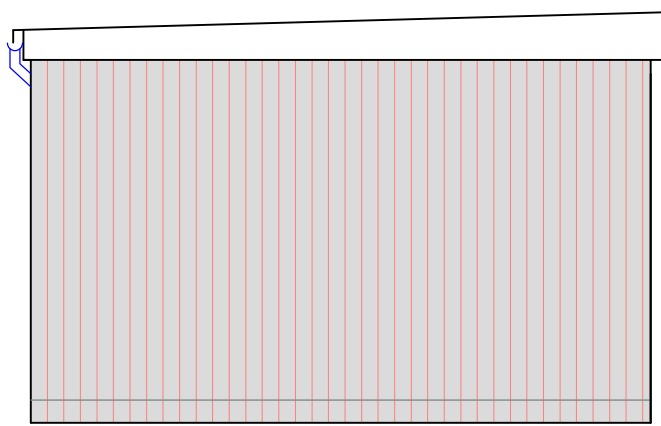


Proposed Side Elevation
1:50

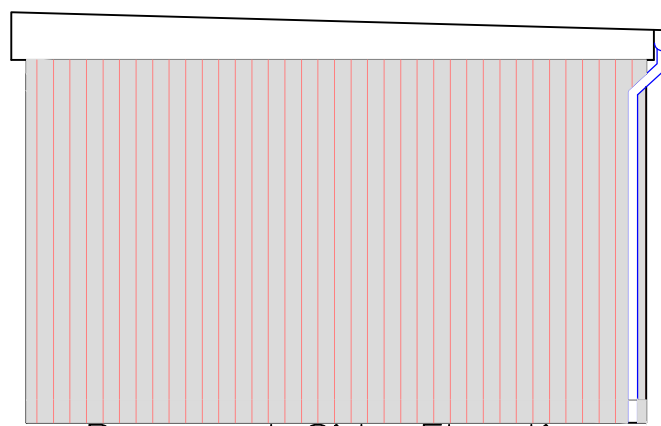


Proposed Side Elevation
1:50

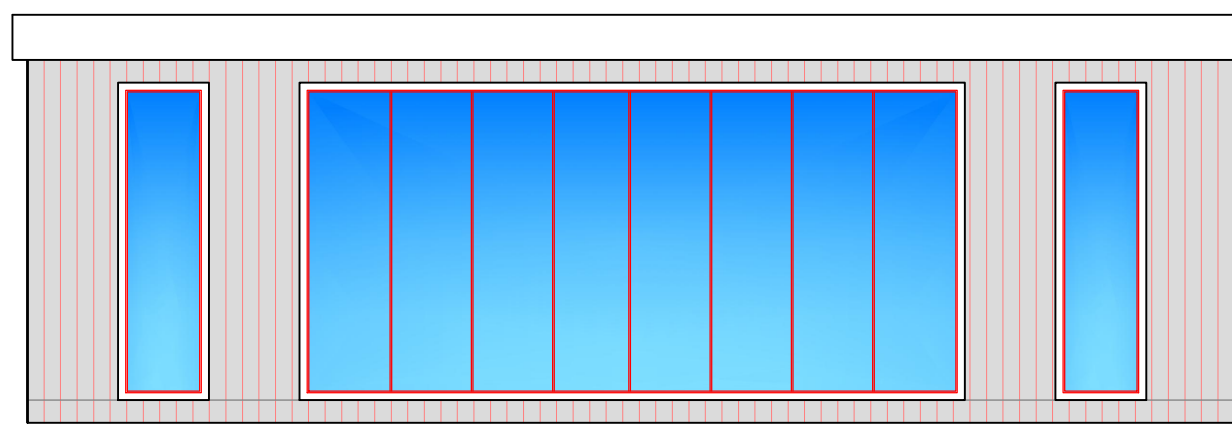


Proposed Front Elevation
1:50

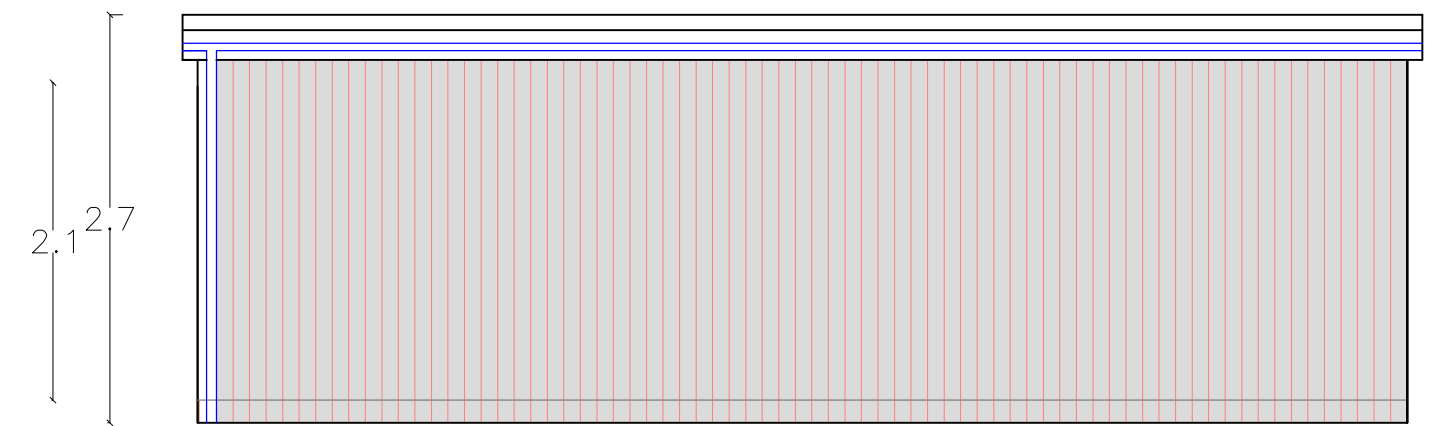


Proposed Rear Elevation
1:50

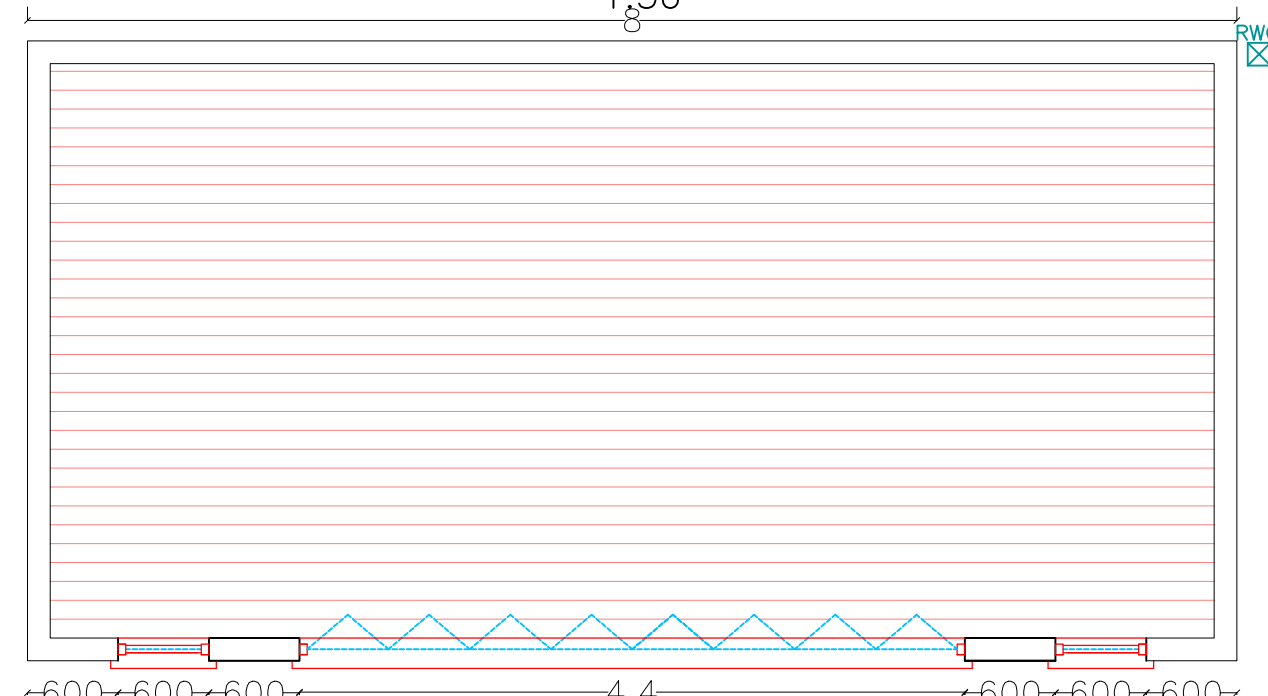


Proposed Floor Plan
1:50

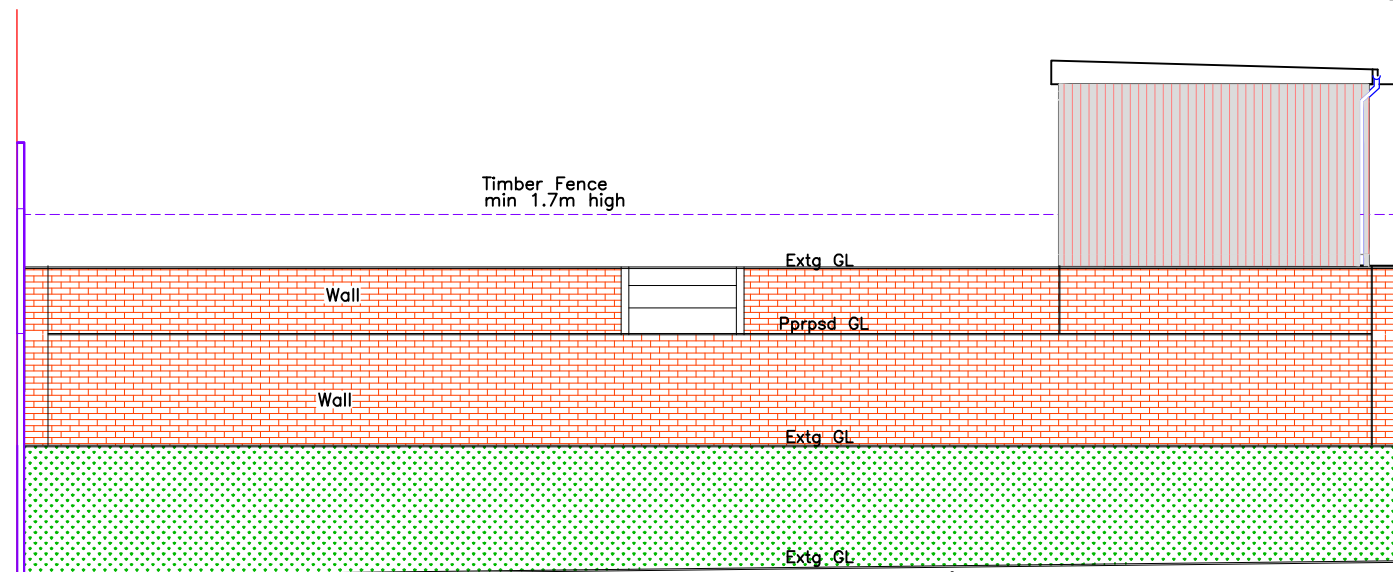


Proposed Garden Elevation
1:100

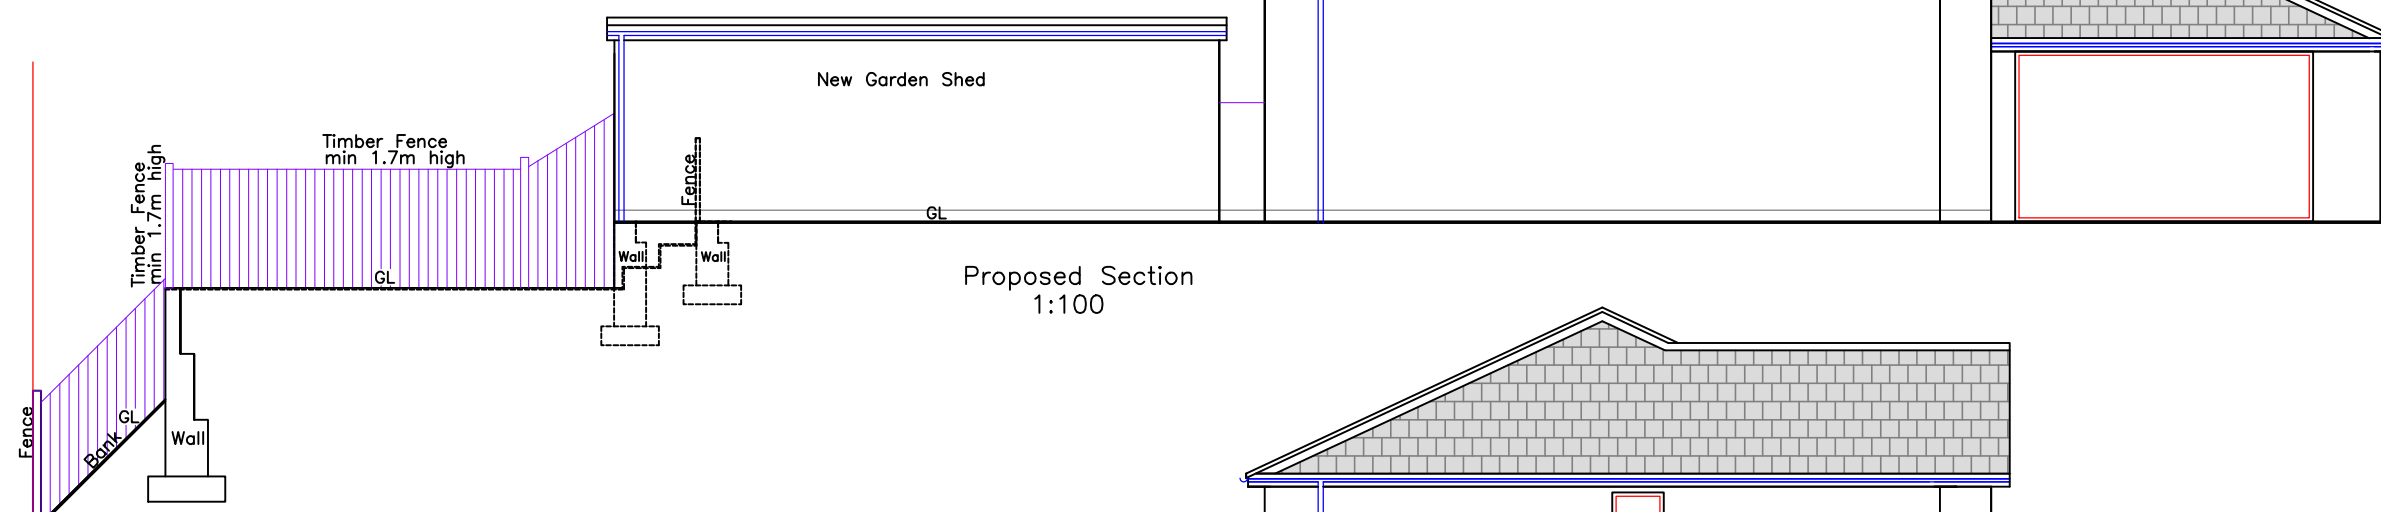

Proposed Section
1:100

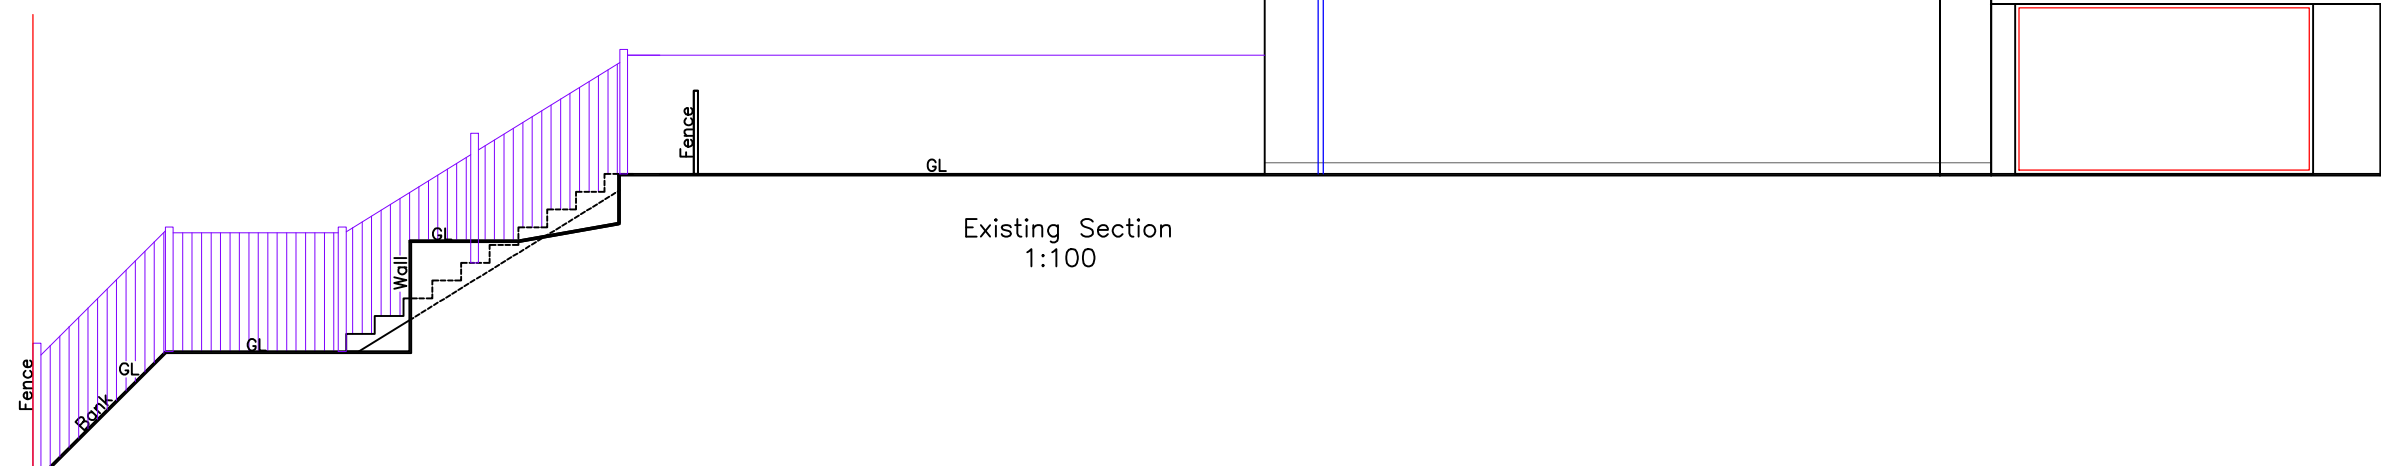

Existing Section
1:100

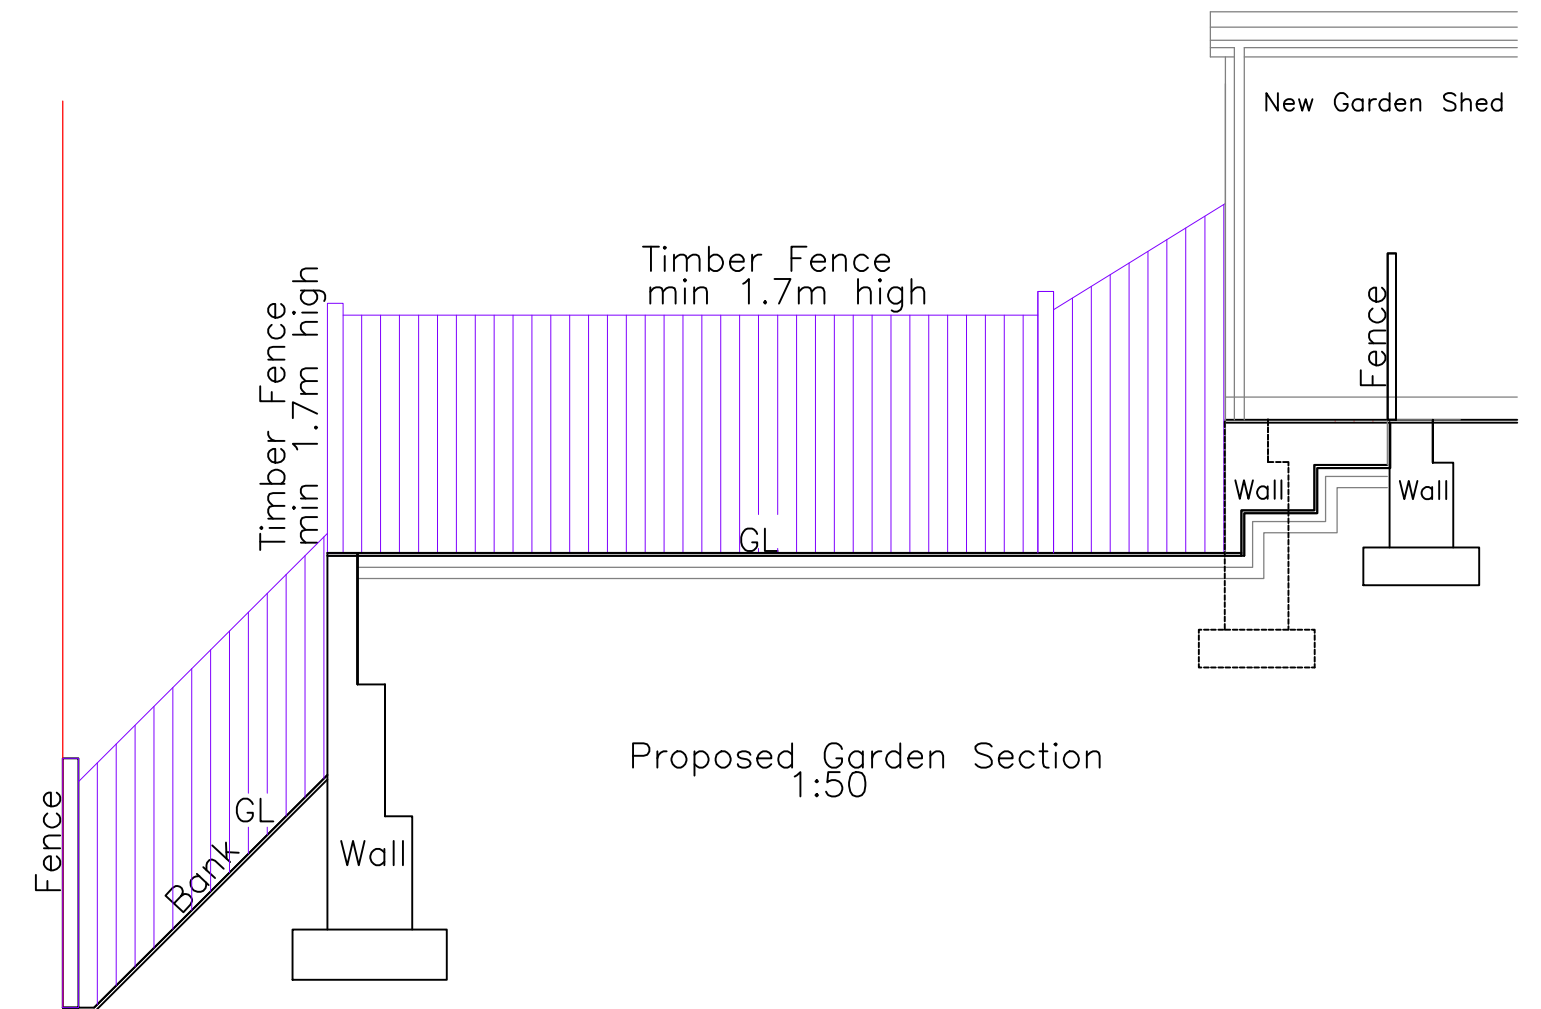

Proposed Garden Section
1:50

	
Utopia Design Architectural Services	
Building Planning Application Support Paul Thomas: BSc (Hons) Tel: 01685 559230. Mob: 07908 725065	
Issued Only for Purpose Indicated Drawing Status: FOR PLANNING/BUILD CONTROL PURPOSES ONLY	
Address 20, Heol Corn Du Merthyr Tydfil CF48 1BW	
Project Proposed Reprofiling of Rear Garden with New Garden Shed	
Drawn by A2	Date 30.11.2021
Title Proposed Plans, Elevations & Section Details	Scale 1:50 1:100 Draw No BEACON 20 03B