


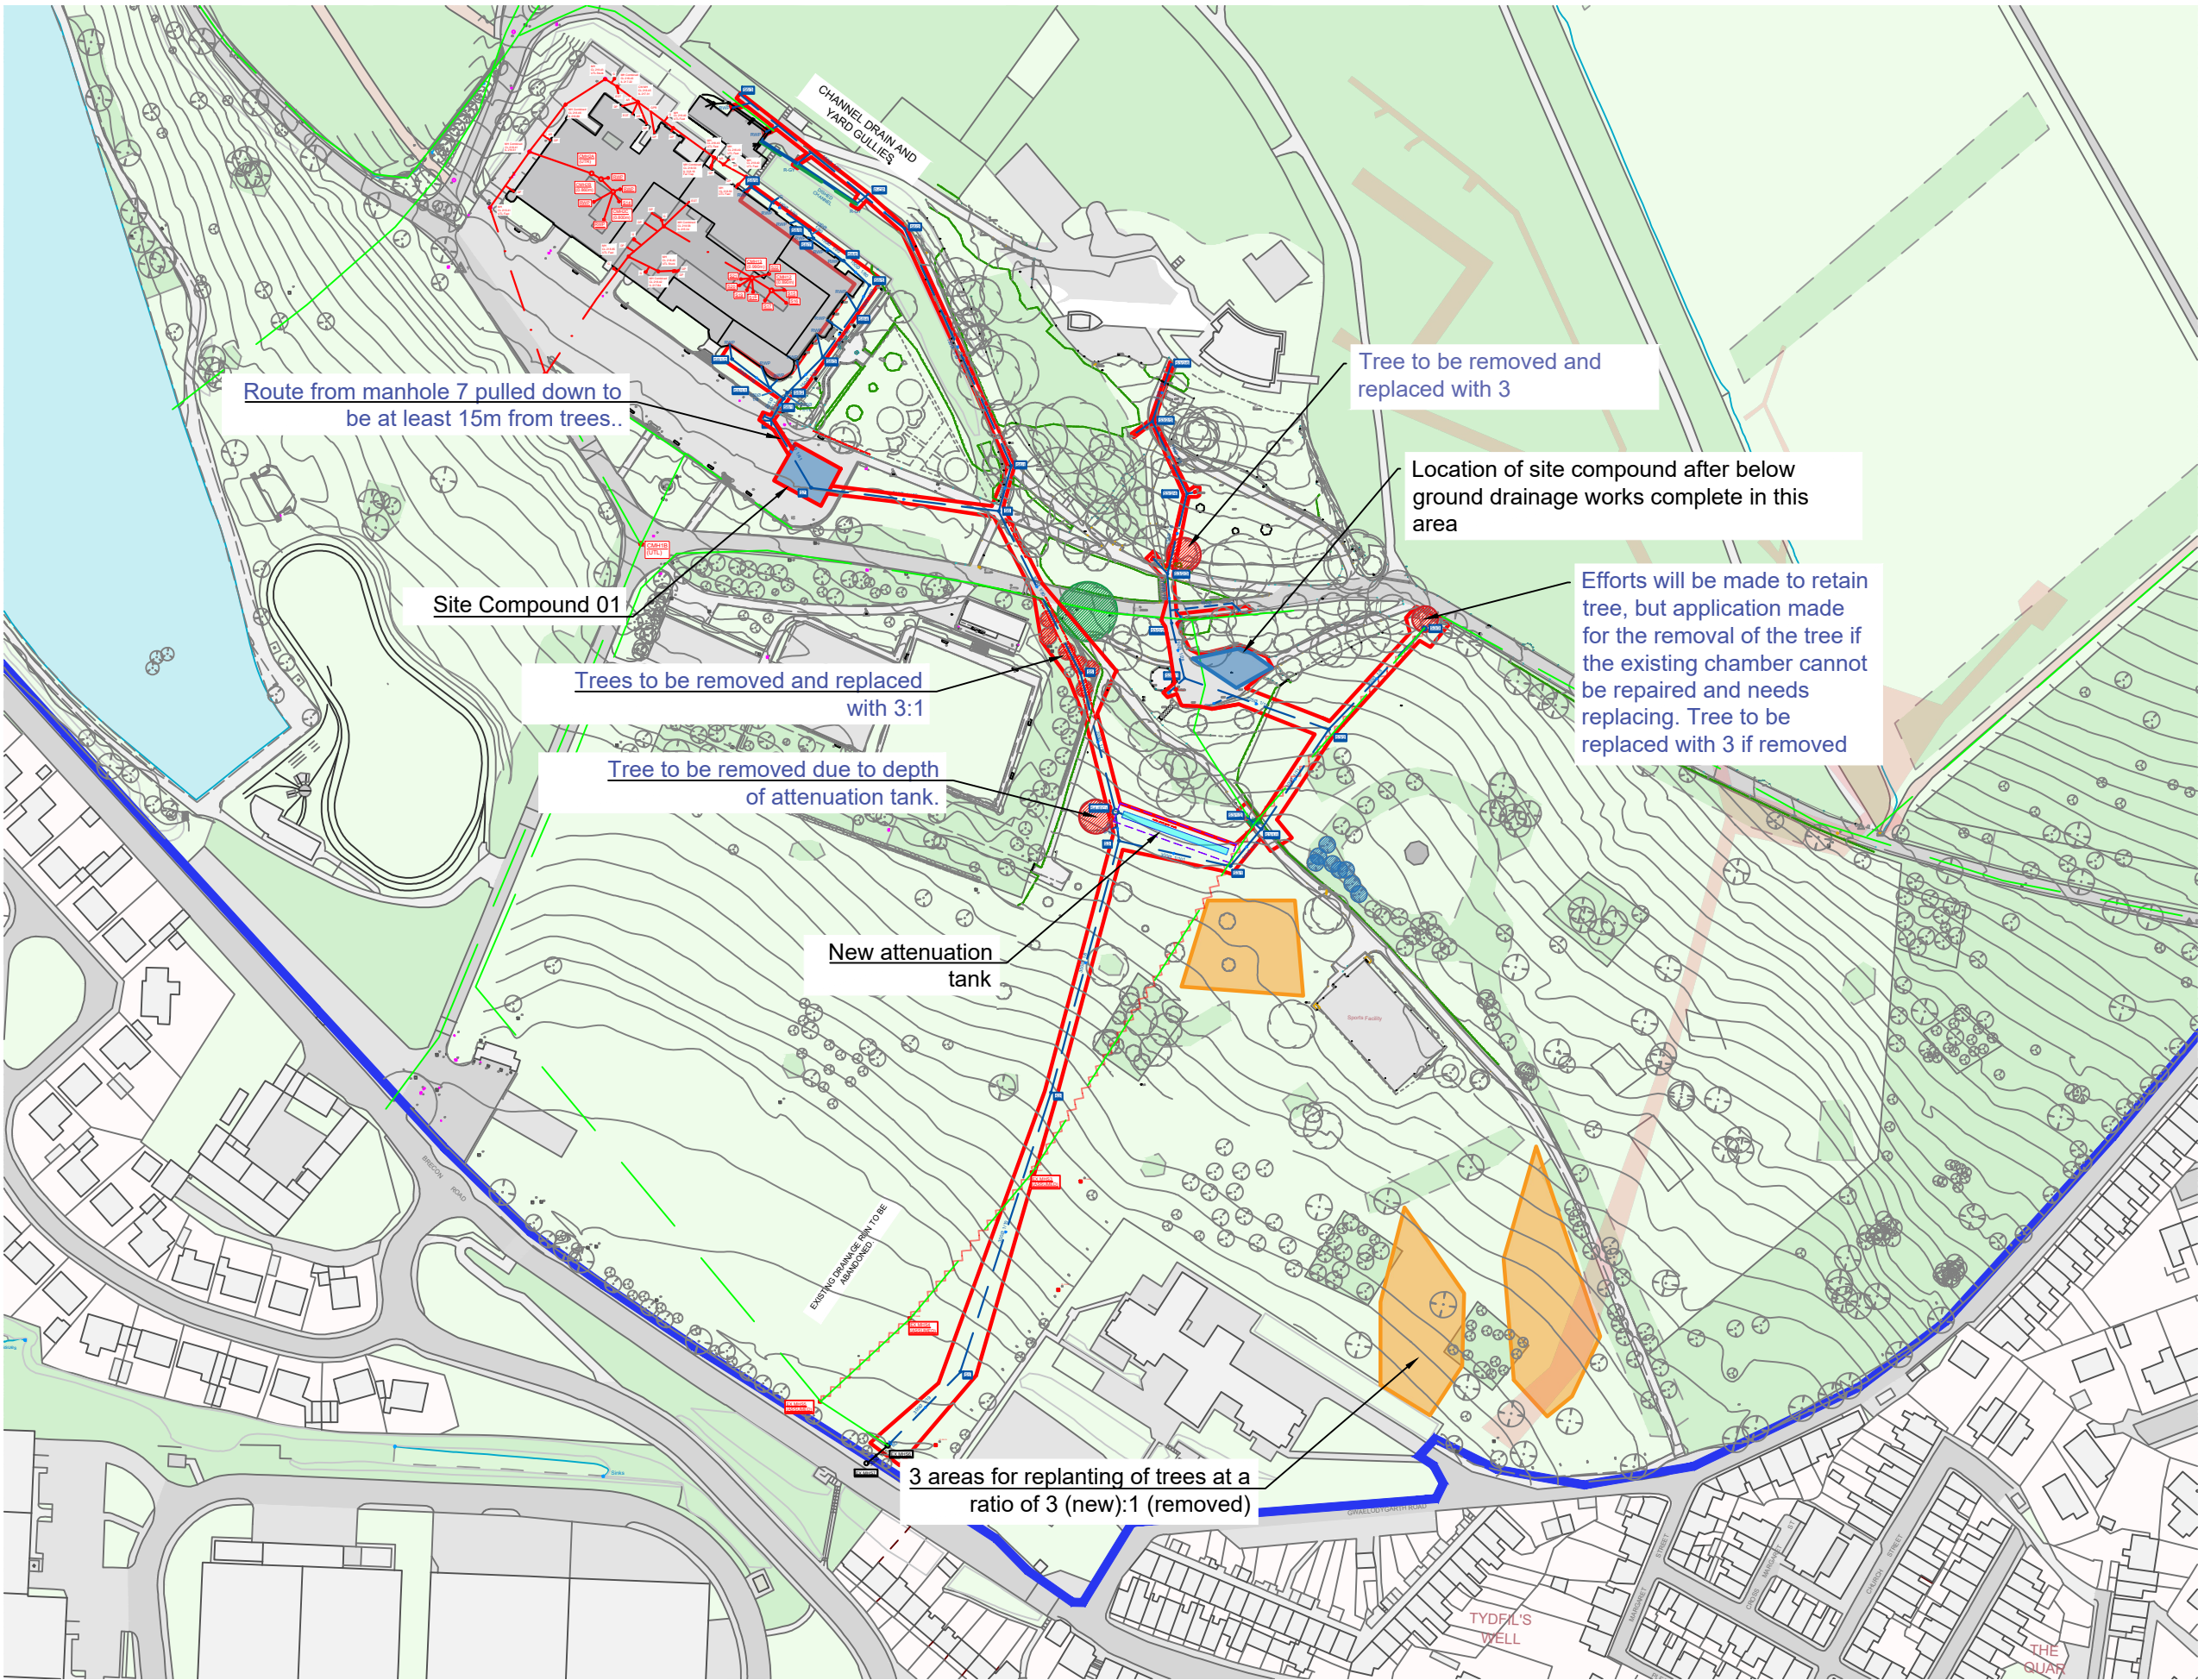

Notes:

Drawings are based on survey data and may not accurately represent what is physically present.

Do not scale from this drawing. All dimensions are to be verified on site before proceeding with the work.

All dimensions are in millimetres unless noted otherwise.

Purcell shall be notified in writing of any discrepancies.

All digital information within this DWG format file is the copyright of Purcell Architecture Limited and is for information purposes only. No digital information may be reused or reproduced by any party for any purpose without written permission.

Key Plan
not to scale

- Tree 1297 is a Elm, Huntingdon (*Ulmus glabra x minor*). A hardy cultivar, the Huntingdon elm is a hybrid with some resistance to the devastating Dutch elm disease. The only tree of this species in the park.
 - Trees in this area are predominately water tolerant, although some cypress have died from excess water, the issues are not only with the trees health, it is the moisture in the ground causing uprooting. All of Lawson cypress, Common beech, and Norway spruce species.
 - Trees 1805 and 1806 (both Lawson cypress) are to be removed for proposed drainage routes. Trees have been selected as sacrificial due to their low importance in order to protect tree 1297.
- Proposed surface water run
 - Area for planting new trees
 - Area of proposed drainage works

P03	14.03.25	CP	CP	LBC Issue
P02	20.02.25	CP	CP	LBC Issue
C01	11.12.24	NG	CP	LBC Issue
REV	DATE	BY	CHK	DESCRIPTION

CLIENT

Merthyr Tydfil Borough Council

PROJECT

Cyfarthfa Castle: Tented Scaffold

JOB NUMBER

CCTS

TITLE

Proposed Drainage - Site Plan 1/2

SIZE

A3L

SCALE

As Indicated

REV

P03 Planning and LBC

DRAWING NUMBER

CCTS-PUR-01-00-DR-A-0011

PURCELL® IS THE REGISTERED TRADE NAME FOR PURCELL ARCHITECTURE LTD AND ALL SUBSIDIARY COMPANIES AND IS REGISTERED IN THE UNITED KINGDOM, EUROPEAN UNION, HONG KONG, CHINA AND AUSTRALIA.
© PURCELL 2025. www.purcell.co.uk