


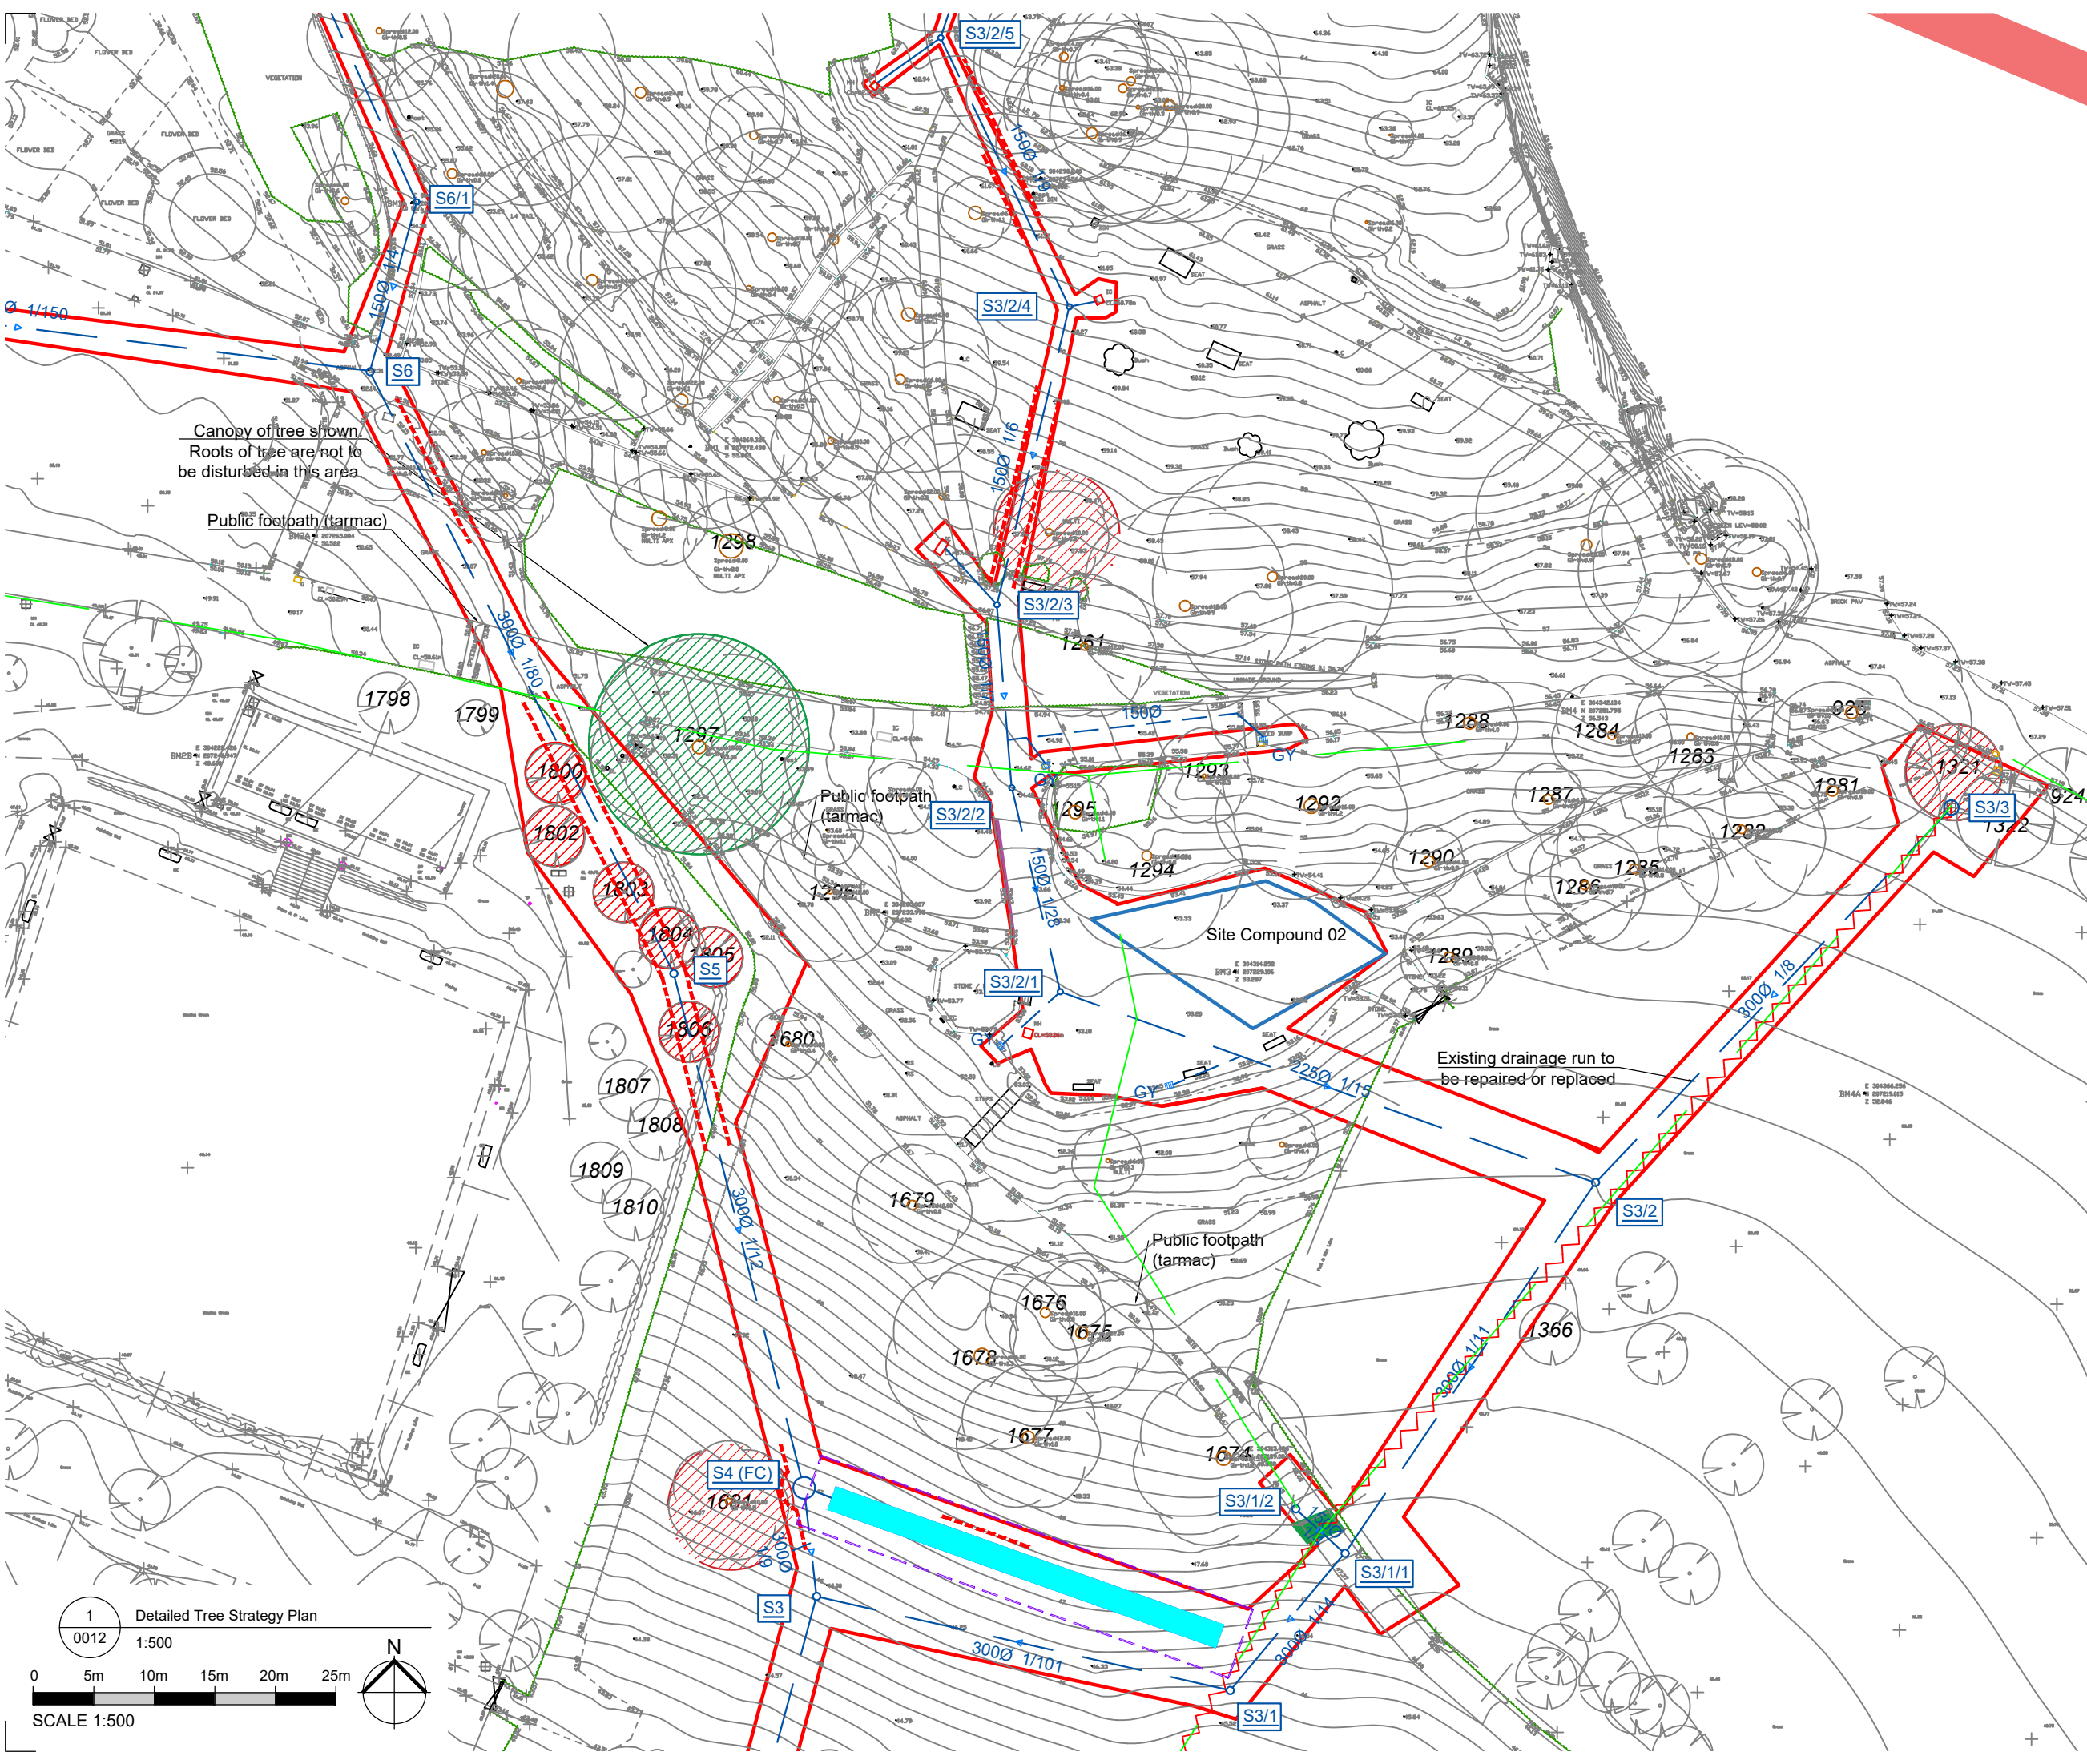

Notes:

Drawings are based on survey data and may not accurately represent what is physically present.

Do not scale from this drawing. All dimensions are to be verified on site before proceeding with the work.

All dimensions are in millimetres unless noted otherwise.

Purcell shall be notified in writing of any discrepancies.

All digital Information within this DWG format file is the copyright of Purcell Architecture Limited and is for information purposes only. No digital information maybe be reused or reproduced by any party for any purpose without written permission.

Key Plan
not to scale

Tree 1297 is a Elm, Huntingdon (*Ulmus glabra x minor*). A hardy cultivar, the Huntingdon elm is a hybrid with some resistance to the devastating Dutch elm disease. The only tree of this species in the park.

Trees are to be removed for proposed drainage routes.

Trees 1800-1806 have been selected as sacrificial due to their low importance in order to protect tree 1297.


- Existing foul water run
- Proposed surface water run
- Abandoned pipe runs
- New attenuation tank

REV	DATE	BY	CHK	DESCRIPTION
P01	14/03/25	CP	CP	LBC Issue
C01	11.12.24	NG	CP	LBC Issue

CLIENT
Merthyr Tydfil Borough Council

PROJECT
Cyfarthfa Castle: Tented Scaffold

JOB NUMBER
CCTS

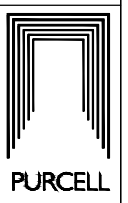

TITLE
Proposed Drainage - Site Plan 2/2

SIZE SCALE
A3L As Indicated

REV SUITABILITY/REASON FOR ISSUE
P01 A3 - Spatial Coordination Approved

DRAWING NUMBER
CCTS-PUR-01-00-DR-A-0012

PURCELL IS THE REGISTERED TRADE NAME FOR PURCELL ARCHITECTURE LTD AND ALL SUBSIDIARY COMPANIES AND IS REGISTERED IN THE UNITED KINGDOM, EUROPEAN UNION, HONG KONG, CHINA AND AUSTRALIA.
© PURCELL 2025. www.purcella.com

