



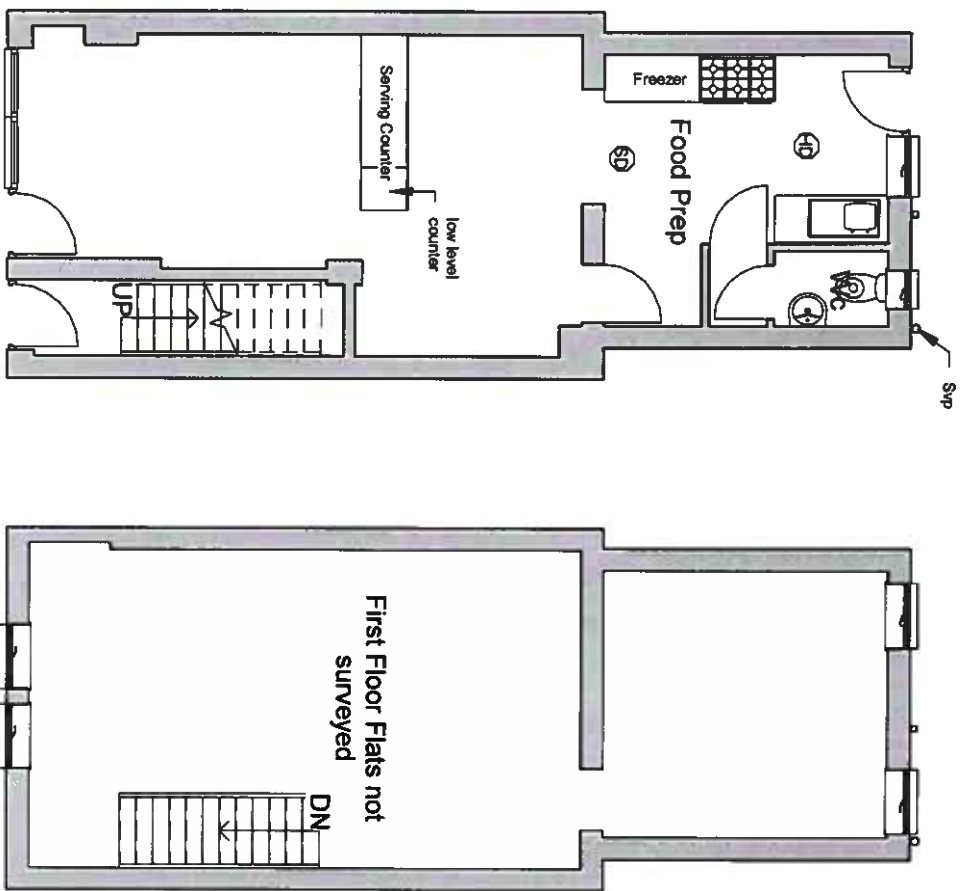


Proposed Ground Floor

Proposed First Floor

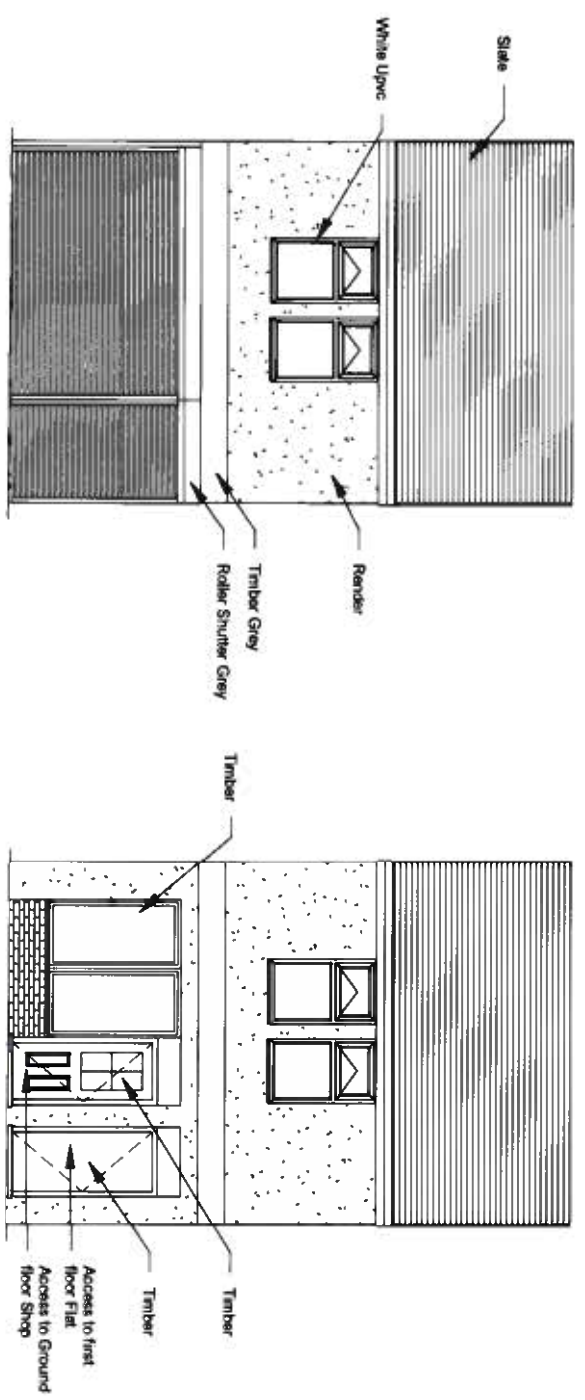


Proposed Front Elevation Inc Shutters

Proposed Front Elevation

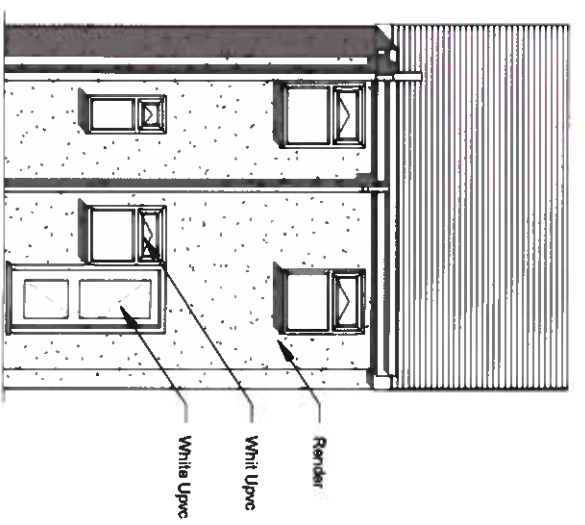


Proposed Rear Elevation

Opening time
Mon to Friday 11am to 10pm
Sat and sun 11am to 11pm
Bank holidays 11am to 11pm
Employ 5 staff split between full time and part time staff

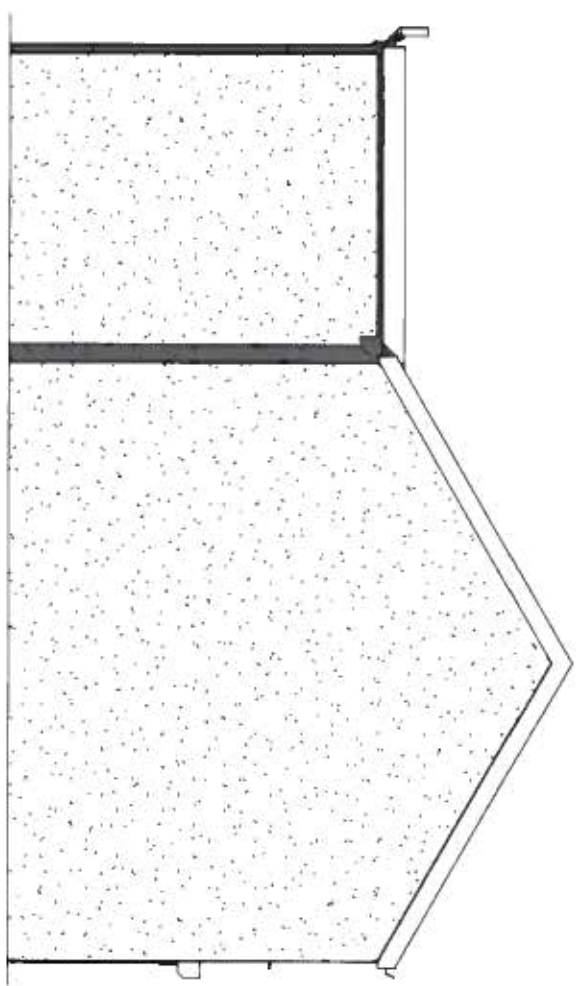

Proposed Side 1 Elevation

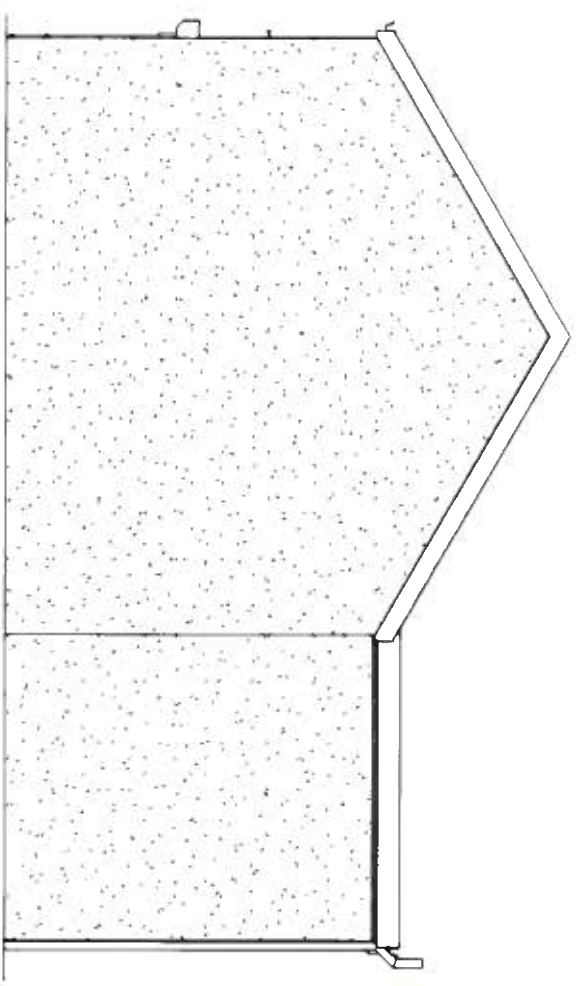

Proposed Side 2 Elevation

INDIGO DESIGN (Part of 3dcardwales Ltd) 5 Asithea Drive, Merthyr Tydfil, CF47 0NY Tele 01685 385746 Mob - 07940913216 Email: enquiries@indigo-3d-design.co.uk			
This Drawing is Copyright, Dimensions to be checked on site and not scaled from this drawing			
PURPOSE OF ISSUE		DRAWING NUMBER	
Planning Approval		02020181-02	
PROJECT			
Change of Use			
SHEET			
Proposed Plans and Elevations			
Address			
36 High Street, Pontnoriais, Merthyr Tydfil, CF47 8UN			
Checked by	Drawn by	Scale (@ A3)	
JH	PH	1 : 100	
Rev No	Description	Date	
A	Issue	25/10/2020	