
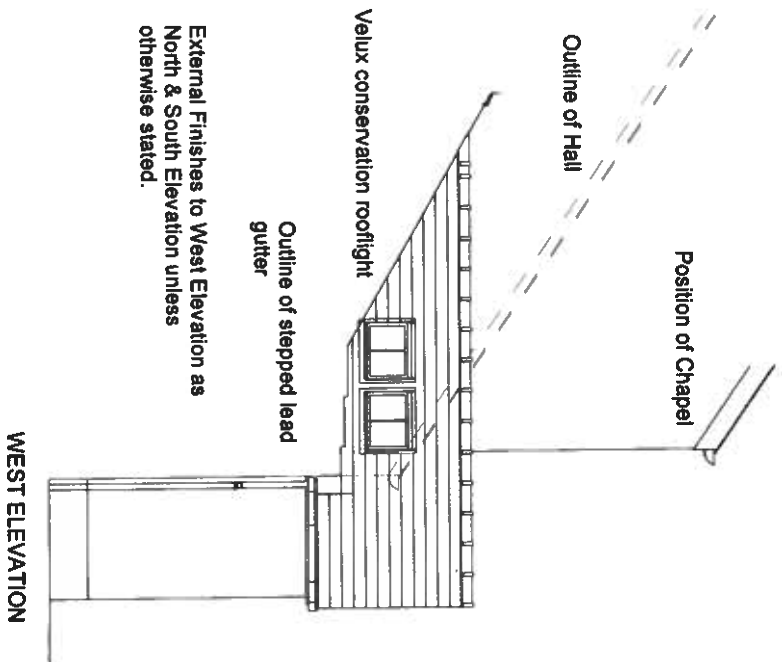


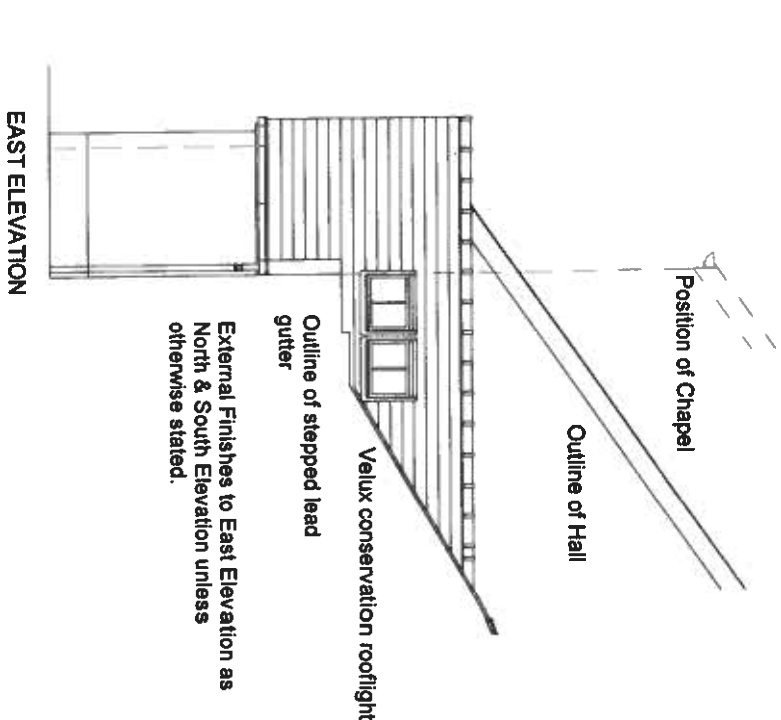

Philip Griffiths - Architect
3, St Johns Close, Cein Coed,
Merthyr Tydfil, CF48 2PE.
Tel: 01685 370812
Email: Philip@philipgriffiths.co.uk

Client: High Street Baptist Chapel,
High Street, Merthyr Tydfil, CF47 8DN
Tel No: 07949 594850 or
Tel No: 07949 734556

Proposed Refurbishment of Chapel Hall @
High Street, Baptist Chapel, High Street,
Merthyr Tydfil, CF47 8DN
EAST ELEVATION & WEST ELEVATION :
PROPOSED.

Date: Jan., 2022
Drawn by: PG.
Scale: 1:100 mm
Dwg. No. **07**