




200301

NOTES


EXTERNAL MATERIALS

WALLS: FACE BRICK
FRAMES: LIGHT OAK VUE
GLAZING: CLEAR TOUGH
ROOF BARS: URBAN GREY
ROOF GLAZING: URBAN GREY
PANELS AND
ULTRA ELEMENT
BLUE GLASS

03 DEC 2020

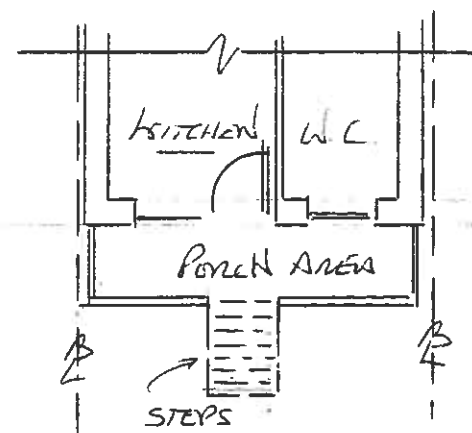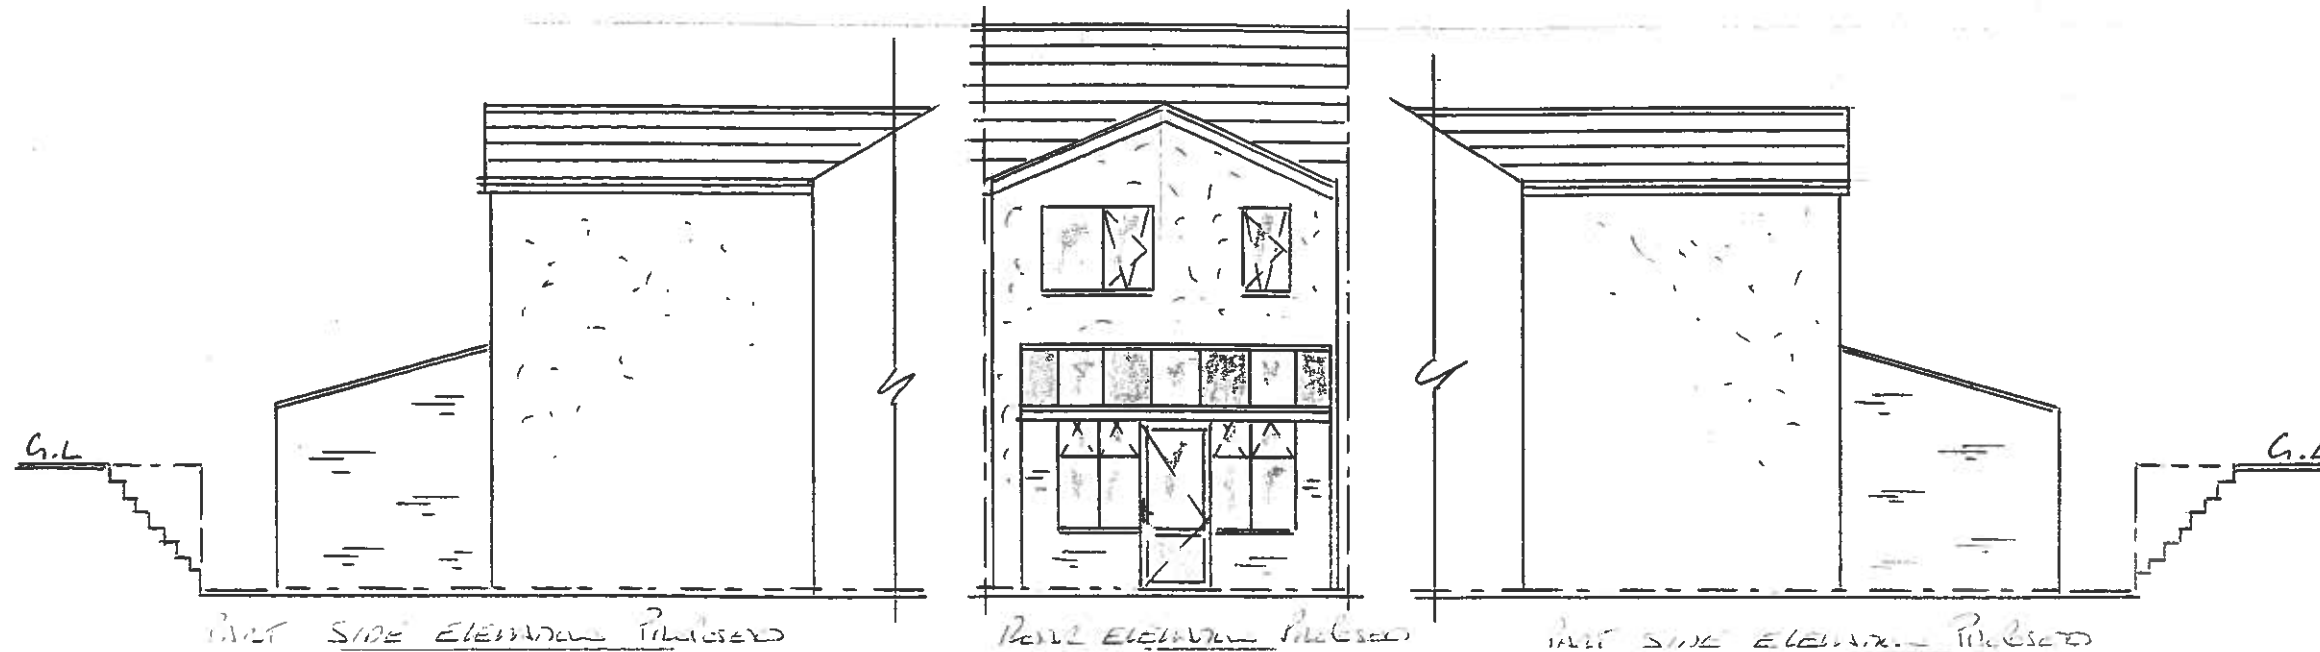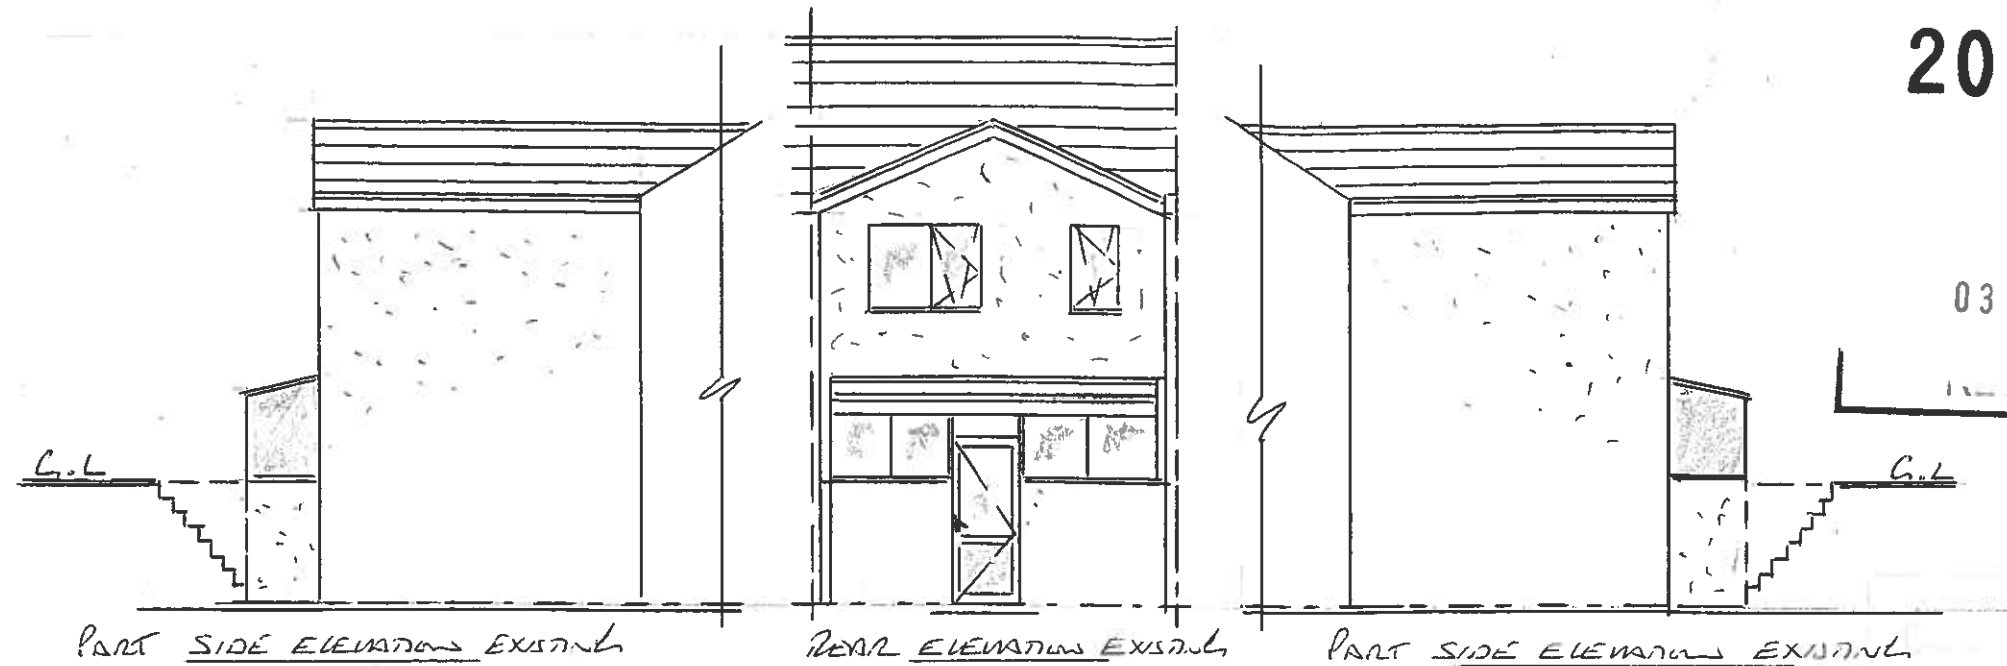

EXISTING FLOOR PLAN

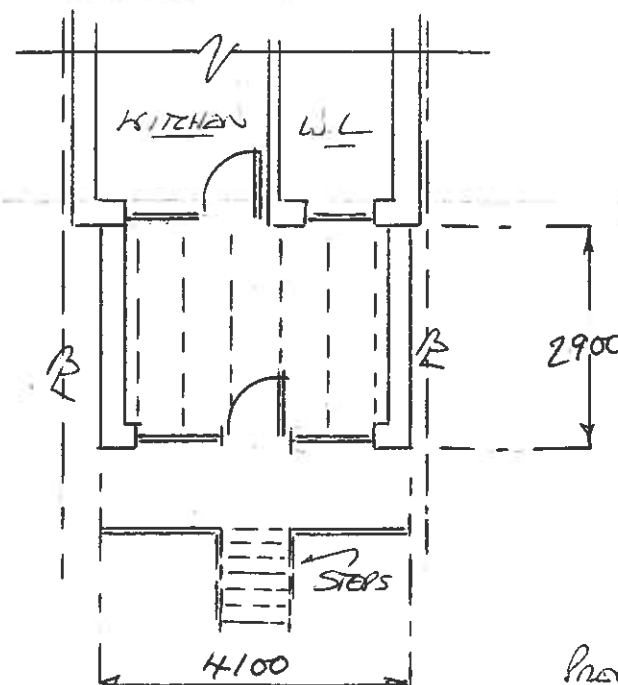

PROPOSED FLOOR PLAN



Drawing Title

ERECT A CONSERVATION
TO THE REAR
ELEVATION



Scale 1:100

Date 10-10-2020 Drawn by D THOMAS

Drg No. 125595 Rev.

Client MRS DAVIES

Job Title
PROPOSED CONSERVATION
FOR 11 TREHARNE RD
TREHARZIS
CF46 5NY

St David's House,
Heol Mostyn,
Village Farm Industrial Estate,
Pyle,
Bridgend,
CF33 6BJ.

0800 975 9222
T: 01656 745 035 / 743 572
F: 01656 745 918
W: www.dunravenwindows.com
E: info@dunravenwindows.com

DUNRAVEN
Windows - Doors - Conservatories